Dist	COUNTY	ROUTE	POST MILES TOTAL PROJECT	SHEET No.	TOTAL SHEETS
07, 08	LA,SBd	10	44.9/48.3, 0.0/R37.0		

REGISTERED CIVIL ENGINEER DATE

PLANS APPROVAL DATE

REGISTERED PROFESSIONAL ENGINEER No. Exp. CIVIL STATE OF CALIFORNIA

THE STATE OF CALIFORNIA OR ITS OFFICERS OR AGENTS SHALL NOT BE RESPONSIBLE FOR THE ACCURACY OR COMPLETENESS OF SCANNED COPIES OF THIS PLAN SHEET.


PARSONS
2201 DUPONT DRIVE
SUITE 200
IRVINE, CA 92612

SAN BERNARDINO
ASSOCIATED GOVERNMENTS
1170 W. 3RD STREET
SAN BERNARDINO, CA 92410

AXIS OF ROTATION @ "MTE" LINE
-2% Lt & Rt EP
+08.67 +95.29

SUPERELEVATION DIAGRAM

"MTE" LINE
MONTE VISTA Ave

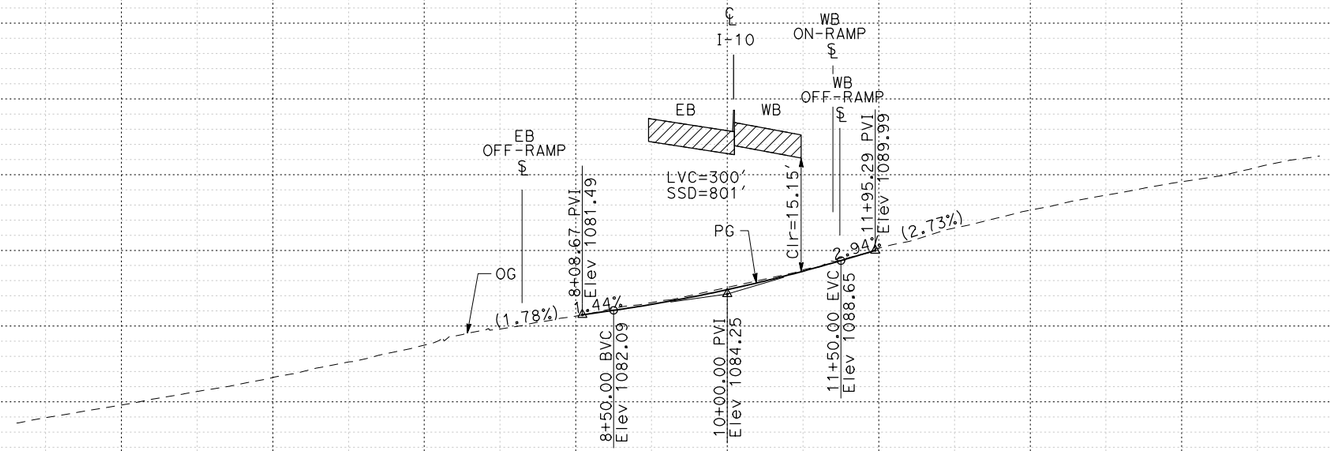

PROFILE

"MTE" LINE
MONTE VISTA Ave

I-10 CORRIDOR PROJECT
ALTERNATIVE 3 - EXPRESS LANES (LPA)
PROFILE AND SUPERELEVATION DIAGRAM

SCALE Horiz 1" = 100'
Vert 1" = 10'

MTE
PS-1

STATION	5	6	7	8	9	10	1	2	3	4	15	6	7	8	9	TOTAL
CY Exc																
CY Emb																

REVISED BY | DATE REVISED
CALCULATED-DESIGNED BY | CHECKED BY
CONSULTANT FUNCTIONAL SUPERVISOR
STATE OF CALIFORNIA - DEPARTMENT OF TRANSPORTATION

LAST REVISION | DATE PLOTTED => 12/3/2015
00-00-00 | TIME PLOTTED => 9:43:05 AM

FILE: c:\pw_working\pwpgwise\p004075a\dms54025\03_MONTEVISTA_Profile.dgn
VSCALE: 1.000000 FT / in.
SCALE: 200.000 FT / in.
PLTDRV: c:\pw_working\pwpgwise\p004075a\dms11231\NEW-I10-BW-PDF.plt
PENTBL: pw:\\vtxpla02pwinf01.parsons.com:PTGPWISE\Documents\I-10_HOV\CAD\STANDARDS\PEN_TBL\N405.tbl

BORDER LAST REVISED 7/2/2010 | USERNAME => p004075A, DGN FILE => 03_MONTEVISTA_Profile.dgn | RELATIVE BORDER SCALE IS IN INCHES 0 1 2 3 | UNIT 2232 | PROJECT NUMBER & PHASE 0800000040

Dist	COUNTY	ROUTE	POST MILES TOTAL PROJECT	SHEET No.	TOTAL SHEETS
07, 08	LA,SBd	10	44.9/48.3, 0.0/R37.0		

REGISTERED CIVIL ENGINEER DATE


PLANS APPROVAL DATE

REGISTERED PROFESSIONAL ENGINEER No. Exp. CIVIL STATE OF CALIFORNIA

THE STATE OF CALIFORNIA OR ITS OFFICERS OR AGENTS SHALL NOT BE RESPONSIBLE FOR THE ACCURACY OR COMPLETENESS OF SCANNED COPIES OF THIS PLAN SHEET.

PARSONS
2201 DUPONT DRIVE
SUITE 200
IRVINE, CA 92612


SAN BERNARDINO
ASSOCIATED GOVERNMENTS
1170 W. 3RD STREET
SAN BERNARDINO, CA 92410

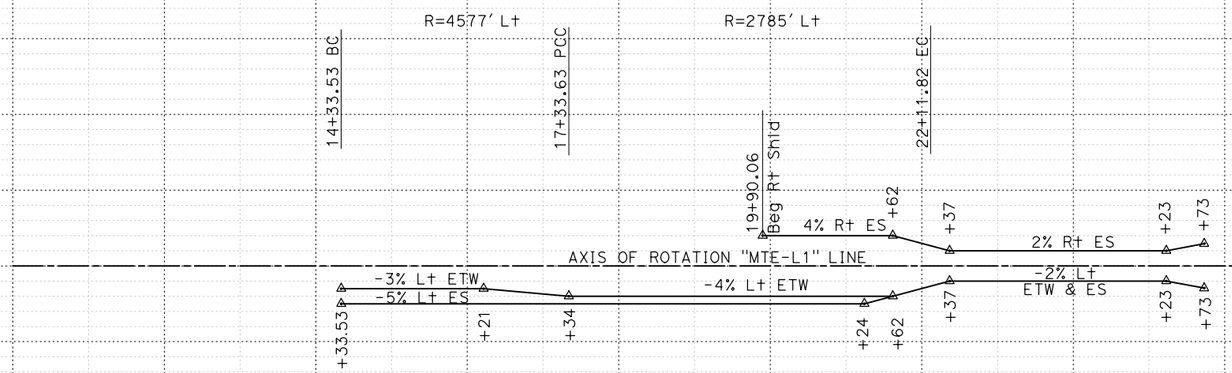

SUPERELEVATION DIAGRAM

"MTE-L1" LINE

MONTE VISTA Ave WB ON-RAMP

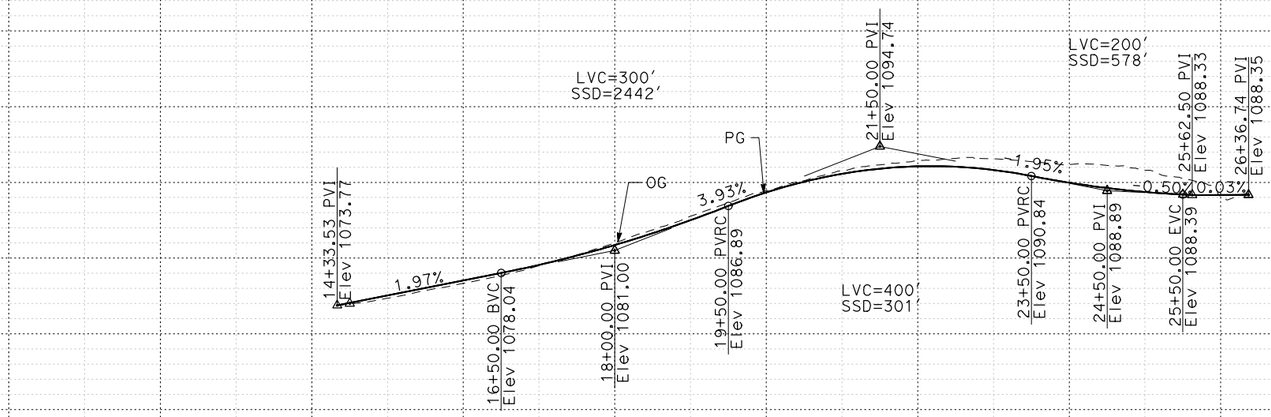

PROFILE

"MTE-L1" LINE

MONTE VISTA Ave WB ON-RAMP

I-10 CORRIDOR PROJECT
ALTERNATIVE 3 - EXPRESS LANES (LPA)
PROFILE AND SUPERELEVATION DIAGRAM

SCALE Horiz 1" = 100'
Vert 1" = 10'

MTE-L1
PS-2

STATION		4	15	6	7	8	9	20	1	2	3	4	25	6	7	TOTAL
CY	Exc															
	Emb															

REVISED BY | DATE REVISED

CALCULATED-DESIGNED BY | CHECKED BY

CONSULTANT FUNCTIONAL SUPERVISOR

STATE OF CALIFORNIA - DEPARTMENT OF TRANSPORTATION

Caltrans

10% 0% -10%

1100 1090 1080 1070

FILE: c:\DW_working\ptgpwise\p004075a\dms54025\03_MONTEVISTA_Profile.dgn
DATE: 7/7/2015
SCALE: 200.000 FT / in.
PLTDRV: c:\DW_working\ptgpwise\p004075a\dms11231\NEW-I10-BW-PDF.plt
PENTBL: pw:\\txpla02pwinf01.parsons.com:PTGPWISE\Documents\I-10_HOV\CAD\STANDARDS\PEN_TBL\N405.tbl

LAST REVISION | DATE PLOTTED => 12/3/2015 | TIME PLOTTED => 9:43:07 AM | 00-00-00

BORDER LAST REVISED 7/2/2010 | USERNAME => p004075A | DGN FILE => 03_MONTEVISTA_Profile.dgn | RELATIVE BORDER SCALE IS IN INCHES 0 1 2 3 | UNIT 2232 | PROJECT NUMBER & PHASE 0800000040

Dist	COUNTY	ROUTE	POST MILES TOTAL PROJECT	SHEET No.	TOTAL SHEETS
07, 08	LA,SBd	10	44.9/48.3, 0.0/R37.0		

REGISTERED CIVIL ENGINEER DATE


PLANS APPROVAL DATE

REGISTERED PROFESSIONAL ENGINEER — No. Exp. CIVIL — STATE OF CALIFORNIA

THE STATE OF CALIFORNIA OR ITS OFFICERS OR AGENTS SHALL NOT BE RESPONSIBLE FOR THE ACCURACY OR COMPLETENESS OF SCANNED COPIES OF THIS PLAN SHEET.

PARSONS
2201 DUPONT DRIVE
SUITE 200
IRVINE, CA 92612


SAN BERNARDINO
ASSOCIATED GOVERNMENTS
1170 W. 3RD STREET
SAN BERNARDINO, CA 92410

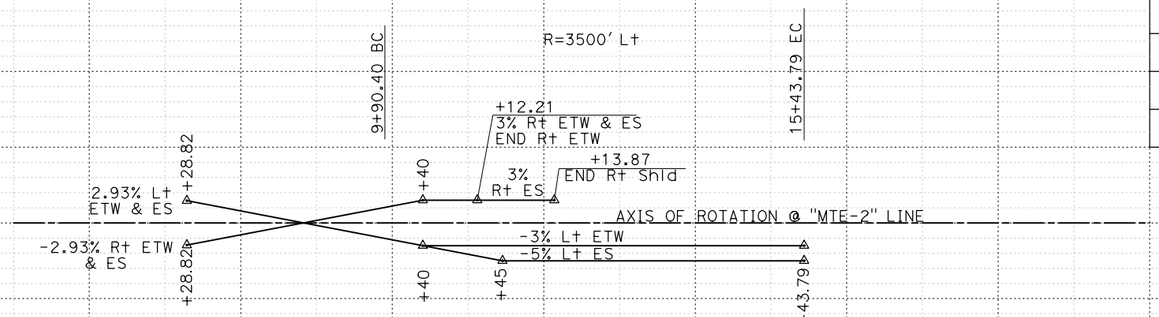

SUPERELEVATION DIAGRAM

"MTE-L2" LINE

MONTE VISTA Ave WB OFF-RAMP

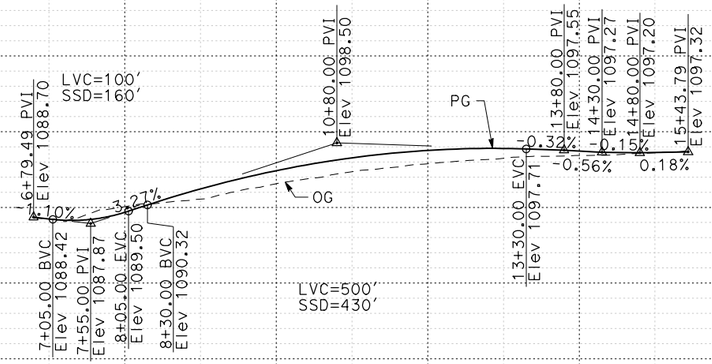

PROFILE

"MTE-L2" LINE

MONTE VISTA Ave WB OFF-RAMP

I-10 CORRIDOR PROJECT
ALTERNATIVE 3 - EXPRESS LANES (LPA)
PROFILE AND SUPERELEVATION DIAGRAM

SCALE Horiz 1" = 100'
Vert 1" = 10'

MTE-L2
PS-3

REVISED BY | DATE REVISED

CALCULATED-DESIGNED BY | CHECKED BY

CONSULTANT FUNCTIONAL SUPERVISOR

STATE OF CALIFORNIA - DEPARTMENT OF TRANSPORTATION

Caltrans

STATION: 5 6 7 8 9 10 1 2 3 4 15 6 7 TOTAL

CY Exc / Emb

LAST REVISION | DATE PLOTTED => 12/3/2015 | TIME PLOTTED => 9:43:08 AM | 00-00-00

FILE: c:\DW_working\ptgpwise\p004075a\dms54025\03_MONTEVISTA_Profile.dgn
USER: p004075a
SCALE: 200.000 FT / in.
PLTDRV: c:\DW_working\ptgpwise\p004075a\dms11231\NEW-I10-BW-PDF.plt
PENTBL: pw:\\vtplo02pwinf01.parsons.com:PTGPWISEDocuments\I-10_HOV\CAD\STANDARDS\PEN_TBL\I405.tbl

BORDER LAST REVISED 7/2/2010 | USERNAME => p004075a | DGN FILE => 03_MONTEVISTA_Profile.dgn | RELATIVE BORDER SCALE IS IN INCHES 0 1 2 3 | UNIT 2232 | PROJECT NUMBER & PHASE 0800000040

Dist	COUNTY	ROUTE	POST MILES TOTAL PROJECT	SHEET No.	TOTAL SHEETS
07, 08	LA,SBd	10	44.9/48.3, 0.0/R37.0		

REGISTERED CIVIL ENGINEER DATE


PLANS APPROVAL DATE

REGISTERED PROFESSIONAL ENGINEER No. Exp. CIVIL STATE OF CALIFORNIA

THE STATE OF CALIFORNIA OR ITS OFFICERS OR AGENTS SHALL NOT BE RESPONSIBLE FOR THE ACCURACY OR COMPLETENESS OF SCANNED COPIES OF THIS PLAN SHEET.

PARSONS
2201 DUPONT DRIVE
SUITE 200
IRVINE, CA 92612


SAN BERNARDINO
ASSOCIATED GOVERNMENTS
1170 W. 3RD STREET
SAN BERNARDINO, CA 92410

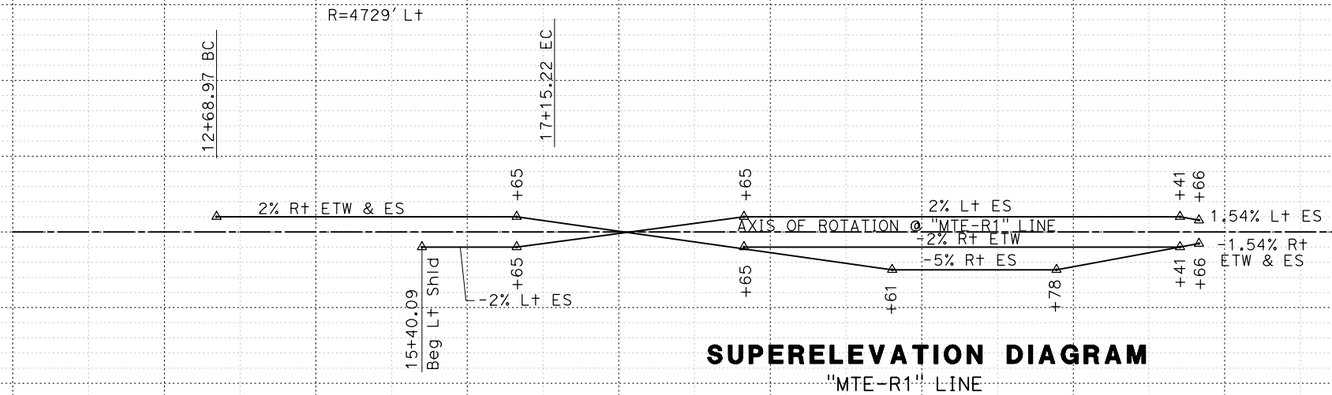

SUPERELEVATION DIAGRAM

"MTE-R1" LINE

MONTE VISTA Ave EB OFF-RAMP

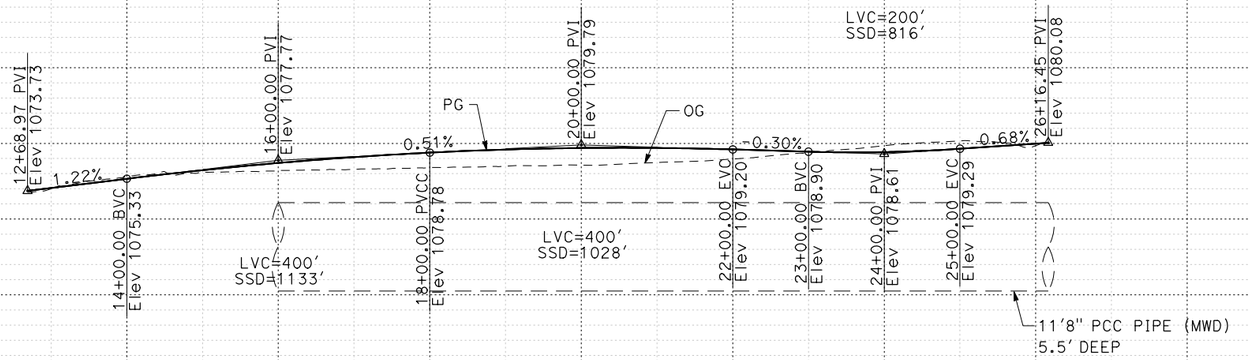

PROFILE

"MTE-R1" LINE

MONTE VISTA Ave EB OFF-RAMP

I-10 CORRIDOR PROJECT
ALTERNATIVE 3 - EXPRESS LANES (LPA)
PROFILE AND SUPERELEVATION DIAGRAM

SCALE Horiz 1" = 100'
Vert 1" = 10'

MTE-R1
PS-4

STATION	2	3	4	15	6	7	8	9	20	1	2	3	4	25	6	7	TOTAL
CY Exc																	
CY Emb																	

REVISED BY | DATE REVISED

CALCULATED-DESIGNED BY | CHECKED BY

CONSULTANT FUNCTIONAL SUPERVISOR

STATE OF CALIFORNIA - DEPARTMENT OF TRANSPORTATION

Caltrans

LAST REVISION | DATE PLOTTED => 12/3/2015
00-00-00 | TIME PLOTTED => 9:43:09 AM

FILE: c:\DW_working\pfgpwise\p004075a\dms54025\03_MONTEVISTA_Profile.dgn
VIEW: ALL
SCALE: 200.000 FT / in.
PLTDRV: c:\DW_working\pfgpwise\p004075a\dms11231\NEW-I10-BW-PDF.plt
PENTBL: pw:\\txpla02pwinf01.parsons.com:PTGPWISEDocuments\I-10_HOV\CAD\STANDARDS\PEN_TBL\1405.tbl

BORDER LAST REVISED 7/2/2010 | USERNAME => p004075A | DGN FILE => 03_MONTEVISTA_Profile.dgn | RELATIVE BORDER SCALE IS IN INCHES 0 1 2 3 | UNIT 2232 | PROJECT NUMBER & PHASE 0800000040

Dist	COUNTY	ROUTE	POST MILES TOTAL PROJECT	SHEET No.	TOTAL SHEETS
07, 08	LA,SBd	10	44.9/48.3, 0.0/R37.0		

REGISTERED CIVIL ENGINEER DATE


PLANS APPROVAL DATE

REGISTERED PROFESSIONAL ENGINEER No. Exp. CIVIL STATE OF CALIFORNIA

THE STATE OF CALIFORNIA OR ITS OFFICERS OR AGENTS SHALL NOT BE RESPONSIBLE FOR THE ACCURACY OR COMPLETENESS OF SCANNED COPIES OF THIS PLAN SHEET.


PARSONS
2201 DUPONT DRIVE
SUITE 200
IRVINE, CA 92612

SAN BERNARDINO
ASSOCIATED GOVERNMENTS
1170 W. 3RD STREET
SAN BERNARDINO, CA 92410

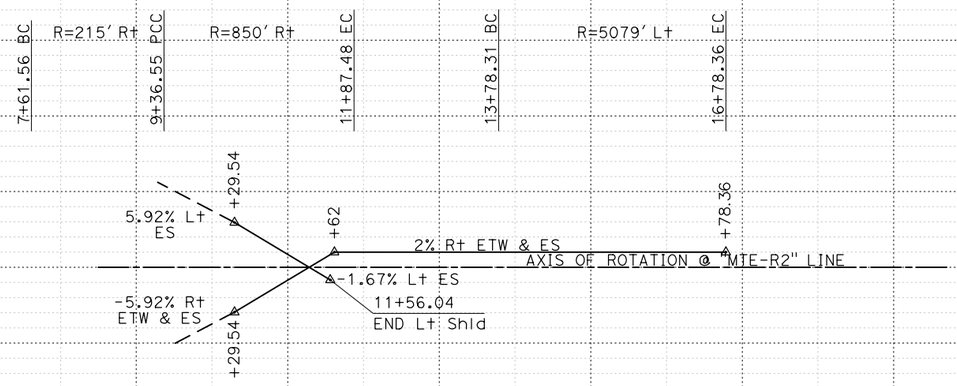

SUPERELEVATION DIAGRAM

"MTE-R2" LINE
MONTE VISTA Ave EB ON-RAMP

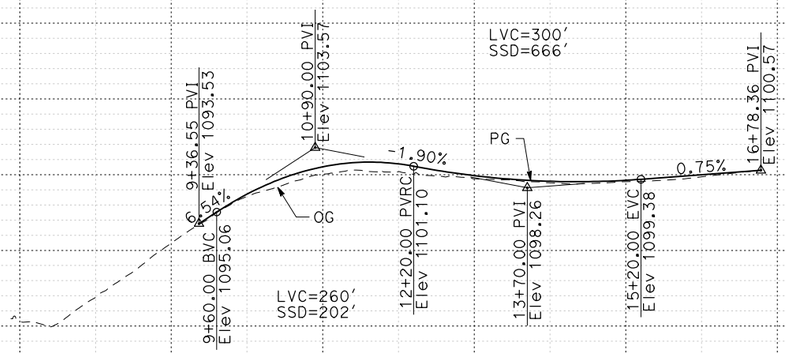

PROFILE

"MTE-R2" LINE
MONTE VISTA Ave EB ON-RAMP

I-10 CORRIDOR PROJECT
ALTERNATIVE 3 - EXPRESS LANES (LPA)
PROFILE AND SUPERELEVATION DIAGRAM

SCALE Horiz 1" = 100'
Vert 1" = 10'

MTE-R2
PS-5

STATION	5	6	7	8	9	10	1	2	3	4	15	6	7	TOTAL
CY Exc														
CY Emb														

REVISED BY | DATE REVISED | CALCULATED-DESIGNED BY | CHECKED BY | CONSULTANT FUNCTIONAL SUPERVISOR

STATE OF CALIFORNIA - DEPARTMENT OF TRANSPORTATION

Caltrans

LAST REVISION 00-00-00 | DATE PLOTTED => 12/3/2015 | TIME PLOTTED => 9:43:11 AM

FILE: c:\pw_working\ptgpwise\p004075a\dms54025\03_MONTEVISTA_Profile.dgn
VIEW:
SCALE: 200.000 FT / in.
PLTDRV: c:\pw_working\ptgpwise\p004075a\dms11231\NEW-I10-BW-PDF.plt
PENTBL: pw:\\txpla02pwinf01.parsons.com:PTGPWISE\Documents\I-10_HOV\CAD\STANDARDS\PEN_TBL\N405.tbl

BORDER LAST REVISED 7/2/2010 | USERNAME => p004075A | DGN FILE => 03_MONTEVISTA_Profile.dgn | RELATIVE BORDER SCALE IS IN INCHES 0 1 2 3 | UNIT 2232 | PROJECT NUMBER & PHASE 0800000040

Dist	COUNTY	ROUTE	POST MILES TOTAL PROJECT	SHEET No.	TOTAL SHEETS
07, 08	LA,SBd	10	44.9/48.3, 0.0/R37.0		

REGISTERED CIVIL ENGINEER DATE


PLANS APPROVAL DATE

REGISTERED PROFESSIONAL ENGINEER — No. Exp. CIVIL — STATE OF CALIFORNIA

THE STATE OF CALIFORNIA OR ITS OFFICERS OR AGENTS SHALL NOT BE RESPONSIBLE FOR THE ACCURACY OR COMPLETENESS OF SCANNED COPIES OF THIS PLAN SHEET.


PARSONS
2201 DUPONT DRIVE
SUITE 200
IRVINE, CA 92612

SAN BERNARDINO
ASSOCIATED GOVERNMENTS
1170 W. 3RD STREET
SAN BERNARDINO, CA 92410

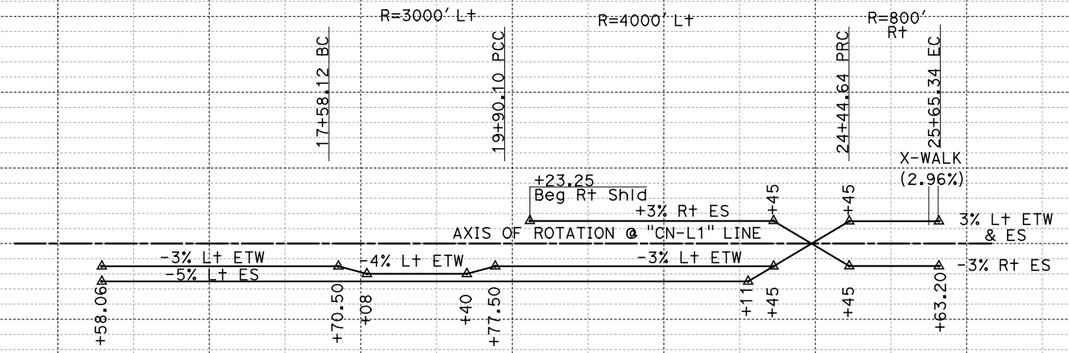

SUPERELEVATION DIAGRAM

"CN-L1" LINE
CENTRAL Ave WB ON-RAMP

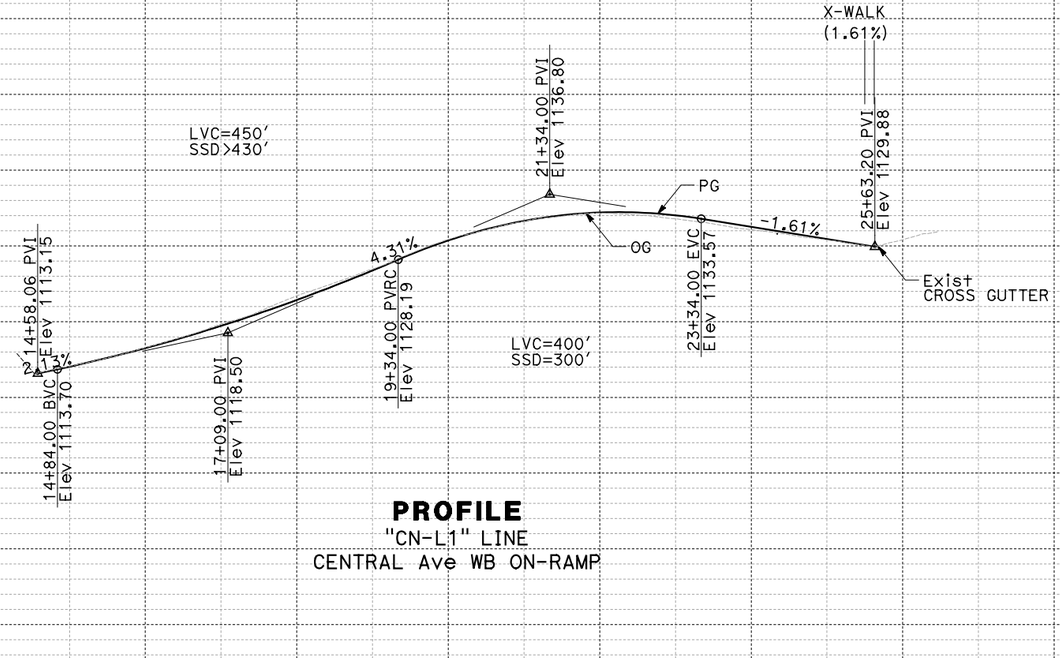

PROFILE

"CN-L1" LINE
CENTRAL Ave WB ON-RAMP

I-10 CORRIDOR PROJECT
ALTERNATIVE 3 - EXPRESS LANES (LPA)
PROFILE AND SUPERELEVATION DIAGRAM

SCALE Horiz 1" = 100'
Vert 1" = 10'

CN-L1
PS-6

STATION	4	15	6	7	8	9	20	1	2	3	4	25	6	7	TOTAL
CY Exc															
CY Emb															

REVISED BY | DATE REVISED

CALCULATED-DESIGNED BY | CHECKED BY

CONSULTANT FUNCTIONAL SUPERVISOR

STATE OF CALIFORNIA - DEPARTMENT OF TRANSPORTATION

LAST REVISION 00-00-00 | DATE PLOTTED => 2/19/2016 | TIME PLOTTED => 3:50:38 PM

FILE: c:\pw_working\prtgpwise\p003372c\dms54025\04_CENTRAL_Profile.dgn
CTPLOT: 77.000 FT / in.
SCALE: 200.000 FT / in.
PLTDRV1: c:\pw_working\prtgpwise\p003372c\dms112311\110-PROFILE-PDF.plt
PENTBL: pw:\\txplo02pwinf01.parsons.com:PTGPWISE\Documents\I-10_HOV\CAD\STANDARDS\PEN_TBL\1405.tbl

BORDER LAST REVISED 7/2/2010 | USERNAME => P003372C | DGN FILE => 04_CENTRAL_Profile.dgn | RELATIVE BORDER SCALE IS IN INCHES 0 1 2 3 | UNIT 2232 | PROJECT NUMBER & PHASE 0800000040

Dist	COUNTY	ROUTE	POST MILES TOTAL PROJECT	SHEET No.	TOTAL SHEETS
07, 08	LA,SBd	10	44.9/48.3, 0.0/R37.0		

REGISTERED CIVIL ENGINEER DATE


PLANS APPROVAL DATE

REGISTERED PROFESSIONAL ENGINEER No. Exp. CIVIL STATE OF CALIFORNIA

THE STATE OF CALIFORNIA OR ITS OFFICERS OR AGENTS SHALL NOT BE RESPONSIBLE FOR THE ACCURACY OR COMPLETENESS OF SCANNED COPIES OF THIS PLAN SHEET.

PARSONS
2201 DUPONT DRIVE
SUITE 200
IRVINE, CA 92612


SAN BERNARDINO
ASSOCIATED GOVERNMENTS
1170 W. 3RD STREET
SAN BERNARDINO, CA 92410

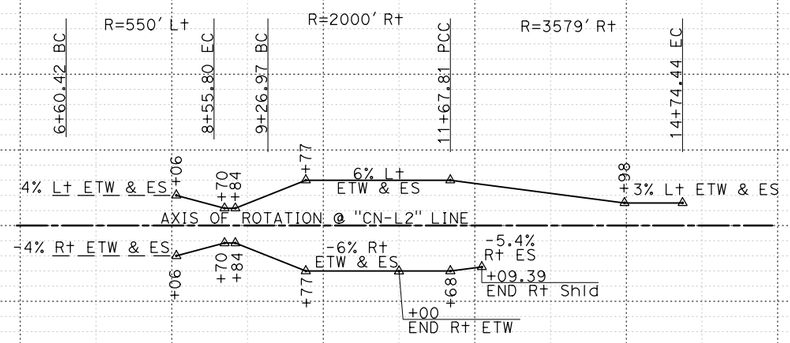

SUPERELEVATION DIAGRAM

"CN-L2" LINE

CENTRAL Ave WB OFF-RAMP

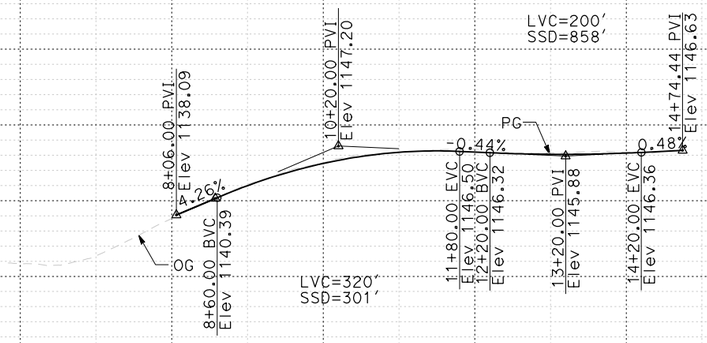

PROFILE

"CN-L2" LINE

CENTRAL Ave WB OFF-RAMP

I-10 CORRIDOR PROJECT
ALTERNATIVE 3 - EXPRESS LANES (LPA)
PROFILE AND SUPERELEVATION DIAGRAM

SCALE Horiz 1" = 100'
Vert 1" = 10'

CN-L2
PS-7

STATION	5	6	7	8	9	10	1	2	3	4	15	TOTAL
CY Exc												
CY Emb												

REVISED BY | DATE REVISED

CALCULATED-DESIGNED BY | CHECKED BY

CONSULTANT FUNCTIONAL SUPERVISOR

STATE OF CALIFORNIA - DEPARTMENT OF TRANSPORTATION

Caltrans

FILE: c:\pw_working\ptgpwise\p003372c\dms54025\04_CENTRAL_Profile.dgn
TIME: 7:00:01
SCALE: 200.000 FT / in.
PLTDRV: c:\pw_working\ptgpwise\p003372c\dms11231\NEW-I10-BW-PDF.plt
PENTBL: pw:\\txpla02pwinf01.parsons.com:PTGPWISE\Documents\I-10_HOV\CAD\STANDARDS\PEN_TBL\N405.tbl

LAST REVISION | DATE PLOTTED => 4/20/2016
00-00-00 | TIME PLOTTED => 5:24:28 PM

BORDER LAST REVISED 7/2/2010 | USERNAME => P003372C | DGN FILE => 04_CENTRAL_Profile.dgn | RELATIVE BORDER SCALE IS IN INCHES 0 1 2 3 | UNIT 2232 | PROJECT NUMBER & PHASE 0800000040

Dist	COUNTY	ROUTE	POST MILES TOTAL PROJECT	SHEET No.	TOTAL SHEETS
07, 08	LA,SBd	10	44.9/48.3, 0.0/R37.0		

REGISTERED CIVIL ENGINEER DATE

PLANS APPROVAL DATE

REGISTERED PROFESSIONAL ENGINEER No. Exp. CIVIL STATE OF CALIFORNIA

THE STATE OF CALIFORNIA OR ITS OFFICERS OR AGENTS SHALL NOT BE RESPONSIBLE FOR THE ACCURACY OR COMPLETENESS OF SCANNED COPIES OF THIS PLAN SHEET.

PARSONS
2201 DUPONT DRIVE
SUITE 200
IRVINE, CA 92612

SAN BERNARDINO
ASSOCIATED GOVERNMENTS
1170 W. 3RD STREET
SAN BERNARDINO, CA 92410


REVISED BY | DATE REVISED

CALCULATED-DESIGNED BY | CHECKED BY


CONSULTANT FUNCTIONAL SUPERVISOR

STATE OF CALIFORNIA - DEPARTMENT OF TRANSPORTATION

Caltrans

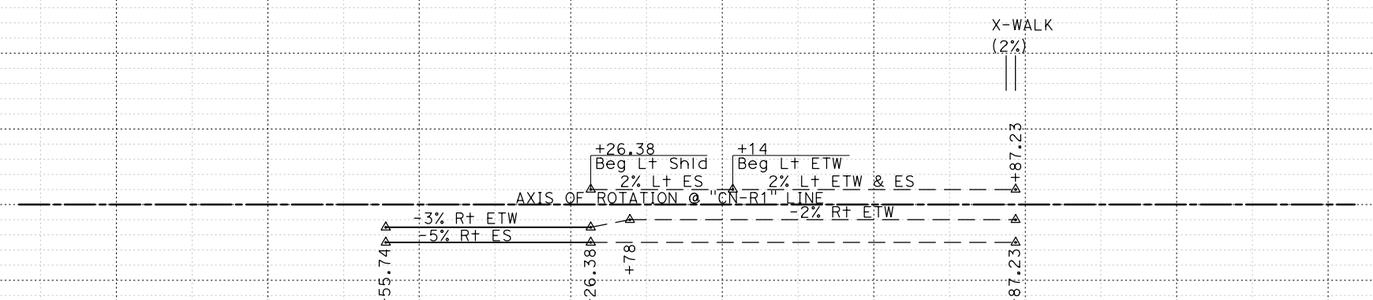

SUPERELEVATION
"CN-R1" LINE
CENTRAL Ave EB OFF-RAMP

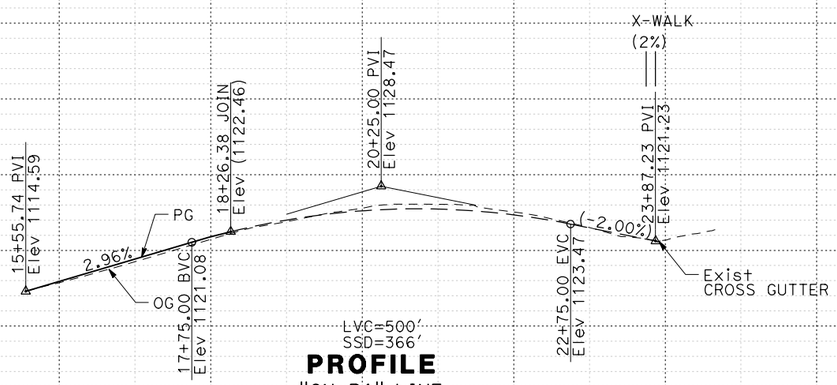

PROFILE
"CN-R1" LINE
CENTRAL Ave EB OFF-RAMP

I-10 CORRIDOR PROJECT
ALTERNATIVE 3 - EXPRESS LANES (LPA)
PROFILE AND SUPERELEVATION DIAGRAM

SCALE Horiz 1" = 100'
Vert 1" = 10'

CN-R1
PS-8

STATION		15	6	7	8	9	20	1	2	3	4	25	TOTAL
CY	Exc												
	Emb												

10% 0% -10% 1130 1120 1110

FILE: c:\DW_working\pfgpwise\p004075a\dms54025\04_CENTRAL_Profile.dgn
DATE: 12/3/2015
SCALE: 200.000 FT / in.
PLTDRV: c:\DW_working\pfgpwise\p004075a\dms11231\NEW-I10-BW-PDF.plt
PENTBL: pw:\\txpla02pwinfo1.parsons.com:PTGPWISE\Documents\I-10_HOV\CAD\STANDARDS\PEN_TBL\N405.tbl

LAST REVISION | DATE PLOTTED => 12/3/2015
00-00-00 | TIME PLOTTED => 9:43:22 AM

BORDER LAST REVISED 7/2/2010 | USERNAME => p004075A | DGN FILE => 04_CENTRAL_Profile.dgn | RELATIVE BORDER SCALE IS IN INCHES 0 1 2 3 | UNIT 2232 | PROJECT NUMBER & PHASE 0800000040

Dist	COUNTY	ROUTE	POST MILES TOTAL PROJECT	SHEET No.	TOTAL SHEETS
07, 08	LA,SBd	10	44.9/48.3, 0.0/R37.0		

REGISTERED CIVIL ENGINEER DATE


PLANS APPROVAL DATE

REGISTERED PROFESSIONAL ENGINEER — No. Exp. CIVIL — STATE OF CALIFORNIA

THE STATE OF CALIFORNIA OR ITS OFFICERS OR AGENTS SHALL NOT BE RESPONSIBLE FOR THE ACCURACY OR COMPLETENESS OF SCANNED COPIES OF THIS PLAN SHEET.

PARSONS
2201 DUPONT DRIVE
SUITE 200
IRVINE, CA 92612


SAN BERNARDINO
ASSOCIATED GOVERNMENTS
1170 W. 3RD STREET
SAN BERNARDINO, CA 92410

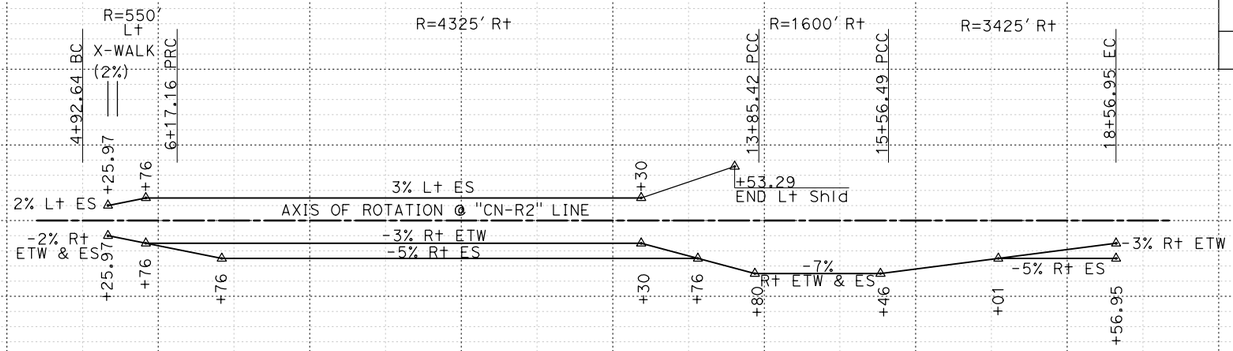

SUPERELEVATION DIAGRAM

"CN-R2" LINE

CENTRAL Ave EB ON-RAMP

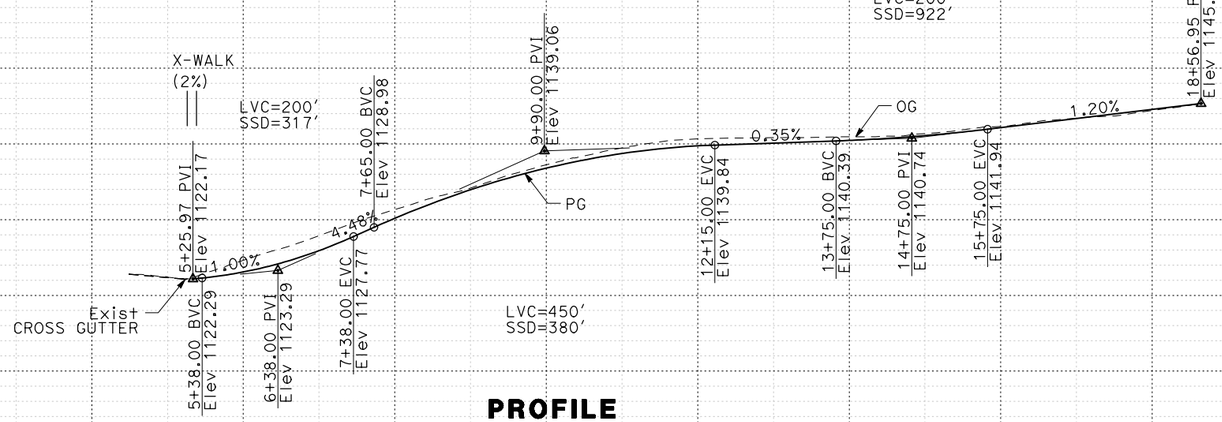

PROFILE

"CN-R2" LINE

CENTRAL Ave EB ON-RAMP

I-10 CORRIDOR PROJECT
ALTERNATIVE 3 - EXPRESS LANES (LPA)
PROFILE AND SUPERELEVATION DIAGRAM

SCALE Horiz 1" = 100'
Vert 1" = 10'

CN-R2
PS-9

REVISED BY | DATE REVISED

CALCULATED-DESIGNED BY | CHECKED BY

CONSULTANT FUNCTIONAL SUPERVISOR

STATE OF CALIFORNIA - DEPARTMENT OF TRANSPORTATION

Caltrans

STATION: 5 6 7 8 9 10 1 2 3 4 15 6 7 8 9 20 TOTAL

CY Exc / Emb

LAST REVISION | DATE PLOTTED => 12/3/2015 | TIME PLOTTED => 9:43:23 AM | 00-00-00

FILE: c:\pw_working\ptgpwise\p004075a\dms54025\04_CENTRAL_Profile.dgn
DATE: 12/3/2015
SCALE: 200.000 FT / in.
PLTDRV: c:\pw_working\ptgpwise\p004075a\dms11231\NEW-I10-BW-PDF.plt
PENTBL: pw:\\ttxpla02pwinf01.parsons.com:PTGPWISE\Documents\I-10_HOV\CAD\STANDARDS\PEN_TBL\I405.tbl

BORDER LAST REVISED 7/2/2010 | USERNAME => p004075A | DGN FILE => 04_CENTRAL_Profile.dgn | RELATIVE BORDER SCALE IS IN INCHES 0 1 2 3 | UNIT 2232 | PROJECT NUMBER & PHASE 0800000040

Dist	COUNTY	ROUTE	POST MILES TOTAL PROJECT	SHEET No.	TOTAL SHEETS
07, 08	LA,SBd	10	44.9/48.3, 0.0/R37.0		

REGISTERED CIVIL ENGINEER DATE


PLANS APPROVAL DATE

REGISTERED PROFESSIONAL ENGINEER No. Exp. CIVIL STATE OF CALIFORNIA

THE STATE OF CALIFORNIA OR ITS OFFICERS OR AGENTS SHALL NOT BE RESPONSIBLE FOR THE ACCURACY OR COMPLETENESS OF SCANNED COPIES OF THIS PLAN SHEET.


PARSONS
2201 DUPONT DRIVE
SUITE 200
IRVINE, CA 92612

SAN BERNARDINO
ASSOCIATED GOVERNMENTS
1170 W. 3RD STREET
SAN BERNARDINO, CA 92410

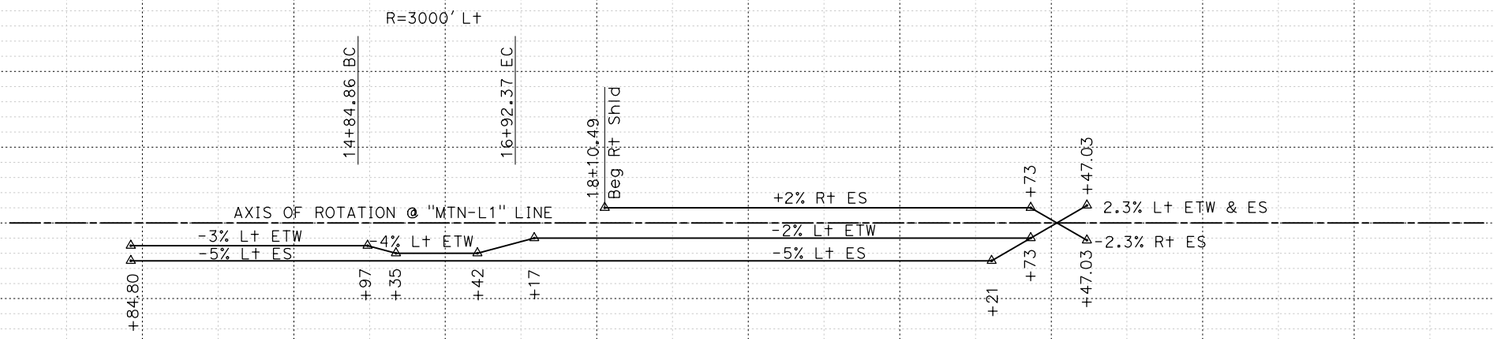

SUPERELEVATION DIAGRAM

"MTN-L1" LINE
MOUNTAIN Ave WB ON-RAMP

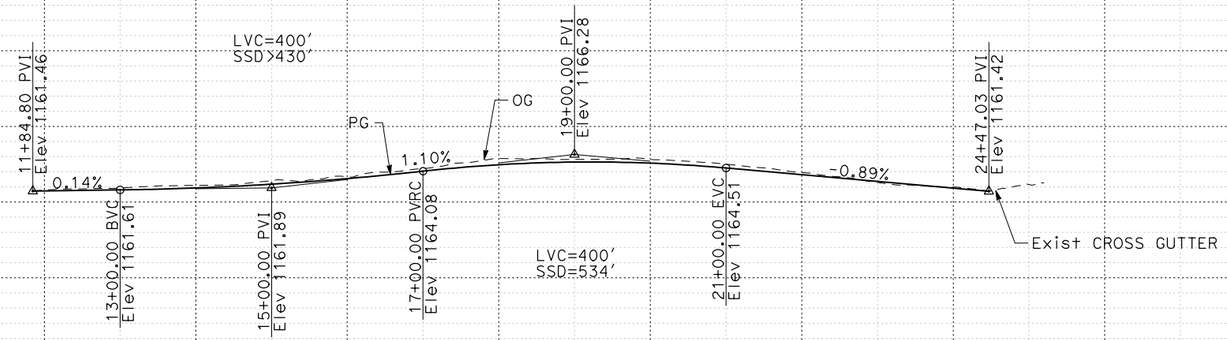

PROFILE

"MTN-L1" LINE
MOUNTAIN Ave WB ON-RAMP

I-10 CORRIDOR PROJECT
ALTERNATIVE 3 - EXPRESS LANES (LPA)
PROFILE AND SUPERELEVATION DIAGRAM

SCALE Horiz 1" = 100'
Vert 1" = 10'

MTN-L1
PS-10

STATION	1	2	3	4	15	6	7	8	9	20	1	2	3	4	25	TOTAL
CY Exc																
CY Emb																

REVISED BY | DATE REVISED | CALCULATED-DESIGNED BY | CHECKED BY | CONSULTANT FUNCTIONAL SUPERVISOR

STATE OF CALIFORNIA - DEPARTMENT OF TRANSPORTATION

Caltrans

FILE: c:\pw_working\ptgpwise\p004075a\dms54025\06_MOUNTAIN_Profile.dgn
DATE: 7/7/2015
SCALE: 200.000 FT / in.
PLTDRV: c:\pw_working\ptgpwise\p004075a\dms11231\NEW-I10-BW-PDF.plt
PENTBL: pw:\\txpla02pwinf01.parsons.com:PTGPWISE\Documents\I-10_HOV\CAD\STANDARDS\PEN_TBL\N405.tbl

LAST REVISION | DATE PLOTTED => 12/3/2015 | TIME PLOTTED => 9:43:31 AM | 00-00-00

BORDER LAST REVISED 7/2/2010 | USERNAME => p004075A | DGN FILE => 06_MOUNTAIN_Profile.dgn | RELATIVE BORDER SCALE IS IN INCHES 0 1 2 3 | UNIT 2232 | PROJECT NUMBER & PHASE 0800000040

Dist	COUNTY	ROUTE	POST MILES TOTAL PROJECT	SHEET No.	TOTAL SHEETS
07, 08	LA,SBd	10	44.9/48.3, 0.0/R37.0		

REGISTERED CIVIL ENGINEER DATE


PLANS APPROVAL DATE

REGISTERED PROFESSIONAL ENGINEER — No. Exp. CIVIL — STATE OF CALIFORNIA

THE STATE OF CALIFORNIA OR ITS OFFICERS OR AGENTS SHALL NOT BE RESPONSIBLE FOR THE ACCURACY OR COMPLETENESS OF SCANNED COPIES OF THIS PLAN SHEET.


PARSONS
2201 DUPONT DRIVE
SUITE 200
IRVINE, CA 92612

SAN BERNARDINO
ASSOCIATED GOVERNMENTS
1170 W. 3RD STREET
SAN BERNARDINO, CA 92410

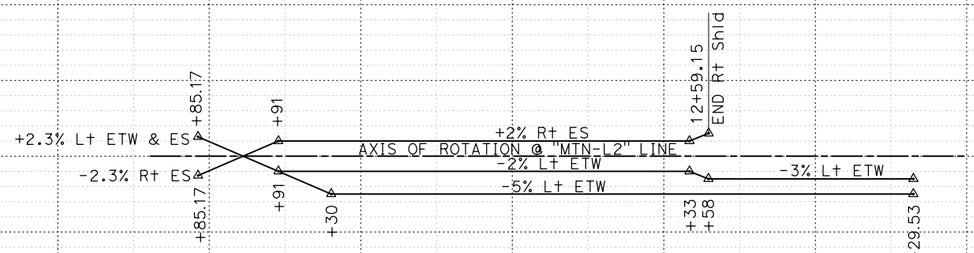

SUPERELEVATION DIAGRAM

"MTN-L2" LINE
MOUNTAIN Ave WB OFF-RAMP

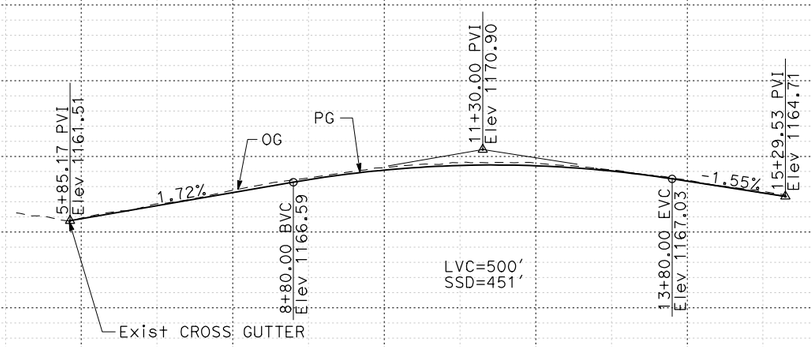

PROFILE

"MTN-L2" LINE
MOUNTAIN Ave WB OFF-RAMP

I-10 CORRIDOR PROJECT
ALTERNATIVE 3 - EXPRESS LANES (LPA)
PROFILE AND SUPERELEVATION DIAGRAM

SCALE Horiz 1" = 100'
Vert 1" = 10'

MTN-L2
PS-11

REVISED BY	DATE REVISED

CALCULATED-DESIGNED BY
CHECKED BY
CONSULTANT FUNCTIONAL SUPERVISOR

STATE OF CALIFORNIA - DEPARTMENT OF TRANSPORTATION
Caltrans

STATION	5	6	7	8	9	10	1	2	3	4	15	6	TOTAL
CY Exc													
CY Emb													

10% 0% -10% 1180 1170 1160

FILE: c:\DW_working\ptgpwise\p004075o\dms54025\06_MOUNTAIN_Profile.dgn
DATE: 7/7/2015
SCALE: 200.000 FT / in.
PLTDRV: c:\DW_working\ptgpwise\p004075o\dms11231\NEW-110-BW-PDF.plt
PENTBL: pw:\\ytpla02pwinf01.parsons.com:PTGPWISE\Documents\I-10_HOV\CAD\STANDARDS\PEN_TBL\N405.tbl

LAST REVISION DATE PLOTTED => 12/3/2015
00-00-00 TIME PLOTTED => 9:43:33 AM

BORDER LAST REVISED 7/2/2010 | USERNAME => p004075A | DGN FILE => 06_MOUNTAIN_Profile.dgn | RELATIVE BORDER SCALE IS IN INCHES 0 1 2 3 | UNIT 2232 | PROJECT NUMBER & PHASE 0800000040

Dist	COUNTY	ROUTE	POST MILES TOTAL PROJECT	SHEET No.	TOTAL SHEETS
07, 08	LA,SBd	10	44.9/48.3, 0.0/R37.0		

REGISTERED CIVIL ENGINEER DATE


PLANS APPROVAL DATE

REGISTERED PROFESSIONAL ENGINEER No. Exp. CIVIL STATE OF CALIFORNIA

THE STATE OF CALIFORNIA OR ITS OFFICERS OR AGENTS SHALL NOT BE RESPONSIBLE FOR THE ACCURACY OR COMPLETENESS OF SCANNED COPIES OF THIS PLAN SHEET.


PARSONS
2201 DUPONT DRIVE
SUITE 200
IRVINE, CA 92612

SAN BERNARDINO
ASSOCIATED GOVERNMENTS
1170 W. 3RD STREET
SAN BERNARDINO, CA 92410

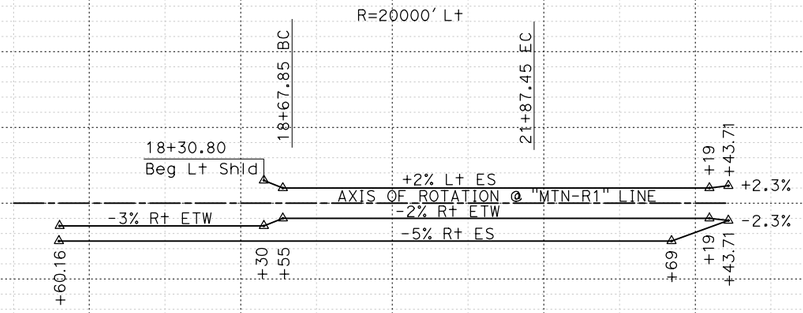

SUPERELEVATION DIAGRAM

"MTN-R1" LINE
MOUNTAIN Ave EB OFF-RAMP

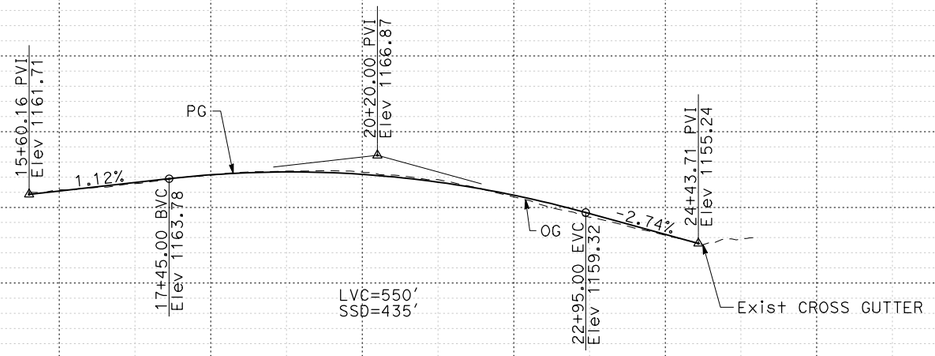

PROFILE

"MTN-R1" LINE
MOUNTAIN Ave EB OFF-RAMP

I-10 CORRIDOR PROJECT
ALTERNATIVE 3 - EXPRESS LANES (LPA)
PROFILE AND SUPERELEVATION DIAGRAM

SCALE Horiz 1" = 100'
Vert 1" = 10'

MTN-R1
PS-12

STATION		15	6	7	8	9	20	1	2	3	4	25	TOTAL
CY	Exc												
	Emb												

REVISED BY | DATE REVISED

CALCULATED-DESIGNED BY | CHECKED BY

CONSULTANT FUNCTIONAL SUPERVISOR

STATE OF CALIFORNIA - DEPARTMENT OF TRANSPORTATION

Caltrans

LAST REVISION | DATE PLOTTED => 12/3/2015
00-00-00 | TIME PLOTTED => 9:43:34 AM

FILE: c:\DW_working\ptgpwise\p004075a\dms54025\06_MOUNTAIN_Profile.dgn
LEVEL: 2,20,61
SCALE: 200.000 FT / in.
PLTDRV: c:\DW_working\ptgpwise\p004075a\dms11231\NEW-I10-BW-PDF.plt
PENTBL: pw:\\ttxpla02pwinf01.parsons.com:PTGPWISE\Documents\I-10_HOV\CAD\STANDARDS\PEN_TBL\1405.tbl

BORDER LAST REVISED 7/2/2010 | USERNAME => p004075A | DGN FILE => 06_MOUNTAIN_Profile.dgn | RELATIVE BORDER SCALE IS IN INCHES 0 1 2 3 | UNIT 2232 | PROJECT NUMBER & PHASE 0800000040

Dist	COUNTY	ROUTE	POST MILES TOTAL PROJECT	SHEET No.	TOTAL SHEETS
07, 08	LA,SBd	10	44.9/48.3, 0.0/R37.0		

REGISTERED CIVIL ENGINEER DATE


PLANS APPROVAL DATE

REGISTERED PROFESSIONAL ENGINEER — No. Exp. CIVIL — STATE OF CALIFORNIA

THE STATE OF CALIFORNIA OR ITS OFFICERS OR AGENTS SHALL NOT BE RESPONSIBLE FOR THE ACCURACY OR COMPLETENESS OF SCANNED COPIES OF THIS PLAN SHEET.


PARSONS
2201 DUPONT DRIVE
SUITE 200
IRVINE, CA 92612

SAN BERNARDINO
ASSOCIATED GOVERNMENTS
1170 W. 3RD STREET
SAN BERNARDINO, CA 92410

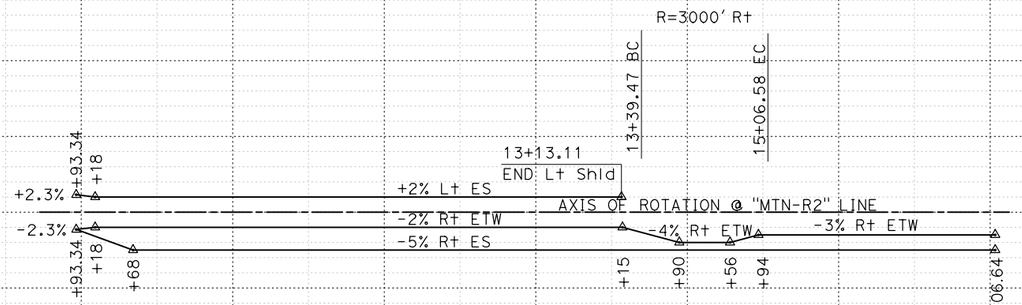

SUPERELEVATION DIAGRAM

"MTN-R2" LINE
MOUNTAIN Ave EB ON-RAMP

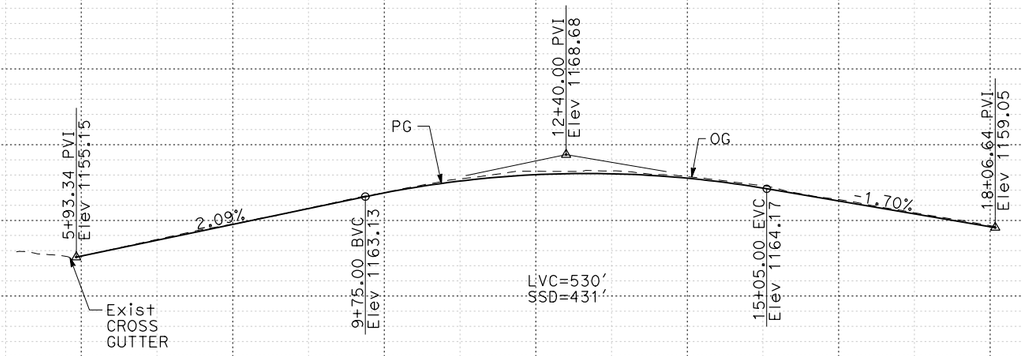

PROFILE

"MTN-R2" LINE
MOUNTAIN Ave EB ON-RAMP

I-10 CORRIDOR PROJECT
ALTERNATIVE 3 - EXPRESS LANES (LPA)
PROFILE AND SUPERELEVATION DIAGRAM

SCALE Horiz 1" = 100'
Vert 1" = 10'

MTN-R2
PS-13

STATION: 5 6 7 8 9 10 1 2 3 4 15 6 7 8 9 TOTAL

CY Exc

CY Emb

REVISED BY | DATE REVISED

CALCULATED-DESIGNED BY | CHECKED BY

CONSULTANT FUNCTIONAL SUPERVISOR

STATE OF CALIFORNIA - DEPARTMENT OF TRANSPORTATION

Caltrans

LAST REVISION | DATE PLOTTED => 12/3/2015
00-00-00 | TIME PLOTTED => 9:43:35 AM

FILE: c:\DW_working\ptgpwise\p004075a\dms54025\06_MOUNTAIN_Profile.dgn
VIEW: ALL
SCALE: 200.000 FT / in.
PLTDRV: c:\DW_working\ptgpwise\p004075a\dms11231\NEW-I10-BW-PDF.plt
PENTBL: pw:\\vtxpia02pwinf01.parsons.com:PTGPWISEDocuments\I-10_HOV\CAD\STANDARDS\PEN_TBL\N405.tbl

BORDER LAST REVISED 7/2/2010 | USERNAME => p004075A | DGN FILE => 06_MOUNTAIN_Profile.dgn | RELATIVE BORDER SCALE IS IN INCHES 0 1 2 3 | UNIT 2232 | PROJECT NUMBER & PHASE 0800000040

Dist	COUNTY	ROUTE	POST MILES TOTAL PROJECT	SHEET No.	TOTAL SHEETS
07, 08	LA,SBd	10	44.9/48.3, 0.0/R37.0		

REGISTERED CIVIL ENGINEER DATE


PLANS APPROVAL DATE

REGISTERED PROFESSIONAL ENGINEER — No. Exp. CIVIL — STATE OF CALIFORNIA

THE STATE OF CALIFORNIA OR ITS OFFICERS OR AGENTS SHALL NOT BE RESPONSIBLE FOR THE ACCURACY OR COMPLETENESS OF SCANNED COPIES OF THIS PLAN SHEET.


PARSONS
2201 DUPONT DRIVE
SUITE 200
IRVINE, CA 92612

SAN BERNARDINO
ASSOCIATED GOVERNMENTS
1170 W. 3RD STREET
SAN BERNARDINO, CA 92410

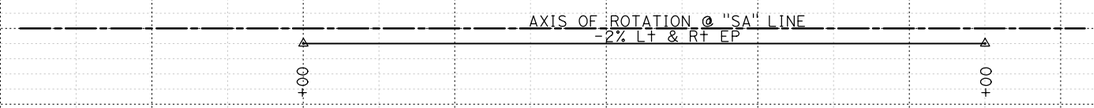

SUPERELEVATION DIAGRAM

"SA" LINE
SAN ANTONIO Ave

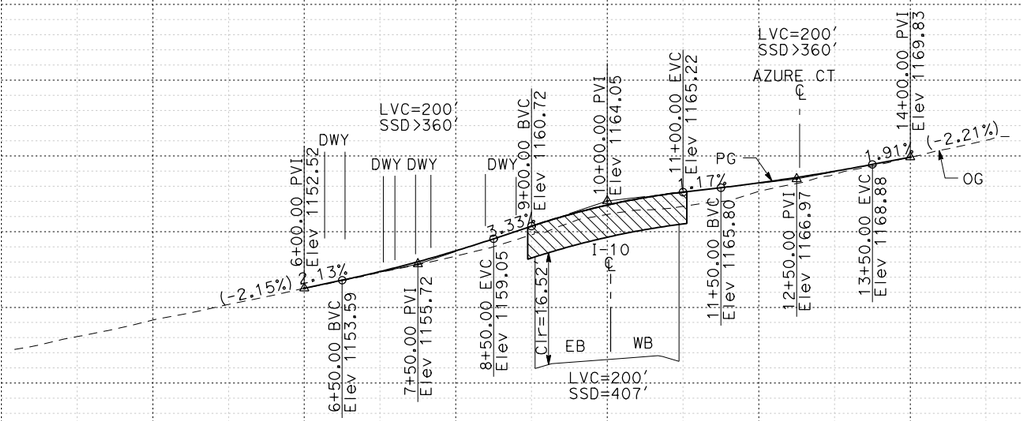

PROFILE

"SA" LINE
SAN ANTONIO Ave

I-10 CORRIDOR PROJECT
ALTERNATIVE 3 - EXPRESS LANES (LPA)
PROFILE AND SUPERELEVATION DIAGRAM

SCALE Horiz 1" = 100'
Vert 1" = 10'

SA-PC
PS-14

STATION	5	6	7	8	9	10	1	2	3	4	15	6	TOTAL
CY Exc													
CY Emb													

REVISED BY | DATE REVISED
CALCULATED-DESIGNED BY | CHECKED BY
CONSULTANT FUNCTIONAL SUPERVISOR
STATE OF CALIFORNIA - DEPARTMENT OF TRANSPORTATION

LAST REVISION | DATE PLOTTED => 12/3/2015
00-00-00 | TIME PLOTTED => 9:43:43 AM

FILE: c:\pw_working\ptgpwise\p004075a\dms54025\07_SAN ANTIONIO OC_Profile.dgn
VIEW: ALL
SCALE: 200.000 FT / in.
PLTDRV: c:\pw_working\ptgpwise\p004075a\dms11231\NEW-I10-BW-PDF.plt
PENTBL: pw:\\vtxpia02pwinf01.parsons.com:PTGPWISE\Documents\I-10_HOV\CAD\STANDARDS\PEN_TBL\N405.tbl

BORDER LAST REVISED 7/2/2010 | USERNAME => p004075A | DGN FILE => 07_SAN ANTIONIO OC_Profile.dgn | RELATIVE BORDER SCALE IS IN INCHES 0 1 2 3 | UNIT 2232 | PROJECT NUMBER & PHASE 0800000040

Dist	COUNTY	ROUTE	POST MILES TOTAL PROJECT	SHEET No.	TOTAL SHEETS
07, 08	LA,SBd	10	44.9/48.3, 0.0/R37.0		

REGISTERED CIVIL ENGINEER DATE

PLANS APPROVAL DATE

REGISTERED PROFESSIONAL ENGINEER — No. Exp. CIVIL — STATE OF CALIFORNIA


THE STATE OF CALIFORNIA OR ITS OFFICERS OR AGENTS SHALL NOT BE RESPONSIBLE FOR THE ACCURACY OR COMPLETENESS OF SCANNED COPIES OF THIS PLAN SHEET.

PARSONS
2201 DUPONT DRIVE
SUITE 200
IRVINE, CA 92612

SAN BERNARDINO
ASSOCIATED GOVERNMENTS
1170 W. 3RD STREET
SAN BERNARDINO, CA 92410

AXIS OF ROTATION @ "EU" LINE
-2% Lt & Rt EP
+25.00
+75.00

SUPERELEVATION DIAGRAM
"EU" LINE
EUCLID Ave

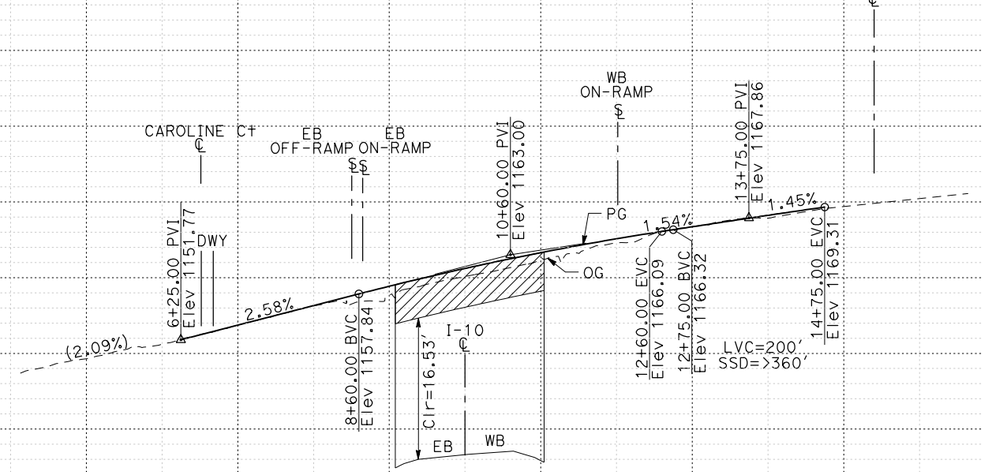

PROFILE
"EU" LINE
EUCLID Ave

I-10 CORRIDOR PROJECT
ALTERNATIVE 3 - EXPRESS LANES (LPA)
PROFILE AND SUPERELEVATION DIAGRAM

SCALE Horiz 1" = 100'
Vert 1" = 10'

EU-PC
PS-15

STATION	5	6	7	8	9	10	1	2	3	4	15	6	7	TOTAL
CY Exc														
CY Emb														

REVISED BY | DATE REVISED
CALCULATED-DESIGNED BY | CHECKED BY
CONSULTANT FUNCTIONAL SUPERVISOR
STATE OF CALIFORNIA - DEPARTMENT OF TRANSPORTATION
Caltrans

FILE: c:\pw_working\ptgpwise\p004075o\dms54025\08_EUCLID_Profile.dgn
DATE: 7/7/2015
SCALE: 200.000 FT. / in.
PLTDRV: c:\pw_working\ptgpwise\p004075o\dms11231\NEW-110-BW-PDF.plt
PENTBL: pw:\\txpla02pwinf01.parsons.com:PTGPWISE\Documents\I-10_HOV\CAD\STANDARDS\PEN_TBL\1405.tbl

LAST REVISION | DATE PLOTTED => 12/8/2015
00-00-00 | TIME PLOTTED => 3:58:30 PM

BORDER LAST REVISED 7/2/2010 | USERNAME => p004075A | DGN FILE => 08_EUCLID_Profile.dgn | RELATIVE BORDER SCALE IS IN INCHES 0 1 2 3 | UNIT 2232 | PROJECT NUMBER & PHASE 0800000040

Dist	COUNTY	ROUTE	POST MILES TOTAL PROJECT	SHEET No.	TOTAL SHEETS
07, 08	LA,SBd	10	44.9/48.3, 0.0/R37.0		

REGISTERED CIVIL ENGINEER DATE

PLANS APPROVAL DATE

REGISTERED PROFESSIONAL ENGINEER No. Exp. CIVIL STATE OF CALIFORNIA

THE STATE OF CALIFORNIA OR ITS OFFICERS OR AGENTS SHALL NOT BE RESPONSIBLE FOR THE ACCURACY OR COMPLETENESS OF SCANNED COPIES OF THIS PLAN SHEET.

PARSONS
2201 DUPONT DRIVE
SUITE 200
IRVINE, CA 92612

SAN BERNARDINO
ASSOCIATED GOVERNMENTS
1170 W. 3RD STREET
SAN BERNARDINO, CA 92410


REVISED BY | DATE REVISED

CALCULATED-DESIGNED BY | CHECKED BY

CONSULTANT FUNCTIONAL SUPERVISOR

STATE OF CALIFORNIA - DEPARTMENT OF TRANSPORTATION


Caltrans

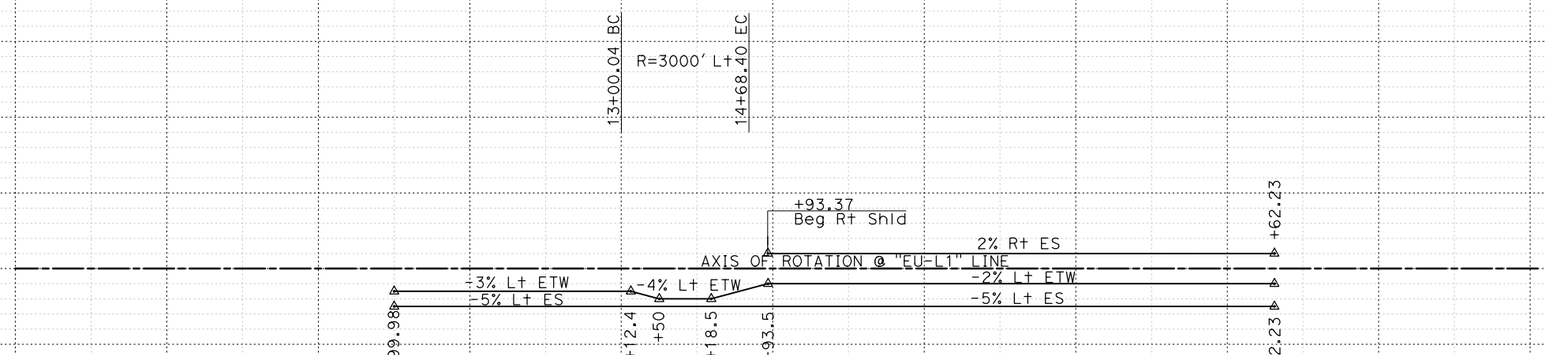

SUPERELEVATION DIAGRAM

"EU-L1" LINE

EUCLID Ave WB ON-RAMP

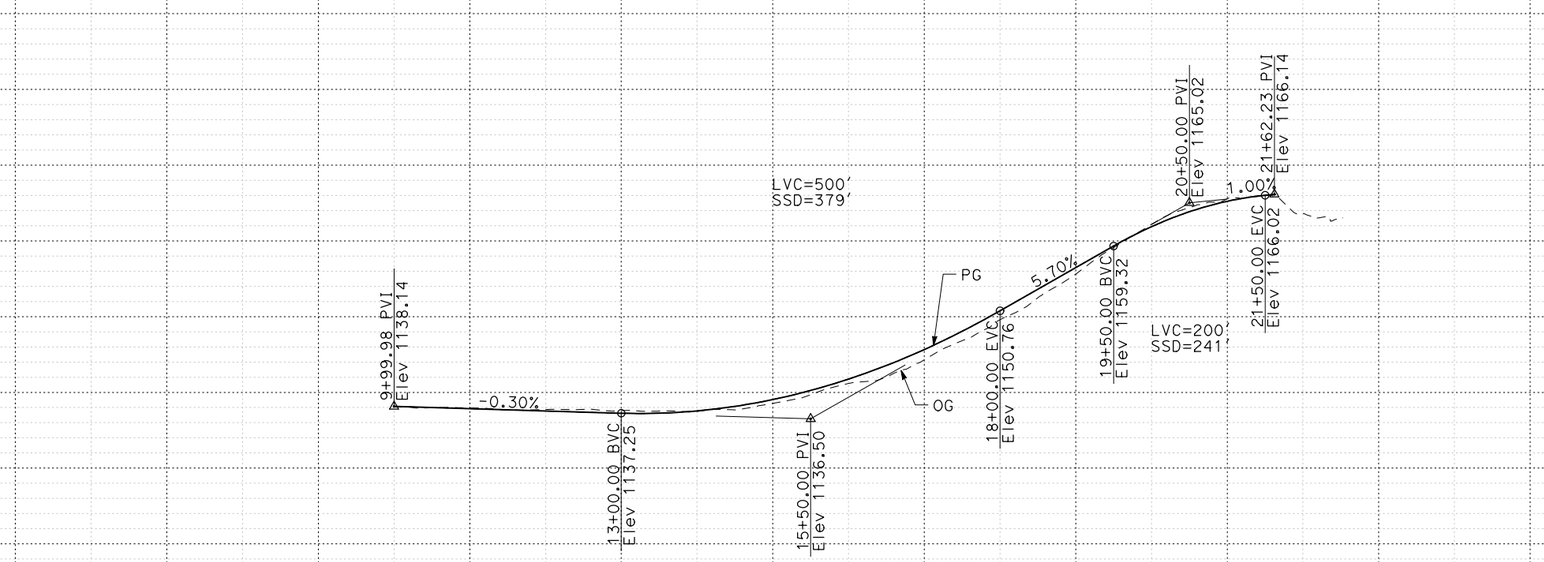

PROFILE

"EU-L1" LINE

EUCLID Ave WB ON-RAMP

I-10 CORRIDOR PROJECT
ALTERNATIVE 3 - EXPRESS LANES (LPA)
PROFILE AND SUPERELEVATION DIAGRAM

SCALE Horiz 1" = 100'
Vert 1" = 10'

EU-L1-PC
PS-16

STATION		9	10	1	2	3	4	15	6	7	8	9	20	1	2	3	4	TOTAL
CY	Exc																	
	Emb																	

FILE: c:\DW_working\pfgpwise\p004075a\dms54025\08_EUCLID_Profile.dgn
TIME: 7:00:01 / in.
SCALE: 200.000 FT / in.
PLTDRV: c:\DW_working\pfgpwise\p004075a\dms11231\NEW-I10-BW-PDF.plt
PENTBL: pw:\\txpla02pwinf01.parsons.com:PTGPWISE\Documents\I-10_HOV\CAD\STANDARDS\PEN_TBL\1405.tbl

LAST REVISION | DATE PLOTTED => 12/3/2015 | TIME PLOTTED => 9:43:59 AM | 00-00-00

BORDER LAST REVISED 7/2/2010 | USERNAME => p004075A | DGN FILE => 08_EUCLID_Profile.dgn | RELATIVE BORDER SCALE IS IN INCHES 0 1 2 3 | UNIT 2232 | PROJECT NUMBER & PHASE 0800000040

Dist	COUNTY	ROUTE	POST MILES TOTAL PROJECT	SHEET No.	TOTAL SHEETS
07, 08	LA,SBd	10	44.9/48.3, 0.0/R37.0		

REGISTERED CIVIL ENGINEER DATE


PLANS APPROVAL DATE

REGISTERED PROFESSIONAL ENGINEER No. Exp. CIVIL STATE OF CALIFORNIA


THE STATE OF CALIFORNIA OR ITS OFFICERS OR AGENTS SHALL NOT BE RESPONSIBLE FOR THE ACCURACY OR COMPLETENESS OF SCANNED COPIES OF THIS PLAN SHEET.

PARSONS
2201 DUPONT DRIVE
SUITE 200
IRVINE, CA 92612

SAN BERNARDINO
ASSOCIATED GOVERNMENTS
1170 W. 3RD STREET
SAN BERNARDINO, CA 92410

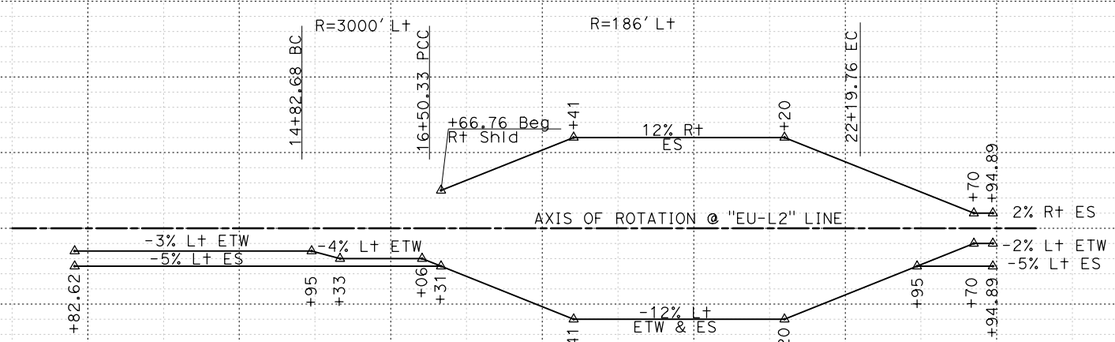

SUPERELEVATION DIAGRAM
"EU-L2" LINE
EUCLID Ave WB LOOP ON-RAMP

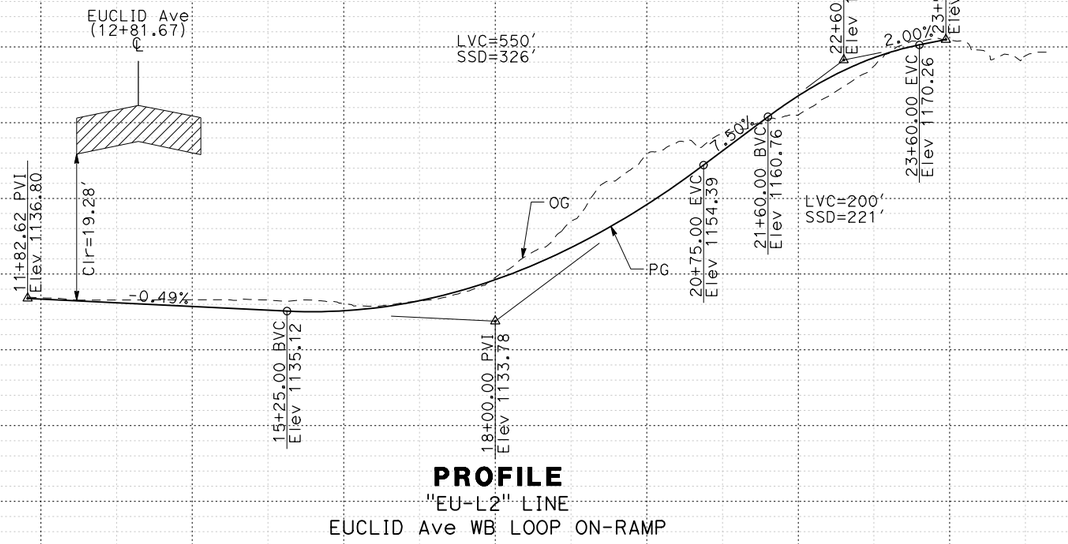

PROFILE
"EU-L2" LINE
EUCLID Ave WB LOOP ON-RAMP

I-10 CORRIDOR PROJECT
ALTERNATIVE 3 - EXPRESS LANES (LPA)
PROFILE AND SUPERELEVATION DIAGRAM

SCALE Horiz 1" = 100'
Vert 1" = 10'

EU-L2
PS-17

STATION	10	1	2	3	4	15	6	7	8	9	20	1	2	3	TOTAL
CY Exc															
CY Emb															

REVISED BY | DATE REVISED

CALCULATED-DESIGNED BY | CHECKED BY

CONSULTANT FUNCTIONAL SUPERVISOR

STATE OF CALIFORNIA - DEPARTMENT OF TRANSPORTATION

Caltrans

LAST REVISION | DATE PLOTTED => 12/3/2015
00-00-00 | TIME PLOTTED => 9:44:00 AM

FILE: c:\pw_working\ptgpwise\p004075a\dms54025\08_EUCLID_Profile.dgn
DATE: 7/7/2015
SCALE: 200.000 FT / in.
PLTDRV: c:\pw_working\ptgpwise\p004075a\dms11231\NEW-I10-BW-PDF.plt
PENTBL: pw:\\txpla02pwinf01.parsons.com:PTGPWISEDocuments\I-10_HOV\CAD\STANDARDS\PEN_TBL\N405.tbl

BORDER LAST REVISED 7/2/2010 | USERNAME => p004075A | DGN FILE => 08_EUCLID_Profile.dgn | RELATIVE BORDER SCALE IS IN INCHES 0 1 2 3 | UNIT 2232 | PROJECT NUMBER & PHASE 0800000040

Dist	COUNTY	ROUTE	POST MILES TOTAL PROJECT	SHEET No.	TOTAL SHEETS
07, 08	LA,SBd	10	44.9/48.3, 0.0/R37.0		

REGISTERED CIVIL ENGINEER DATE


PLANS APPROVAL DATE

REGISTERED PROFESSIONAL ENGINEER No. Exp. CIVIL STATE OF CALIFORNIA

THE STATE OF CALIFORNIA OR ITS OFFICERS OR AGENTS SHALL NOT BE RESPONSIBLE FOR THE ACCURACY OR COMPLETENESS OF SCANNED COPIES OF THIS PLAN SHEET.

PARSONS
2201 DUPONT DRIVE
SUITE 200
IRVINE, CA 92612


SAN BERNARDINO
ASSOCIATED GOVERNMENTS
1170 W. 3RD STREET
SAN BERNARDINO, CA 92410

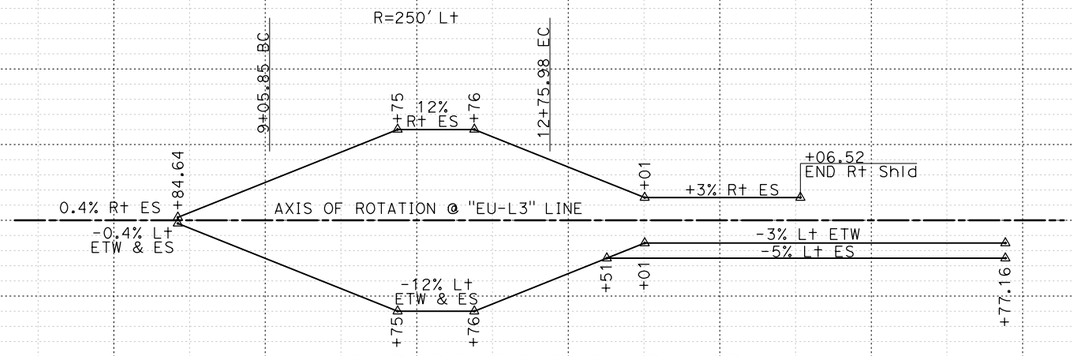

SUPERELEVATION DIAGRAM

"EU-L3" LINE

EUCLID Ave WB HOOK OFF-RAMP

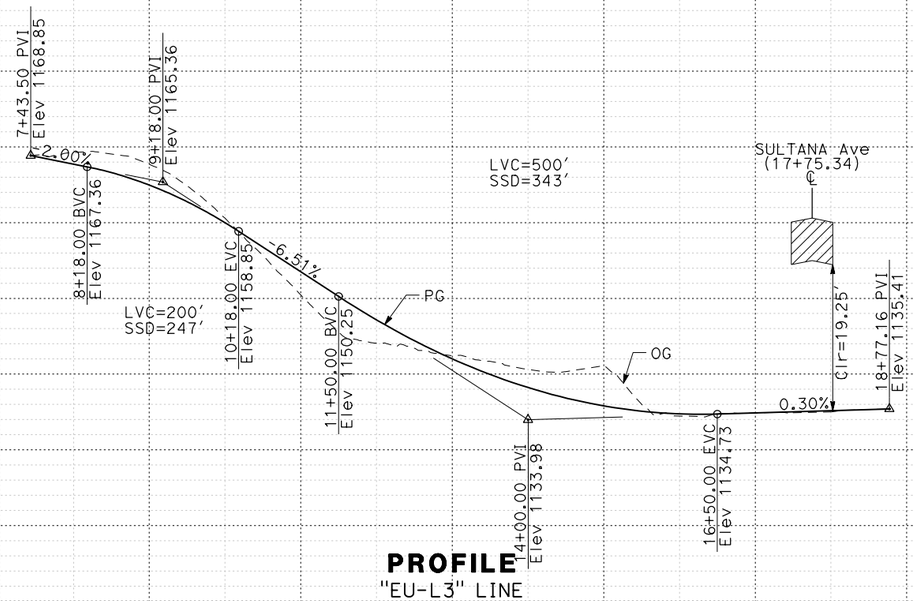

PROFILE

"EU-L3" LINE

EUCLID Ave WB HOOK OFF-RAMP

I-10 CORRIDOR PROJECT
ALTERNATIVE 3 - EXPRESS LANES (LPA)
PROFILE AND SUPERELEVATION DIAGRAM

SCALE Horiz 1" = 100'
Vert 1" = 10'

EU-L3
PS-18

REVISED BY | DATE REVISED

CALCULATED-DESIGNED BY | CHECKED BY

CONSULTANT FUNCTIONAL SUPERVISOR

STATE OF CALIFORNIA - DEPARTMENT OF TRANSPORTATION

Caltrans

STATION 5 6 7 8 9 10 1 2 3 4 15 6 7 8 TOTAL

CY Exc

CY Emb

LAST REVISION | DATE PLOTTED => 12/3/2015 | TIME PLOTTED => 9:44:01 AM | 00-00-00

FILE: c:\DW_working\pfgpwise\p004075a\dms54025\08_EUCLID_Profile.dgn
VIEW: ALL
SCALE: 200.000 FT / in.
PLTDRV: c:\DW_working\pfgpwise\p004075a\dms11231\NEW-I10-BW-PDF.plt
PENTBL: pw:\\txpla02pwinf01.parsons.com:PTGPWISE\Documents\I-10_HOV\CAD\STANDARDS\PEN_TBL\I405.tbl

BORDER LAST REVISED 7/2/2010 | USERNAME => p004075A | DGN FILE => 08_EUCLID_Profile.dgn | RELATIVE BORDER SCALE IS IN INCHES 0 1 2 3 | UNIT 2232 | PROJECT NUMBER & PHASE 0800000040

Dist	COUNTY	ROUTE	POST MILES TOTAL PROJECT	SHEET No.	TOTAL SHEETS
07, 08	LA,SBd	10	44.9/48.3, 0.0/R37.0		

REGISTERED CIVIL ENGINEER DATE


PLANS APPROVAL DATE

REGISTERED PROFESSIONAL ENGINEER No. Exp. CIVIL STATE OF CALIFORNIA

THE STATE OF CALIFORNIA OR ITS OFFICERS OR AGENTS SHALL NOT BE RESPONSIBLE FOR THE ACCURACY OR COMPLETENESS OF SCANNED COPIES OF THIS PLAN SHEET.

PARSONS
2201 DUPONT DRIVE
SUITE 200
IRVINE, CA 92612


SAN BERNARDINO
ASSOCIATED GOVERNMENTS
1170 W. 3RD STREET
SAN BERNARDINO, CA 92410

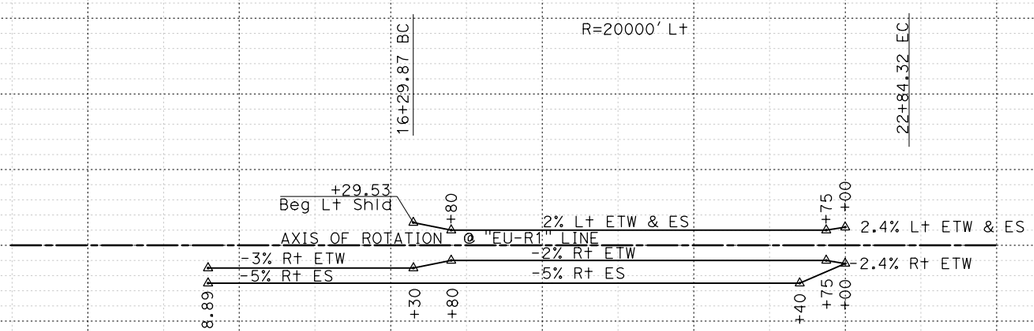

SUPERELEVATION DIAGRAM

"EU-R1" LINE

EUCLID Ave EB OFF-RAMP

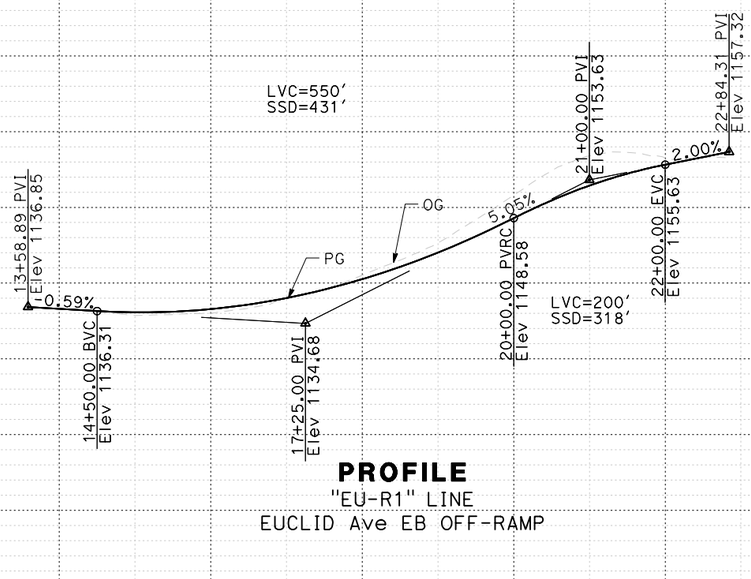

PROFILE

"EU-R1" LINE

EUCLID Ave EB OFF-RAMP

I-10 CORRIDOR PROJECT
ALTERNATIVE 3 - EXPRESS LANES (LPA)
PROFILE AND SUPERELEVATION DIAGRAM

SCALE Horiz 1" = 100'
Vert 1" = 10'

EU-R1
PS-19

STATION		10	1	2	3	4	15	6	7	8	9	20	1	2	3	TOTAL
CY	Exc															
	Emb															

REVISED BY | DATE REVISED

CALCULATED-DESIGNED BY | CHECKED BY

CONSULTANT FUNCTIONAL SUPERVISOR

STATE OF CALIFORNIA - DEPARTMENT OF TRANSPORTATION

Caltrans

LAST REVISION | DATE PLOTTED => 4/20/2016
00-00-00 | TIME PLOTTED => 5:16:16 PM

FILE: c:\DW_working\pfgpwise\p003372c\dms54025\08_EUCLID_Profile.dgn
VIEW: ALL
SCALE: 200.000 FT / in.
PLTDRV: c:\DW_working\pfgpwise\p003372c\dms11231\NEW-I10-BW-PDF.plt
PENTBL: pw:\\txpla02pwinf01.parsons.com:PTGPWISE\Documents\I-10_HOV\CAD\STANDARDS\PEN_TBL\N405.tbl

BORDER LAST REVISED 7/2/2010 | USERNAME => P003372C | DGN FILE => 08_EUCLID_Profile.dgn | RELATIVE BORDER SCALE IS IN INCHES 0 1 2 3 | UNIT 2232 | PROJECT NUMBER & PHASE 0800000040

Dist	COUNTY	ROUTE	POST MILES TOTAL PROJECT	SHEET No.	TOTAL SHEETS
07, 08	LA,SBd	10	44.9/48.3, 0.0/R37.0		

REGISTERED CIVIL ENGINEER DATE


PLANS APPROVAL DATE

REGISTERED PROFESSIONAL ENGINEER No. Exp. CIVIL STATE OF CALIFORNIA

THE STATE OF CALIFORNIA OR ITS OFFICERS OR AGENTS SHALL NOT BE RESPONSIBLE FOR THE ACCURACY OR COMPLETENESS OF SCANNED COPIES OF THIS PLAN SHEET.

PARSONS
2201 DUPONT DRIVE
SUITE 200
IRVINE, CA 92612


SAN BERNARDINO
ASSOCIATED GOVERNMENTS
1170 W. 3RD STREET
SAN BERNARDINO, CA 92410

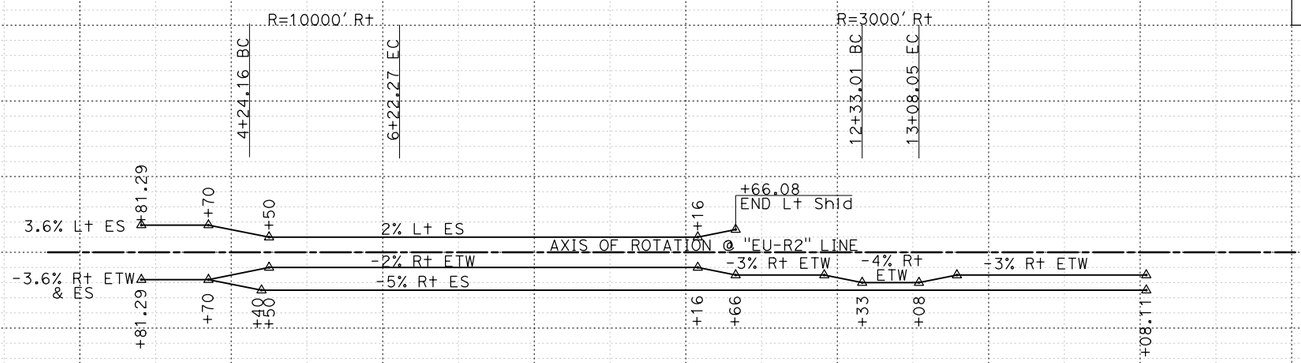

SUPERELEVATION DIAGRAM

"EU-R2" LINE

EUCLID Ave EB ON-RAMP

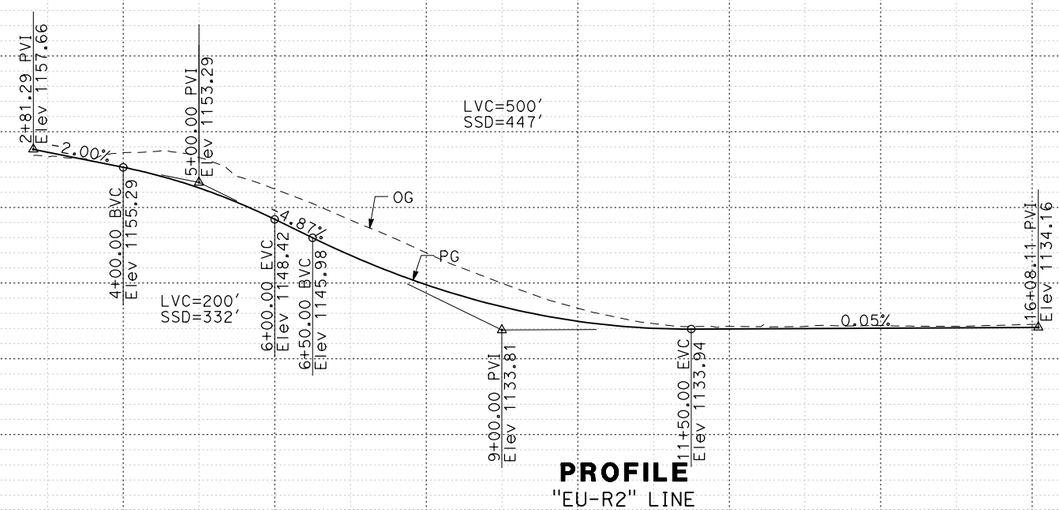

PROFILE

"EU-R2" LINE

EUCLID Ave EB ON-RAMP

I-10 CORRIDOR PROJECT
ALTERNATIVE 3 - EXPRESS LANES (LPA)
PROFILE AND SUPERELEVATION DIAGRAM

SCALE Horiz 1" = 100'
Vert 1" = 10'

EU-R2
PS-20

STATION	0	1	2	3	4	5	6	7	8	9	10	1	2	3	4	15	6	7	TOTAL
CY Exc																			
CY Emb																			

REVISED BY | DATE REVISED

CALCULATED-DESIGNED BY | CHECKED BY

CONSULTANT FUNCTIONAL SUPERVISOR

STATE OF CALIFORNIA - DEPARTMENT OF TRANSPORTATION

Caltrans

LAST REVISION | DATE PLOTTED => 12/3/2015
00-00-00 | TIME PLOTTED => 9:44:04 AM

FILE: c:\pw_working\ptgpwise\p004075a\dms54025\08_EUCLID_Profile.dgn
DATE: 12/3/2015
SCALE: 200.000 FT / in.
PLTDRV: c:\pw_working\ptgpwise\p004075a\dms11231\NEW-110-BW-PDF.plt
PENTBL: pw:\\ttxpla02pwinf01.parsons.com:PTGPWISE\Documents\I-10_HOV\CAD\STANDARDS\PEN_TBL\1405.tbl

BORDER LAST REVISED 7/2/2010 | USERNAME => p004075A | DGN FILE => 08_EUCLID_Profile.dgn | RELATIVE BORDER SCALE IS IN INCHES 0 1 2 3 | UNIT 2232 | PROJECT NUMBER & PHASE 0800000040

Dist	COUNTY	ROUTE	POST MILES TOTAL PROJECT	SHEET No.	TOTAL SHEETS
07, 08	LA,SBd	10	44.9/48.3, 0.0/R37.0		

REGISTERED CIVIL ENGINEER DATE


PLANS APPROVAL DATE

REGISTERED PROFESSIONAL ENGINEER No. Exp. CIVIL STATE OF CALIFORNIA


THE STATE OF CALIFORNIA OR ITS OFFICERS OR AGENTS SHALL NOT BE RESPONSIBLE FOR THE ACCURACY OR COMPLETENESS OF SCANNED COPIES OF THIS PLAN SHEET.

PARSONS
2201 DUPONT DRIVE
SUITE 200
IRVINE, CA 92612

SAN BERNARDINO
ASSOCIATED GOVERNMENTS
1170 W. 3RD STREET
SAN BERNARDINO, CA 92410

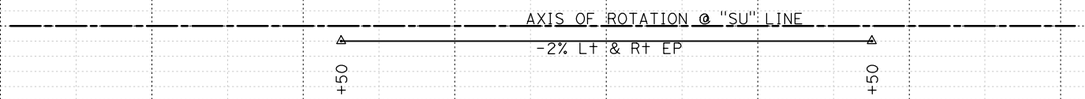

SUPERELEVATION DIAGRAM
"SU" LINE
SULTANA Ave

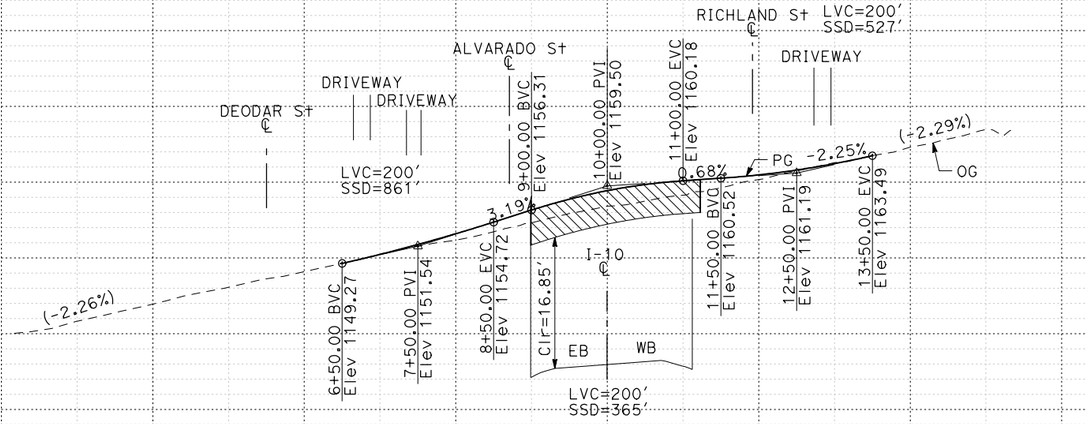

PROFILE
"SU" LINE
SULTANA Ave

I-10 CORRIDOR PROJECT
ALTERNATIVE 3 - EXPRESS LANES (LPA)
PROFILE AND SUPERELEVATION DIAGRAM

SCALE Horiz 1" = 100'
Vert 1" = 10'

SU-PC
PS-21

STATION	0	1	2	3	4	5	6	7	8	9	10	1	2	3	4	15	6	7	8	9	20	TOTAL
CY Exc																						
CY Emb																						

10% 0% -10% 1190 1180 1170 1160 1150 1140 1130 1120 1110

REVISED BY | DATE REVISED
CALCULATED-DESIGNED BY | CHECKED BY
CONSULTANT FUNCTIONAL SUPERVISOR
STATE OF CALIFORNIA - DEPARTMENT OF TRANSPORTATION
Caltrans

LAST REVISION | DATE PLOTTED => 12/3/2015
00-00-00 | TIME PLOTTED => 9:44:12 AM

FILE: c:\pw_working\ptgpwise\p004075a\dms54025\09_SULTANA OC_Profile.dgn
DATE: 7/2/2015
SCALE: 200.000 FT / in.
PLTDRV: c:\pw_working\ptgpwise\p004075a\dms11231\NEW-I10-BW-PDF.plt
PENTBL: pw:\\txplo02pwinf01.parsons.com:PTGPWISE\Documents\I-10_HOV\CAD\STANDARDS\PEN_TBL\1405.tbl

BORDER LAST REVISED 7/2/2010 | USERNAME => p004075A | DGN FILE => 09_SULTANA OC_Profile.dgn | RELATIVE BORDER SCALE IS IN INCHES 0 1 2 3 | UNIT 2232 | PROJECT NUMBER & PHASE 0800000040

Dist	COUNTY	ROUTE	POST MILES TOTAL PROJECT	SHEET No.	TOTAL SHEETS
07, 08	LA,SBd	10	44.9/48.3, 0.0/R37.0		

REGISTERED CIVIL ENGINEER DATE

PLANS APPROVAL DATE

REGISTERED PROFESSIONAL ENGINEER No. Exp. CIVIL STATE OF CALIFORNIA

THE STATE OF CALIFORNIA OR ITS OFFICERS OR AGENTS SHALL NOT BE RESPONSIBLE FOR THE ACCURACY OR COMPLETENESS OF SCANNED COPIES OF THIS PLAN SHEET.

PARSONS
2201 DUPONT DRIVE
SUITE 200
IRVINE, CA 92612


SAN BERNARDINO
ASSOCIATED GOVERNMENTS
1170 W. 3RD STREET
SAN BERNARDINO, CA 92410

AXIS OF ROTATION @ "CP" LINE
-2% Lt & Rt EP

209+00 | 210+00

SUPERELEVATION DIAGRAM

"CP" LINE
CAMPUS Ave

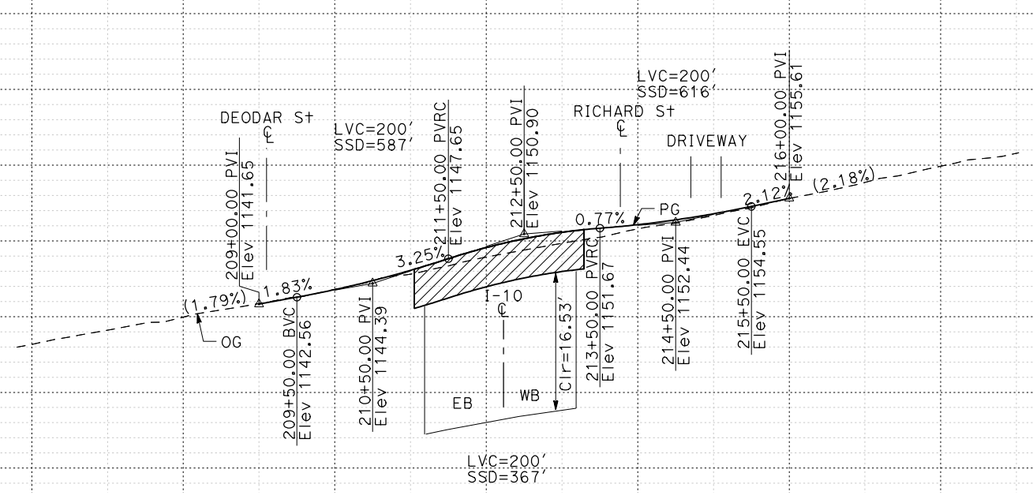

PROFILE

"CP" LINE
CAMPUS Ave

I-10 CORRIDOR PROJECT
ALTERNATIVE 3 - EXPRESS LANES (LPA)
PROFILE AND SUPERELEVATION DIAGRAM

SCALE Horiz 1" = 100'
Vert 1" = 10'

CP-PC
PS-22

STATION	9	210	1	2	3	4	215	6	7	8	TOTAL
CY Exc											
CY Emb											

REVISED BY | DATE REVISED

CALCULATED-DESIGNED BY | CHECKED BY

CONSULTANT FUNCTIONAL SUPERVISOR

STATE OF CALIFORNIA - DEPARTMENT OF TRANSPORTATION

Caltrans

LAST REVISION | DATE PLOTTED => 12/3/2015
00-00-00 | TIME PLOTTED => 9:44:21 AM

FILE: c:\pw_working\ptgpwise\p004075a\dms54025\10_CAMPUS OC_Profile.dgn
VSCALE: 1.000000
SCALE: 200.000 FT / in.
PLTDRV: c:\pw_working\ptgpwise\p004075a\dms11231\NEW-110-BW-PDF.plt
PENTBL: pw:\\txpla02pwinf01.parsons.com:PTGPWISEDocuments\I-10_HOV\CAD\STANDARDS\PEN_TBL\N405.tbl

BORDER LAST REVISED 7/2/2010 | USERNAME => p004075A | DGN FILE => 10_CAMPUS OC_Profile.dgn | RELATIVE BORDER SCALE IS IN INCHES 0 1 2 3 | UNIT 2232 | PROJECT NUMBER & PHASE 0800000040

Dist	COUNTY	ROUTE	POST MILES TOTAL PROJECT	SHEET No.	TOTAL SHEETS
07, 08	LA,SBd	10	44.9/48.3, 0.0/R37.0		

REGISTERED CIVIL ENGINEER DATE

PLANS APPROVAL DATE

REGISTERED PROFESSIONAL ENGINEER — No. Exp. CIVIL — STATE OF CALIFORNIA

THE STATE OF CALIFORNIA OR ITS OFFICERS OR AGENTS SHALL NOT BE RESPONSIBLE FOR THE ACCURACY OR COMPLETENESS OF SCANNED COPIES OF THIS PLAN SHEET.

PARSONS
2201 DUPONT DRIVE
SUITE 200
IRVINE, CA 92612

SAN BERNARDINO
ASSOCIATED GOVERNMENTS
1170 W. 3RD STREET
SAN BERNARDINO, CA 92410

REVISED BY | DATE REVISED

CALCULATED-DESIGNED BY | CHECKED BY

CONSULTANT FUNCTIONAL SUPERVISOR


STATE OF CALIFORNIA - DEPARTMENT OF TRANSPORTATION

Caltrans

10% 0% -10%

AXIS OF ROTATION @ "6TH" LINE
-2% Lt & Rt EP
+00 +00

SUPERELEVATION DIAGRAM
"6TH" LINE
6TH St

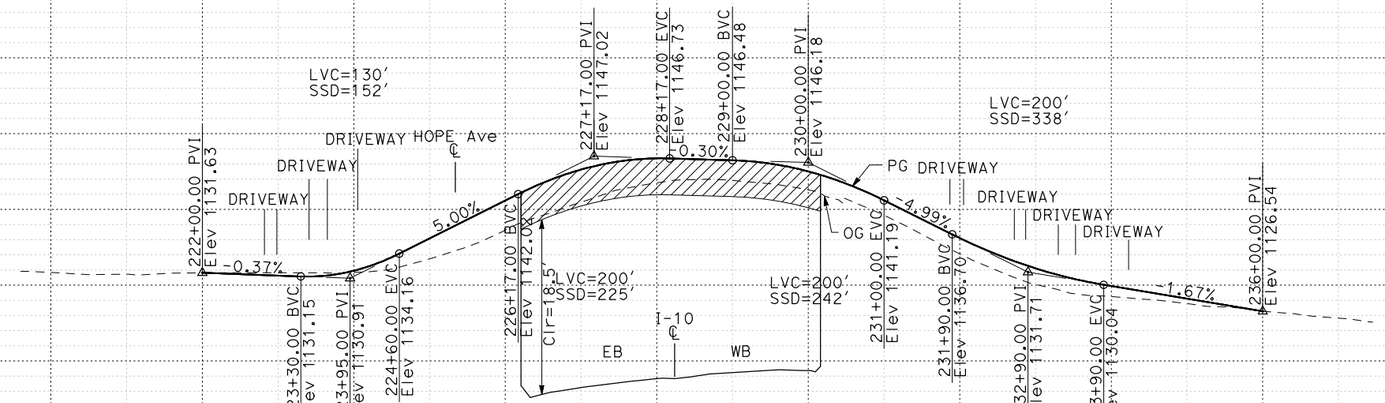

PROFILE
"6TH" LINE
6TH St

1160 1150 1140 1130 1120 1110 1100 1090

STATION	7	8	9	220	1	2	3	4	225	6	7	8	9	230	1	2	3	4	235	6	7	8	9	240	TOTAL
CY Exc																									
CY Emb																									

I-10 CORRIDOR PROJECT
ALTERNATIVE 3 - EXPRESS LANES (LPA)
PROFILE AND SUPERELEVATION DIAGRAM

SCALE Horiz 1" = 100'
Vert 1" = 10'

6TH-CIP
PS-23

LAST REVISION | DATE PLOTTED => 12/3/2015
00-00-00 | TIME PLOTTED => 9:44:30 AM

FILE: c:\pw_working\prtgwise\p004075a\dms54025\11_SIX ST OC_Profile.dgn
USER: p004075A
SCALE: 200.000 FT / in.
PLTDRV: c:\pw_working\prtgwise\p004075a\dms11231\NEW-110-BW-PDF.plt
PENTBL: pw:\\txpla02pwfnt01.parsons.com:PTGPWISE\Documents\I-10_HOV\CAD\STANDARDS\PEN_TBL\1405.tbl

BORDER LAST REVISED 7/2/2010 | USERNAME => p004075A | DGN FILE => 11_SIX ST OC_Profile.dgn | RELATIVE BORDER SCALE IS IN INCHES 0 1 2 3 | UNIT 2232 | PROJECT NUMBER & PHASE 0800000040

Dist	COUNTY	ROUTE	POST MILES TOTAL PROJECT	SHEET No.	TOTAL SHEETS
07, 08	LA,SBd	10	44.9/48.3, 0.0/R37.0		

REGISTERED CIVIL ENGINEER DATE


PLANS APPROVAL DATE

REGISTERED PROFESSIONAL ENGINEER No. Exp. CIVIL STATE OF CALIFORNIA


THE STATE OF CALIFORNIA OR ITS OFFICERS OR AGENTS SHALL NOT BE RESPONSIBLE FOR THE ACCURACY OR COMPLETENESS OF SCANNED COPIES OF THIS PLAN SHEET.

PARSONS
2201 DUPONT DRIVE
SUITE 200
IRVINE, CA 92612

SAN BERNARDINO
ASSOCIATED GOVERNMENTS
1170 W. 3RD STREET
SAN BERNARDINO, CA 92410

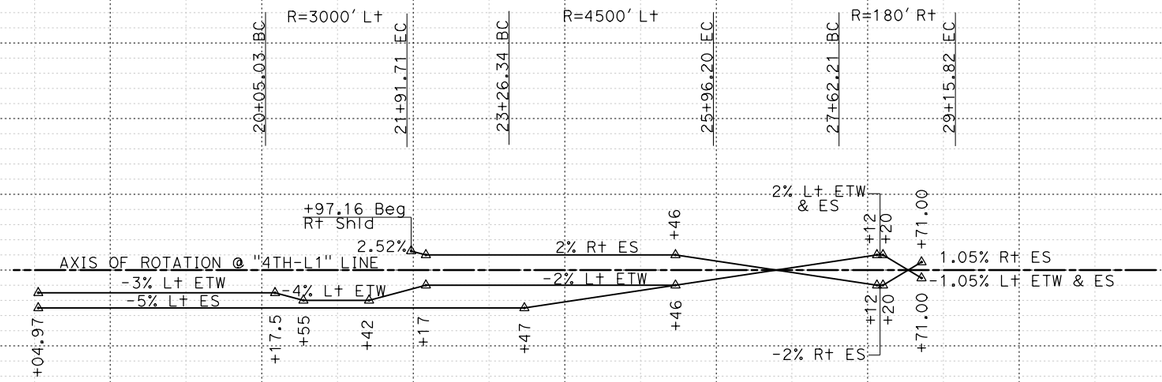

SUPERELEVATION DIAGRAM
"4TH-L1" LINE
4TH St WB ON-RAMP

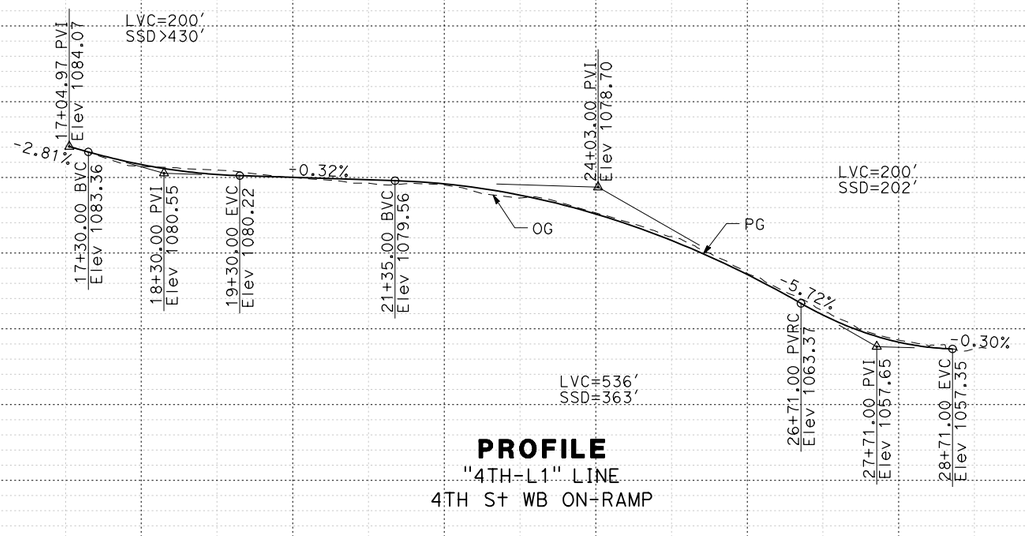

PROFILE
"4TH-L1" LINE
4TH St WB ON-RAMP

I-10 CORRIDOR PROJECT
ALTERNATIVE 3 - EXPRESS LANES (LPA)
PROFILE AND SUPERELEVATION DIAGRAM

SCALE Horiz 1" = 100'
Vert 1" = 10'

4TH-L1
PS-24

STATION		6	7	8	9	20	1	2	3	4	25	6	7	8	9	30	TOTAL
CY	Exc																
	Emb																

REVISED BY | DATE REVISED
CALCULATED-DESIGNED BY | CHECKED BY
CONSULTANT FUNCTIONAL SUPERVISOR
STATE OF CALIFORNIA - DEPARTMENT OF TRANSPORTATION
Caltrans

LAST REVISION | DATE PLOTTED => 12/3/2015
00-00-00 | TIME PLOTTED => 9:44:40 AM

FILE: c:\DW_working\ptgpwise\p004075a\dms540251x14_4TH_Profile.dgn
DATE: 7/20/2015
SCALE: 200.000 FT / in.
PLTDRV: c:\DW_working\ptgpwise\p004075a\dms11231\NEW-I10-BW-PDF.plt
PENTBL: pw:\\txpla02pwinf01.parsons.com:PTGPWISE\Documents\I-10_HOV\CAD\STANDARDS\PEN_TBL\N405.tbl

BORDER LAST REVISED 7/2/2010 | USERNAME => p004075A | DGN FILE => 14_4TH_Profile.dgn | RELATIVE BORDER SCALE IS IN INCHES 0 1 2 3 | UNIT 2232 | PROJECT NUMBER & PHASE 0800000040

Dist	COUNTY	ROUTE	POST MILES TOTAL PROJECT	SHEET No.	TOTAL SHEETS
07, 08	LA,SBd	10	44.9/48.3, 0.0/R37.0		

REGISTERED CIVIL ENGINEER DATE


PLANS APPROVAL DATE

REGISTERED PROFESSIONAL ENGINEER No. Exp. CIVIL STATE OF CALIFORNIA

THE STATE OF CALIFORNIA OR ITS OFFICERS OR AGENTS SHALL NOT BE RESPONSIBLE FOR THE ACCURACY OR COMPLETENESS OF SCANNED COPIES OF THIS PLAN SHEET.


PARSONS
2201 DUPONT DRIVE
SUITE 200
IRVINE, CA 92612

SAN BERNARDINO
ASSOCIATED GOVERNMENTS
1170 W. 3RD STREET
SAN BERNARDINO, CA 92410

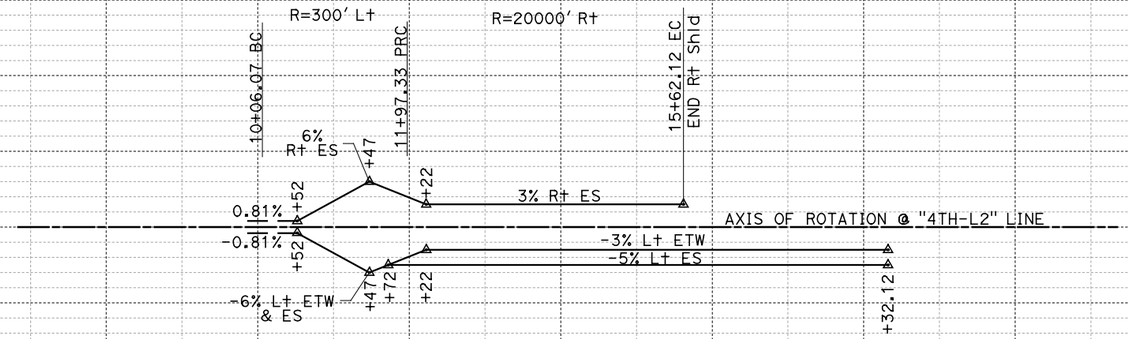

SUPERELEVATION DIAGRAM

"4TH-L2" LINE
4TH St WB OFF-RAMP

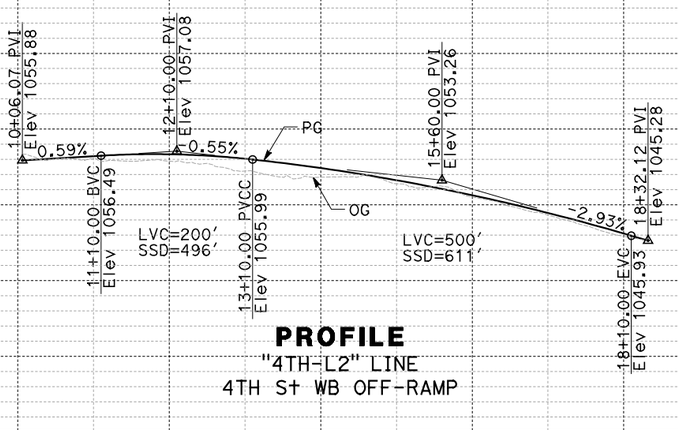

PROFILE

"4TH-L2" LINE
4TH St WB OFF-RAMP

I-10 CORRIDOR PROJECT ALTERNATIVE 3 - EXPRESS LANES (LPA)

PROFILE AND SUPERELEVATION DIAGRAM

SCALE Horiz 1" = 100'
Vert 1" = 10'

4TH-L2
PS-25

STATE OF CALIFORNIA - DEPARTMENT OF TRANSPORTATION
Caltrans

CONSULTANT FUNCTIONAL SUPERVISOR

CALCULATED-DESIGNED BY

CHECKED BY

REVISED BY

DATE REVISED

STATION 8 9 10 1 2 3 4 15 6 7 8 TOTAL

CY Exc

Emb

LAST REVISION 00-00-00

DATE PLOTTED => 2/19/2016
TIME PLOTTED => 3:50:44 PM

FILE: c:\pw_working\prtgpwlse\p003372c\dms54025\14_4TH_Profile.dgn
DATE: 7/7/2015
SCALE: 200.000 FT. / in.
PLTDRV: d:\pw_working\prtgpwlse\p003372c\dms11231\110-PROFILE-PDF.plt
PENTBL: pw:\\txpla02pwinf01.parsons.com:PTGPWISE\Documents\I-10_HOV\CAD\STANDARDS\PEN_TBL\1405.tbl

BORDER LAST REVISED 7/2/2010

USERNAME => P003372C
DGN FILE => 14_4TH_Profile.dgn

RELATIVE BORDER SCALE IS IN INCHES 0 1 2 3

UNIT 2232

PROJECT NUMBER & PHASE 0800000040

Dist	COUNTY	ROUTE	POST MILES TOTAL PROJECT	SHEET No.	TOTAL SHEETS
07, 08	LA,SBd	10	44.9/48.3, 0.0/R37.0		

REGISTERED CIVIL ENGINEER DATE


PLANS APPROVAL DATE

REGISTERED PROFESSIONAL ENGINEER No. Exp. CIVIL STATE OF CALIFORNIA

THE STATE OF CALIFORNIA OR ITS OFFICERS OR AGENTS SHALL NOT BE RESPONSIBLE FOR THE ACCURACY OR COMPLETENESS OF SCANNED COPIES OF THIS PLAN SHEET.


PARSONS
2201 DUPONT DRIVE
SUITE 200
IRVINE, CA 92612

SAN BERNARDINO
ASSOCIATED GOVERNMENTS
1170 W. 3RD STREET
SAN BERNARDINO, CA 92410

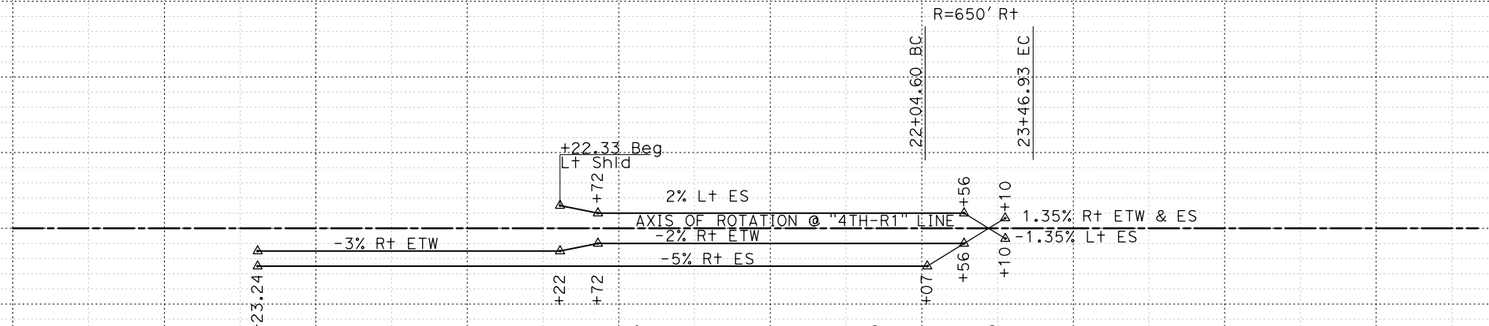

SUPERELEVATION DIAGRAM

"4TH-R1" LINE
4TH St EB OFF-RAMP

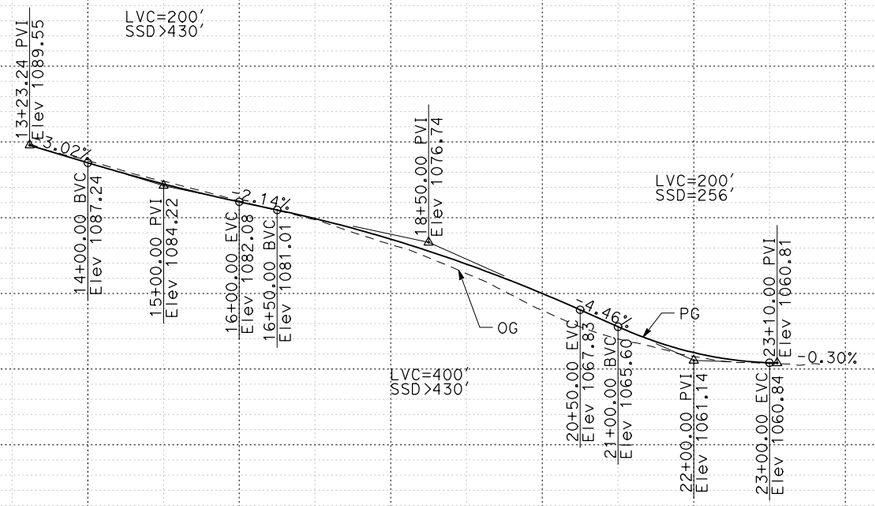

PROFILE

"4TH-R1" LINE
4TH St EB OFF-RAMP

I-10 CORRIDOR PROJECT
ALTERNATIVE 3 - EXPRESS LANES (LPA)
PROFILE AND SUPERELEVATION DIAGRAM

SCALE Horiz 1" = 100'
Vert 1" = 10'

4TH-R1
PS-26

STATION	3	4	15	6	7	8	9	20	1	2	3	4	25	6	TOTAL
CY Exc															
CY Emb															

REVISED BY | DATE REVISED

CALCULATED-DESIGNED BY | CHECKED BY

CONSULTANT FUNCTIONAL SUPERVISOR

STATE OF CALIFORNIA - DEPARTMENT OF TRANSPORTATION

Caltrans

LAST REVISION 00-00-00 | DATE PLOTTED => 12/3/2015 | TIME PLOTTED => 9:44:42 AM

FILE: c:\pw_working\ptgpwise\p004075a\dms540251\14_4TH_Profile.dgn
DATE: 12/3/2015
SCALE: 200.000 FT / in.
PLTDRV: c:\pw_working\ptgpwise\p004075a\dms11231\NEW-I10-BW-PDF.plt
PENTBL: pw:\\txpla02pwinf01.parsons.com:PTGPWISE\Documents\I-10_HOV\CAD\STANDARDS\PEN_TBL\N405.tbl

BORDER LAST REVISED 7/2/2010 | USERNAME => p004075A | DGN FILE => 14_4TH_Profile.dgn | RELATIVE BORDER SCALE IS IN INCHES 0 1 2 3 | UNIT 2232 | PROJECT NUMBER & PHASE 0800000040

Dist	COUNTY	ROUTE	POST MILES TOTAL PROJECT	SHEET No.	TOTAL SHEETS
07, 08	LA,SBd	10	44.9/48.3, 0.0/R37.0		

REGISTERED CIVIL ENGINEER DATE


PLANS APPROVAL DATE

REGISTERED PROFESSIONAL ENGINEER No. Exp. CIVIL STATE OF CALIFORNIA

THE STATE OF CALIFORNIA OR ITS OFFICERS OR AGENTS SHALL NOT BE RESPONSIBLE FOR THE ACCURACY OR COMPLETENESS OF SCANNED COPIES OF THIS PLAN SHEET.


PARSONS
2201 DUPONT DRIVE
SUITE 200
IRVINE, CA 92612

SAN BERNARDINO
ASSOCIATED GOVERNMENTS
1170 W. 3RD STREET
SAN BERNARDINO, CA 92410

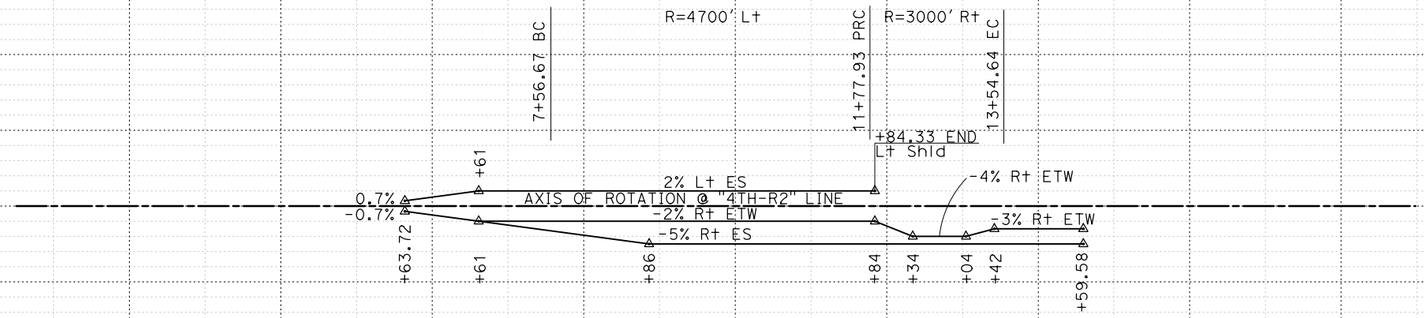

SUPERELEVATION DIAGRAM

"4TH-R2" LINE
4TH S† EB ON-RAMP

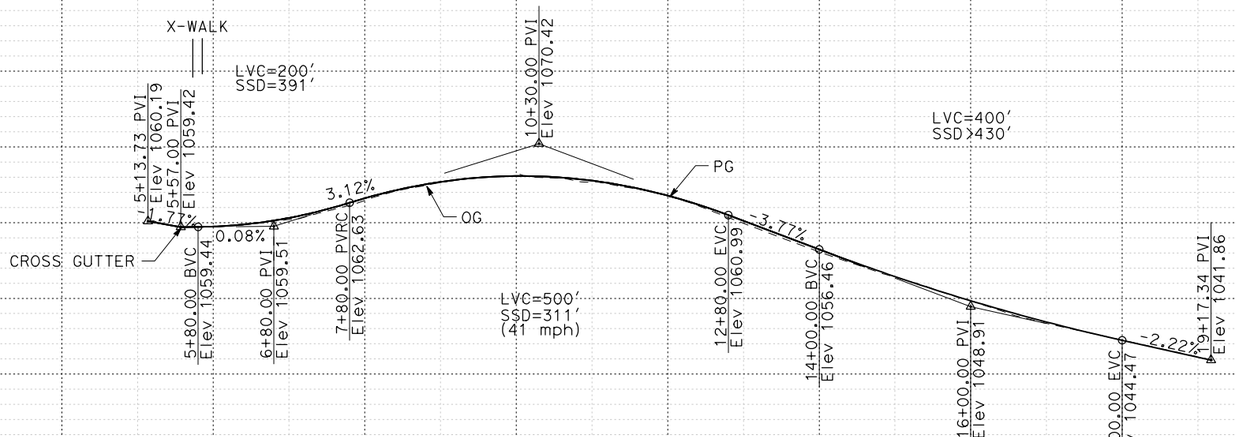

PROFILE

"4TH-R2" LINE
4TH S† EB ON-RAMP

I-10 CORRIDOR PROJECT
ALTERNATIVE 3 - EXPRESS LANES (LPA)
PROFILE AND SUPERELEVATION DIAGRAM

SCALE Horiz 1" = 100'
Vert 1" = 10'

4TH-R2
PS-27

STATION	4	5	6	7	8	9	10	1	2	3	4	15	6	7	8	TOTAL
CY Exc																
CY Emb																

REVISED BY | DATE REVISED
CALCULATED-DESIGNED BY | CHECKED BY
CONSULTANT FUNCTIONAL SUPERVISOR
STATE OF CALIFORNIA - DEPARTMENT OF TRANSPORTATION
Caltrans

FILE: c:\pw_working\ptgpwise\p004075o\dms54025\14_4TH_Profile.dgn
DATE: 7/7/2015
SCALE: 200.000 FT. / in.
PLTDRV: c:\pw_working\ptgpwise\p004075o\dms11231\NEW-110-BW-PDF.plt
PENTBL: pw:\\txpla02pwinf01.parsons.com:PTGPWISE\Documents\I-10_HOV\CAD\STANDARDS\PEN_TBL\1405.tbl

LAST REVISION DATE PLOTTED => 12/3/2015
00-00-00 TIME PLOTTED => 9:44:44 AM

BORDER LAST REVISED 7/2/2010 | USERNAME => p004075A | DGN FILE => 14_4TH_Profile.dgn | RELATIVE BORDER SCALE IS IN INCHES 0 1 2 3 | UNIT 2232 | PROJECT NUMBER & PHASE 0800000040

Dist	COUNTY	ROUTE	POST MILES TOTAL PROJECT	SHEET No.	TOTAL SHEETS
07, 08	LA,SBd	10	44.9/48.3, 0.0/R37.0		

REGISTERED CIVIL ENGINEER DATE

PLANS APPROVAL DATE

REGISTERED PROFESSIONAL ENGINEER No. Exp. CIVIL STATE OF CALIFORNIA

THE STATE OF CALIFORNIA OR ITS OFFICERS OR AGENTS SHALL NOT BE RESPONSIBLE FOR THE ACCURACY OR COMPLETENESS OF SCANNED COPIES OF THIS PLAN SHEET.

PARSONS
2201 DUPONT DRIVE
SUITE 200
IRVINE, CA 92612

SAN BERNARDINO
ASSOCIATED GOVERNMENTS
1170 W. 3RD STREET
SAN BERNARDINO, CA 92410

R=4000' Lt | R=3000' Rt | R=2000' Lt


317+12.95 PRC | 325+12.23 PRC | 327+95.63 EC

AXIS OF ROTATION @ "VI" LINE
-2% Lt & Rt EP

+47.98 | +02.84

SUPERELEVATION DIAGRAM

"VI" LINE
VINEYARD Ave

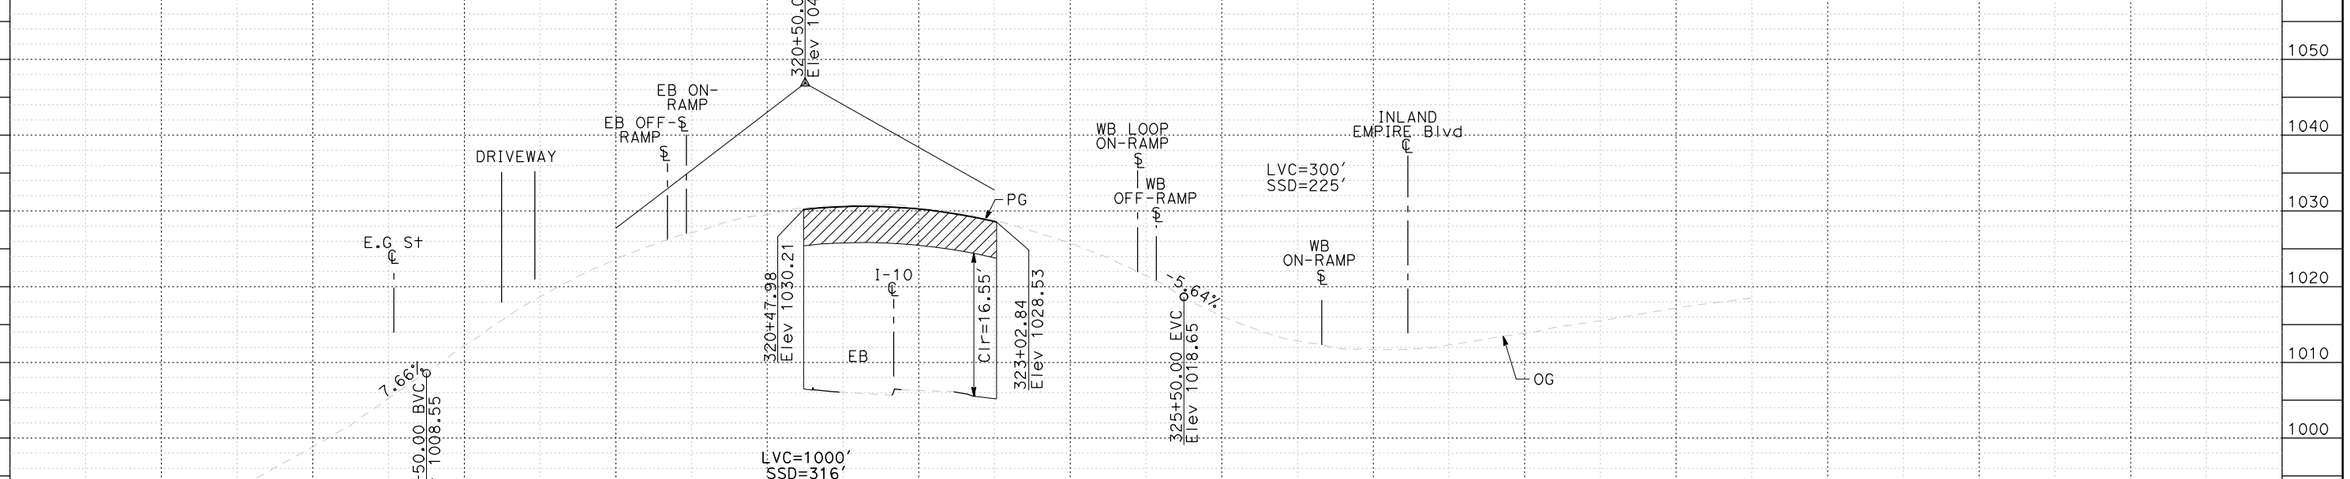

PROFILE

"VI" LINE
VINEYARD Ave

I-10 CORRIDOR PROJECT
ALTERNATIVE 3 - EXPRESS LANES (LPA)
PROFILE AND SUPERELEVATION DIAGRAM

SCALE Horiz 1" = 100'
Vert 1" = 10'

VI-PC
PS-28

STATION	315	6	7	8	9	320	1	2	3	4	325	6	7	8	9	330	TOTAL
CY Exc																	
CY Emb																	

REVISED BY | DATE REVISED

CALCULATED-DESIGNED BY | CHECKED BY

CONSULTANT FUNCTIONAL SUPERVISOR

STATE OF CALIFORNIA - DEPARTMENT OF TRANSPORTATION

Caltrans

LAST REVISION | DATE PLOTTED => 4/20/2016
00-00-00 | TIME PLOTTED => 5:26:00 PM

FILE: c:\pw_working\ptgpwise\p003372c\dms54025\15_VINEYARD_profile.dgn
DATE: 7/1/2015 / in.
SCALE: 200.000 FT / in.
PLTDRV:c:\pw_working\ptgpwise\p003372c\dms11231\NEW-110-BW-PDF.plt
PENTBL:pw:\\txplo02pwinf01.parsons.com:PTGPWISE\Documents\I-10_HOV\CADSTANDARDS\PEN_TBL\1405.tbl

BORDER LAST REVISED 7/2/2010 | USERNAME => P003372C | DGN FILE => 15_VINEYARD_profile.dgn | RELATIVE BORDER SCALE IS IN INCHES 0 1 2 3 | UNIT 2232 | PROJECT NUMBER & PHASE 0800000040

Dist	COUNTY	ROUTE	POST MILES TOTAL PROJECT	SHEET No.	TOTAL SHEETS
07, 08	LA,SBd	10	44.9/48.3, 0.0/R37.0		

REGISTERED CIVIL ENGINEER DATE


PLANS APPROVAL DATE

REGISTERED PROFESSIONAL ENGINEER — No. Exp. CIVIL — STATE OF CALIFORNIA

THE STATE OF CALIFORNIA OR ITS OFFICERS OR AGENTS SHALL NOT BE RESPONSIBLE FOR THE ACCURACY OR COMPLETENESS OF SCANNED COPIES OF THIS PLAN SHEET.

PARSONS
2201 DUPONT DRIVE
SUITE 200
IRVINE, CA 92612


SAN BERNARDINO
ASSOCIATED GOVERNMENTS
1170 W. 3RD STREET
SAN BERNARDINO, CA 92410

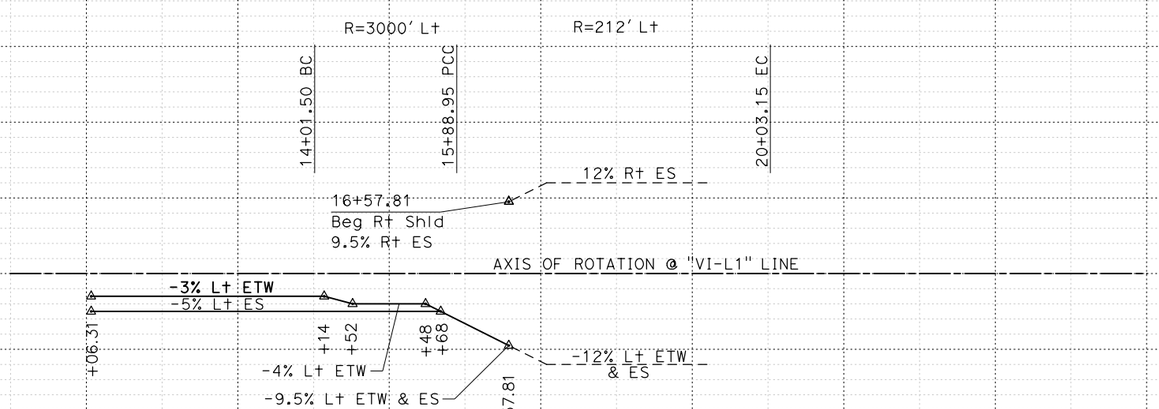

SUPERELEVATION DIAGRAM

"VI-L1" LINE

VINEYARD Ave WB ON-RAMP

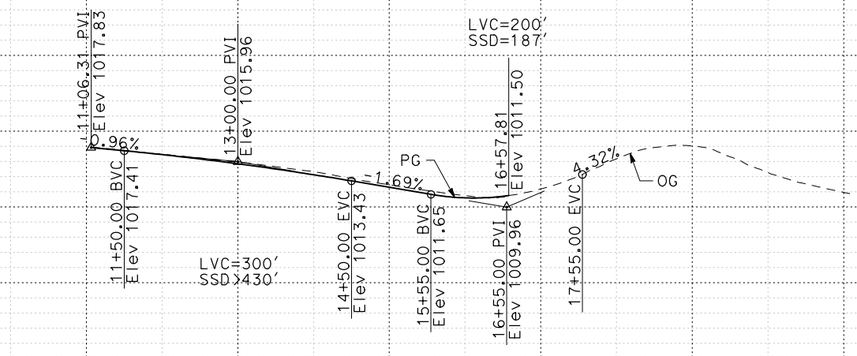

PROFILE

"VI-L1" LINE

VINEYARD Ave WB ON-RAMP

I-10 CORRIDOR PROJECT
ALTERNATIVE 3 - EXPRESS LANES (LPA)
PROFILE AND SUPERELEVATION DIAGRAM

SCALE Horiz 1" = 100'
Vert 1" = 10'

VI-L1
PS-29

STATION	10	1	2	3	4	15	6	7	8	9	20	1	2	3	4	25	TOTAL
CY Exc																	
CY Emb																	

REVISED BY | DATE REVISED

CALCULATED-DESIGNED BY | CHECKED BY

CONSULTANT FUNCTIONAL SUPERVISOR

STATE OF CALIFORNIA - DEPARTMENT OF TRANSPORTATION

Caltrans

LAST REVISION | DATE PLOTTED => 12/3/2015 | TIME PLOTTED => 9:44:56 AM | 00-00-00

FILE: c:\DW_working\ptgpwise\p004075a\dms540251\5_VINEYARD_profile.dgn
VERSION: 7.00.01 / in.
SCALE: 200.000 FT / in.
PLTDRV: c:\DW_working\ptgpwise\p004075a\dms11231\NEW-I10-BW-PDF.plt
PENTBL: pw:\\ptpla02pwinf01.parsons.com:PTGPWISE\Documents\I-10_HOV\CAD\STANDARDS\PEN_TBL\N405.tbl

BORDER LAST REVISED 7/2/2010 | USERNAME => p004075A | DGN FILE => 15_VINEYARD_profile.dgn | RELATIVE BORDER SCALE IS IN INCHES 0 1 2 3 | UNIT 2232 | PROJECT NUMBER & PHASE 0800000040

Dist	COUNTY	ROUTE	POST MILES TOTAL PROJECT	SHEET No.	TOTAL SHEETS
07, 08	LA,SBd	10	44.9/48.3, 0.0/R37.0		

REGISTERED CIVIL ENGINEER DATE


PLANS APPROVAL DATE

REGISTERED PROFESSIONAL ENGINEER No. Exp. CIVIL STATE OF CALIFORNIA

THE STATE OF CALIFORNIA OR ITS OFFICERS OR AGENTS SHALL NOT BE RESPONSIBLE FOR THE ACCURACY OR COMPLETENESS OF SCANNED COPIES OF THIS PLAN SHEET.

PARSONS
2201 DUPONT DRIVE
SUITE 200
IRVINE, CA 92612


SAN BERNARDINO
ASSOCIATED GOVERNMENTS
1170 W. 3RD STREET
SAN BERNARDINO, CA 92410

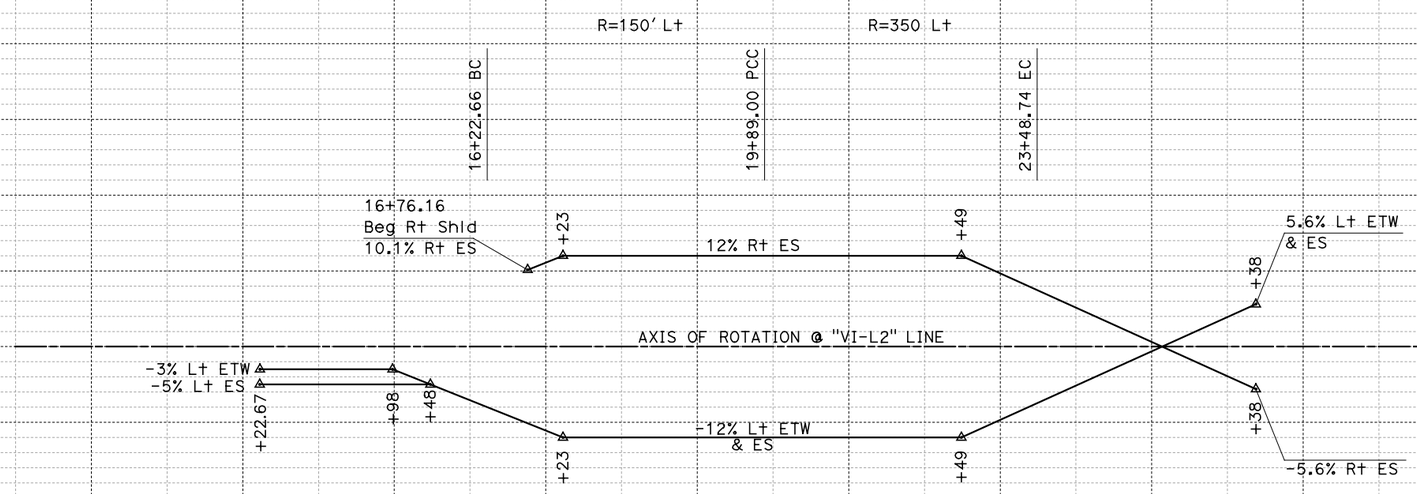

SUPERELEVATION DIAGRAM

"VI-L2" LINE

VINEYARD Ave WB LOOP ON-RAMP

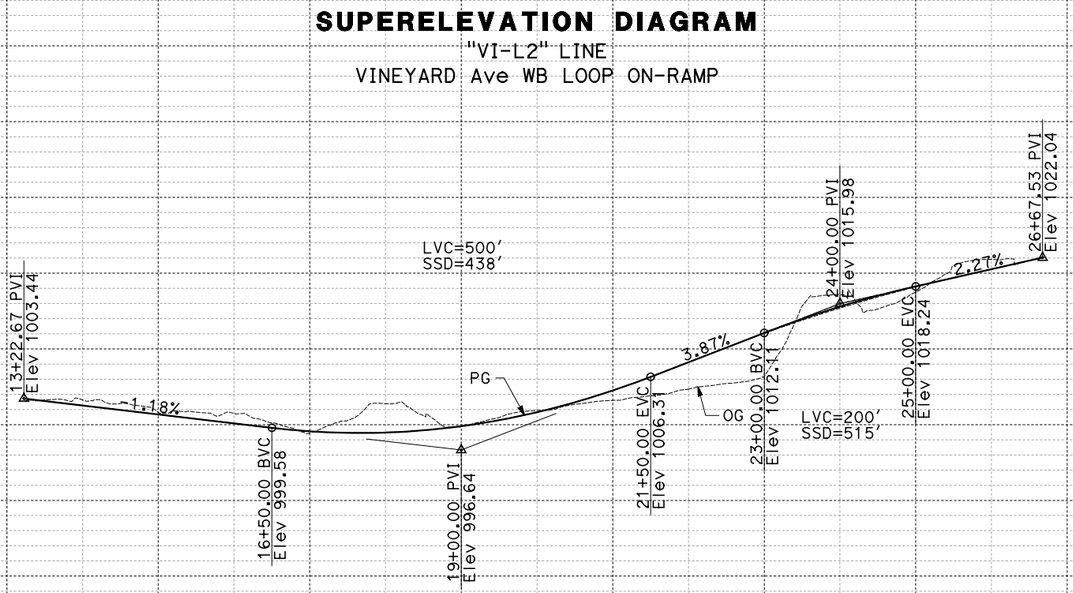

PROFILE

"VI-L2" LINE

VINEYARD Ave WB LOOP ON-RAMP

I-10 CORRIDOR PROJECT
ALTERNATIVE 3 - EXPRESS LANES (LPA)
PROFILE AND SUPERELEVATION DIAGRAM

SCALE Horiz 1" = 100'
Vert 1" = 10'

VI-L2
PS-30

STATE OF CALIFORNIA - DEPARTMENT OF TRANSPORTATION

CONSULTANT FUNCTIONAL SUPERVISOR

CALCULATED-DESIGNED BY

CHECKED BY

REVISED BY

DATE REVISED

STATION 10 1 2 3 4 15 6 7 8 9 20 1 2 3 4 25 6 7 8 9 30 TOTAL

CY Exc

Emb

FILE: c:\pw_working\prtgwise\p003372c\dms54025\15_VINEYARD_profile.dgn
DATE: 7/7/2015
SCALE: 200/200 FT. / in.
PLTDRV: c:\pw_working\prtgwise\p003372c\dms11231\I10-PROFILE-PDF.plt
PENTBL: pw:\\txpla02pwfnt01.parsons.com:PTGPWISE\Documents\I-10_HOV\CAD\STANDARDS\PEN_TBL\1405.tbl

LAST REVISION 00-00-00 | DATE PLOTTED => 11/6/2016 | TIME PLOTTED => 11:10:57 AM

BORDER LAST REVISED 7/2/2010 | USERNAME => P003372C | DGN FILE => 15_VINEYARD_profile.dgn | RELATIVE BORDER SCALE IS IN INCHES 0 1 2 3 | UNIT 2232 | PROJECT NUMBER & PHASE 0800000040

Dist	COUNTY	ROUTE	POST MILES TOTAL PROJECT	SHEET No.	TOTAL SHEETS
07, 08	LA,SBd	10	44.9/48.3, 0.0/R37.0		

REGISTERED CIVIL ENGINEER DATE


PLANS APPROVAL DATE

REGISTERED PROFESSIONAL ENGINEER — No. Exp. CIVIL — STATE OF CALIFORNIA

THE STATE OF CALIFORNIA OR ITS OFFICERS OR AGENTS SHALL NOT BE RESPONSIBLE FOR THE ACCURACY OR COMPLETENESS OF SCANNED COPIES OF THIS PLAN SHEET.


PARSONS
2201 DUPONT DRIVE
SUITE 200
IRVINE, CA 92612

SAN BERNARDINO
ASSOCIATED GOVERNMENTS
1170 W. 3RD STREET
SAN BERNARDINO, CA 92410

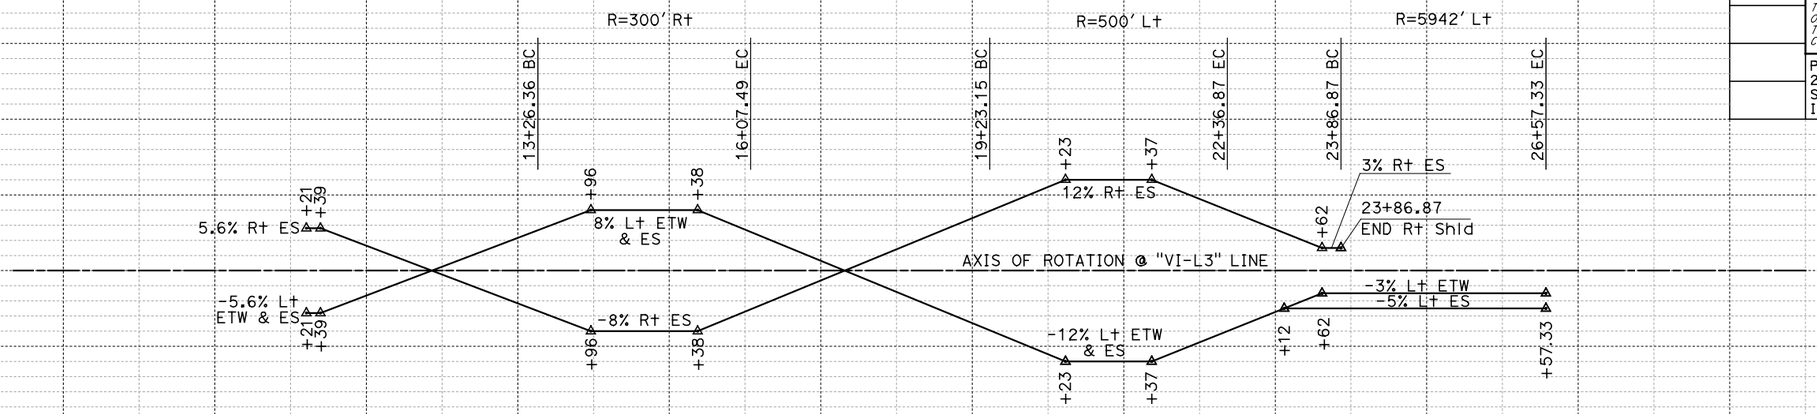

SUPERELEVATION DIAGRAM

"VI-L3" LINE
VINEYARD Ave WB OFF-RAMP

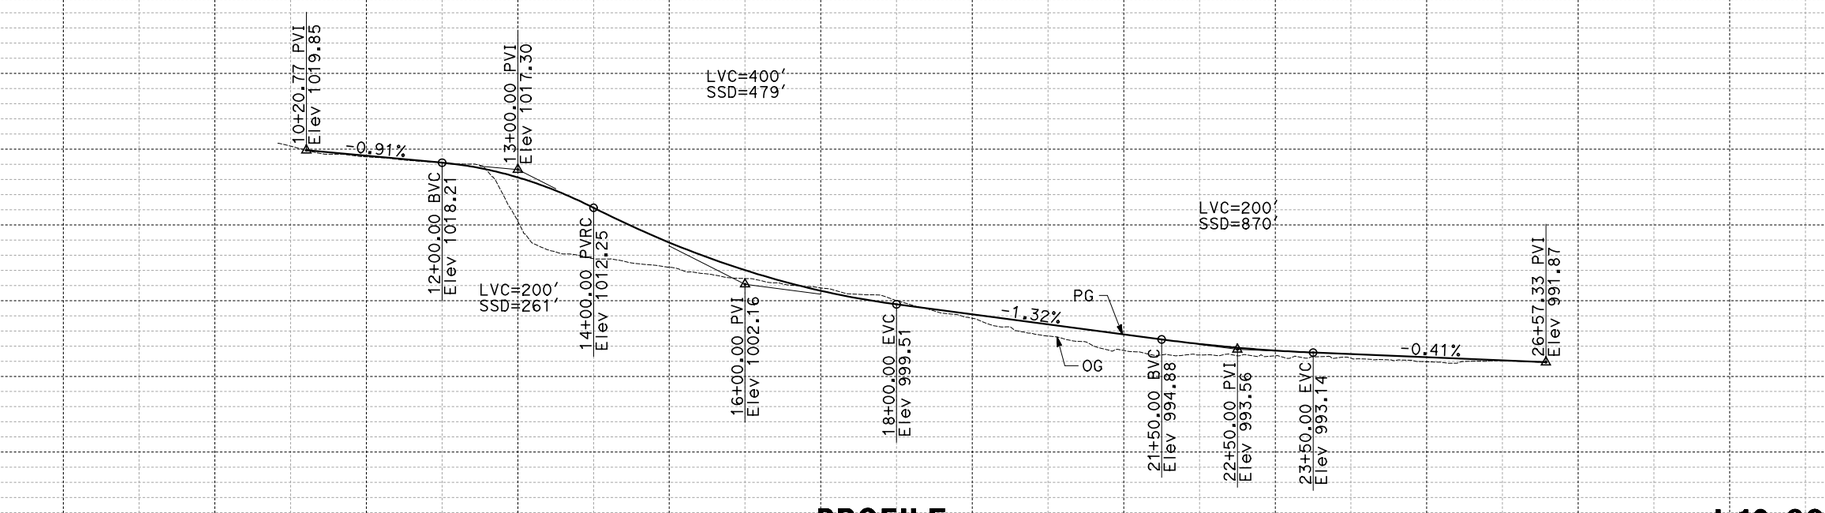

PROFILE

"VI-L3" LINE
VINEYARD Ave WB OFF-RAMP

I-10 CORRIDOR PROJECT
ALTERNATIVE 3 - EXPRESS LANES (LPA)
PROFILE AND SUPERELEVATION DIAGRAM

SCALE Horiz 1" = 100'
Vert 1" = 10'

VI-L3
PS-31

STATION	10	1	2	3	4	15	6	7	8	9	20	1	2	3	4	25	6	7	8	9	30	TOTAL
CY Exc																						
CY Emb																						

STATE OF CALIFORNIA - DEPARTMENT OF TRANSPORTATION
Caltrans

CONSULTANT FUNCTIONAL SUPERVISOR

CALCULATED-DESIGNED BY

CHECKED BY

REVISED BY	DATE REVISED

LAST REVISION 00-00-00
DATE PLOTTED => 1/4/2016
TIME PLOTTED => 11:17:25 PM

FILE: c:\pw_working\ptgpwise\p003372c\vms54025\15_VINEYARD_profile.dgn
DATE: 1/4/2016
SCALE: 200.000 FT / in.
PLTDRV: c:\pw_working\ptgpwise\p003372c\vms11231\I10-PROFILE-PDF.plt
PENTBL: pw:\\txpio02pwlnt01.parsons.com:PTGPWISE\Documents\I-10_HOV\CAD\STANDARDS\PEN_TBL\1405.tbl

BORDER LAST REVISED 7/2/2010 | USERNAME => P003372C | DGN FILE => 15_VINEYARD_profile.dgn | RELATIVE BORDER SCALE IS IN INCHES 0 1 2 3 | UNIT 2232 | PROJECT NUMBER & PHASE 0800000040

Dist	COUNTY	ROUTE	POST MILES TOTAL PROJECT	SHEET No.	TOTAL SHEETS
07, 08	LA,SBd	10	44.9/48.3, 0.0/R37.0		

REGISTERED CIVIL ENGINEER DATE


PLANS APPROVAL DATE

REGISTERED PROFESSIONAL ENGINEER — No. Exp. CIVIL — STATE OF CALIFORNIA

THE STATE OF CALIFORNIA OR ITS OFFICERS OR AGENTS SHALL NOT BE RESPONSIBLE FOR THE ACCURACY OR COMPLETENESS OF SCANNED COPIES OF THIS PLAN SHEET.


PARSONS
2201 DUPONT DRIVE
SUITE 200
IRVINE, CA 92612

SAN BERNARDINO
ASSOCIATED GOVERNMENTS
1170 W. 3RD STREET
SAN BERNARDINO, CA 92410

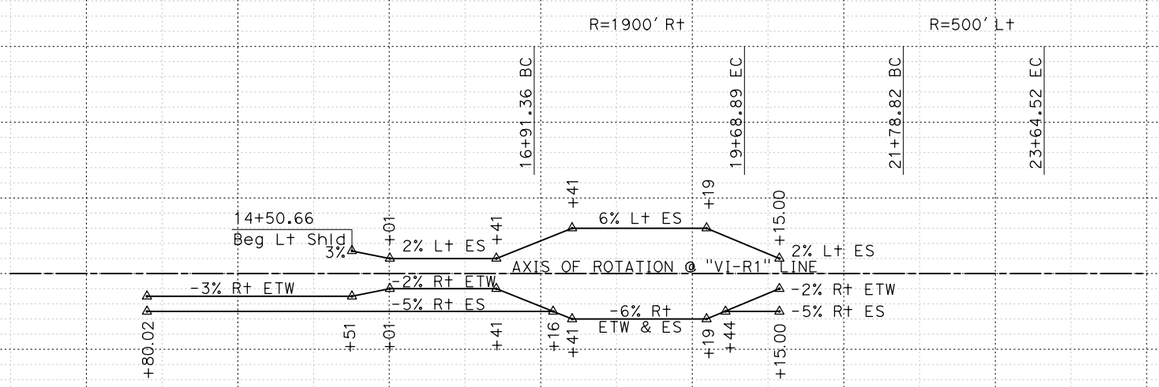

SUPERELEVATION DIAGRAM

"VI-R1" LINE
VINEYARD Ave EB OFF-RAMP

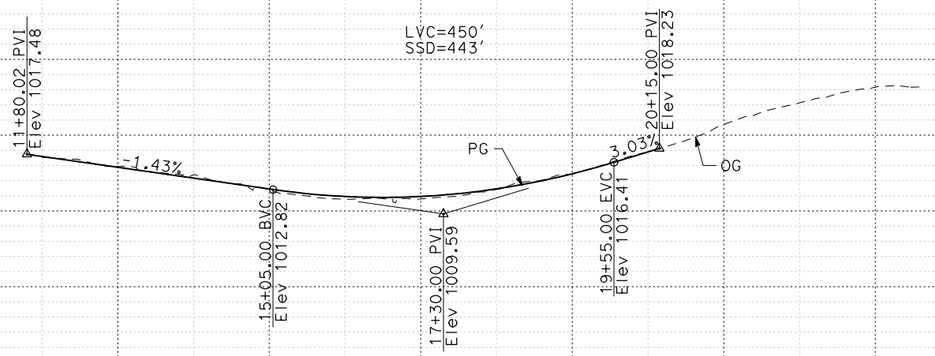

PROFILE

"VI-R1" LINE
VINEYARD Ave EB OFF-RAMP

I-10 CORRIDOR PROJECT
ALTERNATIVE 3 - EXPRESS LANES (LPA)
PROFILE AND SUPERELEVATION DIAGRAM

SCALE Horiz 1" = 100'
Vert 1" = 10'

VI-R1
PS-32

REVISED BY | DATE REVISED
CALCULATED-DESIGNED BY | CHECKED BY
CONSULTANT FUNCTIONAL SUPERVISOR
STATE OF CALIFORNIA - DEPARTMENT OF TRANSPORTATION

STATION: 10 1 2 3 4 15 6 7 8 9 20 1 2 3 4 25 TOTAL
CY Exc
CY Emb

LAST REVISION | DATE PLOTTED => 12/3/2015 | TIME PLOTTED => 9:45:00 AM | 00-00-00

FILE: c:\DW_working\ptgpwise\p004075a\dms540251\5_VINEYARD_profile.dgn
USER: p004075a
SCALE: 200.000 FT / in.
PLTDRV: c:\DW_working\ptgpwise\p004075a\dms11231\NEW-I10-BW-PDF.plt
PENTBL: pw:\\ptgpia02pwinf01.parsons.com:PTGPWISEDocuments\I-10_HOV\CAD\STANDARDS\PEN_TBL\N405.tbl

BORDER LAST REVISED 7/2/2010 | USERNAME => p004075A | DGN FILE => 15_VINEYARD_profile.dgn | RELATIVE BORDER SCALE IS IN INCHES 0 1 2 3 | UNIT 2232 | PROJECT NUMBER & PHASE 0800000040

Dist	COUNTY	ROUTE	POST MILES TOTAL PROJECT	SHEET No.	TOTAL SHEETS
07, 08	LA,SBd	10	44.9/48.3, 0.0/R37.0		

REGISTERED CIVIL ENGINEER DATE


PLANS APPROVAL DATE

REGISTERED PROFESSIONAL ENGINEER — No. Exp. CIVIL — STATE OF CALIFORNIA

THE STATE OF CALIFORNIA OR ITS OFFICERS OR AGENTS SHALL NOT BE RESPONSIBLE FOR THE ACCURACY OR COMPLETENESS OF SCANNED COPIES OF THIS PLAN SHEET.


PARSONS
2201 DUPONT DRIVE
SUITE 200
IRVINE, CA 92612

SAN BERNARDINO
ASSOCIATED GOVERNMENTS
1170 W. 3RD STREET
SAN BERNARDINO, CA 92410

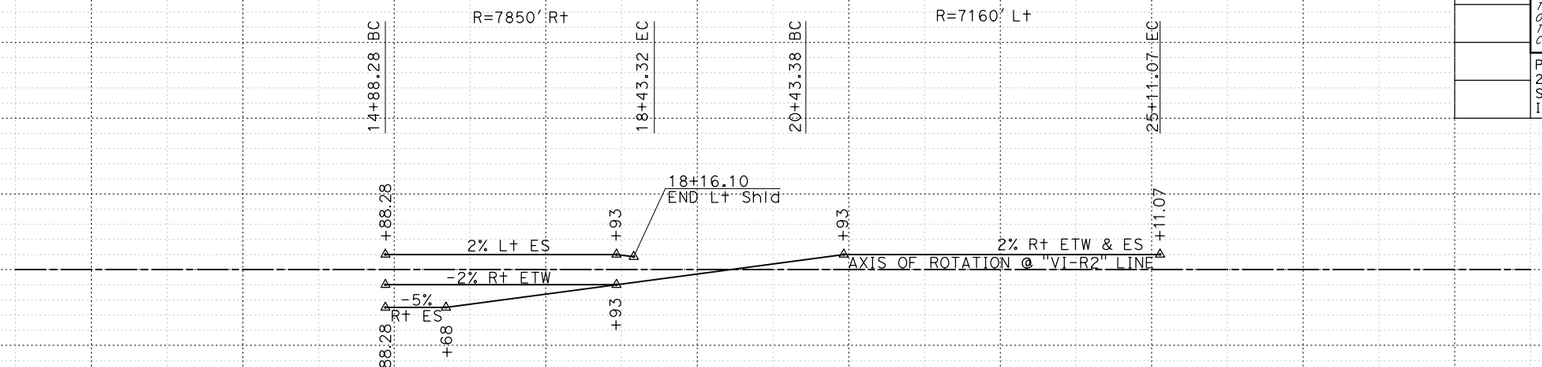

SUPERELEVATION DIAGRAM

"VI-R2" LINE
VINEYARD Ave EB ON-RAMP

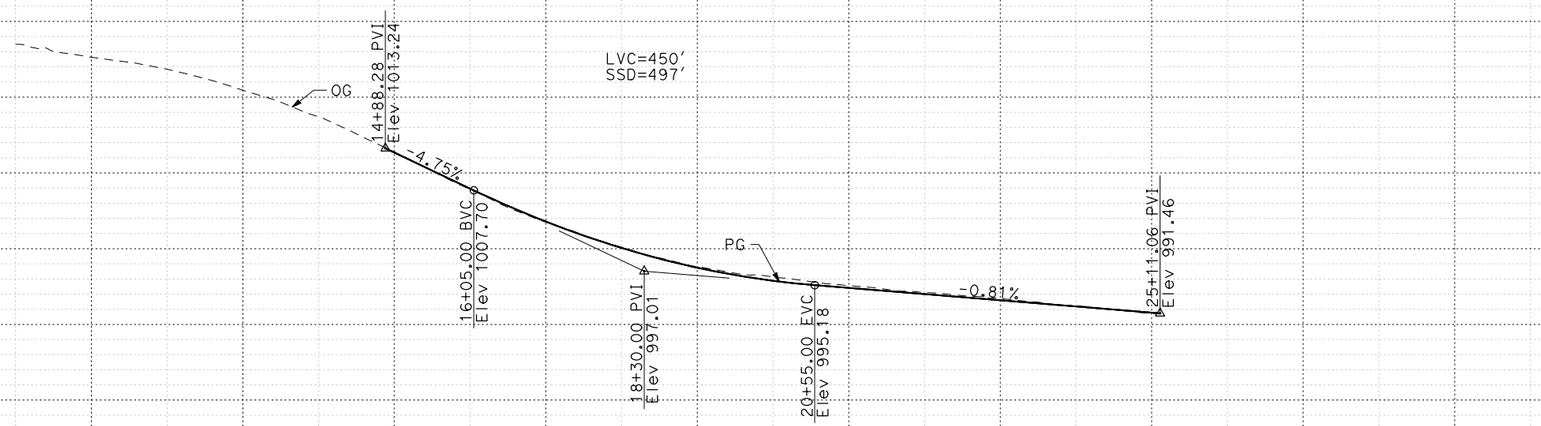

PROFILE

"VI-R2" LINE
VINEYARD Ave EB ON-RAMP

I-10 CORRIDOR PROJECT
ALTERNATIVE 3 - EXPRESS LANES (LPA)
PROFILE AND SUPERELEVATION DIAGRAM

SCALE Horiz 1" = 100'
Vert 1" = 10'

VI-R2
PS-33

STATION	10	1	2	3	4	15	6	7	8	9	20	1	2	3	4	25	TOTAL
CY Exc																	
CY Emb																	

REVISED BY | DATE REVISED
CALCULATED-DESIGNED BY
CHECKED BY
CONSULTANT FUNCTIONAL SUPERVISOR
STATE OF CALIFORNIA - DEPARTMENT OF TRANSPORTATION
Caltrans

LAST REVISION DATE PLOTTED => 12/3/2015
00-00-00 TIME PLOTTED => 9:45:01 AM

FILE: c:\pw_working\ptgpwise\p004075a\dms540251\15_VINEYARD_profile.dgn
DATE: 12/3/2015
SCALE: 200.000 FT / in.
PLTDRV1: c:\pw_working\ptgpwise\p004075a\dms11231\NEW-I10-BW-PDF.plt
PENTBL: pw:\\txpla02pwinf01.parsons.com:PTGPWISE\Documents\I-10_HOV\CAD\STANDARDS\PEN_TBL\N405.tbl

BORDER LAST REVISED 7/2/2010 | USERNAME => p004075A | DGN FILE => 15_VINEYARD_profile.dgn | RELATIVE BORDER SCALE IS IN INCHES 0 1 2 3 | UNIT 2232 | PROJECT NUMBER & PHASE 0800000040

Dist	COUNTY	ROUTE	POST MILES TOTAL PROJECT	SHEET No.	TOTAL SHEETS
07, 08	LA,SBd	10	44.9/48.3, 0.0/R37.0		

REGISTERED CIVIL ENGINEER DATE


PLANS APPROVAL DATE

REGISTERED PROFESSIONAL ENGINEER — No. Exp. CIVIL — STATE OF CALIFORNIA

THE STATE OF CALIFORNIA OR ITS OFFICERS OR AGENTS SHALL NOT BE RESPONSIBLE FOR THE ACCURACY OR COMPLETENESS OF SCANNED COPIES OF THIS PLAN SHEET.


PARSONS
2201 DUPONT DRIVE
SUITE 200
IRVINE, CA 92612

SAN BERNARDINO
ASSOCIATED GOVERNMENTS
1170 W. 3RD STREET
SAN BERNARDINO, CA 92410

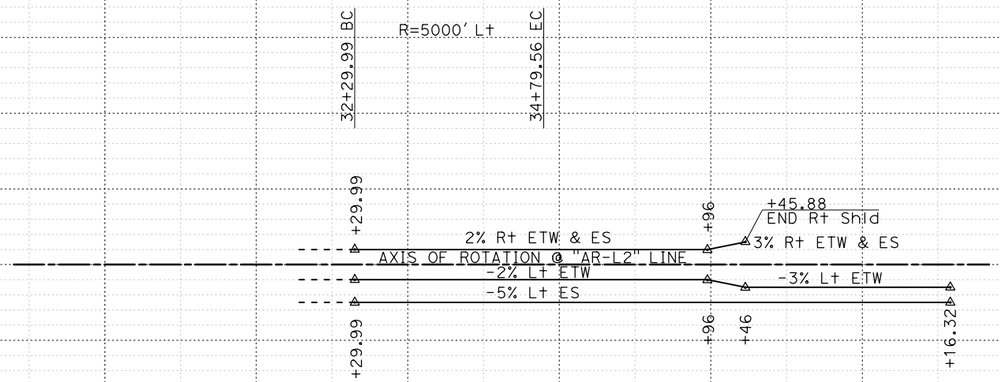

SUPERELEVATION DIAGRAM

"AR-L2" LINE
ARCHIBALD Ave WB OFF-RAMP

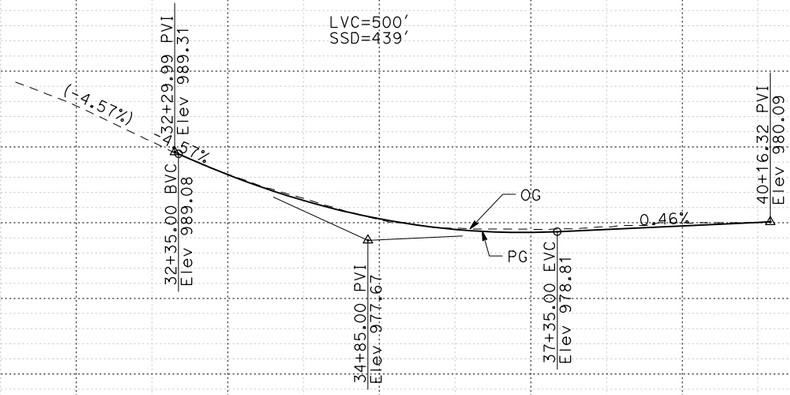

PROFILE

"AR-L2" LINE
ARCHIBALD Ave WB OFF-RAMP

I-10 CORRIDOR PROJECT
ALTERNATIVE 3 - EXPRESS LANES (LPA)
PROFILE AND SUPERELEVATION DIAGRAM

SCALE Horiz 1" = 100'
Vert 1" = 10'

AR-L2
PS-34

STATION	2	3	4	25	6	7	8	9	30	1	2	3	4	35	6	7	8	9	40	1	2	3	4	45	6	7	8	9	50	TOTAL
CY Exc																														
CY Emb																														

REVISED BY | DATE REVISED | CALCULATED-DESIGNED BY | CHECKED BY | CONSULTANT FUNCTIONAL SUPERVISOR

STATE OF CALIFORNIA - DEPARTMENT OF TRANSPORTATION
Caltrans

LAST REVISION | DATE PLOTTED => 12/3/2015 | TIME PLOTTED => 9:45:11 AM
00-00-00

FILE: c:\pw_working\pwtgpwise\p004075a\dms540251x18_ARCHIBALD_Profile.dgn
USER: p004075a
SCALE: 200.000 FT / in.
PLTDRV: c:\pw_working\pwtgpwise\p004075a\dms11231\NEW-I10-BW-PDF.plt
PENTBL: pw:\\txpla02pwinf01.parsons.com:PTGPWISE\Documents\I-10_HOV\CAD\STANDARDS\PEN_TBL\N405.tbl

BORDER LAST REVISED 7/2/2010 | USERNAME => p004075A | DGN FILE => 18_ARCHIBALD_Profile.dgn | RELATIVE BORDER SCALE IS IN INCHES 0 1 2 3 | UNIT 2232 | PROJECT NUMBER & PHASE 0800000040

Dist	COUNTY	ROUTE	POST MILES TOTAL PROJECT	SHEET No.	TOTAL SHEETS
07, 08	LA,SBd	10	44.9/48.3, 0.0/R37.0		

REGISTERED CIVIL ENGINEER DATE


PLANS APPROVAL DATE

REGISTERED PROFESSIONAL ENGINEER No. Exp. CIVIL STATE OF CALIFORNIA

THE STATE OF CALIFORNIA OR ITS OFFICERS OR AGENTS SHALL NOT BE RESPONSIBLE FOR THE ACCURACY OR COMPLETENESS OF SCANNED COPIES OF THIS PLAN SHEET.


PARSONS
2201 DUPONT DRIVE
SUITE 200
IRVINE, CA 92612

SAN BERNARDINO
ASSOCIATED GOVERNMENTS
1170 W. 3RD STREET
SAN BERNARDINO, CA 92410

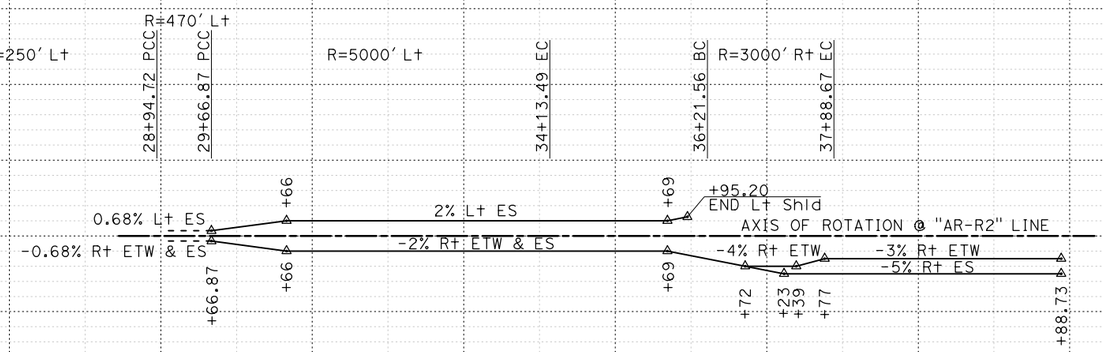

SUPERELEVATION DIAGRAM

"AR-R2" LINE
ARCHIBALD Ave EB ON-RAMP

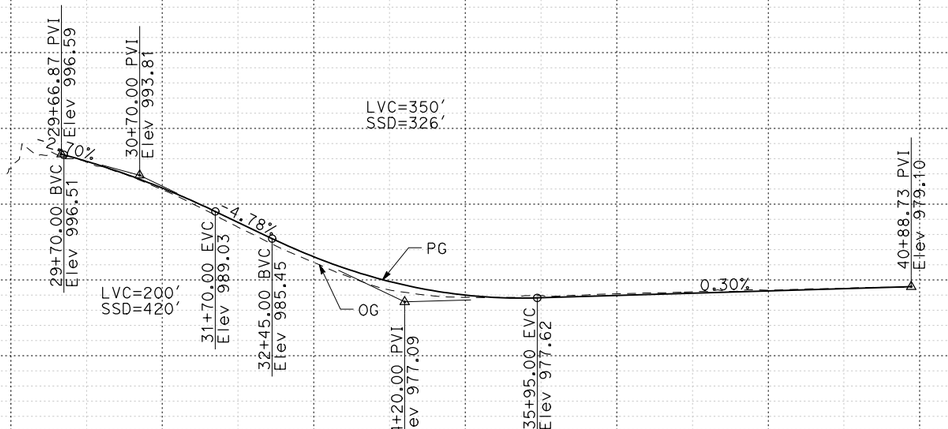

PROFILE

"AR-R2" LINE
ARCHIBALD Ave EB ON-RAMP

I-10 CORRIDOR PROJECT
ALTERNATIVE 3 - EXPRESS LANES (LPA)
PROFILE AND SUPERELEVATION DIAGRAM

SCALE Horiz 1" = 100'
Vert 1" = 10'

AR-R2
PS-35

STATE OF CALIFORNIA - DEPARTMENT OF TRANSPORTATION
CONSULTANT FUNCTIONAL SUPERVISOR
CALCULATED-DESIGNED BY
CHECKED BY
REVISED BY
DATE REVISED

STATION 2 3 4 25 6 7 8 9 30 1 2 3 4 35 6 7 8 9 40 1 2 3 4 45 6 7 8 9 50 TOTAL

CY Exc
Emb

LAST REVISION 00-00-00
DATE PLOTTED => 12/3/2015
TIME PLOTTED => 9:45:12 AM

FILE: c:\pw_working\ptgpwise\p004075o\vms54025\18_ARCHIBALD_Profile.dgn
DATE: 12/3/2015
SCALE: 200.000 FT / in.
PLTDRV: c:\pw_working\ptgpwise\p004075o\vms11231\NEW-I10-BW-PDF.plt
PENTBL: pw:\\xpio02pwinfo1.parsons.com:PTGPWISE\Documents\SI-10_HOV\CAD\STAND4RDS\PEN_TBL\1405.tbl

BORDER LAST REVISED 7/2/2010 | USERNAME => p004075A | DGN FILE => 18_ARCHIBALD_Profile.dgn | RELATIVE BORDER SCALE IS IN INCHES 0 1 2 3 | UNIT 2232 | PROJECT NUMBER & PHASE 0800000040

Dist	COUNTY	ROUTE	POST MILES TOTAL PROJECT	SHEET No.	TOTAL SHEETS
07, 08	LA,SBd	10	44.9/48.3, 0.0/R37.0		

REGISTERED CIVIL ENGINEER DATE


PLANS APPROVAL DATE

REGISTERED PROFESSIONAL ENGINEER No. Exp. CIVIL STATE OF CALIFORNIA


THE STATE OF CALIFORNIA OR ITS OFFICERS OR AGENTS SHALL NOT BE RESPONSIBLE FOR THE ACCURACY OR COMPLETENESS OF SCANNED COPIES OF THIS PLAN SHEET.

PARSONS
2201 DUPONT DRIVE
SUITE 200
IRVINE, CA 92612

SAN BERNARDINO
ASSOCIATED GOVERNMENTS
1170 W. 3RD STREET
SAN BERNARDINO, CA 92410

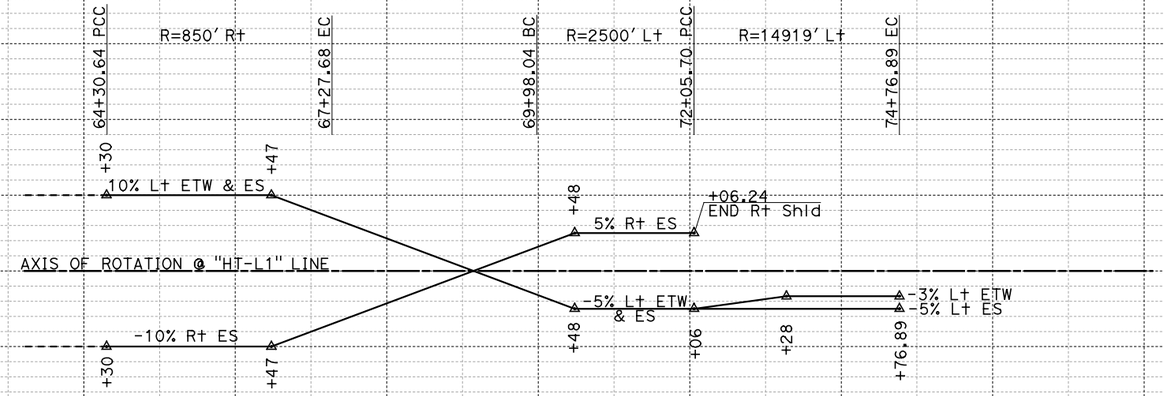

SUPERELEVATION DIAGRAM
"HT-L1" LINE
HOLT Blvd WB OFF-RAMP

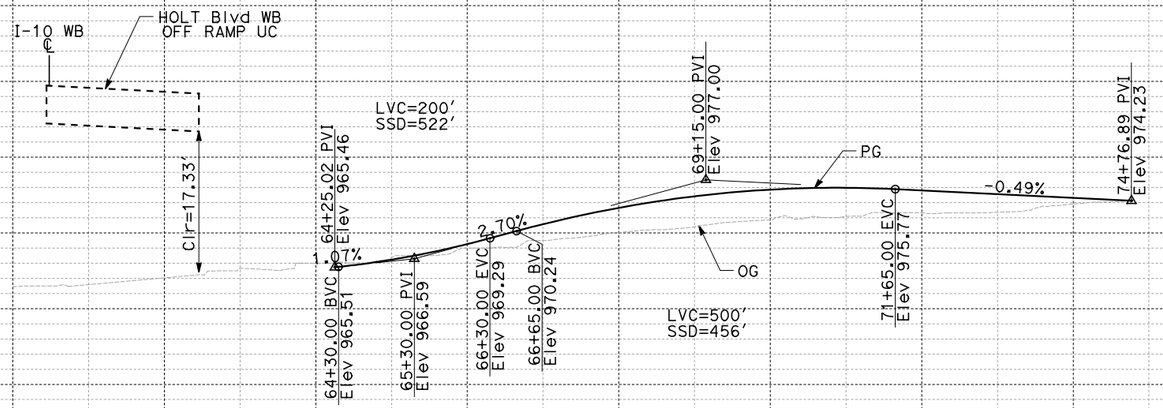

PROFILE
"HT-L1" LINE
HOLT Blvd WB OFF-RAMP

I-10 CORRIDOR PROJECT
ALTERNATIVE 3 - EXPRESS LANES (LPA)
PROFILE AND SUPERELEVATION DIAGRAM

SCALE Horiz 1" = 100'
Vert 1" = 10'

HT-L1
PS-36

REVISED BY | DATE REVISED | CALCULATED-DESIGNED BY | CHECKED BY

CONSULTANT FUNCTIONAL SUPERVISOR

STATE OF CALIFORNIA - DEPARTMENT OF TRANSPORTATION

Caltrans

STATION: 7 8 9 60 1 2 3 4 65 6 7 8 9 70 1 2 3 4 75 6 7 8 9 80 1 2 3 4 85 TOTAL

CY Exc / Emb

FILE: c:\pw_working\prtgwise\p003372c\dms54025\18_ARCHIBALD_Profile.dgn
DATE: 7/2/2010
SCALE: 200.000 FT. / in.
PLTDRV: c:\pw_working\prtgwise\p003372c\dms11231\110-PROFILE-PDF.plt
PENTBL: pw:\\txpla02pwfnt01.parsons.com:PTGPWISE\Documents\I-10_HOV\CAD\STANDARDS\PEN_TBL\1405.tbl

LAST REVISION | DATE PLOTTED => 2/19/2016 | TIME PLOTTED => 3:50:49 PM | 00-00-00

BORDER LAST REVISED 7/2/2010 | USERNAME => P003372C | DGN FILE => 18_ARCHIBALD_Profile.dgn | RELATIVE BORDER SCALE IS IN INCHES 0 1 2 3 | UNIT 2232 | PROJECT NUMBER & PHASE 0800000040

Dist	COUNTY	ROUTE	POST MILES TOTAL PROJECT	SHEET No.	TOTAL SHEETS
07, 08	LA,SBd	10	44.9/48.3, 0.0/R37.0		

REGISTERED CIVIL ENGINEER DATE


PLANS APPROVAL DATE

REGISTERED PROFESSIONAL ENGINEER — No. Exp. CIVIL — STATE OF CALIFORNIA

THE STATE OF CALIFORNIA OR ITS OFFICERS OR AGENTS SHALL NOT BE RESPONSIBLE FOR THE ACCURACY OR COMPLETENESS OF SCANNED COPIES OF THIS PLAN SHEET.

PARSONS
2201 DUPONT DRIVE
SUITE 200
IRVINE, CA 92612


SAN BERNARDINO
ASSOCIATED GOVERNMENTS
1170 W. 3RD STREET
SAN BERNARDINO, CA 92410

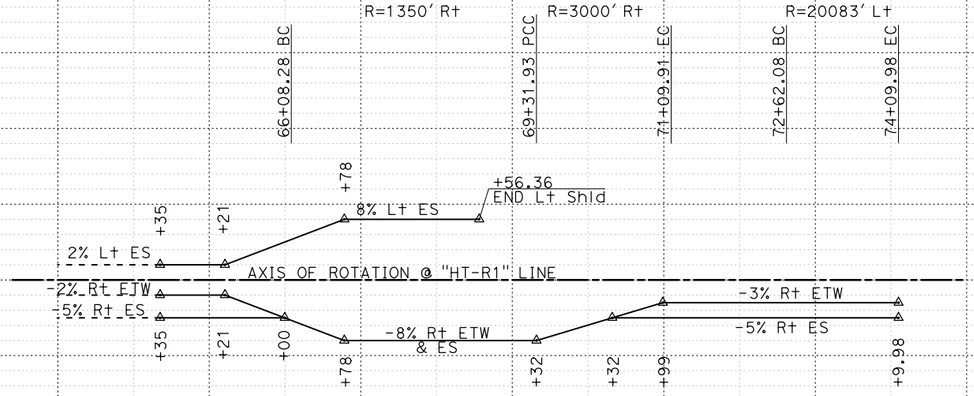

SUPERELEVATION DIAGRAM

"HT-R1" LINE

HOLT Blvd EB ON-RAMP

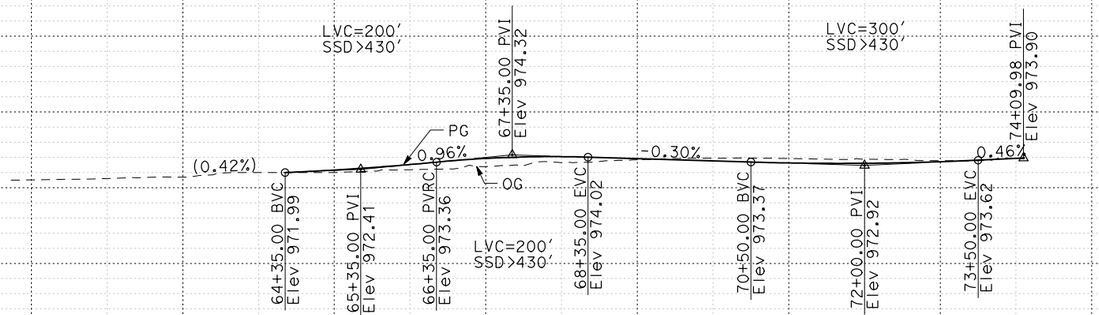

PROFILE

"HT-R1" LINE

HOLT Blvd EB ON-RAMP

I-10 CORRIDOR PROJECT
ALTERNATIVE 3 - EXPRESS LANES (LPA)
PROFILE AND SUPERELEVATION DIAGRAM

SCALE Horiz 1" = 100'
Vert 1" = 10'

HT-R1
PS-37

STATION 6 7 8 9 60 1 2 3 4 65 6 7 8 9 70 1 2 3 4 75 6 7 8 9 TOTAL

CY Exc

CY Emb

REVISED BY | DATE REVISED

CALCULATED-DESIGNED BY | CHECKED BY

CONSULTANT FUNCTIONAL SUPERVISOR

STATE OF CALIFORNIA - DEPARTMENT OF TRANSPORTATION

Caltrans

LAST REVISION | DATE PLOTTED => 12/3/2015
00-00-00 | TIME PLOTTED => 9:45:14 AM

FILE: c:\pw_working\ptgpwise\p004075a\dms540251\18_ARCHIBALD_Profile.dgn
USER: p004075a
SCALE: 200.000 FT / in.
PLTDRV: c:\pw_working\ptgpwise\p004075a\dms11231\NEW-I10-BW-PDF.plt
PENTBL: pw:\\ptxplo02pwinf01.parsons.com:PTGPWISE\Documents\I-10_HOV\CAD\STANDARDS\PEN_TBL\1405.tbl

BORDER LAST REVISED 7/2/2010 | USERNAME => p004075A | DGN FILE => 18_ARCHIBALD_Profile.dgn | RELATIVE BORDER SCALE IS IN INCHES 0 1 2 3 | UNIT 2232 | PROJECT NUMBER & PHASE 0800000040

Dist	COUNTY	ROUTE	POST MILES TOTAL PROJECT	SHEET No.	TOTAL SHEETS
07, 08	LA,SBd	10	44.9/48.3, 0.0/R37.0		

REGISTERED CIVIL ENGINEER DATE


PLANS APPROVAL DATE

REGISTERED PROFESSIONAL ENGINEER — No. Exp. CIVIL — STATE OF CALIFORNIA

THE STATE OF CALIFORNIA OR ITS OFFICERS OR AGENTS SHALL NOT BE RESPONSIBLE FOR THE ACCURACY OR COMPLETENESS OF SCANNED COPIES OF THIS PLAN SHEET.


PARSONS
2201 DUPONT DRIVE
SUITE 200
IRVINE, CA 92612

SAN BERNARDINO
ASSOCIATED GOVERNMENTS
1170 W. 3RD STREET
SAN BERNARDINO, CA 92410

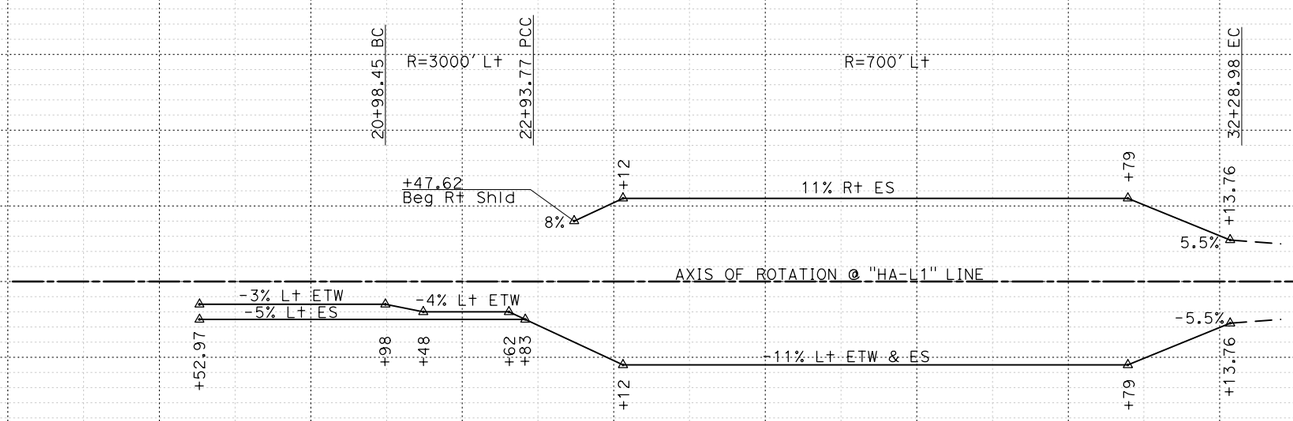

SUPERELEVATION DIAGRAM

"HA-L1" LINE
HAVEN Ave WB ON-RAMP

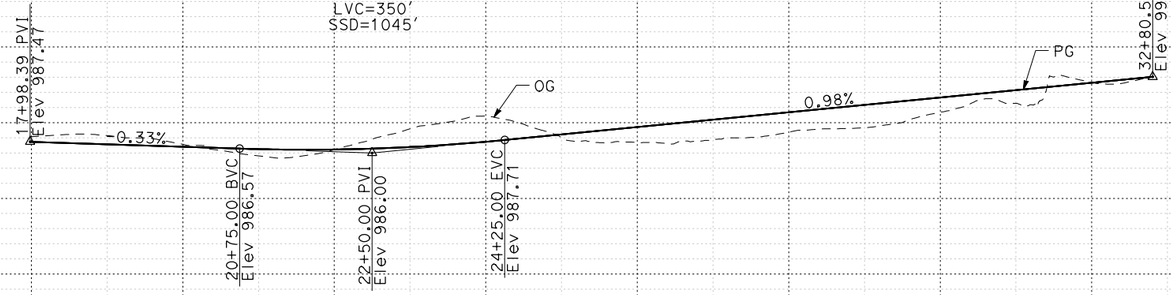

PROFILE

"HA-L1" LINE
HAVEN Ave WB ON-RAMP

I-10 CORRIDOR PROJECT
ALTERNATIVE 3 - EXPRESS LANES (LPA)
PROFILE AND SUPERELEVATION DIAGRAM

SCALE Horiz 1" = 100'
Vert 1" = 10'

HA-L1
PS-38

STATION	15	6	7	8	9	20	1	2	3	4	25	6	7	8	9	30	1	2	3	4	35	TOTAL
CY Exc																						
CY Emb																						

REVISED BY | DATE REVISED
CALCULATED-DESIGNED BY | CHECKED BY
CONSULTANT FUNCTIONAL SUPERVISOR
STATE OF CALIFORNIA - DEPARTMENT OF TRANSPORTATION

FILE: c:\pw_working\ptgpwise\p004075a\dms540251\9_HAVEN_Profile.dgn
DATE: 7/2/2015
SCALE: 200.000 FT / in.
PLTDRV: c:\pw_working\ptgpwise\p004075a\dms11231\NEW-110-BW-PDF.plt
PENTBL: pw:\\ptgpla02pwinf01.parsons.com:PTGPWISE\Documents\I-10_HOV\CAD\STANDARDS\PEN_TBL\1405.tbl

LAST REVISION | DATE PLOTTED => 12/3/2015
00-00-00 | TIME PLOTTED => 9:45:24 AM

BORDER LAST REVISED 7/2/2010 | USERNAME => p004075A | DGN FILE => 19_HAVEN_Profile.dgn | RELATIVE BORDER SCALE IS IN INCHES 0 1 2 3 | UNIT 2232 | PROJECT NUMBER & PHASE 0800000040

Dist	COUNTY	ROUTE	POST MILES TOTAL PROJECT	SHEET No.	TOTAL SHEETS
07, 08	LA,SBd	10	44.9/48.3, 0.0/R37.0		

REGISTERED CIVIL ENGINEER DATE


PLANS APPROVAL DATE

REGISTERED PROFESSIONAL ENGINEER No. Exp. CIVIL STATE OF CALIFORNIA

THE STATE OF CALIFORNIA OR ITS OFFICERS OR AGENTS SHALL NOT BE RESPONSIBLE FOR THE ACCURACY OR COMPLETENESS OF SCANNED COPIES OF THIS PLAN SHEET.

PARSONS
2201 DUPONT DRIVE
SUITE 200
IRVINE, CA 92612


SAN BERNARDINO
ASSOCIATED GOVERNMENTS
1170 W. 3RD STREET
SAN BERNARDINO, CA 92410

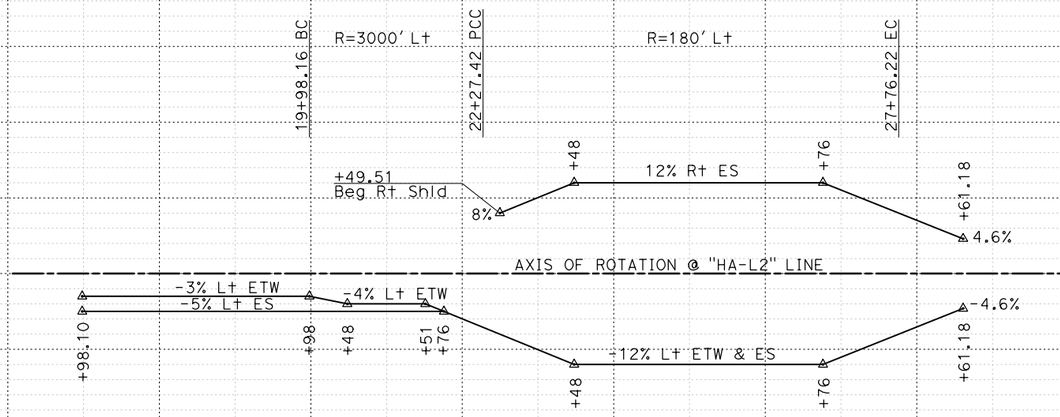

SUPERELEVATION DIAGRAM

"HA-L2" LINE

HAVEN Ave WB LOOP ON-RAMP

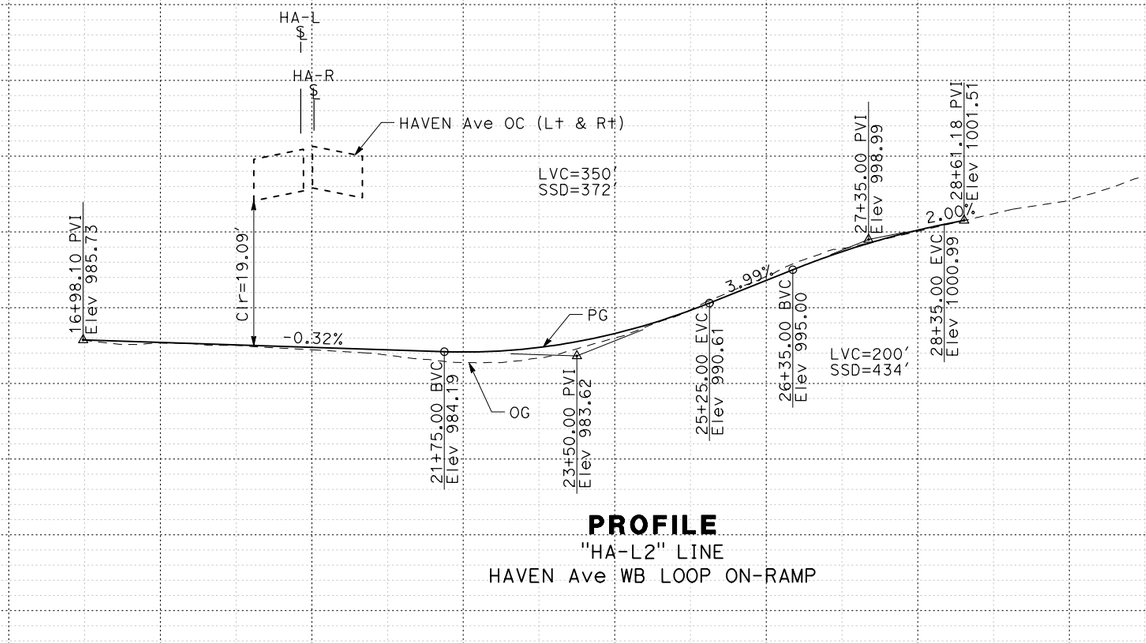

PROFILE

"HA-L2" LINE

HAVEN Ave WB LOOP ON-RAMP

I-10 CORRIDOR PROJECT
ALTERNATIVE 3 - EXPRESS LANES (LPA)
PROFILE AND SUPERELEVATION DIAGRAM

SCALE Horiz 1" = 100'
Vert 1" = 10'

HA-L2
PS-39

STATION	15	6	7	8	9	20	1	2	3	4	25	6	7	8	9	30	1	2	3	4	35	TOTAL
CY Exc																						
CY Emb																						

REVISED BY | DATE REVISED

CALCULATED-DESIGNED BY | CHECKED BY | CONSULTANT FUNCTIONAL SUPERVISOR

STATE OF CALIFORNIA - DEPARTMENT OF TRANSPORTATION

Caltrans

LAST REVISION | DATE PLOTTED => 12/3/2015
00-00-00 | TIME PLOTTED => 9:45:25 AM

FILE: c:\DM_working\pwise\p004075a\dms54025\19_HAVEN_Profile.dgn
USER: p004075a
SCALE: 200.000 FT / in.
PLTDRV: c:\DM_working\pwise\p004075a\dms11231\NEW-I10-BW-PDF.plt
PENTBL: pw:\\txplo02pwinf01.parsons.com:PWISE\Documents\I-10_HOV\CAD\STANDARDS\PEN_TBL\1405.tbl

BORDER LAST REVISED 7/2/2010 | USERNAME => p004075A | DGN FILE => 19_HAVEN_Profile.dgn | RELATIVE BORDER SCALE IS IN INCHES 0 1 2 3 | UNIT 2232 | PROJECT NUMBER & PHASE 0800000040

Dist	COUNTY	ROUTE	POST MILES TOTAL PROJECT	SHEET No.	TOTAL SHEETS
07, 08	LA,SBd	10	44.9/48.3, 0.0/R37.0		

REGISTERED CIVIL ENGINEER DATE


PLANS APPROVAL DATE

REGISTERED PROFESSIONAL ENGINEER — No. Exp. CIVIL — STATE OF CALIFORNIA

THE STATE OF CALIFORNIA OR ITS OFFICERS OR AGENTS SHALL NOT BE RESPONSIBLE FOR THE ACCURACY OR COMPLETENESS OF SCANNED COPIES OF THIS PLAN SHEET.

PARSONS
2201 DUPONT DRIVE
SUITE 200
IRVINE, CA 92612


SAN BERNARDINO
ASSOCIATED GOVERNMENTS
1170 W. 3RD STREET
SAN BERNARDINO, CA 92410

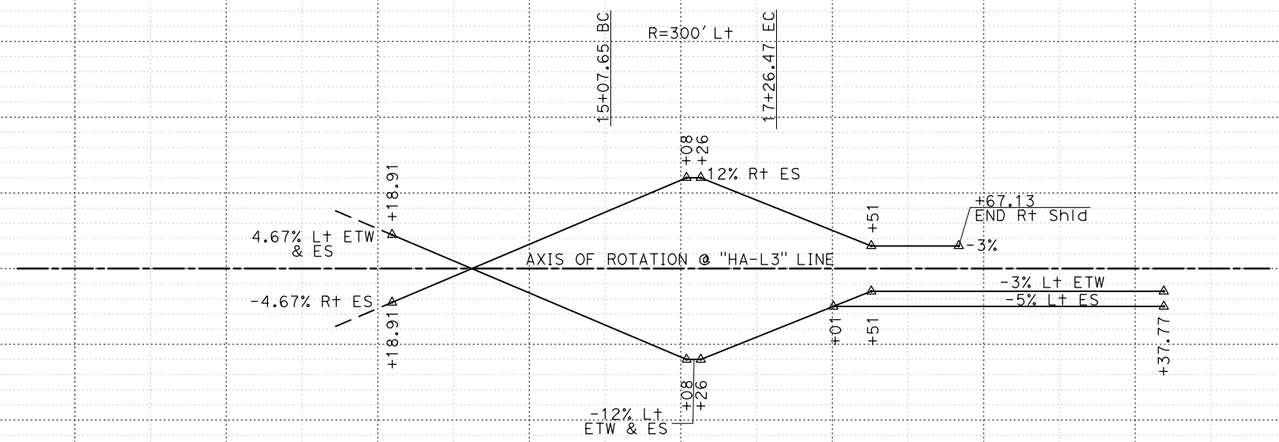

SUPERELEVATION DIAGRAM

"HA-L3" LINE

HAVEN Ave WB OFF-RAMP

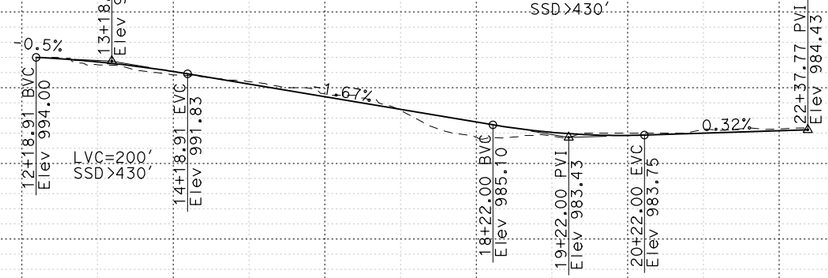

PROFILE

"HA-L3" LINE

HAVEN Ave WB OFF-RAMP

I-10 CORRIDOR PROJECT
ALTERNATIVE 3 - EXPRESS LANES (LPA)
PROFILE AND SUPERELEVATION DIAGRAM

SCALE Horiz 1" = 100'
Vert 1" = 10'

HA-L3
PS-40

STATION	5	6	7	8	9	10	1	2	3	4	15	6	7	8	9	20	1	TOTAL
CY Exc																		
CY Emb																		

REVISED BY | DATE REVISED

CALCULATED-DESIGNED BY | CHECKED BY

CONSULTANT FUNCTIONAL SUPERVISOR

STATE OF CALIFORNIA - DEPARTMENT OF TRANSPORTATION

Caltrans

LAST REVISION | DATE PLOTTED => 12/3/2015
00-00-00 | TIME PLOTTED => 9:45:26 AM

FILE: c:\DW_working\pfgpwise\p004075a\dms54025\19_HAVEN_Profile.dgn
VIEW: ALL
SCALE: 200.000 FT / in.
PLTDRV: c:\DW_working\pfgpwise\p004075a\dms11231\NEW-I10-BW-PDF.plt
PENTBL: pw:\\txpla02pwinf01.parsons.com:PTGPWISE\Documents\I-10_HOV\CAD\STANDARDS\PEN_TBL\N405.tbl

BORDER LAST REVISED 7/2/2010 | USERNAME => p004075A | DGN FILE => 19_HAVEN_Profile.dgn | RELATIVE BORDER SCALE IS IN INCHES 0 1 2 3 | UNIT 2232 | PROJECT NUMBER & PHASE 0800000040

Dist	COUNTY	ROUTE	POST MILES TOTAL PROJECT	SHEET No.	TOTAL SHEETS
07, 08	LA,SBd	10	44.9/48.3, 0.0/R37.0		

REGISTERED CIVIL ENGINEER DATE


PLANS APPROVAL DATE

REGISTERED PROFESSIONAL ENGINEER — No. Exp. CIVIL — STATE OF CALIFORNIA

THE STATE OF CALIFORNIA OR ITS OFFICERS OR AGENTS SHALL NOT BE RESPONSIBLE FOR THE ACCURACY OR COMPLETENESS OF SCANNED COPIES OF THIS PLAN SHEET.

PARSONS
2201 DUPONT DRIVE
SUITE 200
IRVINE, CA 92612


SAN BERNARDINO
ASSOCIATED GOVERNMENTS
1170 W. 3RD STREET
SAN BERNARDINO, CA 92410

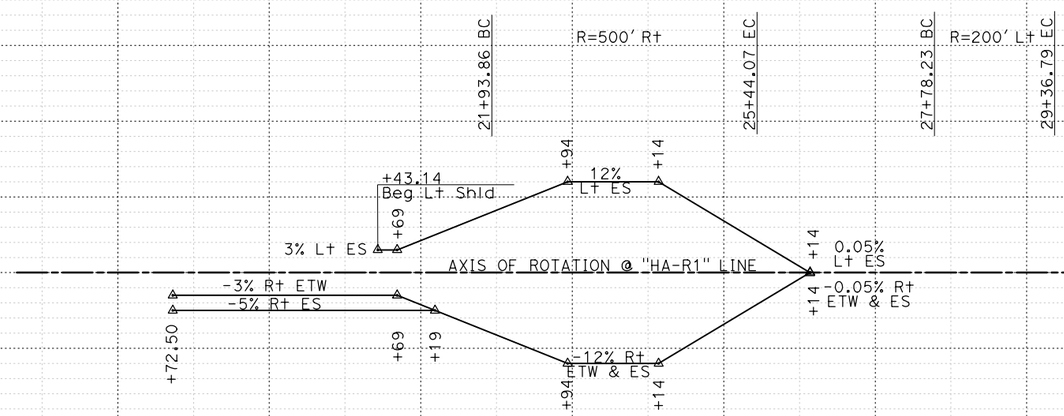

SUPERELEVATION DIAGRAM

"HA-R1" LINE

HAVEN Ave EB OFF-RAMP

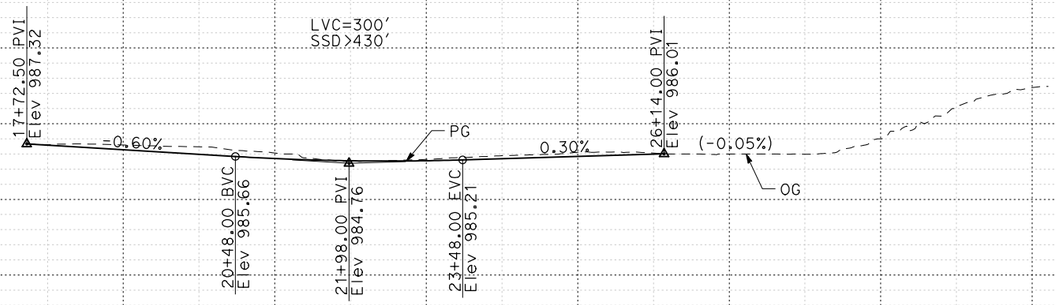

PROFILE

"HA-R1" LINE

HAVEN Ave EB OFF-RAMP

I-10 CORRIDOR PROJECT
ALTERNATIVE 3 - EXPRESS LANES (LPA)
PROFILE AND SUPERELEVATION DIAGRAM

SCALE Horiz 1" = 100'
Vert 1" = 10'

HA-R1
PS-41

STATION 15 6 7 8 9 20 1 2 3 4 25 6 7 8 9 30 1 2 3 4 TOTAL

CY Exc

CY Emb

STATE OF CALIFORNIA - DEPARTMENT OF TRANSPORTATION

CONSULTANT FUNCTIONAL SUPERVISOR

CALCULATED-DESIGNED BY

CHECKED BY

REVISED BY

DATE REVISED

LAST REVISION 00-00-00 DATE PLOTTED => 12/3/2015 TIME PLOTTED => 9:45:28 AM

FILE: c:\pw_working\ptgpwise\p004075a\dms540251\19_HAVEN_Profile.dgn
VIEW: ALL
SCALE: 200.000 FT / in.
PLTDRV: c:\pw_working\ptgpwise\p004075a\dms11231\NEW-110-BW-PDF.plt
PENTBL: pw:\\ptxplo02pwinf01.parsons.com:PTGPWISE\Documents\I-10_HOV\CAD\STANDARDS\PEN_TBL\N405.tbl

BORDER LAST REVISED 7/2/2010 | USERNAME => p004075A | DGN FILE => 19_HAVEN_Profile.dgn | RELATIVE BORDER SCALE IS IN INCHES 0 1 2 3 | UNIT 2232 | PROJECT NUMBER & PHASE 0800000040

Dist	COUNTY	ROUTE	POST MILES TOTAL PROJECT	SHEET No.	TOTAL SHEETS
07, 08	LA,SBd	10	44.9/48.3, 0.0/R37.0		

REGISTERED CIVIL ENGINEER DATE


PLANS APPROVAL DATE

REGISTERED PROFESSIONAL ENGINEER — No. Exp. CIVIL — STATE OF CALIFORNIA

THE STATE OF CALIFORNIA OR ITS OFFICERS OR AGENTS SHALL NOT BE RESPONSIBLE FOR THE ACCURACY OR COMPLETENESS OF SCANNED COPIES OF THIS PLAN SHEET.

PARSONS
2201 DUPONT DRIVE
SUITE 200
IRVINE, CA 92612


SAN BERNARDINO
ASSOCIATED GOVERNMENTS
1170 W. 3RD STREET
SAN BERNARDINO, CA 92410

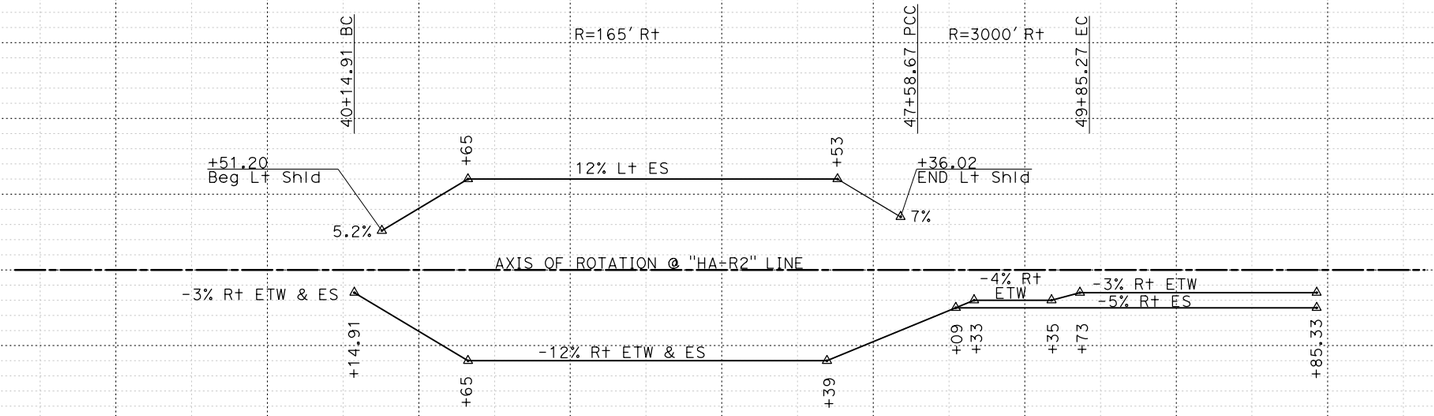

SUPERELEVATION DIAGRAM

"HA-R2" LINE

HAVEN Ave EB LOOP ON-RAMP

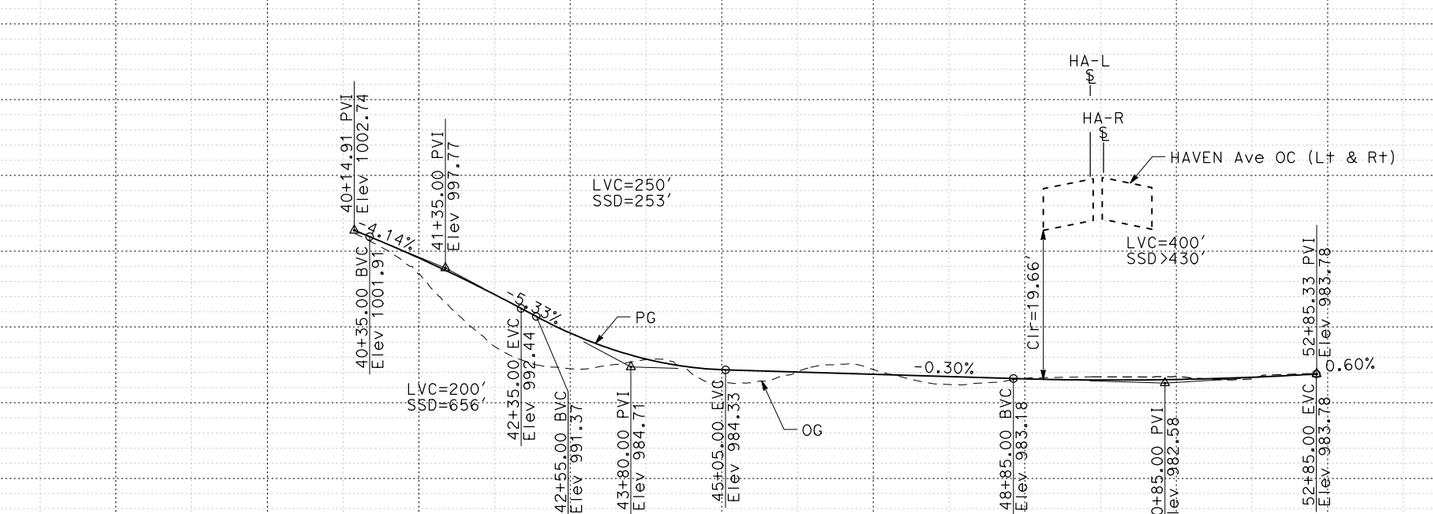

PROFILE

"HA-R2" LINE

HAVEN Ave EB LOOP ON-RAMP

I-10 CORRIDOR PROJECT
ALTERNATIVE 3 - EXPRESS LANES (LPA)
PROFILE AND SUPERELEVATION DIAGRAM

SCALE Horiz 1" = 100'
Vert 1" = 10'

HA-R2
PS-42

STATION: 35 6 7 8 9 40 1 2 3 4 45 6 7 8 9 50 1 2 3 4 55 TOTAL

CY Exc

CY Emb

REVISED BY | DATE REVISED

CALCULATED-DESIGNED BY | CHECKED BY

CONSULTANT FUNCTIONAL SUPERVISOR

STATE OF CALIFORNIA - DEPARTMENT OF TRANSPORTATION

Caltrans

FILE: c:\pw_working\ptgpwise\p004075o\dms54025\19_HAVEN_Profile.dgn
USER: p004075A
SCALE: 200.000 Ft / in.
PLTDRV: c:\pw_working\ptgpwise\p004075o\dms11231\NEW-110-BW-PDF.plt
PENTBL: pw:\\xplo02pwinf01.parsons.com:PTGPWISE\Documents\I-10_HOV\CADSTANDARDS\PEN_TBL\1405.tbl

LAST REVISION 00-00-00
DATE PLOTTED => 12/3/2015
TIME PLOTTED => 9:45:29 AM

BORDER LAST REVISED 7/2/2010 | USERNAME => p004075A | DGN FILE => 19_HAVEN_Profile.dgn | RELATIVE BORDER SCALE IS IN INCHES 0 1 2 3 | UNIT 2232 | PROJECT NUMBER & PHASE 0800000040

Dist	COUNTY	ROUTE	POST MILES TOTAL PROJECT	SHEET No.	TOTAL SHEETS
07, 08	LA,SBd	10	44.9/48.3, 0.0/R37.0		

REGISTERED CIVIL ENGINEER DATE


PLANS APPROVAL DATE

REGISTERED PROFESSIONAL ENGINEER — No. Exp. CIVIL — STATE OF CALIFORNIA

THE STATE OF CALIFORNIA OR ITS OFFICERS OR AGENTS SHALL NOT BE RESPONSIBLE FOR THE ACCURACY OR COMPLETENESS OF SCANNED COPIES OF THIS PLAN SHEET.


PARSONS
2201 DUPONT DRIVE
SUITE 200
IRVINE, CA 92612

SAN BERNARDINO
ASSOCIATED GOVERNMENTS
1170 W. 3RD STREET
SAN BERNARDINO, CA 92410

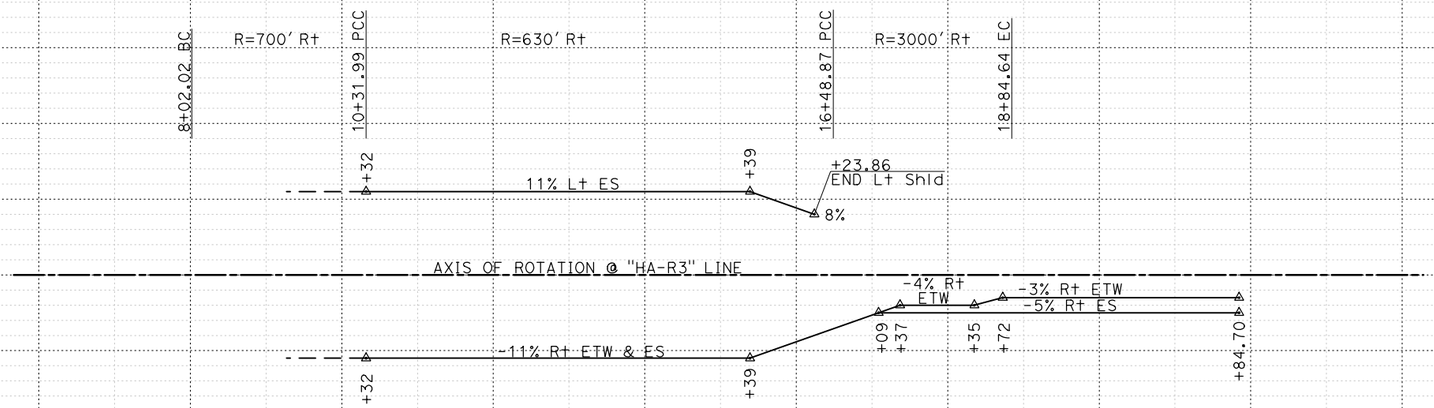

SUPERELEVATION DIAGRAM

"HA-R3" LINE
HAVEN Ave EB ON-RAMP

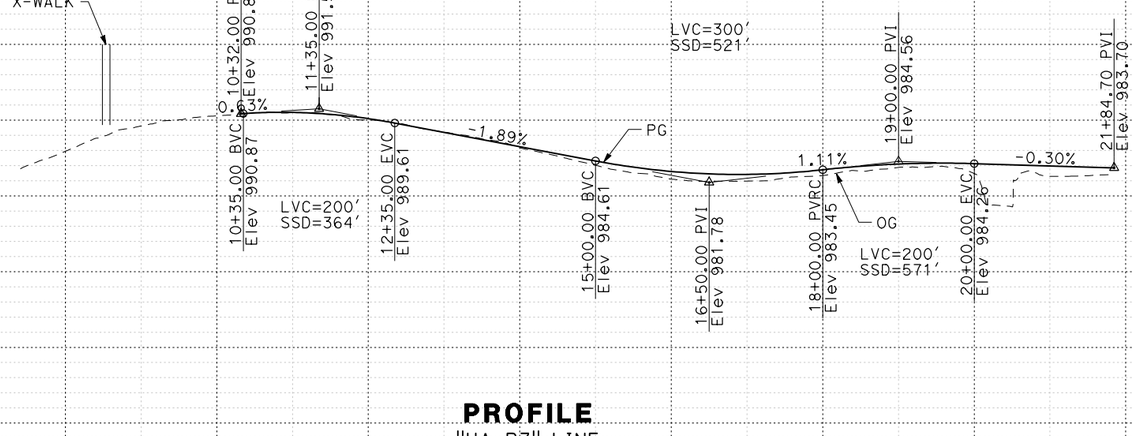

PROFILE

"HA-R3" LINE
HAVEN Ave EB ON-RAMP

I-10 CORRIDOR PROJECT
ALTERNATIVE 3 - EXPRESS LANES (LPA)
PROFILE AND SUPERELEVATION DIAGRAM

SCALE Horiz 1" = 100'
Vert 1" = 10'

HA-R3
PS-43

STATION	5	6	7	8	9	10	1	2	3	4	15	6	7	8	9	20	1	2	3	4	25	TOTAL
CY Exc																						
CY Emb																						

STATE OF CALIFORNIA - DEPARTMENT OF TRANSPORTATION
Caltrans

CONSULTANT FUNCTIONAL SUPERVISOR

CALCULATED-DESIGNED BY

CHECKED BY

REVISED BY	DATE REVISED

FILE: c:\pw_working\pdtgpwise\p004075a\dms54025\19_HAVEN_Profile.dgn
USER: p004075A
SCALE: 200.000 FT / in.
PLTDRV: c:\pw_working\pdtgpwise\p004075a\dms11231\NEW-I10-BW-PDF.plt
PENTBL: pw:\\txplo02pwinf01.parsons.com:PTGPWISE\Documents\I-10_HOV\CAD\STANDARDS\PEN_TBL\N405.tbl

LAST REVISION DATE PLOTTED => 12/3/2015
TIME PLOTTED => 9:45:30 AM

BORDER LAST REVISED 7/2/2010 | USERNAME => p004075A | DGN FILE => 19_HAVEN_Profile.dgn | RELATIVE BORDER SCALE IS IN INCHES 0 1 2 3 | UNIT 2232 | PROJECT NUMBER & PHASE 0800000040

Dist	COUNTY	ROUTE	POST MILES TOTAL PROJECT	SHEET No.	TOTAL SHEETS
07, 08	LA,SBd	10	44.9/48.3, 0.0/R37.0		

REGISTERED CIVIL ENGINEER DATE


PLANS APPROVAL DATE

REGISTERED PROFESSIONAL ENGINEER — No. Exp. CIVIL — STATE OF CALIFORNIA


THE STATE OF CALIFORNIA OR ITS OFFICERS OR AGENTS SHALL NOT BE RESPONSIBLE FOR THE ACCURACY OR COMPLETENESS OF SCANNED COPIES OF THIS PLAN SHEET.

PARSONS
2201 DUPONT DRIVE
SUITE 200
IRVINE, CA 92612

SAN BERNARDINO
ASSOCIATED GOVERNMENTS
1170 W. 3RD STREET
SAN BERNARDINO, CA 92410

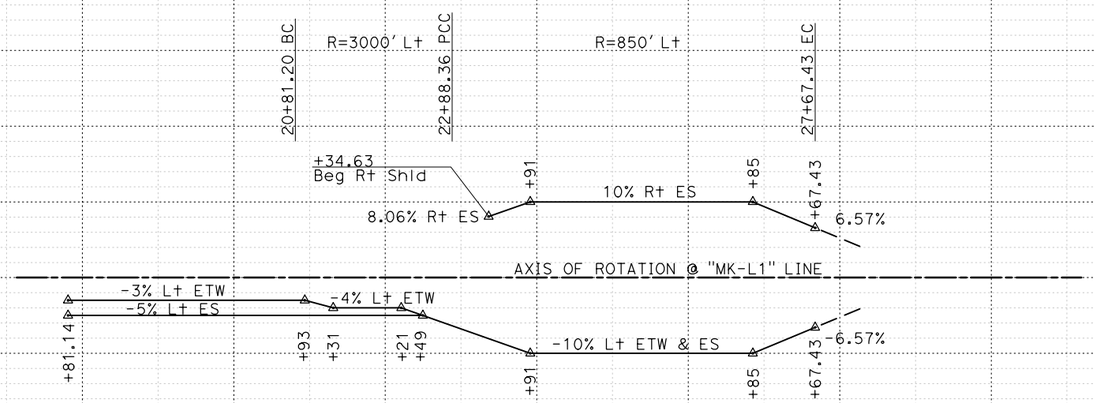

SUPERELEVATION DIAGRAM
"MK-L1" LINE
MILLIKEN Ave WB ON-RAMP

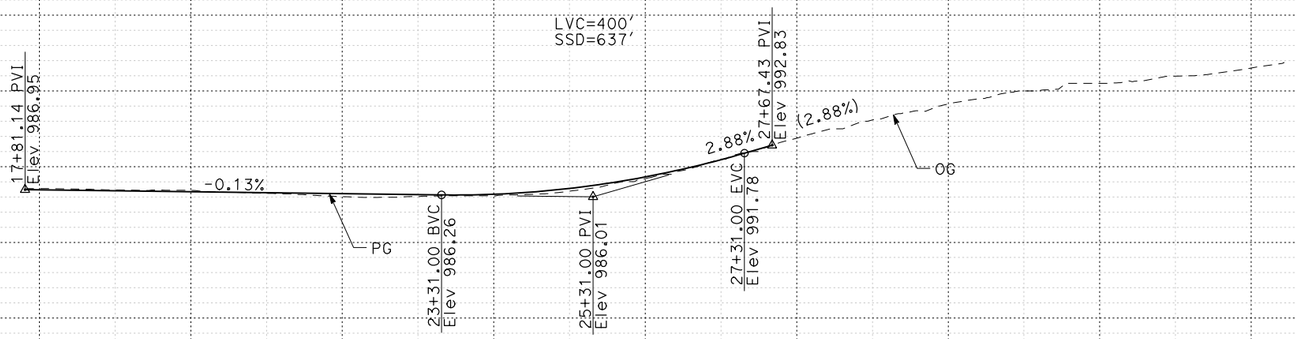

PROFILE
"MK-L1" LINE
MILLIKEN Ave WB ON-RAMP

I-10 CORRIDOR PROJECT
ALTERNATIVE 3 - EXPRESS LANES (LPA)
PROFILE AND SUPERELEVATION DIAGRAM

SCALE Horiz 1" = 100'
Vert 1" = 10'

MK-L1
PS-44

REVISED BY	DATE REVISED

CALCULATED-DESIGNED BY
CHECKED BY
CONSULTANT FUNCTIONAL SUPERVISOR

STATE OF CALIFORNIA - DEPARTMENT OF TRANSPORTATION
Caltrans

10% 0% -10%

1030 1020 1010 1000 990 980 970 960 950

STATION: 15 6 7 8 9 20 1 2 3 4 25 6 7 8 9 30 1 2 3 4 35 TOTAL

CY Exc
CY Emb

LAST REVISION
DATE PLOTTED => 12/3/2015
TIME PLOTTED => 9:45:39 AM
00-00-00

FILE: c:\DW_working\pfgpwise\p004075a\dms54025\20_MILLIKEN_Profile.dgn
VIEW: 2001
SCALE: 200.000 FT / in.
PLTDRV: c:\DW_working\pfgpwise\p004075a\dms11231\NEW-110-BW-PDF.plt
PENTBL: pw:\\txpla02pwinf01.parsons.com:PTGPWISE\Documents\I-10_HOV\CAD\STANDARDS\PEN_TBL\1405.tbl

BORDER LAST REVISED 7/2/2010 | USERNAME => p004075A | DGN FILE => 20_MILLIKEN_Profile.dgn | RELATIVE BORDER SCALE IS IN INCHES 0 1 2 3 | UNIT 2232 | PROJECT NUMBER & PHASE 0800000040

Dist	COUNTY	ROUTE	POST MILES TOTAL PROJECT	SHEET No.	TOTAL SHEETS
07, 08	LA,SBd	10	44.9/48.3, 0.0/R37.0		

REGISTERED CIVIL ENGINEER DATE


PLANS APPROVAL DATE

REGISTERED PROFESSIONAL ENGINEER No. Exp. CIVIL STATE OF CALIFORNIA

THE STATE OF CALIFORNIA OR ITS OFFICERS OR AGENTS SHALL NOT BE RESPONSIBLE FOR THE ACCURACY OR COMPLETENESS OF SCANNED COPIES OF THIS PLAN SHEET.

PARSONS
2201 DUPONT DRIVE
SUITE 200
IRVINE, CA 92612


SAN BERNARDINO
ASSOCIATED GOVERNMENTS
1170 W. 3RD STREET
SAN BERNARDINO, CA 92410

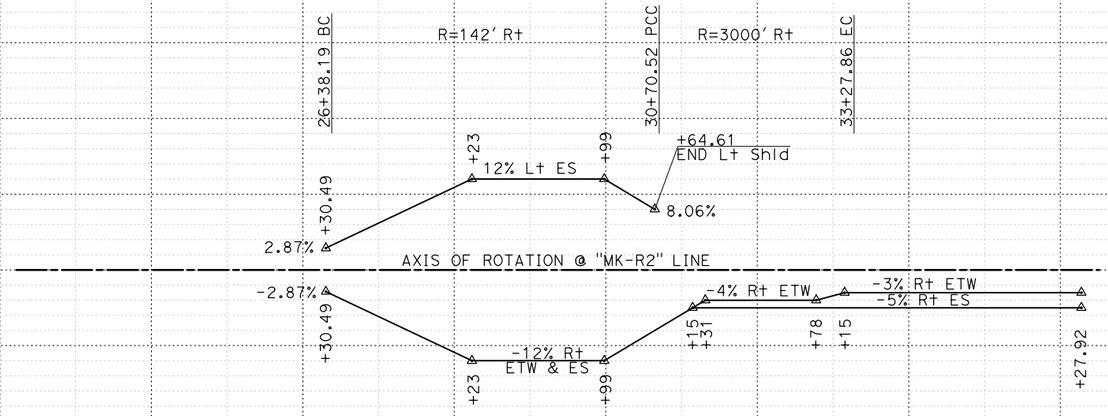

SUPERELEVATION DIAGRAM

"MK-R2" LINE

MILLIKEN Ave EB LOOP ON-RAMP

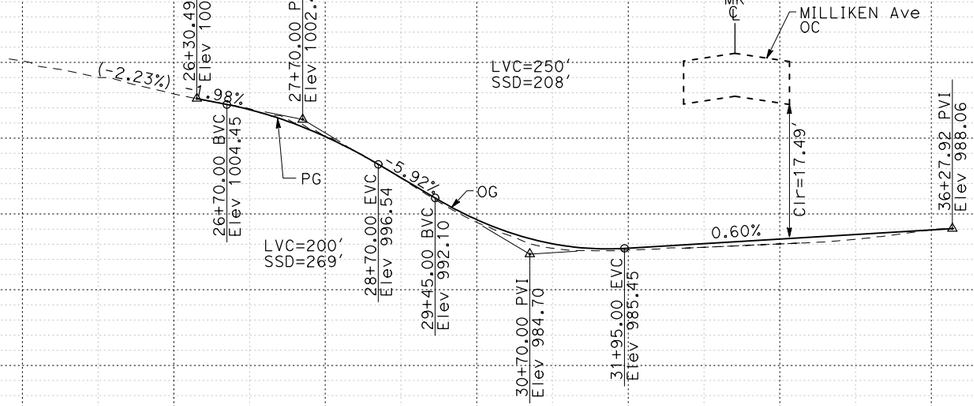

PROFILE

"MK-R2" LINE

MILLIKEN Ave EB LOOP ON-RAMP

I-10 CORRIDOR PROJECT
ALTERNATIVE 3 - EXPRESS LANES (LPA)
PROFILE AND SUPERELEVATION DIAGRAM

SCALE Horiz 1" = 100'
Vert 1" = 10'

MK-R2
PS-45

STATION: 20 1 2 3 4 25 6 7 8 9 30 1 2 3 4 35 6 7 8 9 40 TOTAL

CY Exc / Emb

STATE OF CALIFORNIA - DEPARTMENT OF TRANSPORTATION
CONSULTANT FUNCTIONAL SUPERVISOR
CALCULATED-DESIGNED BY
CHECKED BY
REVISED BY / DATE REVISED

FILE: c:\pw_working\prtpwise\p004075a\dms54025\20_MILLIKEN_Profile.dgn
USER: p004075a
SCALE: 200.000 FT / in.
PLTDRV: c:\pw_working\prtpwise\p004075a\dms11231\NEW-I10-BW-PDF.plt
PENTBL: pw:\\rxpla02pwint01.parsons.com:PTGPWISE\Documents\I-10_HOV\CAD\STANDARDS\PEN_TBL\1405.tbl

LAST REVISION DATE PLOTTED => 12/3/2015
00-00-00 TIME PLOTTED => 9:45:40 AM

BORDER LAST REVISED 7/2/2010 | USERNAME => p004075A | DGN FILE => 20_MILLIKEN_Profile.dgn | RELATIVE BORDER SCALE IS IN INCHES 0 1 2 3 | UNIT 2232 | PROJECT NUMBER & PHASE 0800000040

Dist	COUNTY	ROUTE	POST MILES TOTAL PROJECT	SHEET No.	TOTAL SHEETS
07, 08	LA,SBd	10	44.9/48.3, 0.0/R37.0		

REGISTERED CIVIL ENGINEER DATE


PLANS APPROVAL DATE

REGISTERED PROFESSIONAL ENGINEER — No. Exp. CIVIL — STATE OF CALIFORNIA

THE STATE OF CALIFORNIA OR ITS OFFICERS OR AGENTS SHALL NOT BE RESPONSIBLE FOR THE ACCURACY OR COMPLETENESS OF SCANNED COPIES OF THIS PLAN SHEET.


PARSONS
2201 DUPONT DRIVE
SUITE 200
IRVINE, CA 92612

SAN BERNARDINO
ASSOCIATED GOVERNMENTS
1170 W. 3RD STREET
SAN BERNARDINO, CA 92410

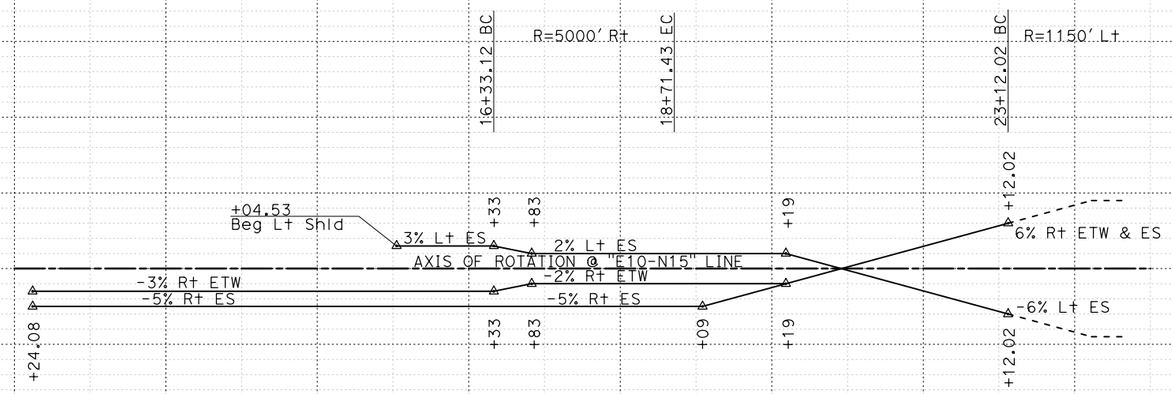

SUPERELEVATION DIAGRAM

"E10-N15" LINE
E10-N15 Connector

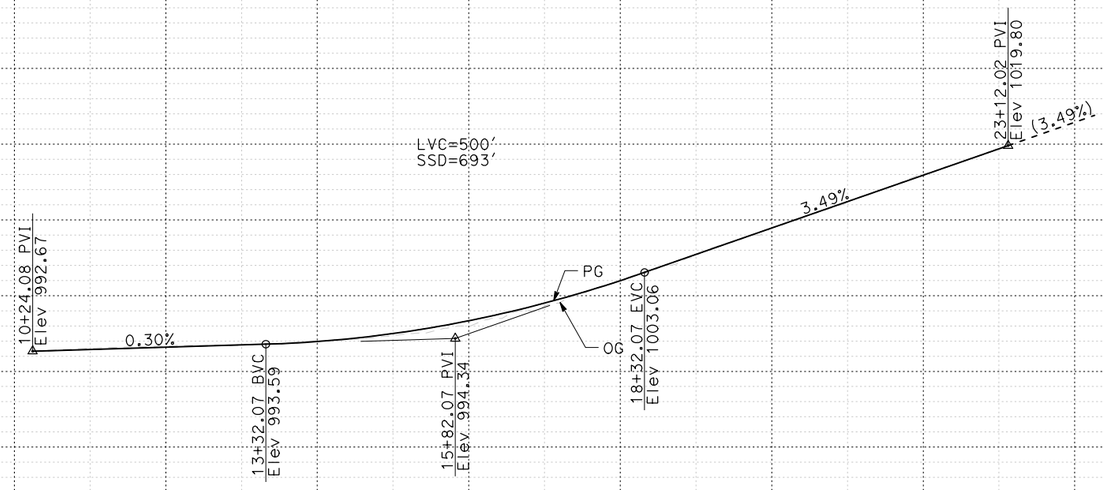

PROFILE

"E10-N15" LINE
E10-N15 Connector

I-10 CORRIDOR PROJECT
ALTERNATIVE 3 - EXPRESS LANES (LPA)
PROFILE AND SUPERELEVATION DIAGRAM

SCALE Horiz 1" = 100'
Vert 1" = 10'

E10-N15
PS-46

REVISED BY | DATE REVISED
CALCULATED-DESIGNED BY | CHECKED BY
CONSULTANT FUNCTIONAL SUPERVISOR
STATE OF CALIFORNIA - DEPARTMENT OF TRANSPORTATION
Caltrans

STATION: 10 1 2 3 4 15 6 7 8 9 20 1 2 3 4 25 TOTAL
CY Exc
CY Emb

LAST REVISION 00-00-00 | DATE PLOTTED => 4/20/2016 | TIME PLOTTED => 5:16:30 PM

FILE: c:\pw_working\ptgpwise\p003372c\vms54025\21_I15-INTERCHANGE_Profile.dgn
DATE: 7/1/2005
SCALE: 200.000 FT / in.
PLTDRV: c:\pw_working\ptgpwise\p003372c\vms11231\NEW-I10-BW-PDF.plt
PENTBL: pw:\\rxpio02pwinf01.parsons.com:PTGPWISE\Documents\SI-10_HOV\CAD\STANDARDS\PEN_TBL\1405.tbl

BORDER LAST REVISED 7/2/2010 | USERNAME => P003372C | DGN FILE => 21_I15-INTERCHANGE_Profile.dgn | RELATIVE BORDER SCALE IS IN INCHES 0 1 2 3 | UNIT 2232 | PROJECT NUMBER & PHASE 0800000040

Dist	COUNTY	ROUTE	POST MILES TOTAL PROJECT	SHEET No.	TOTAL SHEETS
07, 08	LA,SBd	10	44.9/48.3, 0.0/R37.0		

REGISTERED CIVIL ENGINEER DATE


PLANS APPROVAL DATE

REGISTERED PROFESSIONAL ENGINEER — No. Exp. CIVIL — STATE OF CALIFORNIA

THE STATE OF CALIFORNIA OR ITS OFFICERS OR AGENTS SHALL NOT BE RESPONSIBLE FOR THE ACCURACY OR COMPLETENESS OF SCANNED COPIES OF THIS PLAN SHEET.


PARSONS
2201 DUPONT DRIVE
SUITE 200
IRVINE, CA 92612

SAN BERNARDINO
ASSOCIATED GOVERNMENTS
1170 W. 3RD STREET
SAN BERNARDINO, CA 92410

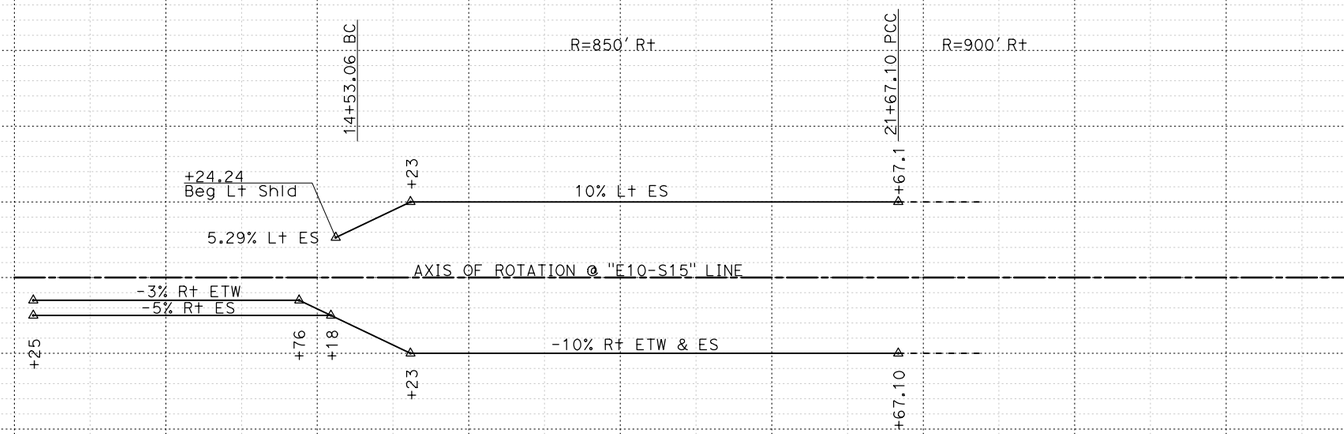

SUPERELEVATION DIAGRAM

"E10-S15" LINE
E10-S15 Connector

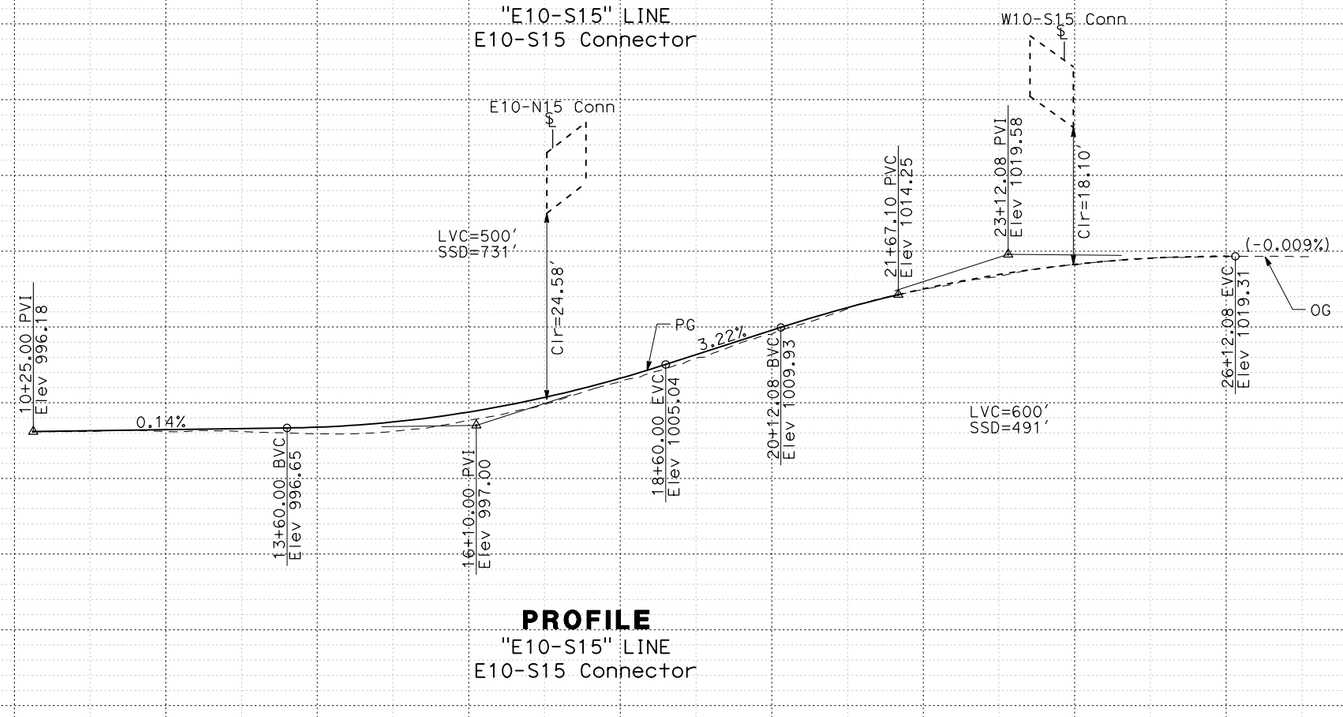

PROFILE

"E10-S15" LINE
E10-S15 Connector

I-10 CORRIDOR PROJECT
ALTERNATIVE 3 - EXPRESS LANES (LPA)
PROFILE AND SUPERELEVATION DIAGRAM

SCALE Horiz 1" = 100'
Vert 1" = 10'

E10-S15
PS-47

STATION	10	1	2	3	4	15	6	7	8	9	20	1	2	3	4	25	TOTAL
CY Exc																	
CY Emb																	

REVISED BY | DATE REVISED

CALCULATED-DESIGNED BY | CHECKED BY

CONSULTANT FUNCTIONAL SUPERVISOR

STATE OF CALIFORNIA - DEPARTMENT OF TRANSPORTATION

Caltrans

FILE: c:\pw_working\pdtgpwise\p004075a\dms54025\21_I15-INTERCHANGE_Profile.dgn
DATE: 7/2/2015
SCALE: 200.000 FT / in.
PLTDRV: c:\pw_working\pdtgpwise\p004075a\dms11231\NEW-I10-BW-PDF.plt
PENTBL: pw:\\txpla02pwinf01.parsons.com:PTGPWISE\Documents\I-10_HOV\CAD\STANDARDS\PEN_TBL\1405.tbl

LAST REVISION | DATE PLOTTED => 12/3/2015
00-00-00 | TIME PLOTTED => 9:45:54 AM

BORDER LAST REVISED 7/2/2010 | USERNAME => p004075A | DGN FILE => 21_I15-INTERCHANGE_Profile.dgn | RELATIVE BORDER SCALE IS IN INCHES 0 1 2 3 | UNIT 2232 | PROJECT NUMBER & PHASE 0800000040

Dist	COUNTY	ROUTE	POST MILES TOTAL PROJECT	SHEET No.	TOTAL SHEETS
07, 08	LA,SBd	10	44.9/48.3, 0.0/R37.0		

REGISTERED CIVIL ENGINEER DATE

PLANS APPROVAL DATE

REGISTERED PROFESSIONAL ENGINEER No. Exp. CIVIL STATE OF CALIFORNIA

THE STATE OF CALIFORNIA OR ITS OFFICERS OR AGENTS SHALL NOT BE RESPONSIBLE FOR THE ACCURACY OR COMPLETENESS OF SCANNED COPIES OF THIS PLAN SHEET.

PARSONS
2201 DUPONT DRIVE
SUITE 200
IRVINE, CA 92612

SAN BERNARDINO
ASSOCIATED GOVERNMENTS
1170 W. 3RD STREET
SAN BERNARDINO, CA 92410


REVISED BY | DATE REVISED

CALCULATED-DESIGNED BY | CHECKED BY


SUPERVISOR | CONSULTANT FUNCTIONAL SUPERVISOR

STATE OF CALIFORNIA - DEPARTMENT OF TRANSPORTATION

Caltrans

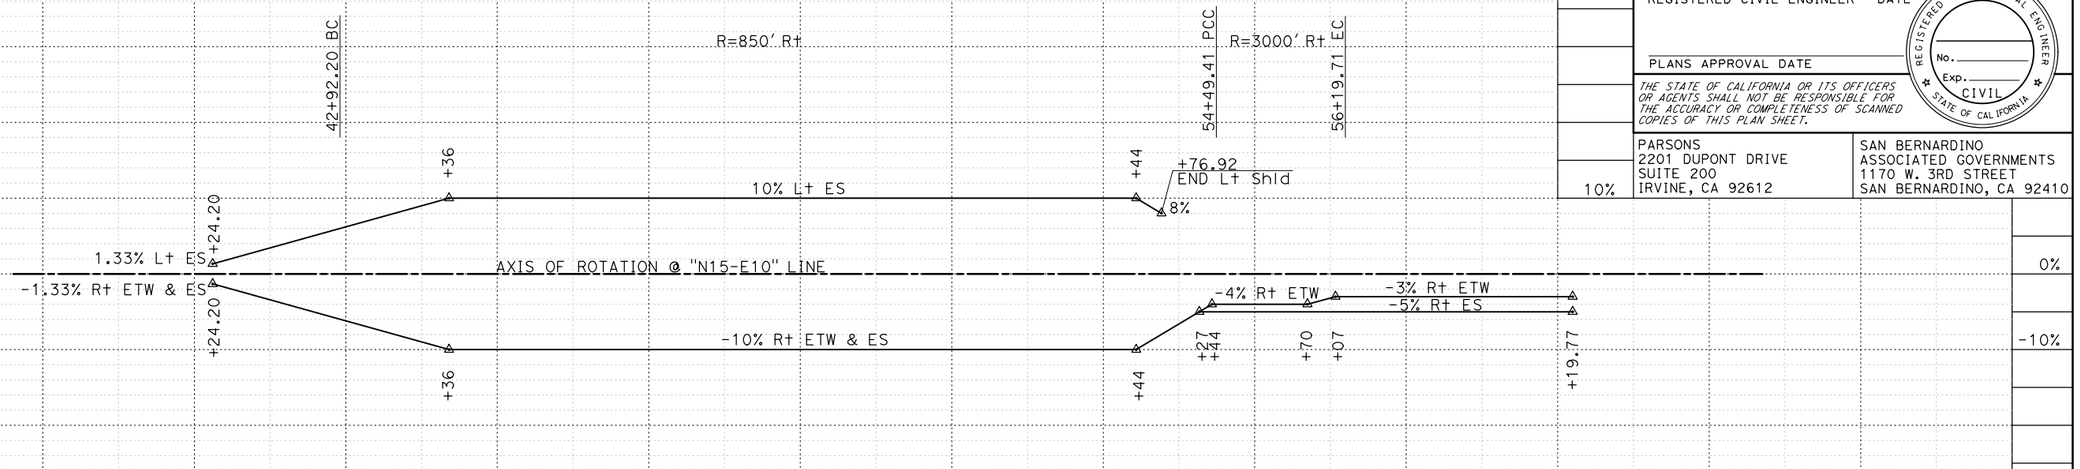

SUPERELEVATION DIAGRAM
"N15-E10" LINE
N15-E10 Connector

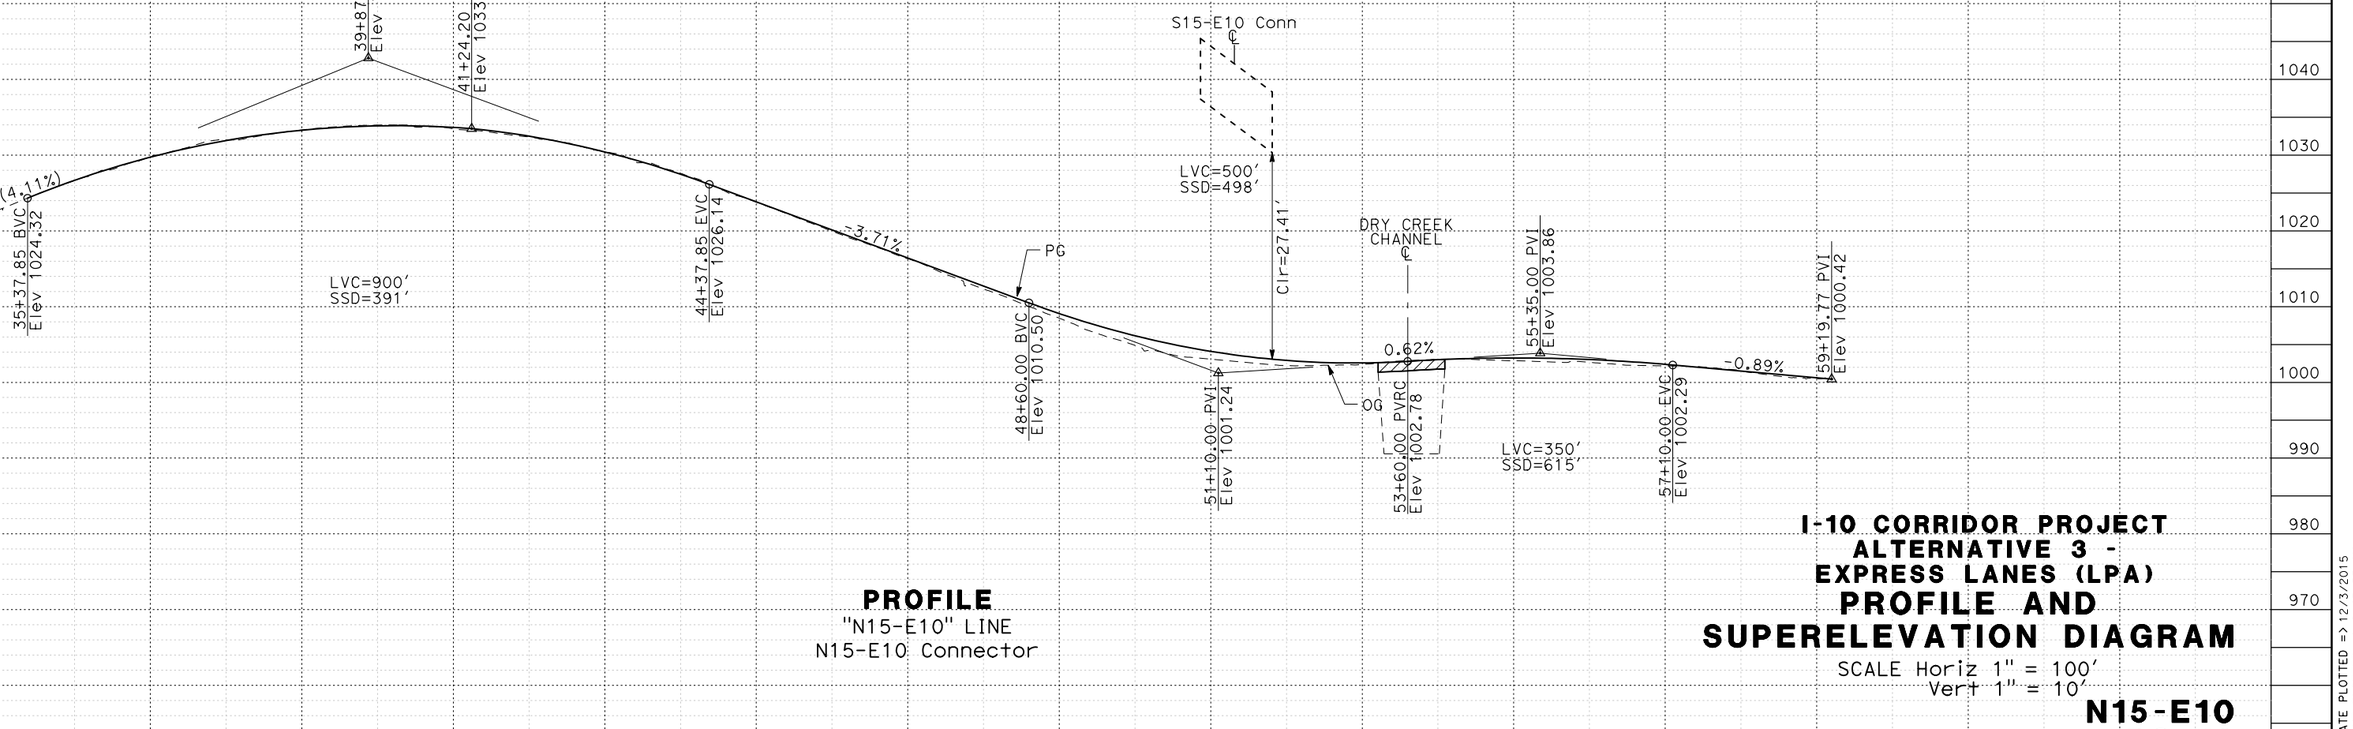

PROFILE
"N15-E10" LINE
N15-E10 Connector

I-10 CORRIDOR PROJECT
ALTERNATIVE 3 - EXPRESS LANES (LPA)
PROFILE AND SUPERELEVATION DIAGRAM

SCALE Horiz 1" = 100'
Vert 1" = 10'

N15-E10
PS-48

STATION	6	7	8	9	40	1	2	3	4	45	6	7	8	9	50	1	2	3	4	55	6	7	8	9	60	TOTAL
CY Exc																										
CY Emb																										

FILE: c:\pw_working\prtgpwise\p004075a\dms54025\21_I15-INTERCHANGE_Profile.dgn
DATE: 7/15/2015
SCALE: 200.000 FT / in.
PLTDRVI: c:\pw_working\prtgpwise\p004075a\dms11231\NEW-I10-BW-PDF.plt
PENTBL: pw:\\rxpla02pwint01.parsons.com:PRTGPWISE\Documents\I-10_HOV\CAD\STANDARDS\PEN_TBL\1405.tbl

BORDER LAST REVISED 7/2/2010 | USERNAME => p004075A | DGN FILE => 21_I15-INTERCHANGE_Profile.dgn | RELATIVE BORDER SCALE IS IN INCHES 0 1 2 3 | UNIT 2232 | PROJECT NUMBER & PHASE 0800000040

LAST REVISION DATE PLOTTED => 12/3/2015
00-00-00 TIME PLOTTED => 9:45:55 AM

Dist	COUNTY	ROUTE	POST MILES TOTAL PROJECT	SHEET No.	TOTAL SHEETS
07, 08	LA,SBd	10	44.9/48.3, 0.0/R37.0		

REGISTERED CIVIL ENGINEER DATE


PLANS APPROVAL DATE

REGISTERED PROFESSIONAL ENGINEER — No. Exp. CIVIL — STATE OF CALIFORNIA


THE STATE OF CALIFORNIA OR ITS OFFICERS OR AGENTS SHALL NOT BE RESPONSIBLE FOR THE ACCURACY OR COMPLETENESS OF SCANNED COPIES OF THIS PLAN SHEET.

PARSONS
2201 DUPONT DRIVE
SUITE 200
IRVINE, CA 92612

SAN BERNARDINO
ASSOCIATED GOVERNMENTS
1170 W. 3RD STREET
SAN BERNARDINO, CA 92410

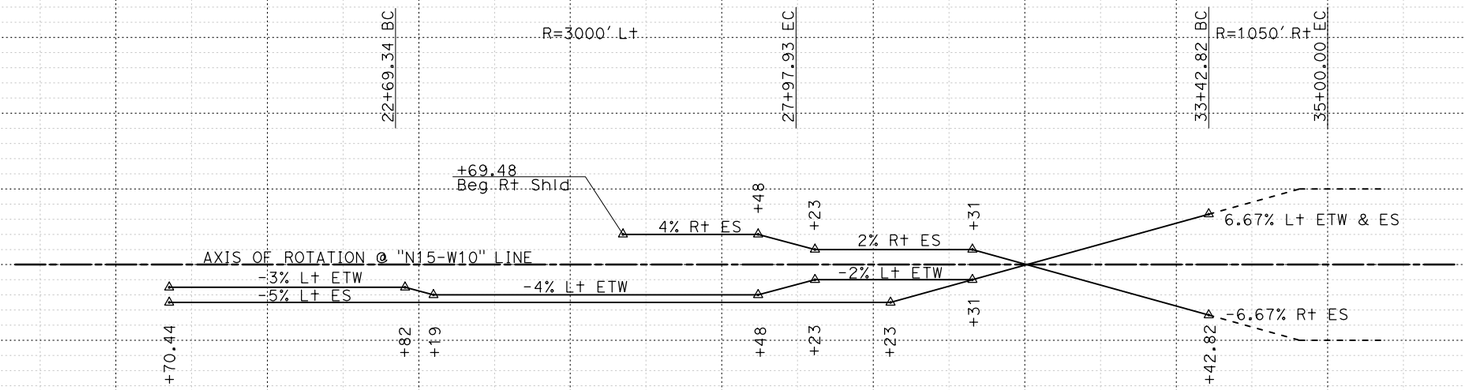

SUPERELEVATION DIAGRAM
"N15-W10" LINE
N15-W10 Connector

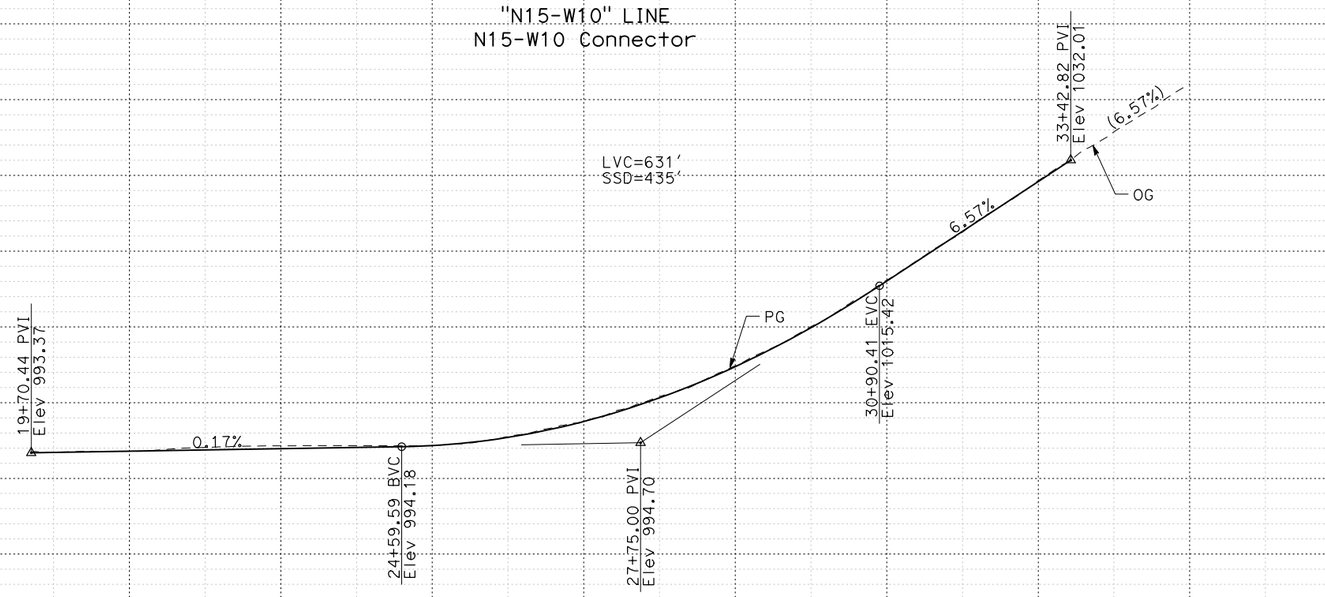

PROFILE
"N15-W10" LINE
N15-W10 Connector

I-10 CORRIDOR PROJECT
ALTERNATIVE 3 - EXPRESS LANES (LPA)
PROFILE AND SUPERELEVATION DIAGRAM

SCALE Horiz 1" = 100'
Vert 1" = 10'

N15-W10
PS-49

REVISED BY | DATE REVISED
CALCULATED-DESIGNED BY | CHECKED BY
CONSULTANT FUNCTIONAL SUPERVISOR

STATE OF CALIFORNIA - DEPARTMENT OF TRANSPORTATION
Caltrans

STATION: 6 7 8 9 20 1 2 3 4 25 6 7 8 9 30 1 2 3 4 35 TOTAL
CY Exc
Emb

FILE: c:\pw_working\prtgpwise\p004075a\dms54025\21_I15-INTERCHANGE_Profile.dgn
TIME: 7:00:00
SCALE: 200.000 FT / in.
PLTDRV: c:\pw_working\prtgpwise\p004075a\dms11231\NEW-I10-BW-PDF.plt
PENTBL: pw:\\rxpla02pwint01.parsons.com:PTGPWISE\Documents\I-IO_HOV\CAD\STANDARDS\PEN_TBL\1405.tbl

LAST REVISION 00-00-00 | DATE PLOTTED => 12/3/2015 | TIME PLOTTED => 9:45:57 AM

BORDER LAST REVISED 7/2/2010 | USERNAME => p004075A | DGN FILE => 21_I15-INTERCHANGE_Profile.dgn | RELATIVE BORDER SCALE IS IN INCHES 0 1 2 3 | UNIT 2232 | PROJECT NUMBER & PHASE 0800000040

Dist	COUNTY	ROUTE	POST MILES TOTAL PROJECT	SHEET No.	TOTAL SHEETS
07, 08	LA,SBd	10	44.9/48.3, 0.0/R37.0		

REGISTERED CIVIL ENGINEER DATE


PLANS APPROVAL DATE

REGISTERED PROFESSIONAL ENGINEER No. Exp. CIVIL STATE OF CALIFORNIA

THE STATE OF CALIFORNIA OR ITS OFFICERS OR AGENTS SHALL NOT BE RESPONSIBLE FOR THE ACCURACY OR COMPLETENESS OF SCANNED COPIES OF THIS PLAN SHEET.


PARSONS
2201 DUPONT DRIVE
SUITE 200
IRVINE, CA 92612

SAN BERNARDINO
ASSOCIATED GOVERNMENTS
1170 W. 3RD STREET
SAN BERNARDINO, CA 92410

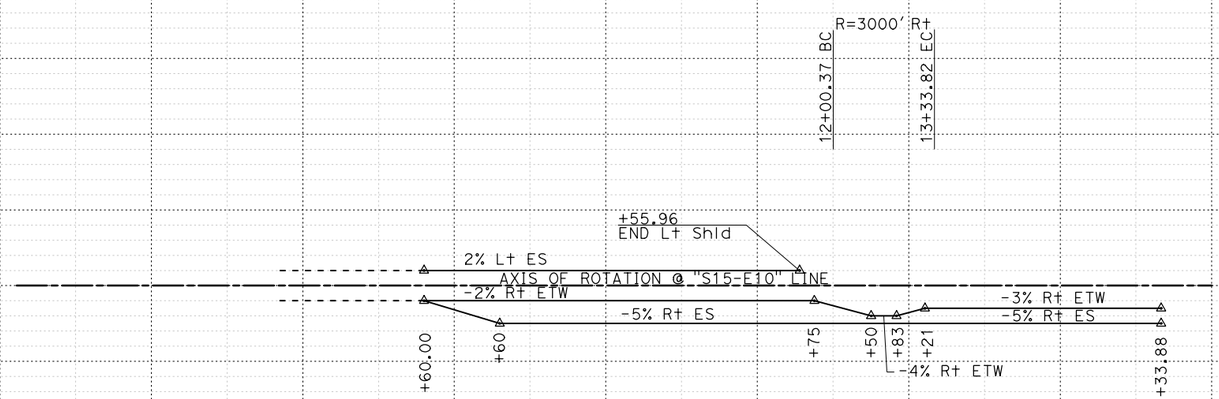

SUPERELEVATION DIAGRAM

"S15-E10" LINE
S15-E10 Connector

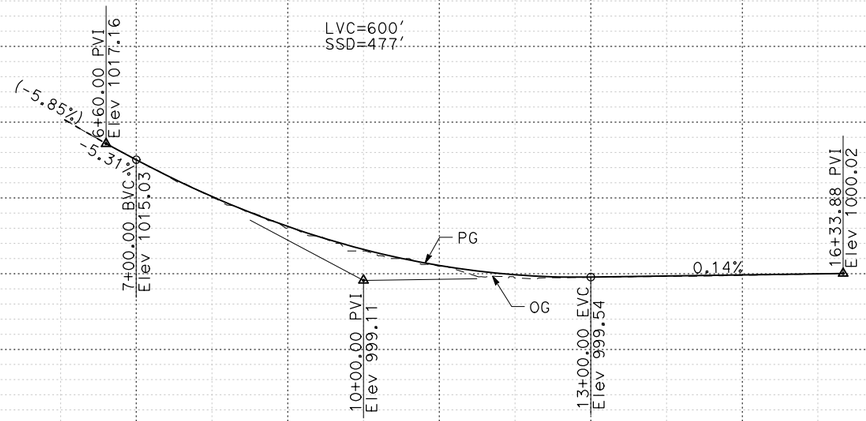

PROFILE

"S15-E10" LINE
S15-E10 Connector

I-10 CORRIDOR PROJECT
ALTERNATIVE 3 - EXPRESS LANES (LPA)
PROFILE AND SUPERELEVATION DIAGRAM

SCALE Horiz 1" = 100'
Vert 1" = 10'

S15-E10
PS-50

STATION	0	1	2	3	4	5	6	7	8	9	10	1	2	3	4	15	6	7	8	9	20	TOTAL
CY Exc																						
CY Emb																						

10% 0% -10% 1040 1030 1020 1010 1000 990 980 970

REVISED BY | DATE REVISED | CALCULATED-DESIGNED BY | CHECKED BY | CONSULTANT FUNCTIONAL SUPERVISOR

STATE OF CALIFORNIA - DEPARTMENT OF TRANSPORTATION

Caltrans

LAST REVISION | DATE PLOTTED => 12/3/2015 | TIME PLOTTED => 9:45:58 AM | 00-00-00

FILE: c:\pw_working\ptgpwise\p004075a\dms54025\21_I15-INTERCHANGE_Profile.dgn
USER: p004075a
SCALE: 200.000 FT / in.
PLTDRV: c:\pw_working\ptgpwise\p004075a\dms11231\NEW-110-BW-PDF.plt
PENTBL: pw:\\txpla02pwinf01.parsons.com:PTGPWISE\Documents\I-10_HOV\CAD\STANDARDS\PEN_TBL\N405.tbl

BORDER LAST REVISED 7/2/2010 | USERNAME => p004075A | DGN FILE => 21_I15-INTERCHANGE_Profile.dgn | RELATIVE BORDER SCALE IS IN INCHES 0 1 2 3 | UNIT 2232 | PROJECT NUMBER & PHASE 0800000040

Dist	COUNTY	ROUTE	POST MILES TOTAL PROJECT	SHEET No.	TOTAL SHEETS
07, 08	LA,SBd	10	44.9/48.3, 0.0/R37.0		

REGISTERED CIVIL ENGINEER DATE

PLANS APPROVAL DATE

REGISTERED PROFESSIONAL ENGINEER No. Exp. CIVIL STATE OF CALIFORNIA

THE STATE OF CALIFORNIA OR ITS OFFICERS OR AGENTS SHALL NOT BE RESPONSIBLE FOR THE ACCURACY OR COMPLETENESS OF SCANNED COPIES OF THIS PLAN SHEET.

PARSONS
2201 DUPONT DRIVE
SUITE 200
IRVINE, CA 92612

SAN BERNARDINO
ASSOCIATED GOVERNMENTS
1170 W. 3RD STREET
SAN BERNARDINO, CA 92410

REVISED BY | DATE REVISED

CALCULATED-DESIGNED BY | CHECKED BY


CONSULTANT FUNCTIONAL SUPERVISOR

STATE OF CALIFORNIA - DEPARTMENT OF TRANSPORTATION

Caltrans


SUPERELEVATION DIAGRAM

"S15-W10" LINE
S15-W10 Connector

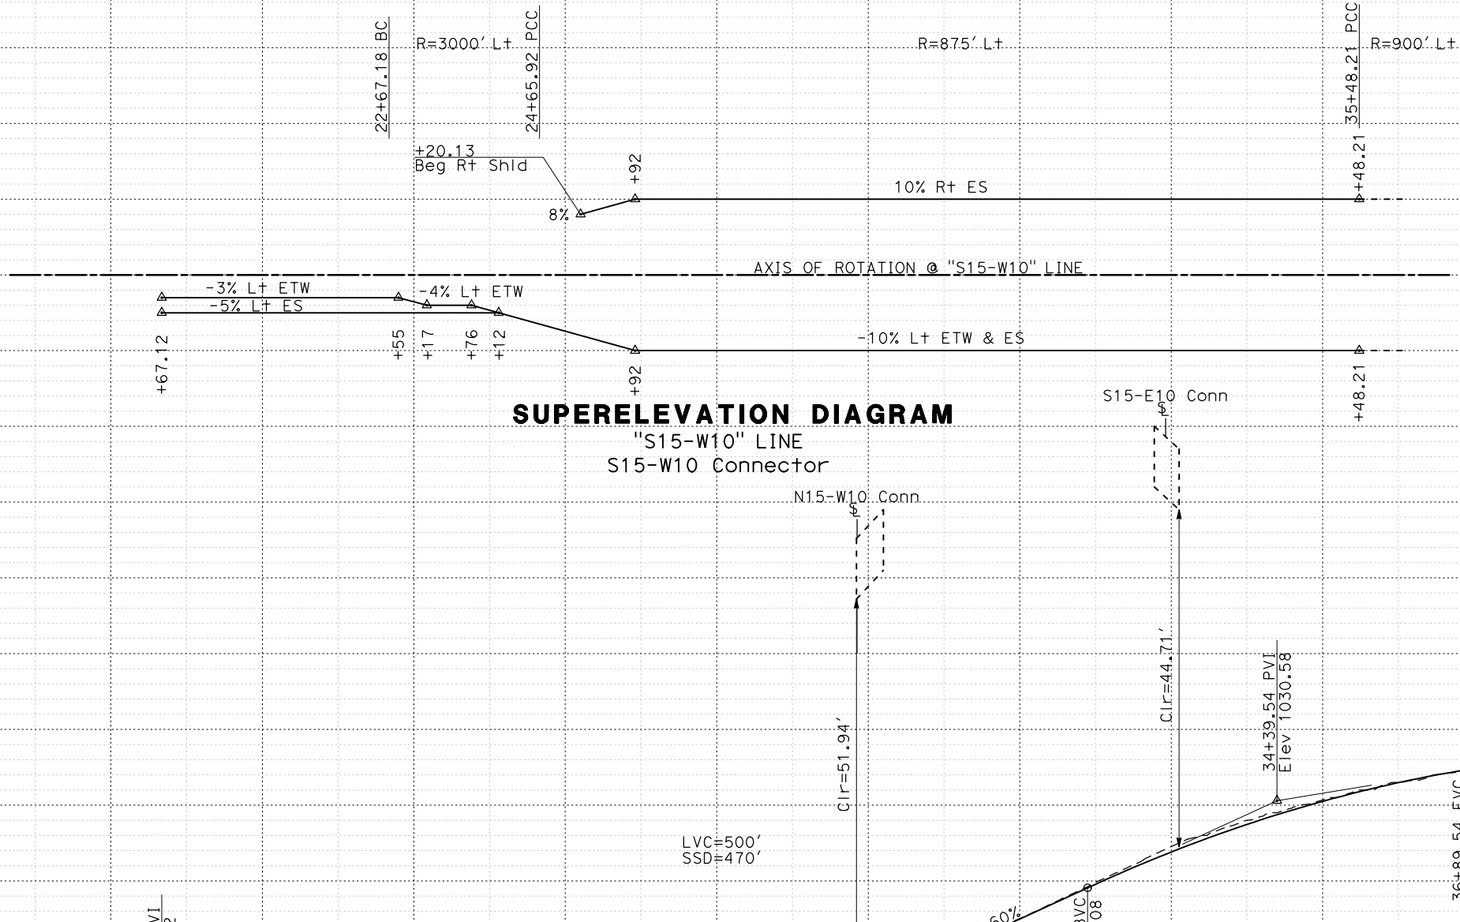

PROFILE

"S15-W10" LINE
S15-W10 Connector

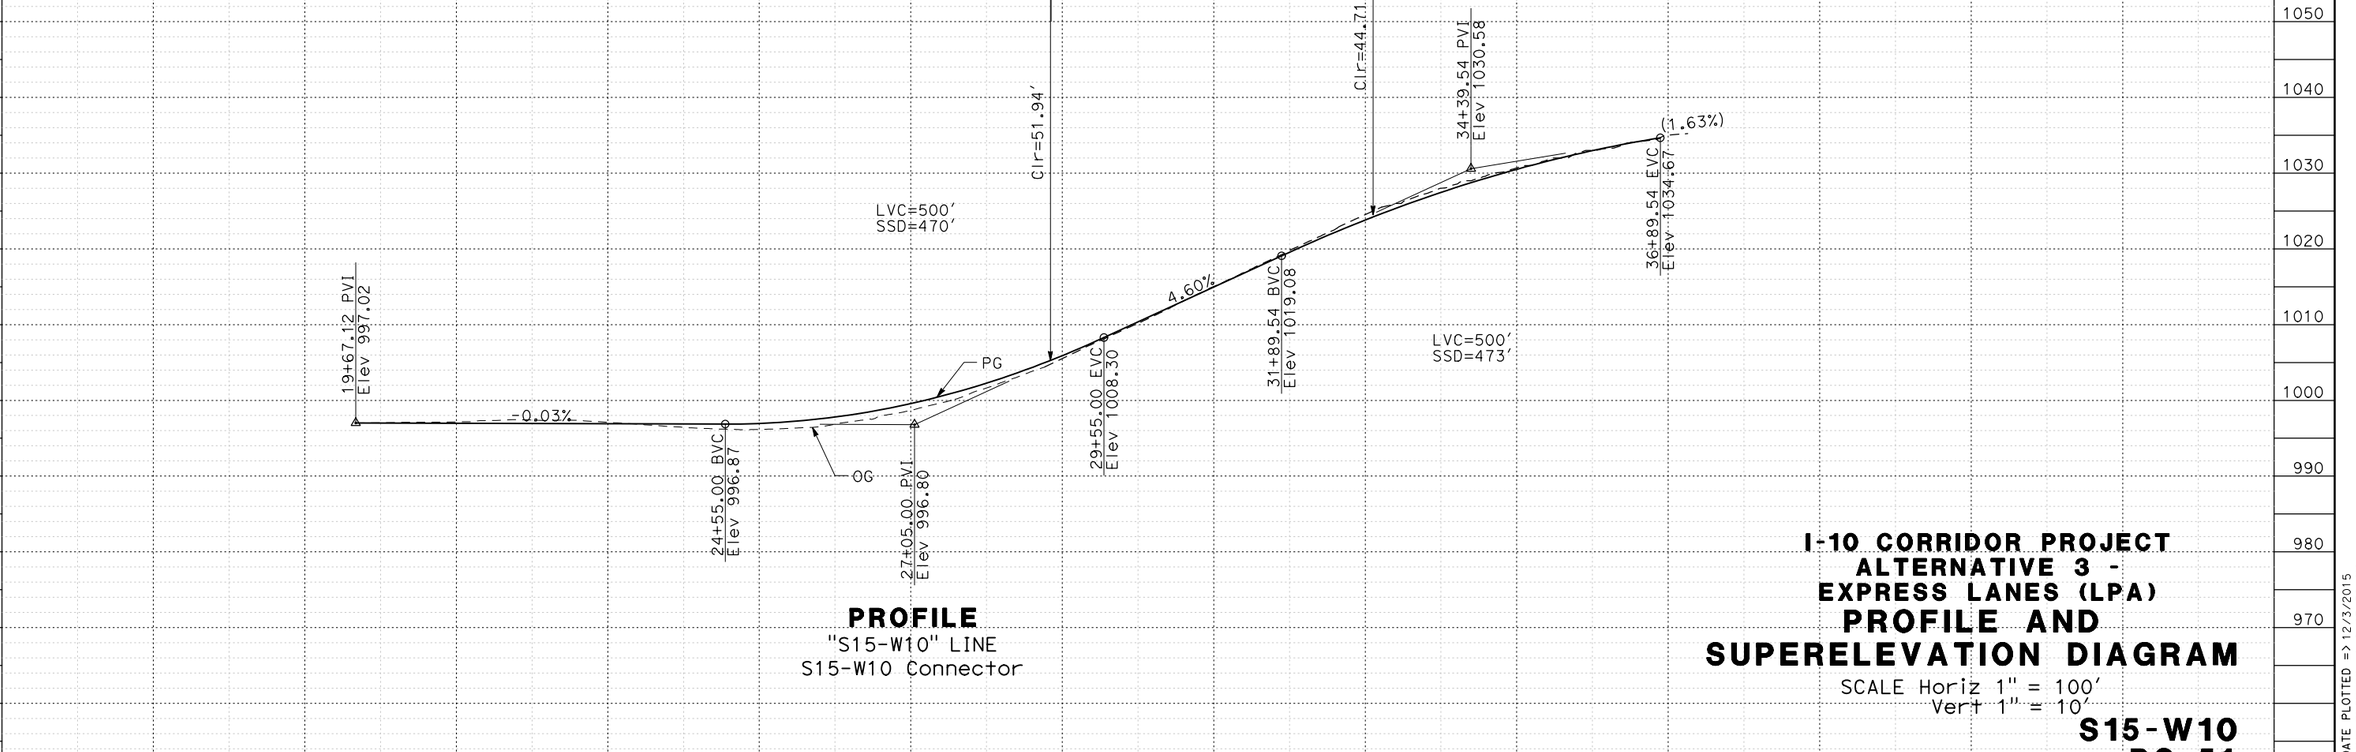

I-10 CORRIDOR PROJECT
ALTERNATIVE 3 - EXPRESS LANES (LPA)
PROFILE AND SUPERELEVATION DIAGRAM

SCALE Horiz 1" = 100'
Vert 1" = 10'

S15-W10
PS-51

FILE: c:\pw_working\pwpgwise\p004075a\dms54025\21_I15-INTERCHANGE_Profile.dgn
USER: p004075a
SCALE: 200.000 ft / in.
PLTDRV: c:\pw_working\pwpgwise\p004075a\dms11231\NEW-I10-BW-PDF.plt
PENTBL: pw:\\txplo02pwinf01.parsons.com:PWGPWISE\Documents\I-10_HOV\CAD\STANDARDS\PEN_TBL\N405.tbl

LAST REVISION DATE PLOTTED => 12/3/2015
LAST REVISION TIME PLOTTED => 9:45:59 AM

BORDER LAST REVISED 7/2/2010 | USERNAME => p004075A | DGN FILE => 21_I15-INTERCHANGE_Profile.dgn | RELATIVE BORDER SCALE IS IN INCHES 0 1 2 3 | UNIT 2232 | PROJECT NUMBER & PHASE 0800000040

Dist	COUNTY	ROUTE	POST MILES TOTAL PROJECT	SHEET No.	TOTAL SHEETS
07, 08	LA,SBd	10	44.9/48.3, 0.0/R37.0		

REGISTERED CIVIL ENGINEER DATE


PLANS APPROVAL DATE

REGISTERED PROFESSIONAL ENGINEER No. Exp. CIVIL STATE OF CALIFORNIA

THE STATE OF CALIFORNIA OR ITS OFFICERS OR AGENTS SHALL NOT BE RESPONSIBLE FOR THE ACCURACY OR COMPLETENESS OF SCANNED COPIES OF THIS PLAN SHEET.


PARSONS
2201 DUPONT DRIVE
SUITE 200
IRVINE, CA 92612

SAN BERNARDINO
ASSOCIATED GOVERNMENTS
1170 W. 3RD STREET
SAN BERNARDINO, CA 92410

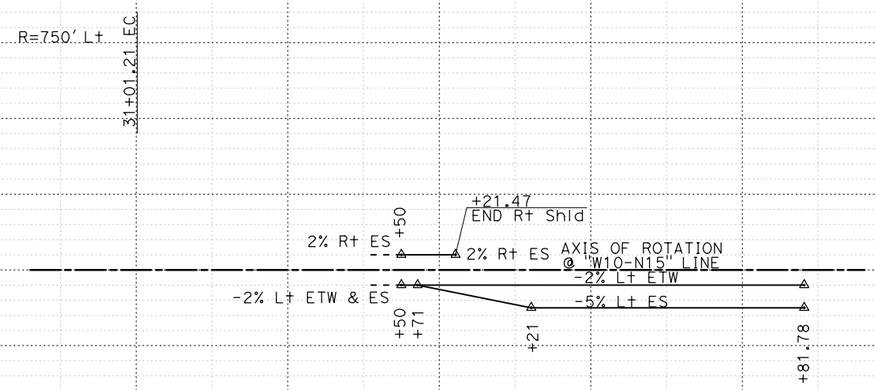

SUPERELEVATION DIAGRAM

"W10-N15" LINE
W10-N15 Connector

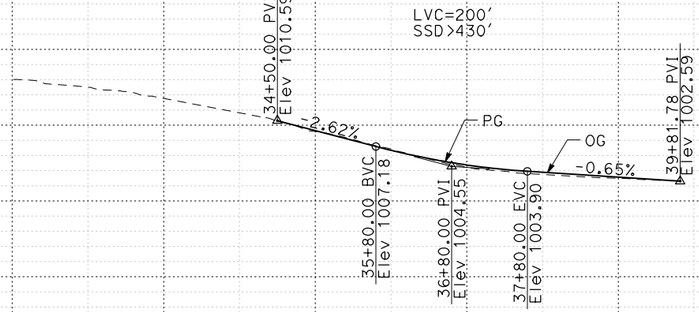

PROFILE

"W10-N15" LINE
W10-N15 Connector

I-10 CORRIDOR PROJECT
ALTERNATIVE 3 - EXPRESS LANES (LPA)
PROFILE AND SUPERELEVATION DIAGRAM

SCALE Horiz 1" = 100'
Vert 1" = 10'

W10-N15
PS-52

10% 0% -10%

1030 1020 1010 1000 990 980 970

STATION 30 1 2 3 4 35 6 7 8 9 40 TOTAL

CY Exc
Emb

REVISED BY | DATE REVISED
CALCULATED-DESIGNED BY | CHECKED BY
CONSULTANT FUNCTIONAL SUPERVISOR
STATE OF CALIFORNIA - DEPARTMENT OF TRANSPORTATION
Caltrans

FILE: c:\pw_working\ptgpwise\p004075a\dms54025\21_I15-INTERCHANGE_Profile.dgn
TIME: 7:27:05
SCALE: 200.000 FT / in.
PLTDRV: c:\pw_working\ptgpwise\p004075a\dms11231\NEW-I10-BW-PDF.plt
PENTBL: pw:\\txplo02pwinf01.parsons.com:PTGPWISE\Documents\I-10_HOV\CAD\STANDARDS\PEN_TBL\1405.tbl

LAST REVISION | DATE PLOTTED => 12/3/2015
00-00-00 | TIME PLOTTED => 9:46:01 AM

BORDER LAST REVISED 7/2/2010 | USERNAME => p004075A | DGN FILE => 21_I15-INTERCHANGE_Profile.dgn | RELATIVE BORDER SCALE IS IN INCHES 0 1 2 3 | UNIT 2232 | PROJECT NUMBER & PHASE 0800000040

Dist	COUNTY	ROUTE	POST MILES TOTAL PROJECT	SHEET No.	TOTAL SHEETS
07, 08	LA,SBd	10	44.9/48.3, 0.0/R37.0		

REGISTERED CIVIL ENGINEER DATE


PLANS APPROVAL DATE

REGISTERED PROFESSIONAL ENGINEER — No. Exp. CIVIL — STATE OF CALIFORNIA

THE STATE OF CALIFORNIA OR ITS OFFICERS OR AGENTS SHALL NOT BE RESPONSIBLE FOR THE ACCURACY OR COMPLETENESS OF SCANNED COPIES OF THIS PLAN SHEET.


PARSONS
2201 DUPONT DRIVE
SUITE 200
IRVINE, CA 92612

SAN BERNARDINO
ASSOCIATED GOVERNMENTS
1170 W. 3RD STREET
SAN BERNARDINO, CA 92410

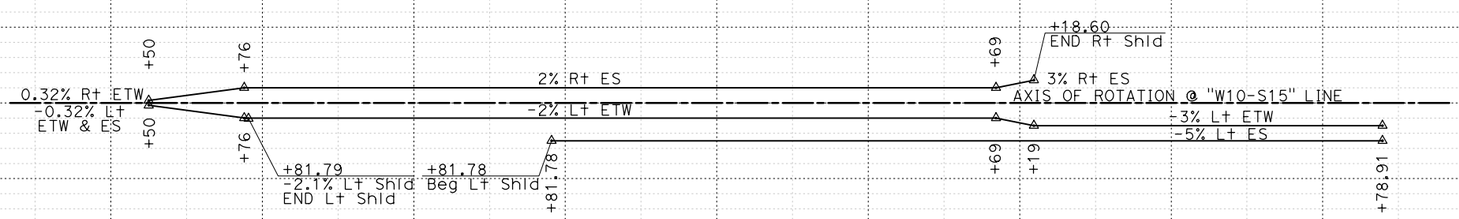

SUPERELEVATION DIAGRAM

"W10-S15" LINE
W10-S15 Connector

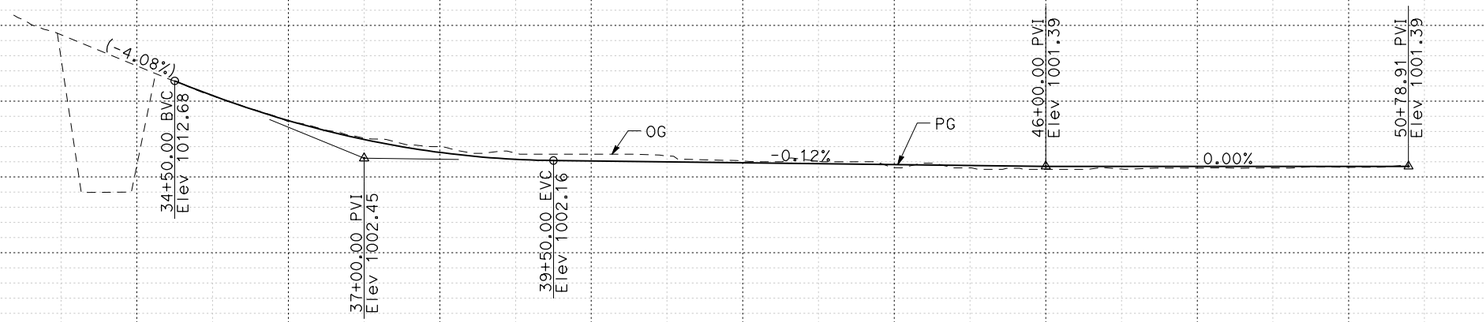

PROFILE

"W10-S15" LINE
W10-S15 Connector

I-10 CORRIDOR PROJECT
ALTERNATIVE 3 - EXPRESS LANES (LPA)
PROFILE AND SUPERELEVATION DIAGRAM

SCALE Horiz 1" = 100'
Vert 1" = 10'

W10-S15
PS-53

STATION	1	2	3	4	35	6	7	8	9	40	1	2	3	4	45	6	7	8	9	50	1	2	3	4	55	TOTAL
CY Exc																										
CY Emb																										

REVISED BY | DATE REVISED

CALCULATED-DESIGNED BY | CHECKED BY

CONSULTANT FUNCTIONAL SUPERVISOR

STATE OF CALIFORNIA - DEPARTMENT OF TRANSPORTATION

Caltrans

FILE: c:\pw_working\ptgpwise\p004075a\dms54025\21_I15-INTERCHANGE_Profile.dgn
USER: p004075a
SCALE: 200.000 FT / in.
PLTDRV: c:\pw_working\ptgpwise\p004075a\dms11231\NEW-I10-BW-PDF.plt
PENTBL: pw:\\txpla02pwinf01.parsons.com:PTGPWISE\Documents\I-10_HOV\CAD\STANDARDS\PEN_TBL\1405.tbl

LAST REVISION | DATE PLOTTED => 12/3/2015
00-00-00 | TIME PLOTTED => 9:46:02 AM

BORDER LAST REVISED 7/2/2010 | USERNAME => p004075A | DGN FILE => 21_I15-INTERCHANGE_Profile.dgn | RELATIVE BORDER SCALE IS IN INCHES 0 1 2 3 | UNIT 2232 | PROJECT NUMBER & PHASE 0800000040

Dist	COUNTY	ROUTE	POST MILES TOTAL PROJECT	SHEET No.	TOTAL SHEETS
07, 08	LA,SBd	10	44.9/48.3, 0.0/R37.0		

REGISTERED CIVIL ENGINEER DATE


PLANS APPROVAL DATE

REGISTERED PROFESSIONAL ENGINEER No. Exp. CIVIL STATE OF CALIFORNIA


THE STATE OF CALIFORNIA OR ITS OFFICERS OR AGENTS SHALL NOT BE RESPONSIBLE FOR THE ACCURACY OR COMPLETENESS OF SCANNED COPIES OF THIS PLAN SHEET.

PARSONS
2201 DUPONT DRIVE
SUITE 200
IRVINE, CA 92612

SAN BERNARDINO
ASSOCIATED GOVERNMENTS
1170 W. 3RD STREET
SAN BERNARDINO, CA 92410

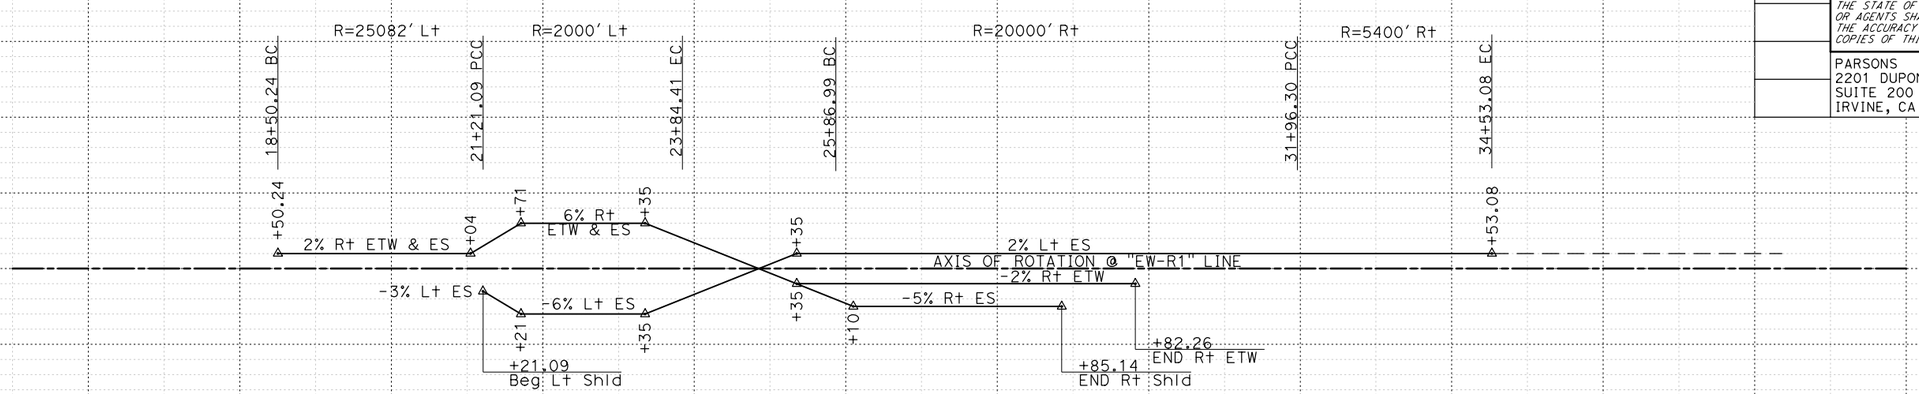

SUPERELEVATION DIAGRAM
"EW-R1" LINE
ETIWANDA Ave EB C-D ROAD OFF-RAMP

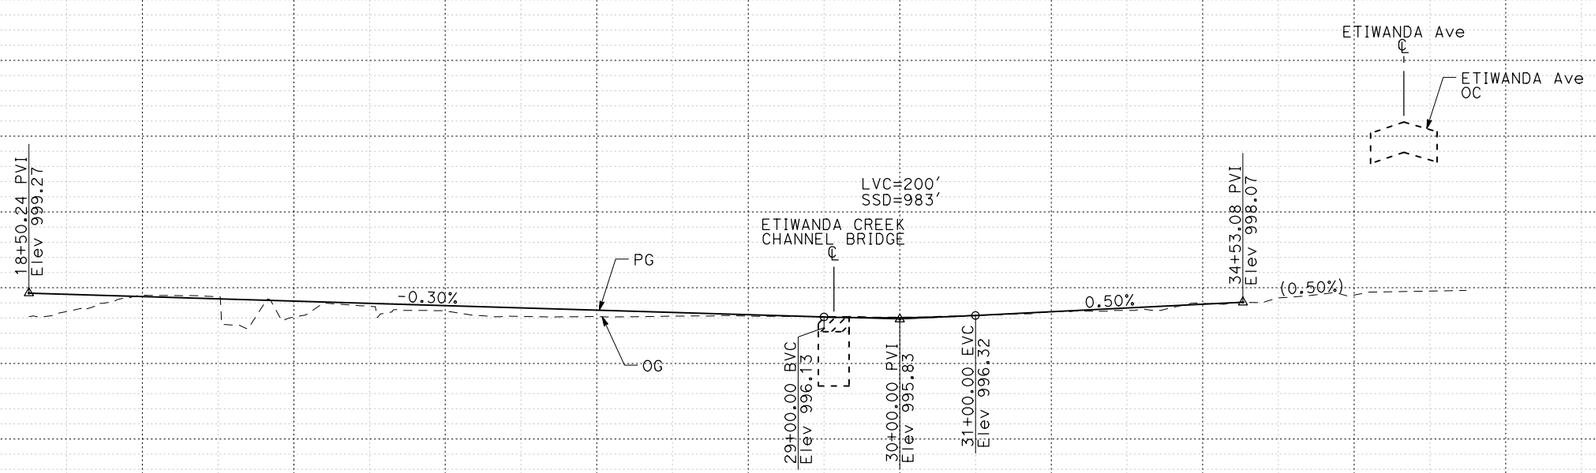

PROFILE
"EW-R1" LINE
ETIWANDA Ave EB C-D ROAD OFF-RAMP

I-10 CORRIDOR PROJECT
ALTERNATIVE 3 - EXPRESS LANES (LPA)
PROFILE AND SUPERELEVATION DIAGRAM

SCALE Horiz 1" = 100'
Vert 1" = 10'

EWVL-R1
PS-54

STATION	8	9	20	1	2	3	4	25	6	7	8	9	30	1	2	3	4	35	6	7	8	9	40	TOTAL
CY Exc																								
CY Emb																								

REVISED BY | DATE REVISED
CALCULATED-DESIGNED BY | CHECKED BY
CONSULTANT FUNCTIONAL SUPERVISOR
STATE OF CALIFORNIA - DEPARTMENT OF TRANSPORTATION
Caltrans

LAST REVISION | DATE PLOTTED => 12/3/2015
00-00-00 | TIME PLOTTED => 9:46:12 AM

FILE: c:\DW_working\ptgpwise\p004075a\dms54025\24_ETIWANDA_Profile.dgn
VIEW: ALL
SCALE: 200.000 FT / in.
PLTDRV: c:\DW_working\ptgpwise\p004075a\dms11231\NEW-I10-BW-PDF.plt
PENTBL: pw:\\txpla02pwinf01.parsons.com:PTGPWISE\Documents\I-10_HOV\CAD\STANDARDS\PEN_TBL\I405.tbl

BORDER LAST REVISED 7/2/2010 | USERNAME => p004075A | DGN FILE => 24_ETIWANDA_Profile.dgn | RELATIVE BORDER SCALE IS IN INCHES 0 1 2 3 | UNIT 2232 | PROJECT NUMBER & PHASE 0800000040

Dist	COUNTY	ROUTE	POST MILES TOTAL PROJECT	SHEET No.	TOTAL SHEETS
07, 08	LA,SBd	10	44.9/48.3, 0.0/R37.0		

REGISTERED CIVIL ENGINEER DATE


PLANS APPROVAL DATE

REGISTERED PROFESSIONAL ENGINEER — No. Exp. CIVIL — STATE OF CALIFORNIA


THE STATE OF CALIFORNIA OR ITS OFFICERS OR AGENTS SHALL NOT BE RESPONSIBLE FOR THE ACCURACY OR COMPLETENESS OF SCANNED COPIES OF THIS PLAN SHEET.

PARSONS
2201 DUPONT DRIVE
SUITE 200
IRVINE, CA 92612

SAN BERNARDINO
ASSOCIATED GOVERNMENTS
1170 W. 3RD STREET
SAN BERNARDINO, CA 92410

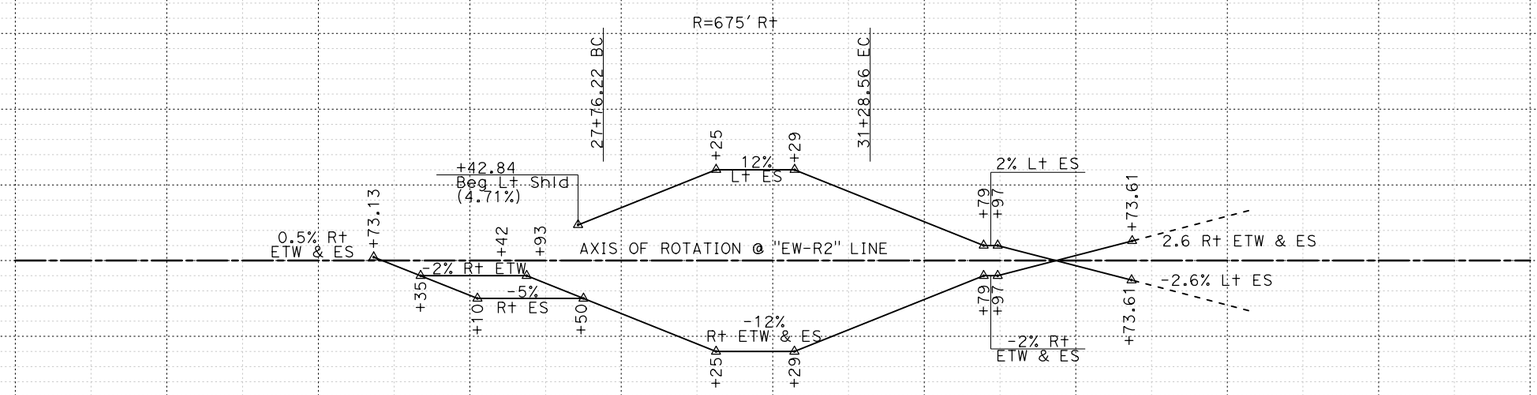

SUPERELEVATION DIAGRAM
"EW-R2" LINE
ETIWANDA Ave EB OFF-RAMP

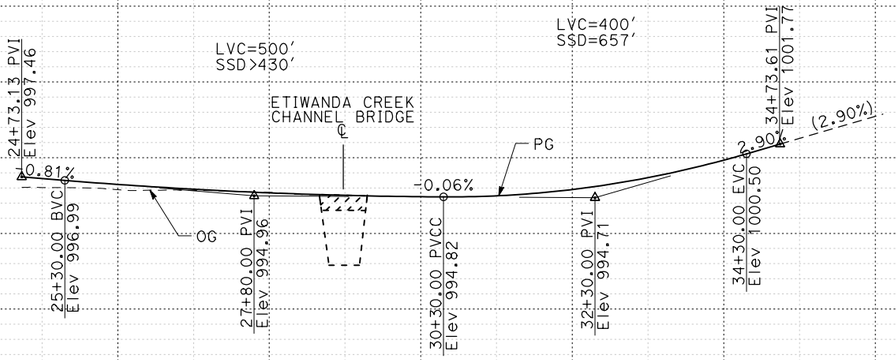

PROFILE
"EW-R2" LINE
ETIWANDA Ave EB OFF-RAMP

I-10 CORRIDOR PROJECT
ALTERNATIVE 3 - EXPRESS LANES (LPA)
PROFILE AND SUPERELEVATION DIAGRAM

SCALE Horiz 1" = 100'
Vert 1" = 10'

EW-R2
PS-55

STATION	1	2	3	4	25	6	7	8	9	30	1	2	3	4	35	6	7	8	TOTAL
CY Exc																			
CY Emb																			

REVISED BY | DATE REVISED
CALCULATED-DESIGNED BY | CHECKED BY
CONSULTANT FUNCTIONAL SUPERVISOR
STATE OF CALIFORNIA - DEPARTMENT OF TRANSPORTATION
Caltrans

LAST REVISION 00-00-00 | DATE PLOTTED => 12/3/2015 | TIME PLOTTED => 9:46:13 AM

FILE: c:\DW_working\pfgpwise\p004075a\dms54025\24_ETIWANDA_Profile.dgn
VIEW: ALL
SCALE: 200.000 FT / in.
PLTDRV: c:\DW_working\pfgpwise\p004075a\dms11231\NEW-I10-BW-PDF.plt
PENTBL: pw:\\txpla02pwinf01.parsons.com:PTGPWISE\Documents\I-10_HOV\CAD\STANDARDS\PEN_TBL\N405.tbl

BORDER LAST REVISED 7/2/2010 | USERNAME => p004075A | DGN FILE => 24_ETIWANDA_Profile.dgn | RELATIVE BORDER SCALE IS IN INCHES 0 1 2 3 | UNIT 2232 | PROJECT NUMBER & PHASE 0800000040

Dist	COUNTY	ROUTE	POST MILES TOTAL PROJECT	SHEET No.	TOTAL SHEETS
07, 08	LA,SBd	10	44.9/48.3, 0.0/R37.0		

REGISTERED CIVIL ENGINEER DATE


PLANS APPROVAL DATE

REGISTERED PROFESSIONAL ENGINEER — No. Exp. CIVIL — STATE OF CALIFORNIA

THE STATE OF CALIFORNIA OR ITS OFFICERS OR AGENTS SHALL NOT BE RESPONSIBLE FOR THE ACCURACY OR COMPLETENESS OF SCANNED COPIES OF THIS PLAN SHEET.

PARSONS
2201 DUPONT DRIVE
SUITE 200
IRVINE, CA 92612


SAN BERNARDINO
ASSOCIATED GOVERNMENTS
1170 W. 3RD STREET
SAN BERNARDINO, CA 92410

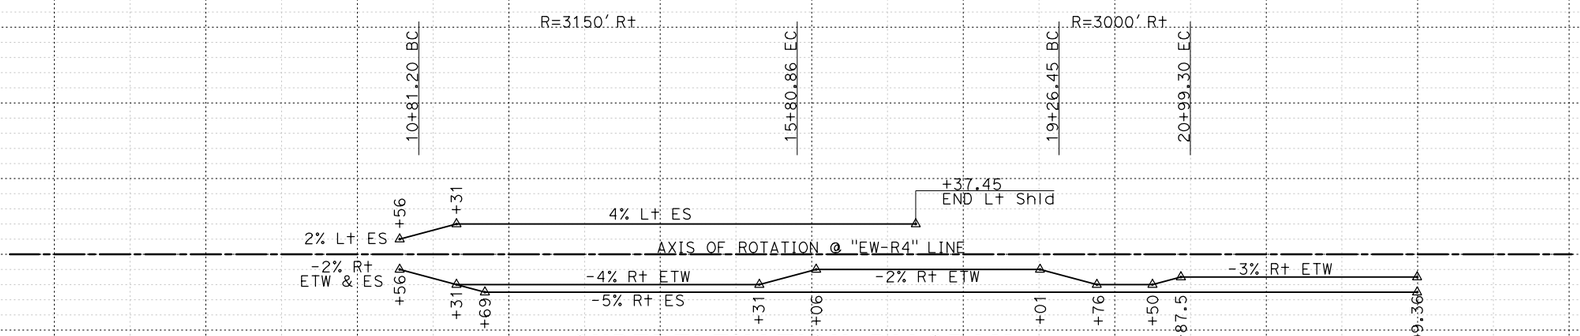

SUPERELEVATION DIAGRAM

"EW-R5" LINE

ETIWANDA Ave EB C-D ROAD ON-RAMP

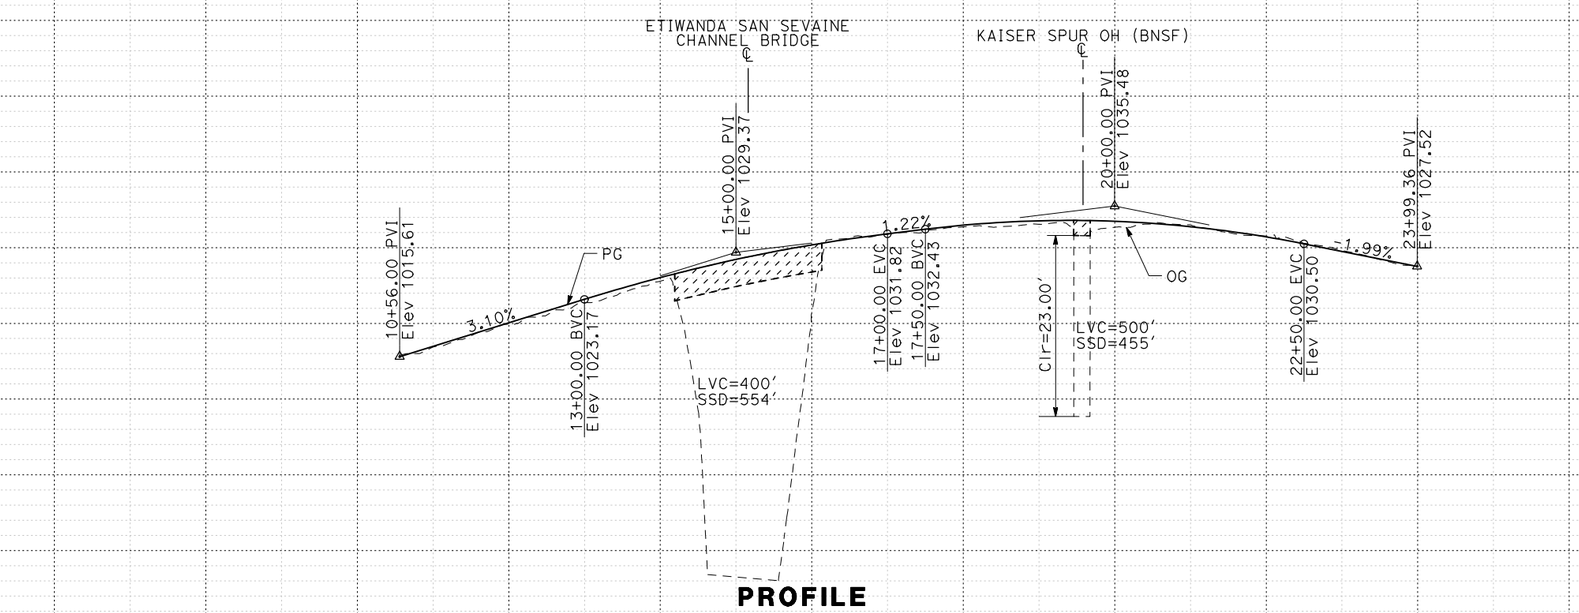

PROFILE

"EW-R5" LINE

ETIWANDA Ave EB C-D ROAD ON-RAMP

I-10 CORRIDOR PROJECT
ALTERNATIVE 3 - EXPRESS LANES (LPA)
PROFILE AND SUPERELEVATION DIAGRAM

SCALE Horiz 1" = 100'
Vert 1" = 10'

EW-R5
PS-56

STATION	10	1	2	3	4	15	6	7	8	9	20	1	2	3	4	25	6	TOTAL
CY Exc																		
CY Emb																		

REVISED BY | DATE REVISED

CALCULATED-DESIGNED BY | CHECKED BY

CONSULTANT FUNCTIONAL SUPERVISOR

STATE OF CALIFORNIA - DEPARTMENT OF TRANSPORTATION

Caltrans

LAST REVISION | DATE PLOTTED => 12/3/2015 | TIME PLOTTED => 9:46:14 AM | 00-00-00

FILE: c:\DW_working\ptgpwise\p004075a\dms54025\24_ETIWANDA_Profile.dgn
VIEW: ALL
SCALE: 200.000 FT / in.
PLTDRV: c:\DW_working\ptgpwise\p004075a\dms11231\NEW-I10-BW-PDF.plt
PENTBL: pw:\\ptxplo02pwinf01.parsons.com:PTGPWISE\Documents\I-10_HOV\CAD\STANDARDS\PEN_TBL\I405.tbl

BORDER LAST REVISED 7/2/2010 | USERNAME => p004075A | DGN FILE => 24_ETIWANDA_Profile.dgn | RELATIVE BORDER SCALE IS IN INCHES 0 1 2 3 | UNIT 2232 | PROJECT NUMBER & PHASE 0800000040

Dist	COUNTY	ROUTE	POST MILES TOTAL PROJECT	SHEET No.	TOTAL SHEETS
07, 08	LA,SBd	10	44.9/48.3, 0.0/R37.0		

REGISTERED CIVIL ENGINEER DATE


PLANS APPROVAL DATE

REGISTERED PROFESSIONAL ENGINEER — No. Exp. CIVIL — STATE OF CALIFORNIA

THE STATE OF CALIFORNIA OR ITS OFFICERS OR AGENTS SHALL NOT BE RESPONSIBLE FOR THE ACCURACY OR COMPLETENESS OF SCANNED COPIES OF THIS PLAN SHEET.


PARSONS
2201 DUPONT DRIVE
SUITE 200
IRVINE, CA 92612

SAN BERNARDINO
ASSOCIATED GOVERNMENTS
1170 W. 3RD STREET
SAN BERNARDINO, CA 92410

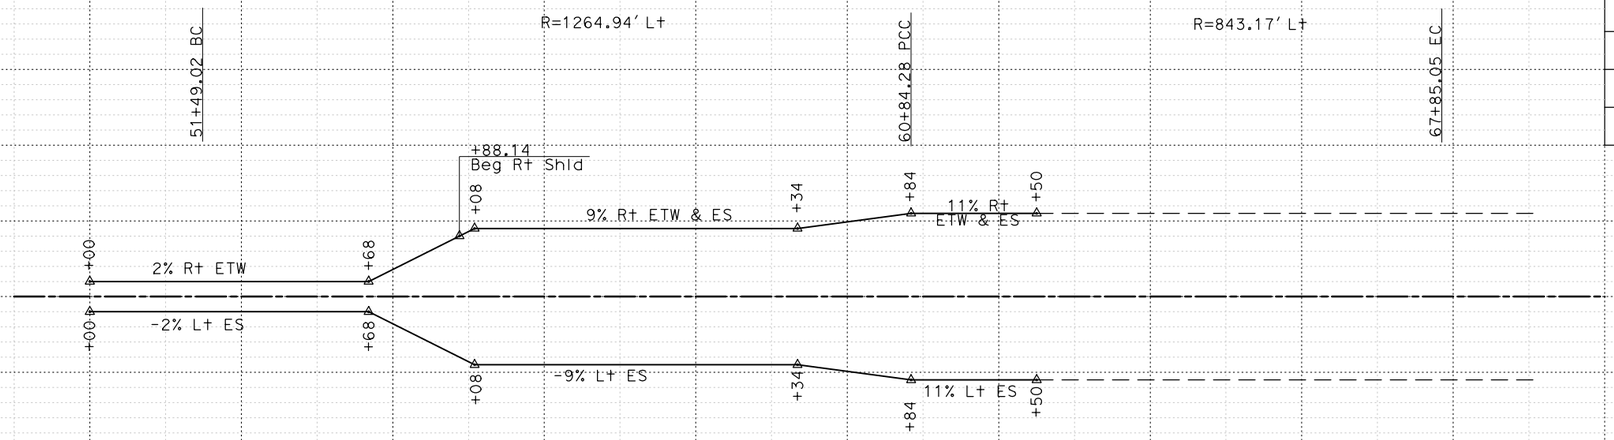

SUPERELEVATION DIAGRAM

"EWVL-R1" LINE
VALLEY BLVD EB OFF-RAMP

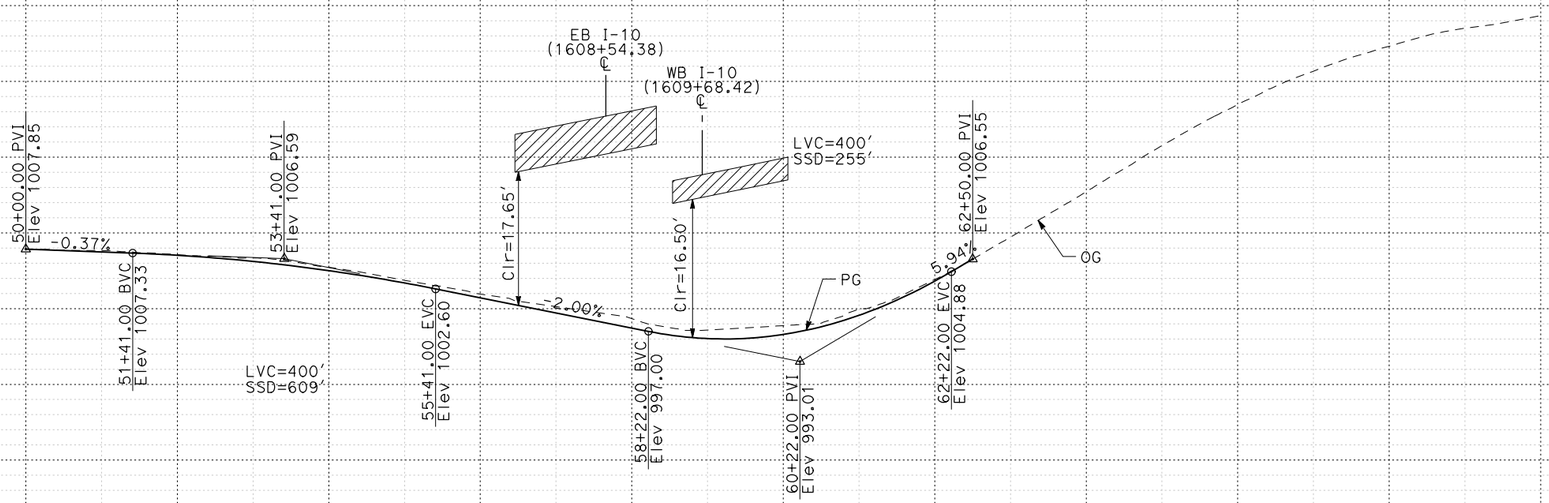

PROFILE

"EWVL-R1" LINE
VALLEY BLVD EB OFF-RAMP

I-10 CORRIDOR PROJECT
ALTERNATIVE 3 - EXPRESS LANES (LPA)
PROFILE AND SUPERELEVATION DIAGRAM

SCALE Horiz 1" = 100'
Vert 1" = 10'

EWVL-R1-Valley
PS-57

STATION	50	1	2	3	4	55	6	7	8	9	60	1	2	3	4	65	6	7	8	9	70	1	2	3	TOTAL
CY Exc																									
CY Emb																									

REVISED BY | DATE REVISED

CALCULATED-DESIGNED BY | CHECKED BY

CONSULTANT FUNCTIONAL SUPERVISOR

STATE OF CALIFORNIA - DEPARTMENT OF TRANSPORTATION

Caltrans

LAST REVISION | DATE PLOTTED => 12/3/2015
00-00-00 | TIME PLOTTED => 9:46:15 AM

FILE: c:\pw_working\ptgpwise\p004075a\dms54025\24_ETIWANDA_Profile.dgn
USER: p004075
SCALE: 200.000 FT / in.
PLTDRV: c:\pw_working\ptgpwise\p004075a\dms11231\NEW-I10-BW-PDF.plt
PENTBL: pw:\\txplo02pwinf01.parsons.com:PTGPWISE\Documents\I-10_HOV\CADSTANDARDS\PEN_TBL\1405.tbl

BORDER LAST REVISED 7/2/2010 | USERNAME => p004075A | DGN FILE => 24_ETIWANDA_Profile.dgn | RELATIVE BORDER SCALE IS IN INCHES 0 1 2 3 | UNIT 2232 | PROJECT NUMBER & PHASE 0800000040

Dist	COUNTY	ROUTE	POST MILES TOTAL PROJECT	SHEET No.	TOTAL SHEETS
07, 08	LA,SBd	10	44.9/48.3, 0.0/R37.0		

REGISTERED CIVIL ENGINEER DATE


PLANS APPROVAL DATE

REGISTERED PROFESSIONAL ENGINEER — No. Exp. CIVIL — STATE OF CALIFORNIA

THE STATE OF CALIFORNIA OR ITS OFFICERS OR AGENTS SHALL NOT BE RESPONSIBLE FOR THE ACCURACY OR COMPLETENESS OF SCANNED COPIES OF THIS PLAN SHEET.


PARSONS
2201 DUPONT DRIVE
SUITE 200
IRVINE, CA 92612

SAN BERNARDINO
ASSOCIATED GOVERNMENTS
1170 W. 3RD STREET
SAN BERNARDINO, CA 92410

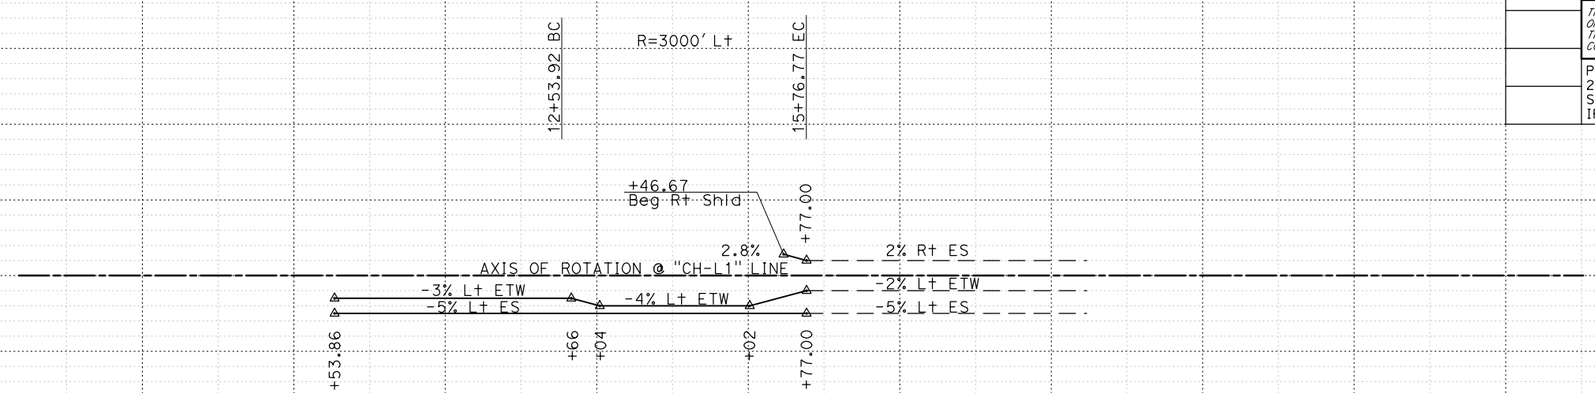

SUPERELEVATION DIAGRAM

"CH-L1" LINE
CHERRY Ave WB ON-RAMP

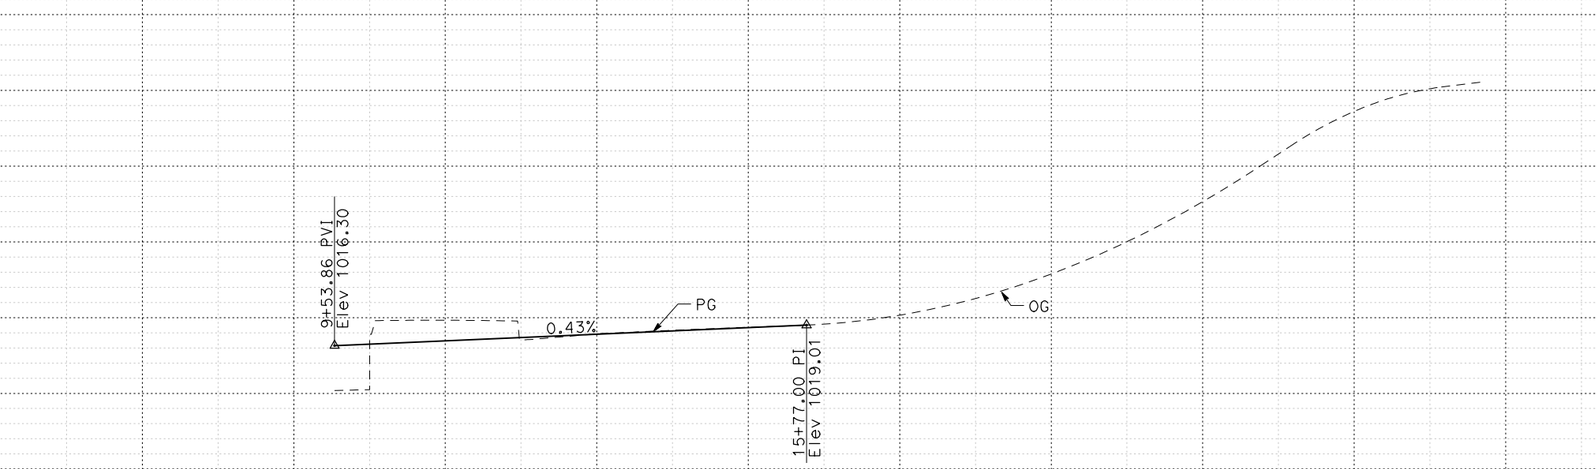

PROFILE

"CH-L1" LINE
CHERRY Ave WB ON-RAMP

I-10 CORRIDOR PROJECT
ALTERNATIVE 3 - EXPRESS LANES (LPA)
PROFILE AND SUPERELEVATION DIAGRAM

SCALE Horiz 1" = 100'
Vert 1" = 10'

CH-L1
PS-58

10% 0% -10%

1060 1050 1040 1030 1020 1010 1000 990

STATION 6 7 8 9 10 1 2 3 4 15 6 7 8 9 20 1 2 3 4 25 TOTAL

CY Exc

Emb

REVISED BY | DATE REVISED

CALCULATED-DESIGNED BY | CHECKED BY

CONSULTANT FUNCTIONAL SUPERVISOR

STATE OF CALIFORNIA - DEPARTMENT OF TRANSPORTATION

Caltrans

LAST REVISION | DATE PLOTTED => 12/3/2015
00-00-00 | TIME PLOTTED => 9:46:27 AM

FILE: c:\pw_working\ptgpwise\p004075a\dms54025\30_CHERRY AVENUE_Profile.dgn
DATE: 7/2/2015
SCALE: 200.000 FT / in.
PLTDRV: c:\pw_working\ptgpwise\p004075a\dms11231\NEW-I10-BW-PDF.plt
PENTBL: pw:\\ptxplo02pwinf01.parsons.com:PTGPWISE\Documents\I-10_HOV\CAD\STANDARDS\PEN_TBL\N405.tbl

BORDER LAST REVISED 7/2/2010 | USERNAME => p004075A | DGN FILE => 30_CHERRY AVENUE_Profile.dgn | RELATIVE BORDER SCALE IS IN INCHES 0 1 2 3 | UNIT 2232 | PROJECT NUMBER & PHASE 0800000040

Dist	COUNTY	ROUTE	POST MILES TOTAL PROJECT	SHEET No.	TOTAL SHEETS
07, 08	LA,SBd	10	44.9/48.3, 0.0/R37.0		

REGISTERED CIVIL ENGINEER DATE


PLANS APPROVAL DATE

REGISTERED PROFESSIONAL ENGINEER — No. Exp. CIVIL — STATE OF CALIFORNIA

THE STATE OF CALIFORNIA OR ITS OFFICERS OR AGENTS SHALL NOT BE RESPONSIBLE FOR THE ACCURACY OR COMPLETENESS OF SCANNED COPIES OF THIS PLAN SHEET.

PARSONS
2201 DUPONT DRIVE
SUITE 200
IRVINE, CA 92612


SAN BERNARDINO
ASSOCIATED GOVERNMENTS
1170 W. 3RD STREET
SAN BERNARDINO, CA 92410

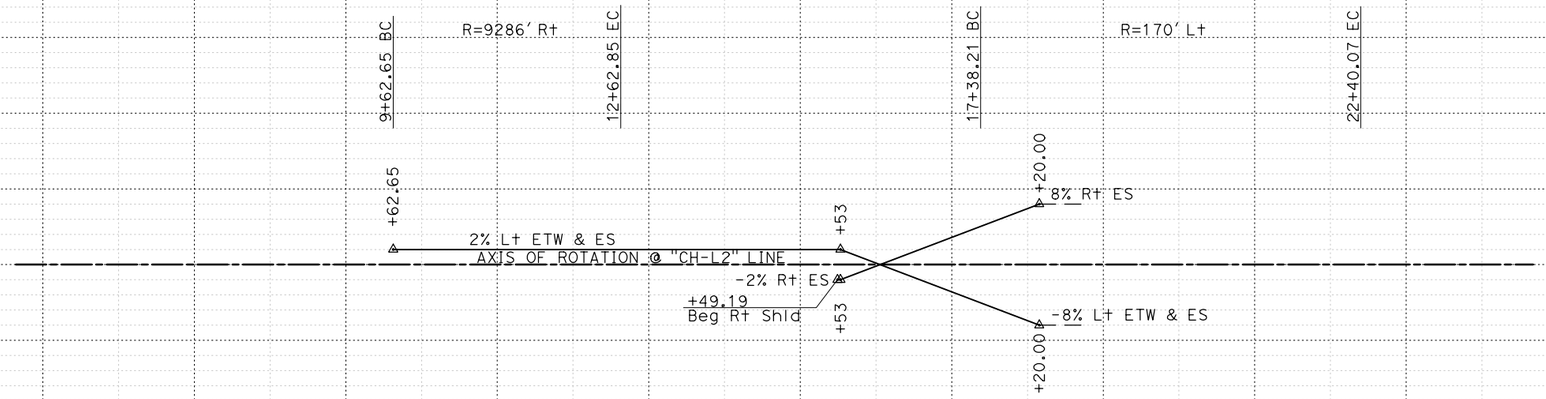

SUPERELEVATION DIAGRAM

"CH-L2" LINE

CHERRY Ave WB LOOP ON-RAMP

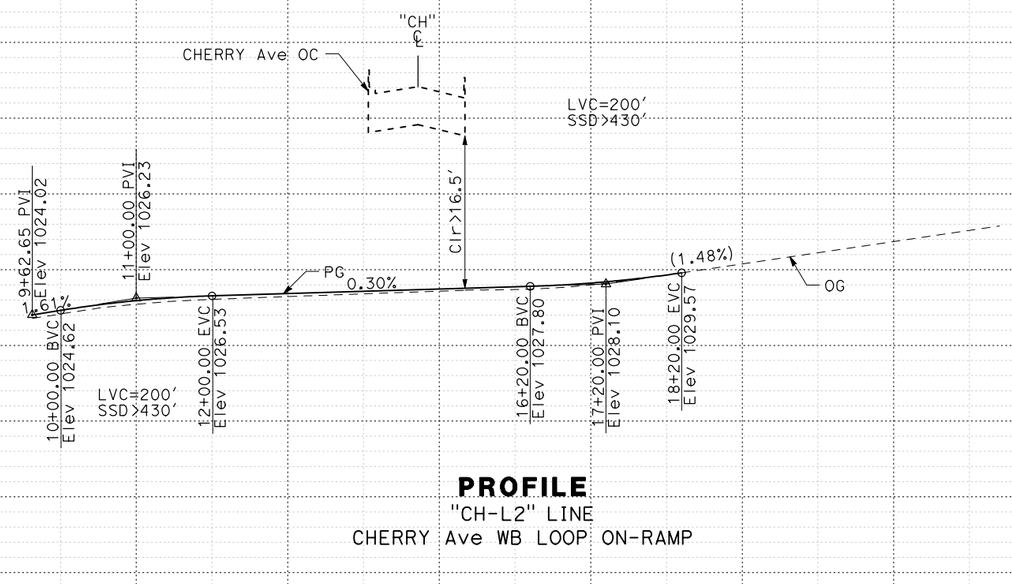

PROFILE

"CH-L2" LINE

CHERRY Ave WB LOOP ON-RAMP

I-10 CORRIDOR PROJECT
ALTERNATIVE 3 - EXPRESS LANES (LPA)
PROFILE AND SUPERELEVATION DIAGRAM

SCALE Horiz 1" = 100'
Vert 1" = 10'

CH-L2
PS-59

REVISED BY | DATE REVISED

CALCULATED-DESIGNED BY | CHECKED BY

CONSULTANT FUNCTIONAL SUPERVISOR

STATE OF CALIFORNIA - DEPARTMENT OF TRANSPORTATION

Caltrans

STATION: 6 7 8 9 10 1 2 3 4 15 6 7 8 9 20 1 2 3 4 25 TOTAL

CY Exc

CY Emb

LAST REVISION | DATE PLOTTED => 12/3/2015 | TIME PLOTTED => 9:46:28 AM | 00-00-00

FILE: c:\DW_working\pfgpwise\p004075a\dms54025\30_CHERRY AVENUE_Profile.dgn
USER: p004075a
SCALE: 200.000 FT / in.
PLTDRV: c:\DW_working\pfgpwise\p004075a\dms11231\NEW-I10-BW-PDF.plt
PENTBL: pw:\\txpla02pwinf01.parsons.com:PTGPWISE\Documents\I-10_HOV\CAD\STANDARDS\PEN_TBL\N405.tbl

BORDER LAST REVISED 7/2/2010 | USERNAME => p004075A | DGN FILE => 30_CHERRY AVENUE_Profile.dgn | RELATIVE BORDER SCALE IS IN INCHES 0 1 2 3 | UNIT 2232 | PROJECT NUMBER & PHASE 0800000040

Dist	COUNTY	ROUTE	POST MILES TOTAL PROJECT	SHEET No.	TOTAL SHEETS
07, 08	LA,SBd	10	44.9/48.3, 0.0/R37.0		

REGISTERED CIVIL ENGINEER DATE


PLANS APPROVAL DATE

REGISTERED PROFESSIONAL ENGINEER — No. Exp. CIVIL — STATE OF CALIFORNIA

THE STATE OF CALIFORNIA OR ITS OFFICERS OR AGENTS SHALL NOT BE RESPONSIBLE FOR THE ACCURACY OR COMPLETENESS OF SCANNED COPIES OF THIS PLAN SHEET.

PARSONS
2201 DUPONT DRIVE
SUITE 200
IRVINE, CA 92612


SAN BERNARDINO
ASSOCIATED GOVERNMENTS
1170 W. 3RD STREET
SAN BERNARDINO, CA 92410

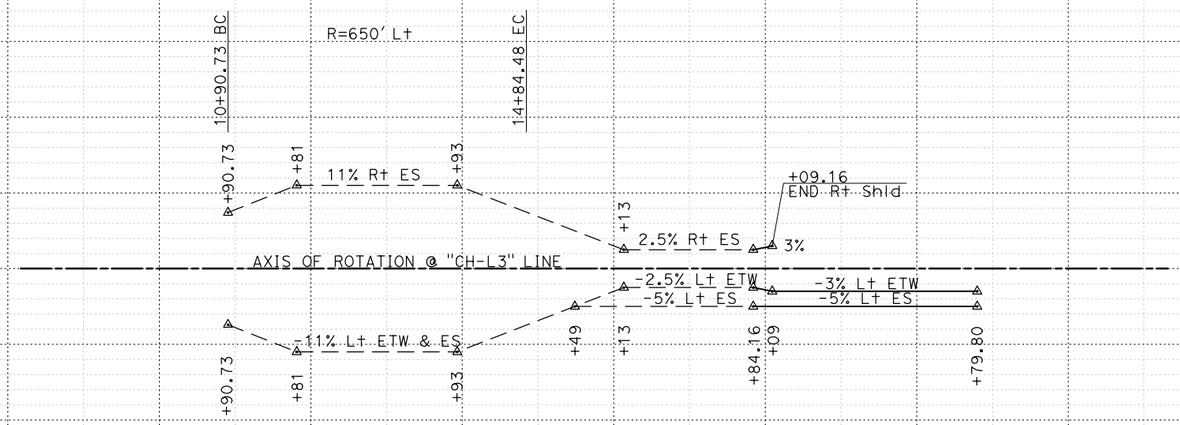

SUPERELEVATION DIAGRAM

"CH-L3" LINE

CHERRY Ave WB OFF-RAMP

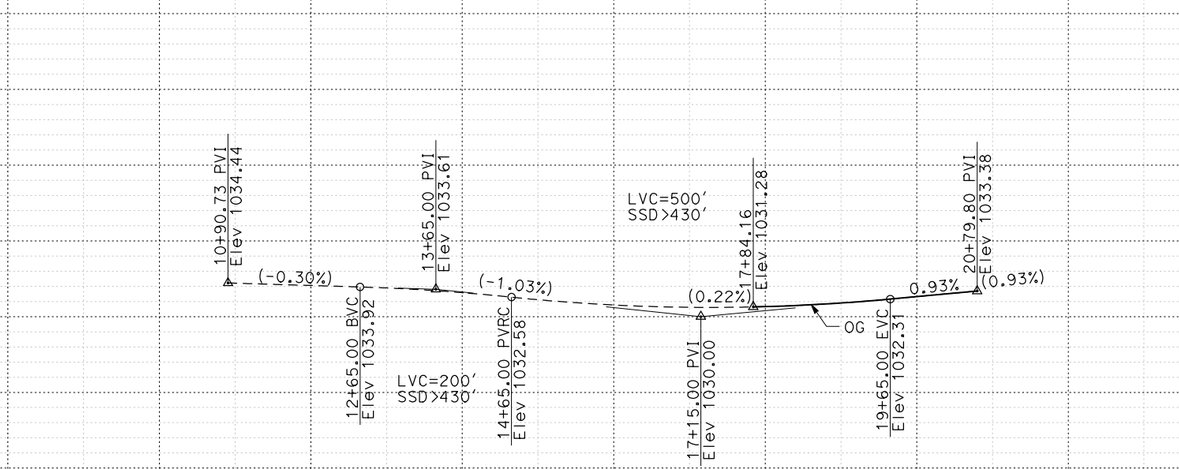

PROFILE

"CH-L3" LINE

CHERRY Ave WB OFF-RAMP

I-10 CORRIDOR PROJECT
ALTERNATIVE 3 - EXPRESS LANES (LPA)
PROFILE AND SUPERELEVATION DIAGRAM

SCALE Horiz 1" = 100'
Vert 1" = 10'

CH-L3
PS-60

STATION		10	1	2	3	4	15	6	7	8	9	20	1	2	3	4	25	TOTAL
CY	Exc																	
	Emb																	

REVISED BY | DATE REVISED

CALCULATED-DESIGNED BY | CHECKED BY

CONSULTANT FUNCTIONAL SUPERVISOR

STATE OF CALIFORNIA - DEPARTMENT OF TRANSPORTATION

Caltrans

LAST REVISION | DATE PLOTTED => 12/3/2015
00-00-00 | TIME PLOTTED => 9:46:30 AM

FILE: c:\DW_working\ptgpwise\p004075a\dms54025\30_CHERRY AVENUE_Profile.dgn
VIEW: ALL
SCALE: 200.000 FT / in.
PLTDRV: c:\DW_working\ptgpwise\p004075a\dms11231\NEW-I10-BW-PDF.plt
PENTBL: pw:\\txpla02pwinf01.parsons.com:PTGPWISE\Documents\I-10_HOV\CAD\STANDARDS\PEN_TBL\1405.tbl

BORDER LAST REVISED 7/2/2010 | USERNAME => p004075A | DGN FILE => 30_CHERRY AVENUE_Profile.dgn | RELATIVE BORDER SCALE IS IN INCHES 0 1 2 3 | UNIT 2232 | PROJECT NUMBER & PHASE 0800000040

Dist	COUNTY	ROUTE	POST MILES TOTAL PROJECT	SHEET No.	TOTAL SHEETS
07, 08	LA,SBd	10	44.9/48.3, 0.0/R37.0		

REGISTERED CIVIL ENGINEER DATE


PLANS APPROVAL DATE

REGISTERED PROFESSIONAL ENGINEER — No. Exp. CIVIL — STATE OF CALIFORNIA

THE STATE OF CALIFORNIA OR ITS OFFICERS OR AGENTS SHALL NOT BE RESPONSIBLE FOR THE ACCURACY OR COMPLETENESS OF SCANNED COPIES OF THIS PLAN SHEET.


PARSONS
2201 DUPONT DRIVE
SUITE 200
IRVINE, CA 92612

SAN BERNARDINO
ASSOCIATED GOVERNMENTS
1170 W. 3RD STREET
SAN BERNARDINO, CA 92410

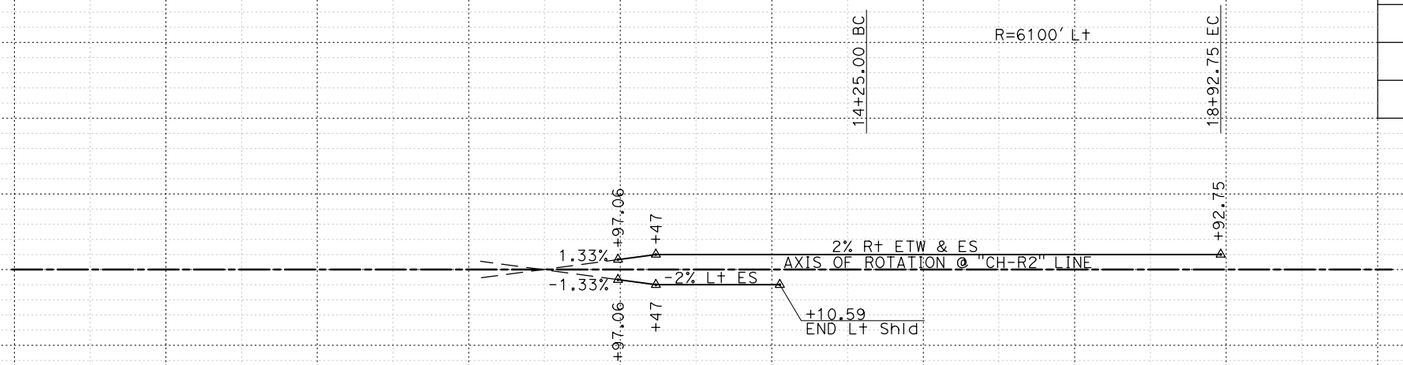

SUPERELEVATION DIAGRAM

"CH-R2" LINE
CHERRY Ave EB ON-RAMP

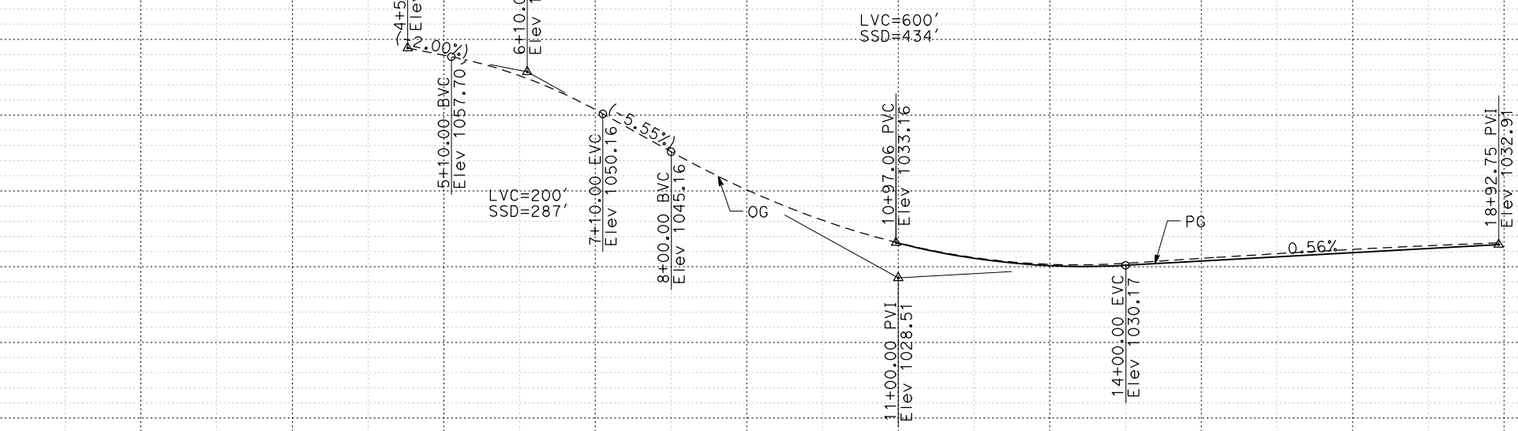

PROFILE

"CH-R2" LINE
CHERRY Ave EB ON-RAMP

I-10 CORRIDOR PROJECT
ALTERNATIVE 3 - EXPRESS LANES (LPA)
PROFILE AND SUPERELEVATION DIAGRAM

SCALE Horiz 1" = 100'
Vert 1" = 10'

CH-R2
PS-61

REVISED BY	DATE REVISED

CALCULATED-DESIGNED BY
CHECKED BY
CONSULTANT FUNCTIONAL SUPERVISOR

STATE OF CALIFORNIA - DEPARTMENT OF TRANSPORTATION
Caltrans

STATION	3	4	5	6	7	8	9	10	1	2	3	4	15	6	7	8	9	20	TOTAL
CY Exc																			
CY Emb																			

FILE: c:\pw_working\ptgpwise\p004075a\dms54025\30_CHERRY AVENUE_Profile.dgn
USER: p004075a
SCALE: 200.000 FT. / in.
PLTDRV: c:\pw_working\ptgpwise\p004075a\dms11231\NEW-110-BW-PDF.plt
PENTBL: pw:\\xpla02pwinf01.parsons.com:PTGPWISE\Documents\I-10_HOV\CAD\STANDARDS\PEN_TBL\1405.tbl

LAST REVISION 00-00-00
DATE PLOTTED => 12/3/2015
TIME PLOTTED => 9:46:31 AM

BORDER LAST REVISED 7/2/2010 | USERNAME => p004075A | DGN FILE => 30_CHERRY AVENUE_Profile.dgn | RELATIVE BORDER SCALE IS IN INCHES 0 1 2 3 | UNIT 2232 | PROJECT NUMBER & PHASE 0800000040

Dist	COUNTY	ROUTE	POST MILES TOTAL PROJECT	SHEET No.	TOTAL SHEETS
07, 08	LA,SBd	10	44.9/48.3, 0.0/R37.0		

REGISTERED CIVIL ENGINEER DATE


PLANS APPROVAL DATE

REGISTERED PROFESSIONAL ENGINEER — No. Exp. CIVIL — STATE OF CALIFORNIA


THE STATE OF CALIFORNIA OR ITS OFFICERS OR AGENTS SHALL NOT BE RESPONSIBLE FOR THE ACCURACY OR COMPLETENESS OF SCANNED COPIES OF THIS PLAN SHEET.

PARSONS
2201 DUPONT DRIVE
SUITE 200
IRVINE, CA 92612

SAN BERNARDINO
ASSOCIATED GOVERNMENTS
1170 W. 3RD STREET
SAN BERNARDINO, CA 92410

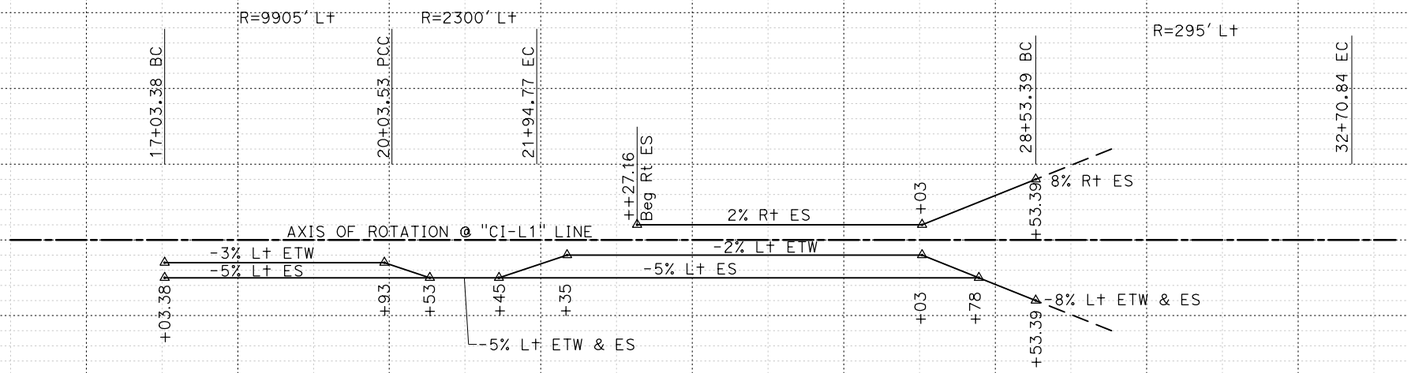

SUPERELEVATION DIAGRAM
"CI-L1" LINE
CITRUS Ave WB ON-RAMP

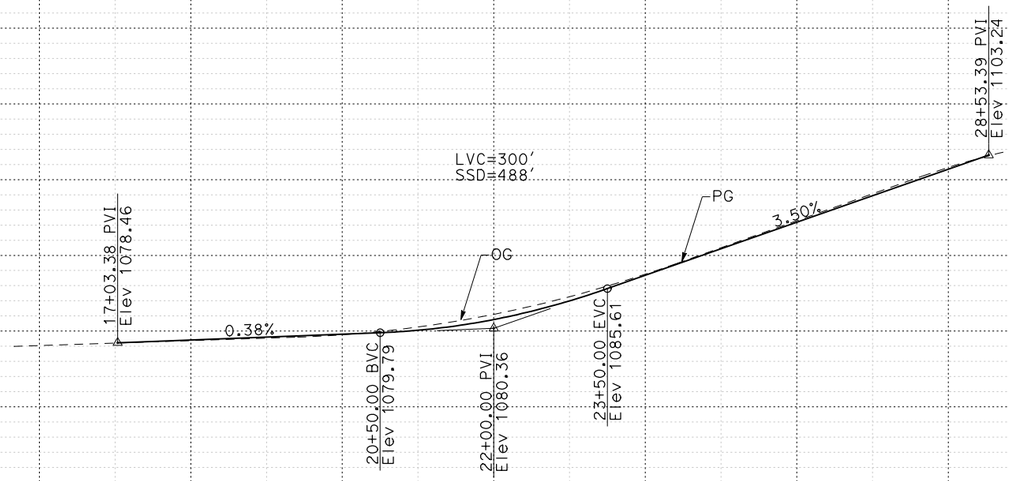

PROFILE
"CI-L1" LINE
CITRUS Ave WB ON-RAMP

I-10 CORRIDOR PROJECT
ALTERNATIVE 3 - EXPRESS LANES (LPA)
PROFILE AND SUPERELEVATION DIAGRAM

SCALE Horiz 1" = 100'
Vert 1" = 10'

CI-L1
PS-62

STATION	6	7	8	9	20	1	2	3	4	25	6	7	8	9	30	TOTAL
CY Exc																
CY Emb																

REVISED BY | DATE REVISED
CALCULATED-DESIGNED BY | CHECKED BY
CONSULTANT FUNCTIONAL SUPERVISOR
STATE OF CALIFORNIA - DEPARTMENT OF TRANSPORTATION
Caltrans

10% 0% -10% 1100 1090 1080 1070

FILE: c:\pw_working\ptgpwise\p004075a\dms54025\32_CITRUS_Profile.dgn
DATE: 7/7/2015
SCALE: 200.000 FT / in.
PLTDRV: c:\pw_working\ptgpwise\p004075a\dms11231\NEW-I10-BW-PDF.plt
PENTBL: pw:\\txpla02pwinf01.parsons.com:PTGPWISE\Documents\I-10_HOV\CAD\STANDARDS\PEN_TBL\N405.tbl

LAST REVISION | DATE PLOTTED => 12/3/2015
00-00-00 | TIME PLOTTED => 9:46:51 AM

BORDER LAST REVISED 7/2/2010 | USERNAME => p004075A | DGN FILE => 32_CITRUS_Profile.dgn | RELATIVE BORDER SCALE IS IN INCHES 0 1 2 3 | UNIT 2232 | PROJECT NUMBER & PHASE 0800000040

Dist	COUNTY	ROUTE	POST MILES TOTAL PROJECT	SHEET No.	TOTAL SHEETS
07, 08	LA,SBd	10	44.9/48.3, 0.0/R37.0		

REGISTERED CIVIL ENGINEER DATE


PLANS APPROVAL DATE

REGISTERED PROFESSIONAL ENGINEER — No. Exp. CIVIL — STATE OF CALIFORNIA

THE STATE OF CALIFORNIA OR ITS OFFICERS OR AGENTS SHALL NOT BE RESPONSIBLE FOR THE ACCURACY OR COMPLETENESS OF SCANNED COPIES OF THIS PLAN SHEET.

PARSONS
2201 DUPONT DRIVE
SUITE 200
IRVINE, CA 92612


SAN BERNARDINO
ASSOCIATED GOVERNMENTS
1170 W. 3RD STREET
SAN BERNARDINO, CA 92410

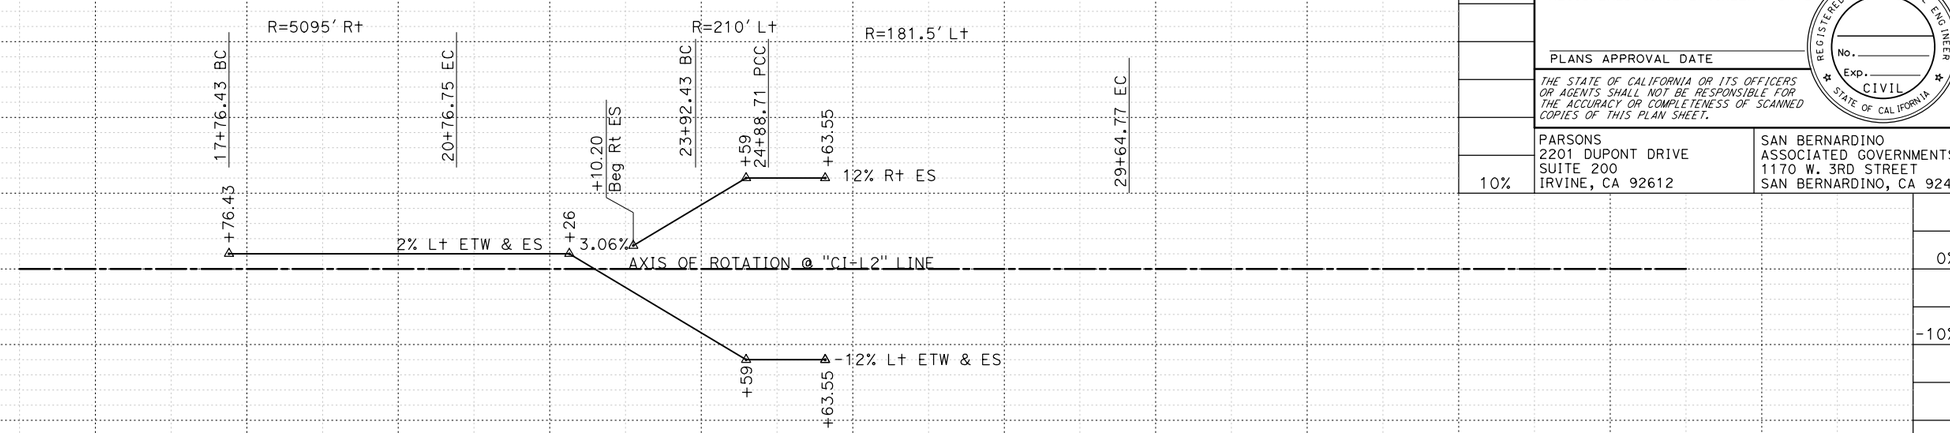

SUPERELEVATION DIAGRAM

"CI-L2" LINE

CITRUS Ave WB LOOP ON-RAMP

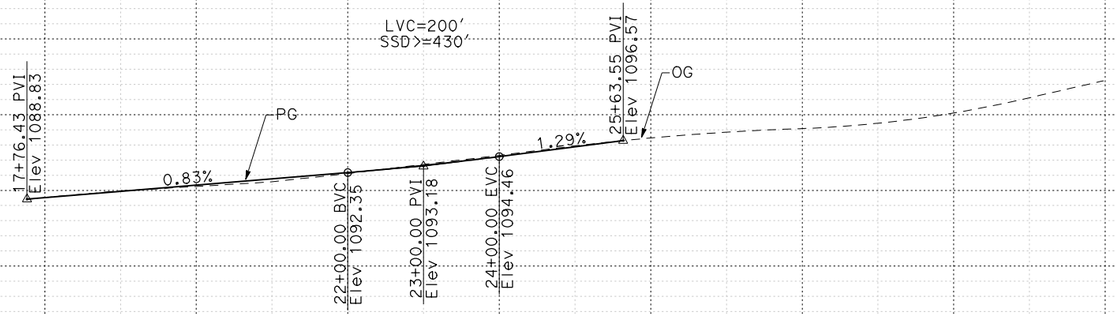

PROFILE

"CI-L2" LINE

CITRUS Ave WB LOOP ON-RAMP

I-10 CORRIDOR PROJECT
ALTERNATIVE 3 - EXPRESS LANES (LPA)
PROFILE AND SUPERELEVATION DIAGRAM

SCALE Horiz 1" = 100'
Vert 1" = 10'

CI-L2
PS-63

STATION		7	8	9	20	1	2	3	4	25	6	7	TOTAL
CY	Exc												
	Emb												

REVISED BY | DATE REVISED

CALCULATED-DESIGNED BY | CHECKED BY

CONSULTANT FUNCTIONAL SUPERVISOR

STATE OF CALIFORNIA - DEPARTMENT OF TRANSPORTATION

Caltrans

FILE: c:\pw_working\ptgpwise\p004075a\dms54025\32_CITRUS_Profile.dgn
TIME: 7:00:01
SCALE: 200.000 FT / in.
PLTDRV: c:\pw_working\ptgpwise\p004075a\dms11231\NEW-I10-BW-PDF.plt
PENTBL: pw:\\txpla02pwinf01.parsons.com:PTGPWISE\Documents\I-10_HOV\CAD\STANDARDS\PEN_TBL\I405.tbl

LAST REVISION | DATE PLOTTED => 12/3/2015
00-00-00 | TIME PLOTTED => 9:46:53 AM

BORDER LAST REVISED 7/2/2010 | USERNAME => p004075A | DGN FILE => 32_CITRUS_Profile.dgn | RELATIVE BORDER SCALE IS IN INCHES 0 1 2 3 | UNIT 2232 | PROJECT NUMBER & PHASE 0800000040

Dist	COUNTY	ROUTE	POST MILES TOTAL PROJECT	SHEET No.	TOTAL SHEETS
07, 08	LA,SBd	10	44.9/48.3, 0.0/R37.0		

REGISTERED CIVIL ENGINEER DATE


PLANS APPROVAL DATE

REGISTERED PROFESSIONAL ENGINEER — No. Exp. CIVIL — STATE OF CALIFORNIA

THE STATE OF CALIFORNIA OR ITS OFFICERS OR AGENTS SHALL NOT BE RESPONSIBLE FOR THE ACCURACY OR COMPLETENESS OF SCANNED COPIES OF THIS PLAN SHEET.

PARSONS
2201 DUPONT DRIVE
SUITE 200
IRVINE, CA 92612


SAN BERNARDINO
ASSOCIATED GOVERNMENTS
1170 W. 3RD STREET
SAN BERNARDINO, CA 92410

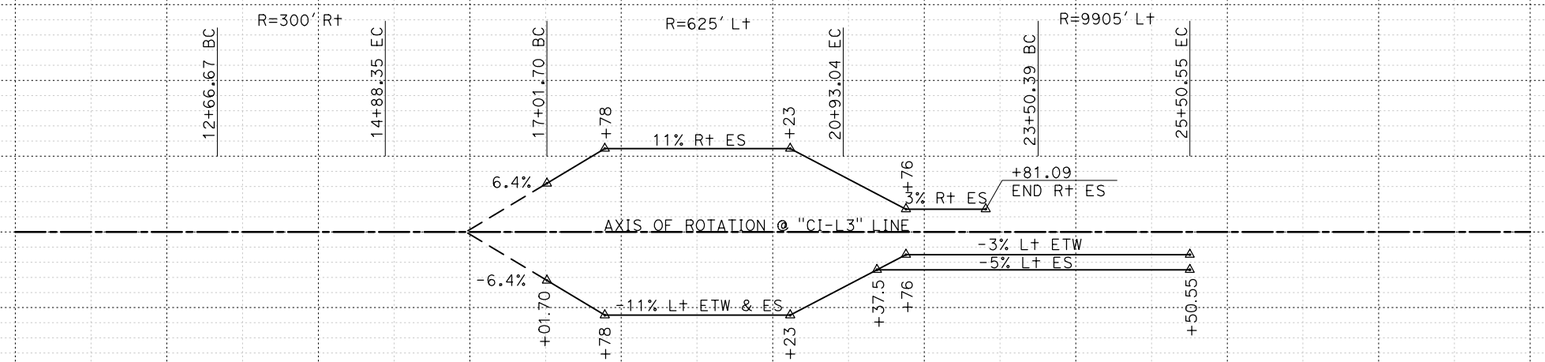

SUPERELEVATION DIAGRAM

"CI-L3" LINE

CITRUS Ave WB OFF-RAMP

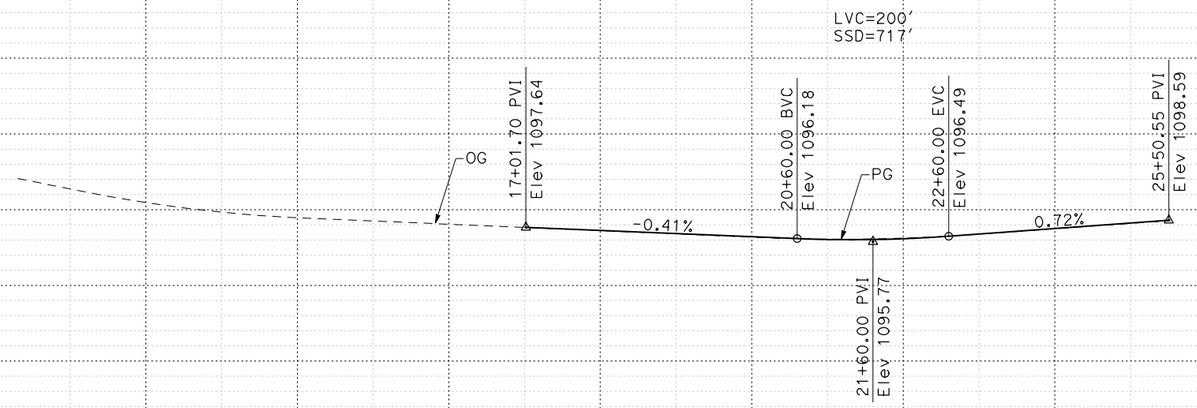

PROFILE

"CI-L3" LINE

CITRUS Ave WB OFF-RAMP

I-10 CORRIDOR PROJECT
ALTERNATIVE 3 - EXPRESS LANES (LPA)
PROFILE AND SUPERELEVATION DIAGRAM

SCALE Horiz 1" = 100'
Vert 1" = 10'

CI-L3
PS-64

STATION		15	6	7	8	9	20	1	2	3	4	25	6	TOTAL
CY	Exc													
	Emb													

REVISED BY | DATE REVISED

CALCULATED-DESIGNED BY | CHECKED BY

CONSULTANT FUNCTIONAL SUPERVISOR

STATE OF CALIFORNIA - DEPARTMENT OF TRANSPORTATION

Caltrans

FILE: c:\DW_working\pfgpwise\p004075a\dms54025\32_CITRUS_Profile.dgn
DATE: 7/7/2015
SCALE: 200.000 FT / in.
PLTDRV: c:\DW_working\pfgpwise\p004075a\dms11231\NEW-I10-BW-PDF.plt
PENTBL: pw:\\txpla02pwinf01.parsons.com:PFGPWISE\Documents\I-10_HOV\CAD\STANDARDS\PEN_TBL\I405.tbl

LAST REVISION | DATE PLOTTED => 12/3/2015 | TIME PLOTTED => 9:46:54 AM | 00-00-00

BORDER LAST REVISED 7/2/2010 | USERNAME => p004075A | DGN FILE => 32_CITRUS_Profile.dgn | RELATIVE BORDER SCALE IS IN INCHES 0 1 2 3 | UNIT 2232 | PROJECT NUMBER & PHASE 0800000040

Dist	COUNTY	ROUTE	POST MILES TOTAL PROJECT	SHEET No.	TOTAL SHEETS
07, 08	LA,SBd	10	44.9/48.3, 0.0/R37.0		

REGISTERED CIVIL ENGINEER DATE


PLANS APPROVAL DATE

REGISTERED PROFESSIONAL ENGINEER — No. Exp. CIVIL — STATE OF CALIFORNIA

THE STATE OF CALIFORNIA OR ITS OFFICERS OR AGENTS SHALL NOT BE RESPONSIBLE FOR THE ACCURACY OR COMPLETENESS OF SCANNED COPIES OF THIS PLAN SHEET.

PARSONS
2201 DUPONT DRIVE
SUITE 200
IRVINE, CA 92612


SAN BERNARDINO
ASSOCIATED GOVERNMENTS
1170 W. 3RD STREET
SAN BERNARDINO, CA 92410

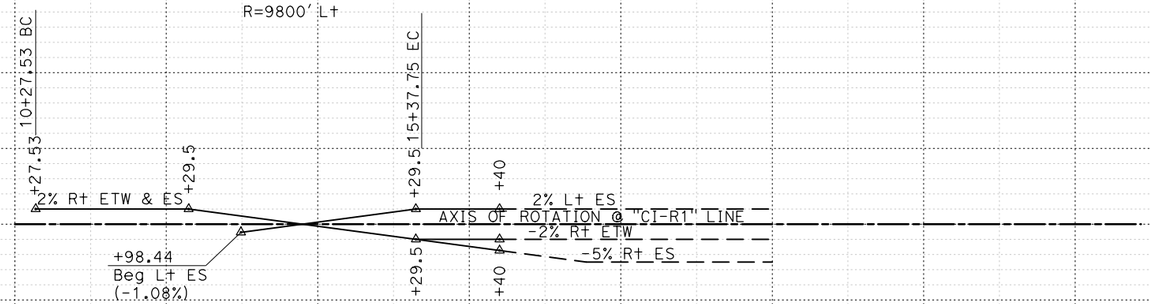

SUPERELEVATION DIAGRAM

"CI-R1" LINE

CITRUS Ave EB OFF-RAMP

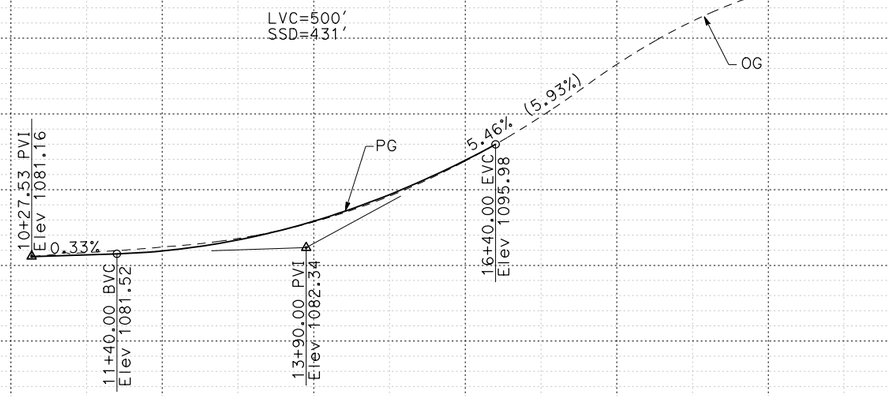

PROFILE

"CI-R1" LINE

CITRUS Ave EB OFF-RAMP

I-10 CORRIDOR PROJECT
ALTERNATIVE 3 - EXPRESS LANES (LPA)
PROFILE AND SUPERELEVATION DIAGRAM

SCALE Horiz 1" = 100'
Vert 1" = 10'

CI-R1
PS-65

STATION		10	1	2	3	4	15	6	7	8	9	TOTAL
CY	Exc											
	Emb											

10% 0% -10%

REVISED BY | DATE REVISED

CALCULATED-DESIGNED BY | CHECKED BY

CONSULTANT FUNCTIONAL SUPERVISOR

STATE OF CALIFORNIA - DEPARTMENT OF TRANSPORTATION

Caltrans

LAST REVISION | DATE PLOTTED => 12/3/2015
00-00-00 | TIME PLOTTED => 9:46:56 AM

FILE: c:\DW_working\ptgpwise\p004075a\dms54025\32_CITRUS_Profile.dgn
DATE: 12/3/2015
SCALE: 200.000 FT / in.
PLTDRV: c:\DW_working\ptgpwise\p004075a\dms11231\NEW-I10-BW-PDF.plt
PENTBL: pw:\\txpla02pwinf01.parsons.com:PTGPWISE\Documents\I-10_HOV\CAD\STANDARDS\PEN_TBL\N405.tbl

BORDER LAST REVISED 7/2/2010 | USERNAME => p004075A | DGN FILE => 32_CITRUS_Profile.dgn | RELATIVE BORDER SCALE IS IN INCHES 0 1 2 3 | UNIT 2232 | PROJECT NUMBER & PHASE 0800000040

Dist	COUNTY	ROUTE	POST MILES TOTAL PROJECT	SHEET No.	TOTAL SHEETS
07, 08	LA,SBd	10	44.9/48.3, 0.0/R37.0		

REGISTERED CIVIL ENGINEER DATE


PLANS APPROVAL DATE

REGISTERED PROFESSIONAL ENGINEER No. Exp. CIVIL STATE OF CALIFORNIA

THE STATE OF CALIFORNIA OR ITS OFFICERS OR AGENTS SHALL NOT BE RESPONSIBLE FOR THE ACCURACY OR COMPLETENESS OF SCANNED COPIES OF THIS PLAN SHEET.

PARSONS
2201 DUPONT DRIVE
SUITE 200
IRVINE, CA 92612


SAN BERNARDINO
ASSOCIATED GOVERNMENTS
1170 W. 3RD STREET
SAN BERNARDINO, CA 92410

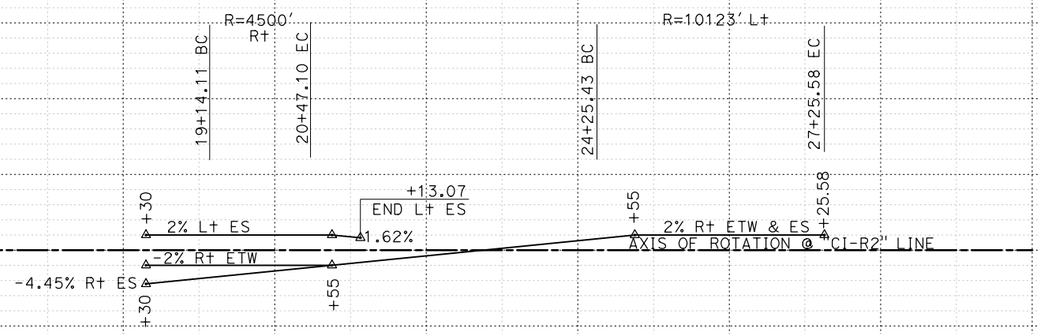

SUPERELEVATION DIAGRAM

"CI-R2" LINE

CITRUS Ave EB ON-RAMP

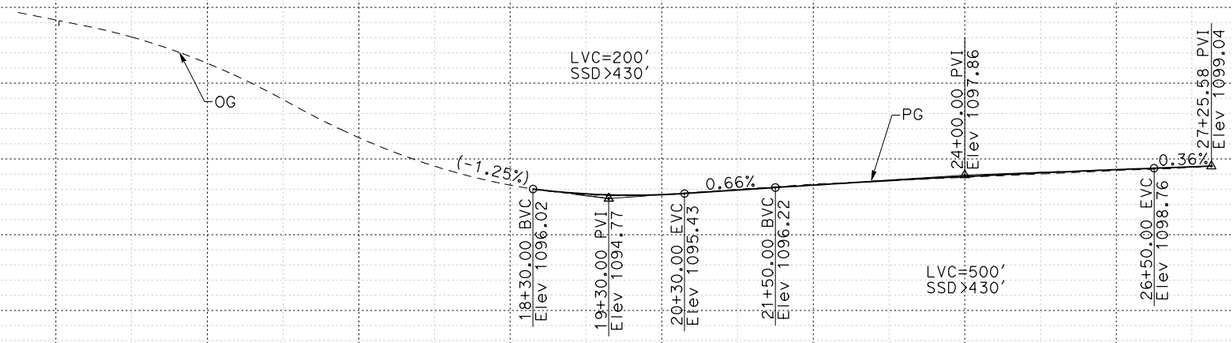

PROFILE

"CI-R2" LINE

CITRUS Ave EB ON-RAMP

I-10 CORRIDOR PROJECT
ALTERNATIVE 3 - EXPRESS LANES (LPA)
PROFILE AND SUPERELEVATION DIAGRAM

SCALE Horiz 1" = 100'
Vert 1" = 10'

CI-R2
PS-66

STATION		4	15	6	7	8	9	20	1	2	3	4	25	6	7	TOTAL
CY	Exc															
	Emb															

REVISED BY | DATE REVISED

CALCULATED-DESIGNED BY | CHECKED BY

CONSULTANT FUNCTIONAL SUPERVISOR

STATE OF CALIFORNIA - DEPARTMENT OF TRANSPORTATION

Caltrans

LAST REVISION | DATE PLOTTED => 12/3/2015
00-00-00 | TIME PLOTTED => 9:46:57 AM

FILE: c:\DW_working\ptgpwise\p004075a\dms54025\32_CITRUS_Profile.dgn
DATE: 12/3/2015
SCALE: 200.000 FT / in.
PLTDRV: c:\DW_working\ptgpwise\p004075a\dms11231\NEW-I10-BW-PDF.plt
PENTBL: pw:\\ptxplo02pwinfo1.parsons.com:PTGPWISE\Documents\I-10_HOV\CAD\STANDARDS\PEN_TBL\N405.tbl

BORDER LAST REVISED 7/2/2010 | USERNAME => p004075A | DGN FILE => 32_CITRUS_Profile.dgn | RELATIVE BORDER SCALE IS IN INCHES 0 1 2 3 | UNIT 2232 | PROJECT NUMBER & PHASE 0800000040

Dist	COUNTY	ROUTE	POST MILES TOTAL PROJECT	SHEET No.	TOTAL SHEETS
07, 08	LA,SBd	10	44.9/48.3, 0.0/R37.0		

REGISTERED CIVIL ENGINEER DATE


PLANS APPROVAL DATE

REGISTERED PROFESSIONAL ENGINEER — No. Exp. CIVIL — STATE OF CALIFORNIA

THE STATE OF CALIFORNIA OR ITS OFFICERS OR AGENTS SHALL NOT BE RESPONSIBLE FOR THE ACCURACY OR COMPLETENESS OF SCANNED COPIES OF THIS PLAN SHEET.

PARSONS
2201 DUPONT DRIVE
SUITE 200
IRVINE, CA 92612


SAN BERNARDINO
ASSOCIATED GOVERNMENTS
1170 W. 3RD STREET
SAN BERNARDINO, CA 92410

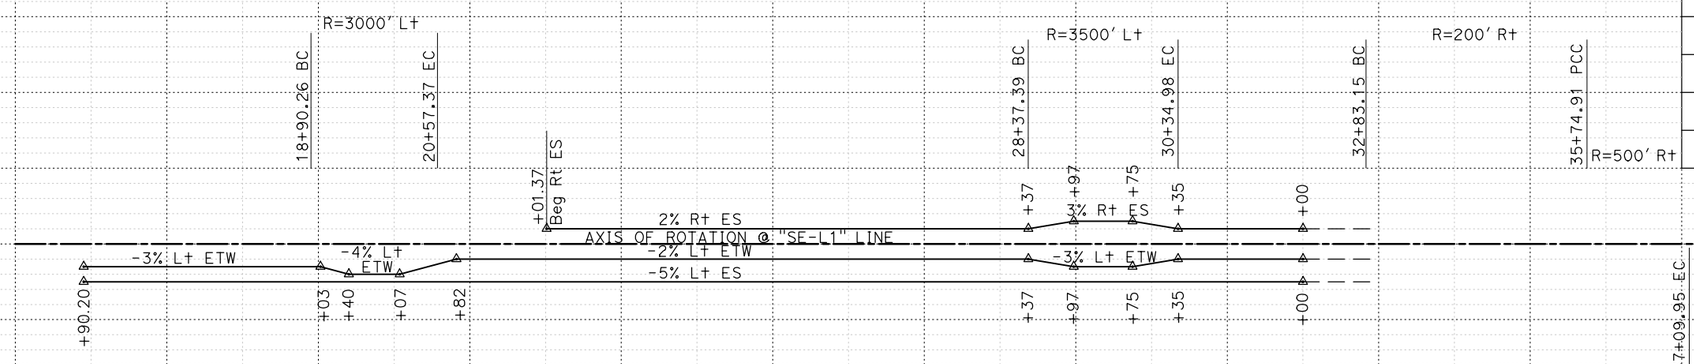

SUPERELEVATION DIAGRAM

"SE-L1" LINE

SIERRA Ave WB ON-RAMP

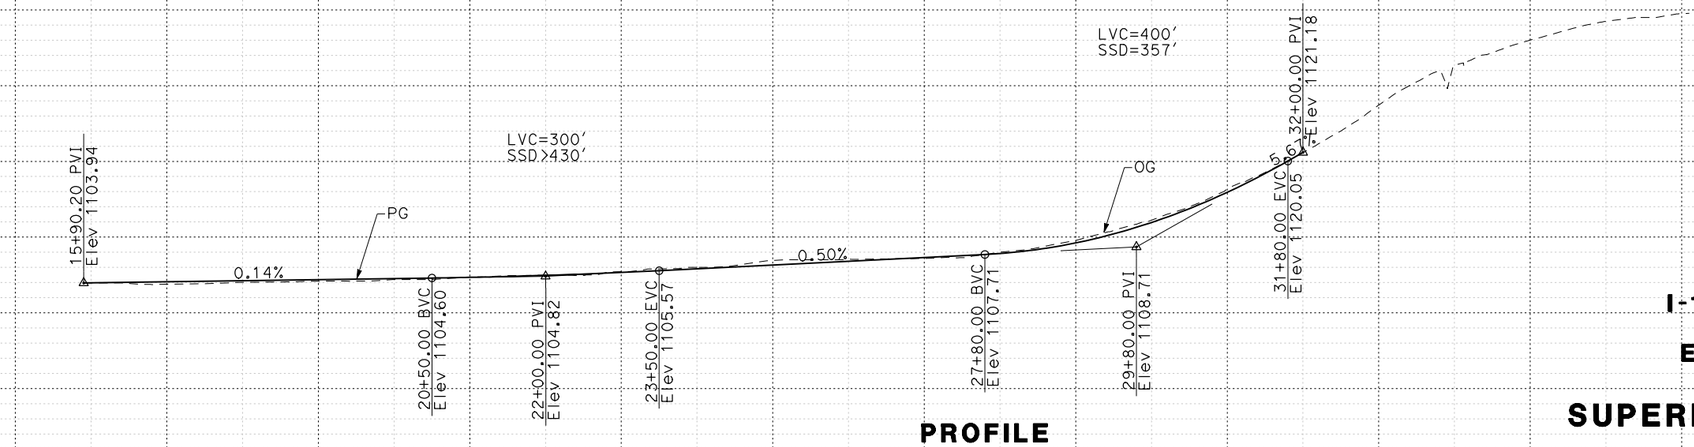

PROFILE

"SE-L1" LINE

SIERRA Ave WB ON-RAMP

I-10 CORRIDOR PROJECT
ALTERNATIVE 3 - EXPRESS LANES (LPA)
PROFILE AND SUPERELEVATION DIAGRAM

SCALE Horiz 1" = 100'
Vert 1" = 10'

SE-L1
PS-67

STATION	15	6	7	8	9	20	1	2	3	4	25	6	7	8	9	30	1	2	3	4	TOTAL
CY Exc																					
CY Emb																					

REVISED BY | DATE REVISED | CALCULATED-DESIGNED BY | CHECKED BY | CONSULTANT FUNCTIONAL SUPERVISOR

STATE OF CALIFORNIA - DEPARTMENT OF TRANSPORTATION
Caltrans

LAST REVISION | DATE PLOTTED => 12/3/2015
00-00-00 | TIME PLOTTED => 9:47:07 AM

FILE: c:\pw_working\ptgpwise\p004075a\dms54025\34_SIERRA_Profile.dgn
TIME: 7/7/2015 9:47:07
SCALE: 200.000 FT / in.
PLTDRV: c:\pw_working\ptgpwise\p004075a\dms11231\NEW-I10-BW-PDF.plt
PENTBL: pw:\\txpla02pwinf01.parsons.com:PTGPWISE\Documents\I-10_HOV\CAD\STANDARDS\PEN_TBL\1405.tbl

Dist	COUNTY	ROUTE	POST MILES TOTAL PROJECT	SHEET No.	TOTAL SHEETS
07, 08	LA,SBd	10	44.9/48.3, 0.0/R37.0		

REGISTERED CIVIL ENGINEER DATE


PLANS APPROVAL DATE

REGISTERED PROFESSIONAL ENGINEER — No. Exp. CIVIL — STATE OF CALIFORNIA

THE STATE OF CALIFORNIA OR ITS OFFICERS OR AGENTS SHALL NOT BE RESPONSIBLE FOR THE ACCURACY OR COMPLETENESS OF SCANNED COPIES OF THIS PLAN SHEET.

PARSONS
2201 DUPONT DRIVE
SUITE 200
IRVINE, CA 92612


SAN BERNARDINO
ASSOCIATED GOVERNMENTS
1170 W. 3RD STREET
SAN BERNARDINO, CA 92410

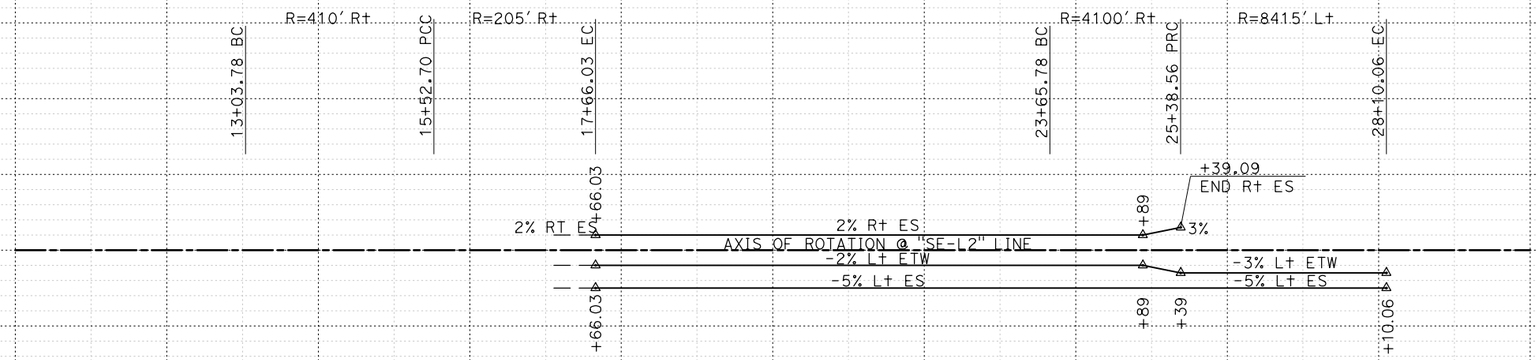

SUPERELEVATION DIAGRAM

"SE-L2" LINE

SIERRA Ave WB OFF-RAMP

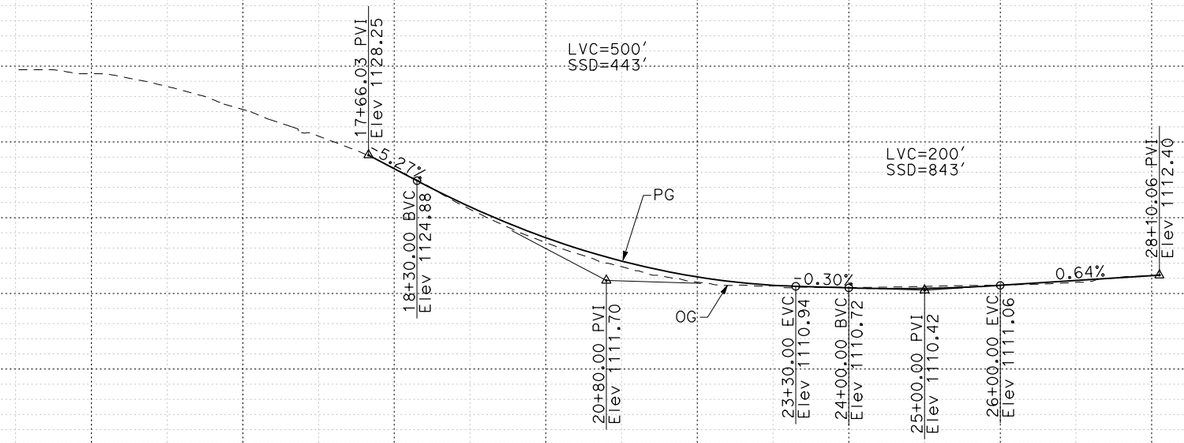

PROFILE

"SE-L2" LINE

SIERRA Ave WB OFF-RAMP

I-10 CORRIDOR PROJECT
ALTERNATIVE 3 - EXPRESS LANES (LPA)
PROFILE AND SUPERELEVATION DIAGRAM

SCALE Horiz 1" = 100'
Vert 1" = 10'

SE-L2
PS-68

STATION		7	8	9	20	1	2	3	4	25	6	7	8	9	TOTAL
CY	Exc														
	Emb														

REVISED BY | DATE REVISED

CALCULATED-DESIGNED BY | CHECKED BY

CONSULTANT FUNCTIONAL SUPERVISOR

STATE OF CALIFORNIA - DEPARTMENT OF TRANSPORTATION

Caltrans

LAST REVISION | DATE PLOTTED => 12/3/2015
00-00-00 | TIME PLOTTED => 9:47:09 AM

FILE: c:\DW_working\ptgpwise\p004075a\dms54025\34_SIERRA_Profile.dgn
DATE: 12/3/2015
SCALE: 200.000 FT / in.
PLTDRV: c:\DW_working\ptgpwise\p004075a\dms11231\NEW-I10-BW-PDF.plt
PENTBL: pw:\\ytxpia02pwinf01.parsons.com:PTGPWISE\Documents\I-10_HOV\CAD\STANDARDS\PEN_TBL\1405.tbl

BORDER LAST REVISED 7/2/2010 | USERNAME => p004075A | DGN FILE => 34_SIERRA_Profile.dgn | RELATIVE BORDER SCALE IS IN INCHES 0 1 2 3 | UNIT 2232 | PROJECT NUMBER & PHASE 0800000040

Dist	COUNTY	ROUTE	POST MILES TOTAL PROJECT	SHEET No.	TOTAL SHEETS
07, 08	LA,SBd	10	44.9/48.3, 0.0/R37.0		

REGISTERED CIVIL ENGINEER DATE


PLANS APPROVAL DATE

REGISTERED PROFESSIONAL ENGINEER No. Exp. CIVIL STATE OF CALIFORNIA

THE STATE OF CALIFORNIA OR ITS OFFICERS OR AGENTS SHALL NOT BE RESPONSIBLE FOR THE ACCURACY OR COMPLETENESS OF SCANNED COPIES OF THIS PLAN SHEET.

PARSONS
2201 DUPONT DRIVE
SUITE 200
IRVINE, CA 92612


SAN BERNARDINO
ASSOCIATED GOVERNMENTS
1170 W. 3RD STREET
SAN BERNARDINO, CA 92410

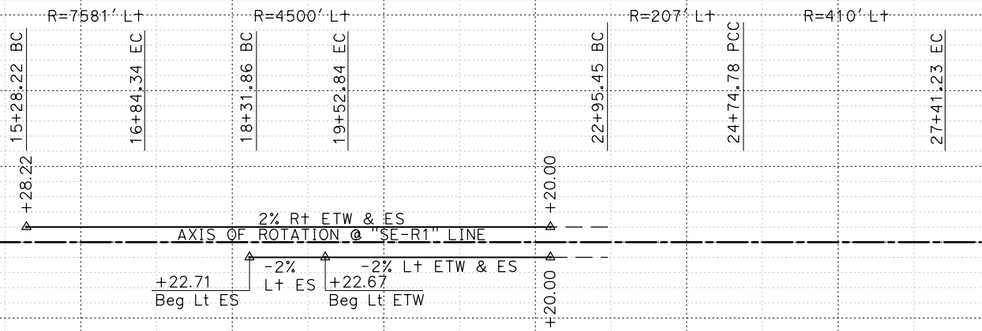

SUPERELEVATION DIAGRAM

"SE-R1" LINE

SIERRA Ave EB OFF-RAMP

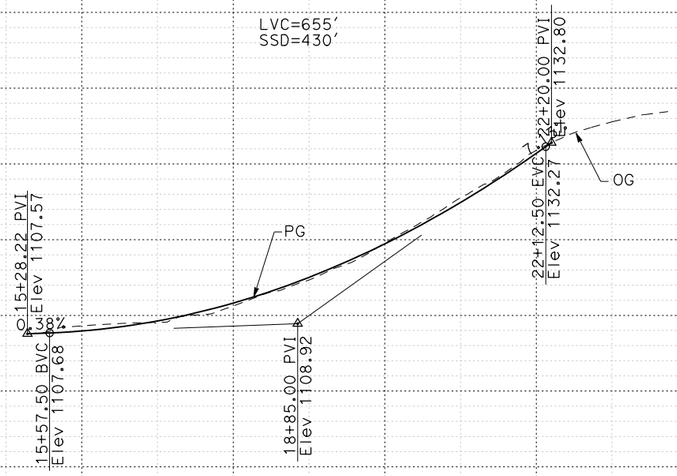

PROFILE

"SE-R1" LINE

SIERRA Ave EB OFF-RAMP

I-10 CORRIDOR PROJECT
ALTERNATIVE 3 - EXPRESS LANES (LPA)
PROFILE AND SUPERELEVATION DIAGRAM

SCALE Horiz 1" = 100'
Vert 1" = 10'

SE-R1
PS-69

STATION	4	15	6	7	8	9	20	1	2	3	4	25	6	7	8	TOTAL
CY Exc																
CY Emb																

REVISED BY | DATE REVISED

CALCULATED-DESIGNED BY | CHECKED BY

CONSULTANT FUNCTIONAL SUPERVISOR

STATE OF CALIFORNIA - DEPARTMENT OF TRANSPORTATION

Caltrans

LAST REVISION | DATE PLOTTED => 12/3/2015
00-00-00 | TIME PLOTTED => 9:47:10 AM

FILE: c:\pw_working\ptgpwise\p004075a\dms54025\34_SIERRA_Profile.dgn
DATE: 7/7/2015
SCALE: 200.000 FT / in.
PLTDRV: c:\pw_working\ptgpwise\p004075a\dms11231\NEW-I10-BW-PDF.plt
PENTBL: pw:\\vtxpia02pwinf01.parsons.com:PTGPWISEDocuments\I-10_HOV\CAD\STANDARDS\PEN_TBL\N405.tbl

BORDER LAST REVISED 7/2/2010 | USERNAME => p004075A | DGN FILE => 34_SIERRA_Profile.dgn | RELATIVE BORDER SCALE IS IN INCHES 0 1 2 3 | UNIT 2232 | PROJECT NUMBER & PHASE 0800000040

Dist	COUNTY	ROUTE	POST MILES TOTAL PROJECT	SHEET No.	TOTAL SHEETS
07, 08	LA,SBd	10	44.9/48.3, 0.0/R37.0		

REGISTERED CIVIL ENGINEER DATE


PLANS APPROVAL DATE

REGISTERED PROFESSIONAL ENGINEER — No. Exp. CIVIL — STATE OF CALIFORNIA

THE STATE OF CALIFORNIA OR ITS OFFICERS OR AGENTS SHALL NOT BE RESPONSIBLE FOR THE ACCURACY OR COMPLETENESS OF SCANNED COPIES OF THIS PLAN SHEET.

PARSONS
2201 DUPONT DRIVE
SUITE 200
IRVINE, CA 92612


SAN BERNARDINO
ASSOCIATED GOVERNMENTS
1170 W. 3RD STREET
SAN BERNARDINO, CA 92410

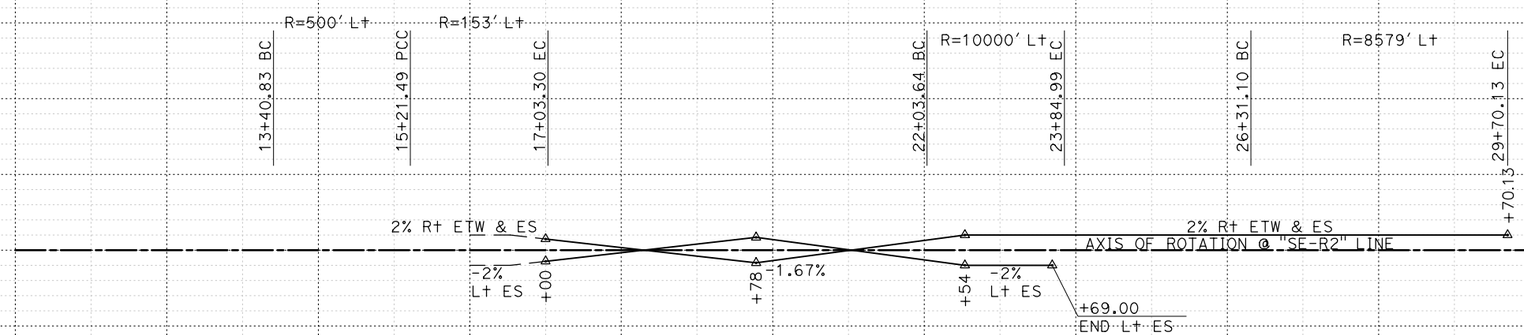

SUPERELEVATION DIAGRAM

"SE-R2" LINE

SIERRA Ave EB ON-RAMP

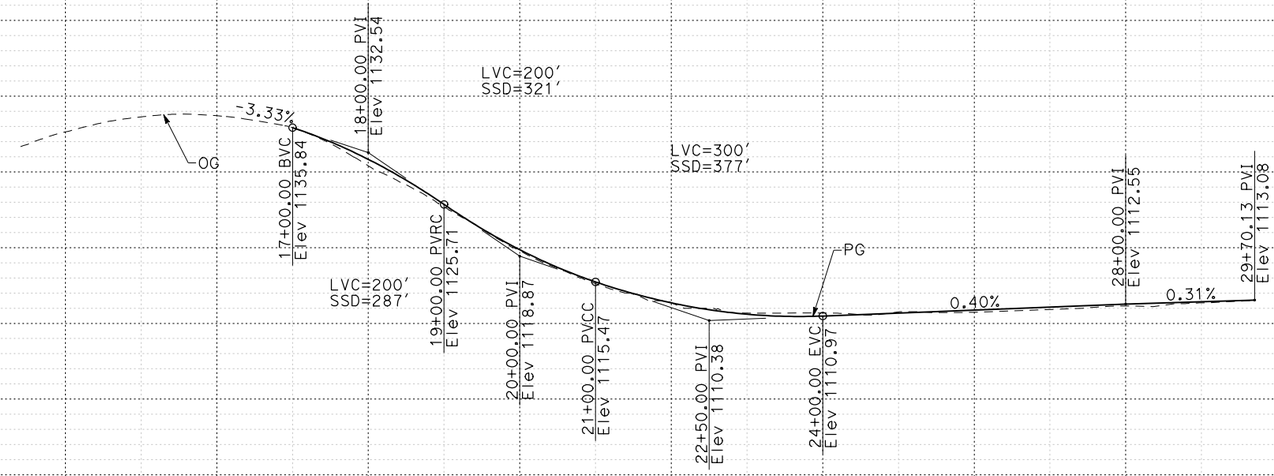

PROFILE

"SE-R2" LINE

SIERRA Ave EB ON-RAMP

I-10 CORRIDOR PROJECT
ALTERNATIVE 3 - EXPRESS LANES (LPA)
PROFILE AND SUPERELEVATION DIAGRAM

SCALE Horiz 1" = 100'
Vert 1" = 10'

SE-R2
PS-70

STATION	3	4	15	6	7	8	9	20	1	2	3	4	25	6	7	8	9	30	TOTAL
CY Exc																			
CY Emb																			

REVISED BY | DATE REVISED

CALCULATED-DESIGNED BY | CHECKED BY

CONSULTANT FUNCTIONAL SUPERVISOR

STATE OF CALIFORNIA - DEPARTMENT OF TRANSPORTATION

Caltrans

LAST REVISION | DATE PLOTTED => 12/3/2015
00-00-00 | TIME PLOTTED => 9:47:11 AM

FILE: c:\pw_work\ptgpwise\p004075a\dms54025\34_SIERRA_Profile.dgn
VIEW: All
SCALE: 200.000 FT / in.
PLTDRV: c:\pw_work\ptgpwise\p004075a\dms11231\NEW-I10-BW-PDF.plt
PENTBL: pw:\\vtxpla02pwinf01.parsons.com:PTGPWISEDocuments\I-10_HOV\CAD\STANDARDS\PEN_TBL\1405.tbl

BORDER LAST REVISED 7/2/2010 | USERNAME => p004075A | DGN FILE => 34_SIERRA_Profile.dgn | RELATIVE BORDER SCALE IS IN INCHES 0 1 2 3 | UNIT 2232 | PROJECT NUMBER & PHASE 0800000040

Dist	COUNTY	ROUTE	POST MILES TOTAL PROJECT	SHEET No.	TOTAL SHEETS
07, 08	LA,SBd	10	44.9/48.3, 0.0/R37.0		

REGISTERED CIVIL ENGINEER DATE


PLANS APPROVAL DATE

REGISTERED PROFESSIONAL ENGINEER No. Exp. CIVIL STATE OF CALIFORNIA


THE STATE OF CALIFORNIA OR ITS OFFICERS OR AGENTS SHALL NOT BE RESPONSIBLE FOR THE ACCURACY OR COMPLETENESS OF SCANNED COPIES OF THIS PLAN SHEET.

PARSONS
2201 DUPONT DRIVE
SUITE 200
IRVINE, CA 92612

SAN BERNARDINO
ASSOCIATED GOVERNMENTS
1170 W. 3RD STREET
SAN BERNARDINO, CA 92410

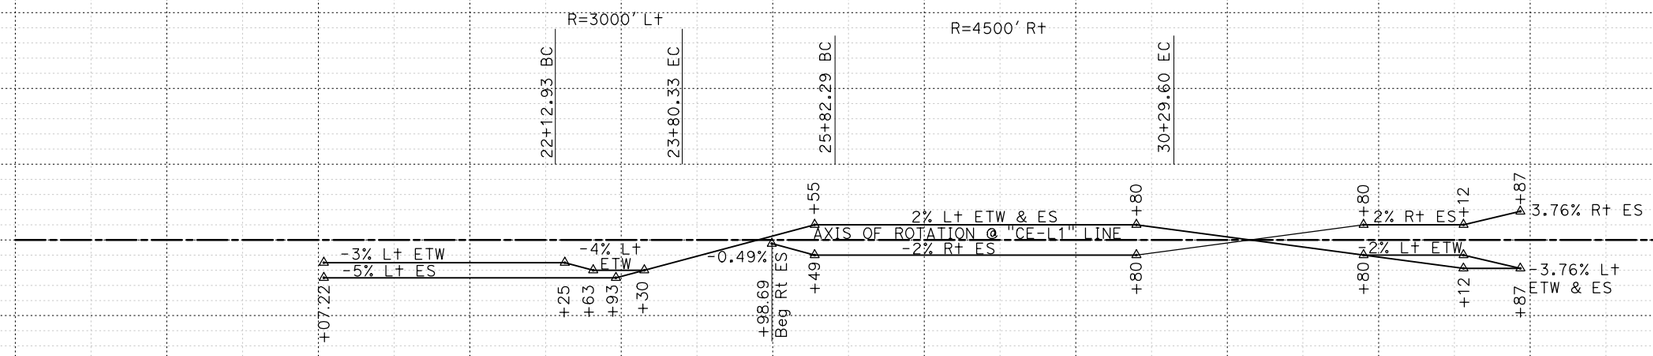

SUPERELEVATION DIAGRAM
"CE-L1" LINE
CEDAR Ave WB ON-RAMP

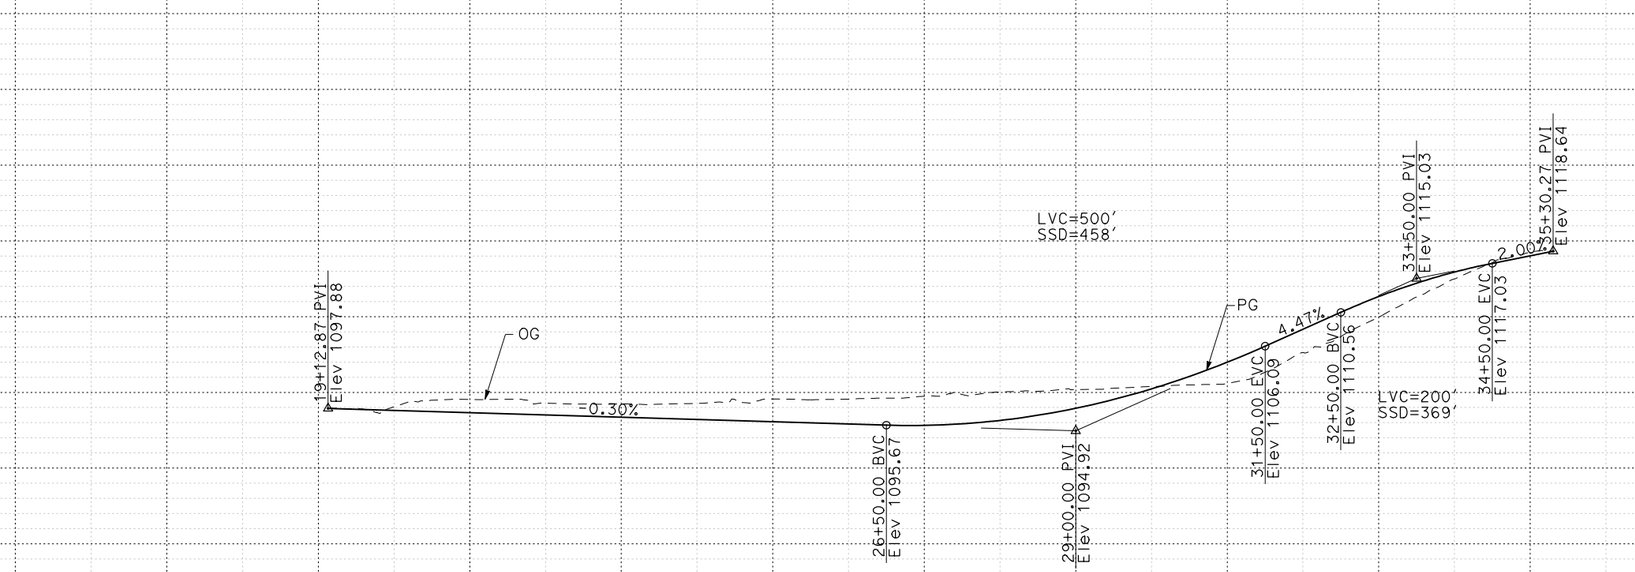

PROFILE
"CE-L1" LINE
CEDAR Ave WB ON-RAMP

I-10 CORRIDOR PROJECT
ALTERNATIVE 3 - EXPRESS LANES (LPA)
PROFILE AND SUPERELEVATION DIAGRAM

SCALE Horiz 1" = 100'
Vert 1" = 10'

CE-L1
PS-71

STATION	9	20	1	2	3	4	25	6	7	8	9	30	1	2	3	4	35	6	TOTAL
CY Exc																			
CY Emb																			

REVISED BY | DATE REVISED

CALCULATED-DESIGNED BY | CHECKED BY

CONSULTANT FUNCTIONAL SUPERVISOR

STATE OF CALIFORNIA - DEPARTMENT OF TRANSPORTATION

Caltrans

LAST REVISION | DATE PLOTTED => 12/3/2015
00-00-00 | TIME PLOTTED => 9:47:21 AM

FILE: c:\pw_working\pptgpwise\p004075a\dms54025\36_CEDAR_Profile.dgn
LAYOUT: 7.000 FT / in.
SCALE: 200.000 FT / in.
PLTDRV: c:\pw_working\pptgpwise\p004075a\dms11231\NEW-I10-BW-PDF.plt
PENTBL: pw:\\txpla02pwinf01.parsons.com:PTGPWISE\Documents\I-10_HOV\CAD\STANDARDS\PEN_TBL\N405.tbl

BORDER LAST REVISED 7/2/2010 | USERNAME => p004075A | DGN FILE => 36_CEDAR_Profile.dgn | RELATIVE BORDER SCALE IS IN INCHES 0 1 2 3 | UNIT 2232 | PROJECT NUMBER & PHASE 0800000040

Dist	COUNTY	ROUTE	POST MILES TOTAL PROJECT	SHEET No.	TOTAL SHEETS
07, 08	LA,SBd	10	44.9/48.3, 0.0/R37.0		

REGISTERED CIVIL ENGINEER DATE


PLANS APPROVAL DATE

REGISTERED PROFESSIONAL ENGINEER — No. Exp. CIVIL — STATE OF CALIFORNIA

THE STATE OF CALIFORNIA OR ITS OFFICERS OR AGENTS SHALL NOT BE RESPONSIBLE FOR THE ACCURACY OR COMPLETENESS OF SCANNED COPIES OF THIS PLAN SHEET.

PARSONS
2201 DUPONT DRIVE
SUITE 200
IRVINE, CA 92612


SAN BERNARDINO
ASSOCIATED GOVERNMENTS
1170 W. 3RD STREET
SAN BERNARDINO, CA 92410

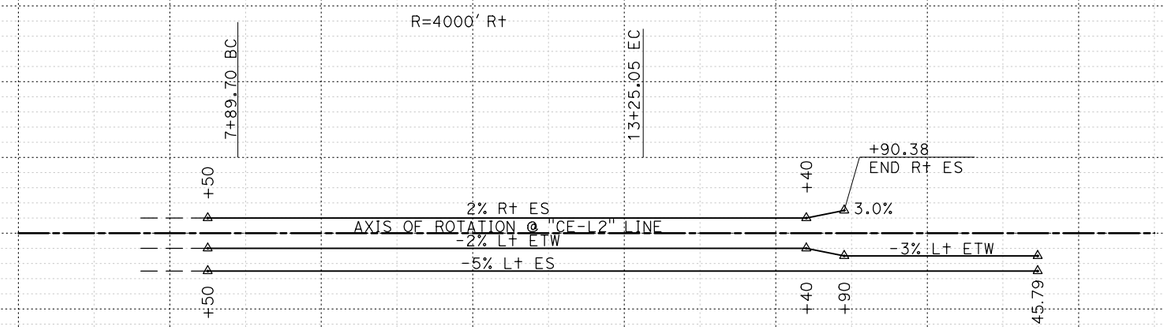

SUPERELEVATION DIAGRAM

"CE-L2" LINE

CEDAR Ave WB OFF-RAMP

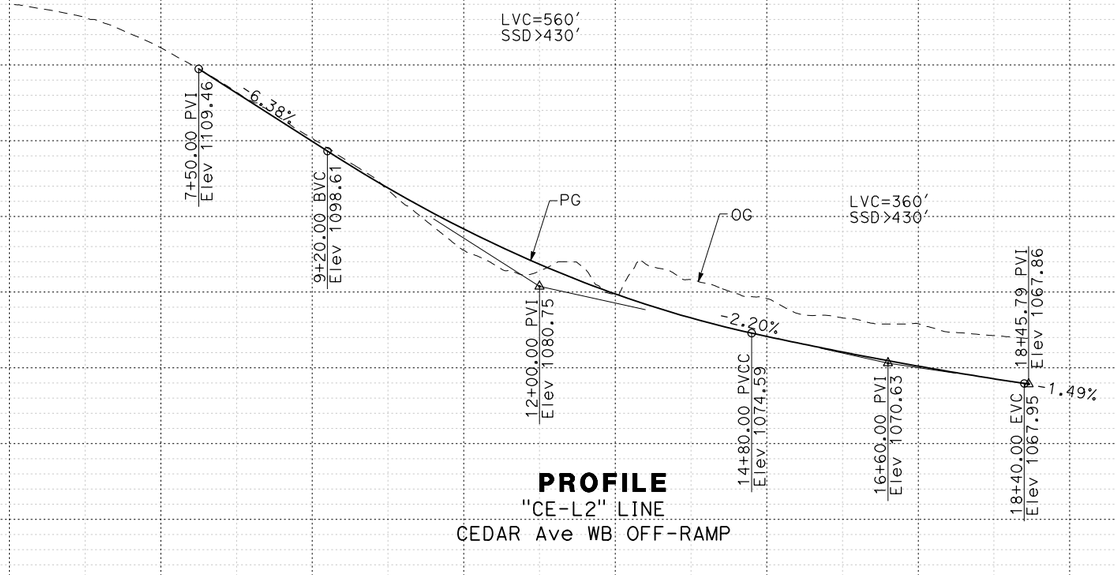

PROFILE

"CE-L2" LINE

CEDAR Ave WB OFF-RAMP

I-10 CORRIDOR PROJECT
ALTERNATIVE 3 - EXPRESS LANES (LPA)
PROFILE AND SUPERELEVATION DIAGRAM

SCALE Horiz 1" = 100'
Vert 1" = 10'

CE-L2
PS-72

STATION	6	7	8	9	10	1	2	3	4	15	6	7	8	9	TOTAL
CY Exc															
CY Emb															

REVISED BY | DATE REVISED

CALCULATED-DESIGNED BY | CHECKED BY

CONSULTANT FUNCTIONAL SUPERVISOR

STATE OF CALIFORNIA - DEPARTMENT OF TRANSPORTATION

Caltrans

LAST REVISION | DATE PLOTTED => 12/3/2015
00-00-00 | TIME PLOTTED => 9:47:22 AM

FILE: c:\DW_working\pfgpwise\p004075a\dms540253\36_CEDAR_Profile.dgn
VIEW: ALL
SCALE: 200.000 FT / in.
PLTDRV: c:\DW_working\pfgpwise\p004075a\dms11231\NEW-I10-BW-PDF.plt
PENTBL: pw:\\txpla02pwinf01.parsons.com:PTGPWISEDocuments\I-10_HOV\CAD\STANDARDS\PEN_TBL\N405.tbl

Dist	COUNTY	ROUTE	POST MILES TOTAL PROJECT	SHEET No.	TOTAL SHEETS
07, 08	LA,SBd	10	44.9/48.3, 0.0/R37.0		

REGISTERED CIVIL ENGINEER DATE


PLANS APPROVAL DATE

REGISTERED PROFESSIONAL ENGINEER No. Exp. CIVIL STATE OF CALIFORNIA

THE STATE OF CALIFORNIA OR ITS OFFICERS OR AGENTS SHALL NOT BE RESPONSIBLE FOR THE ACCURACY OR COMPLETENESS OF SCANNED COPIES OF THIS PLAN SHEET.

PARSONS
2201 DUPONT DRIVE
SUITE 200
IRVINE, CA 92612


SAN BERNARDINO
ASSOCIATED GOVERNMENTS
1170 W. 3RD STREET
SAN BERNARDINO, CA 92410

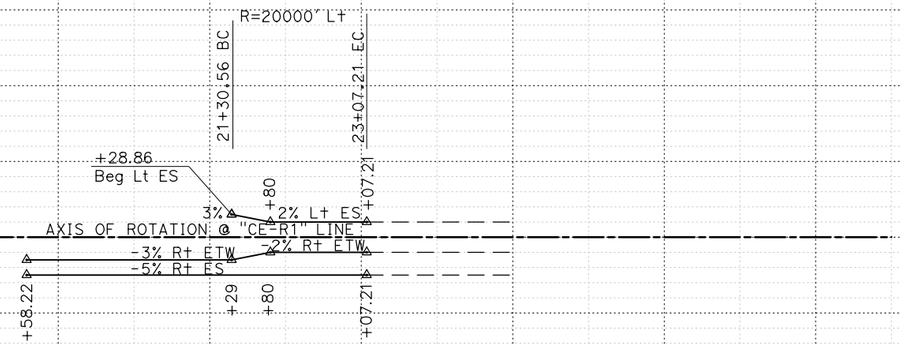

SUPERELEVATION DIAGRAM

"CE-R1" LINE

CEDAR Ave EB OFF-RAMP

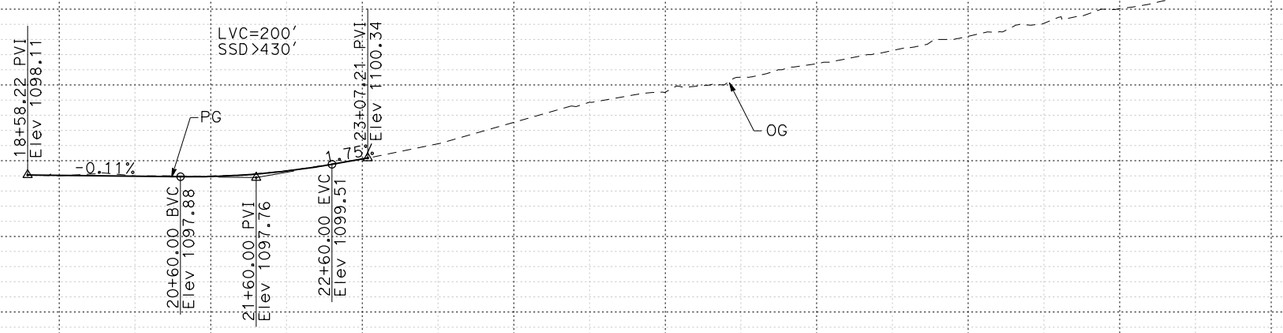

PROFILE

"CE-R1" LINE

CEDAR Ave EB OFF-RAMP

I-10 CORRIDOR PROJECT
ALTERNATIVE 3 - EXPRESS LANES (LPA)
PROFILE AND SUPERELEVATION DIAGRAM

SCALE Horiz 1" = 100'
Vert 1" = 10'

CE-R1
PS-73

STATION	5	6	7	8	9	20	1	2	3	4	25	6	7	8	9	30	TOTAL
CY Exc																	
CY Emb																	

10% 0% -10% 1110 1100 1090

REVISED BY | DATE REVISED | CALCULATED-DESIGNED BY | CHECKED BY | CONSULTANT FUNCTIONAL SUPERVISOR

STATE OF CALIFORNIA - DEPARTMENT OF TRANSPORTATION

Caltrans

LAST REVISION | DATE PLOTTED => 12/3/2015 | TIME PLOTTED => 9:47:24 AM | 00-00-00

FILE: c:\DW_working\ptgpwise\p004075o\dms54025\36_CEDAR_Profile.dgn
VIEW: All
SCALE: 200.000 FT / in.
PLTDRV: c:\DW_working\ptgpwise\p004075o\dms11231\NEW-I10-BW-PDF.plt
PENTBL: pw:\\ptgld02pwinf01.parsons.com:PTGPWISE\Documents\I-10_HOV\CAD\STANDARDS\PEN_TBL\N405.tbl

BORDER LAST REVISED 7/2/2010 | USERNAME => p004075A | DGN FILE => 36_CEDAR_Profile.dgn | RELATIVE BORDER SCALE IS IN INCHES 0 1 2 3 | UNIT 2232 | PROJECT NUMBER & PHASE 0800000040

Dist	COUNTY	ROUTE	POST MILES TOTAL PROJECT	SHEET No.	TOTAL SHEETS
07, 08	LA,SBd	10	44.9/48.3, 0.0/R37.0		

REGISTERED CIVIL ENGINEER DATE


PLANS APPROVAL DATE

REGISTERED PROFESSIONAL ENGINEER No. Exp. CIVIL STATE OF CALIFORNIA

THE STATE OF CALIFORNIA OR ITS OFFICERS OR AGENTS SHALL NOT BE RESPONSIBLE FOR THE ACCURACY OR COMPLETENESS OF SCANNED COPIES OF THIS PLAN SHEET.


PARSONS
2201 DUPONT DRIVE
SUITE 200
IRVINE, CA 92612

SAN BERNARDINO
ASSOCIATED GOVERNMENTS
1170 W. 3RD STREET
SAN BERNARDINO, CA 92410

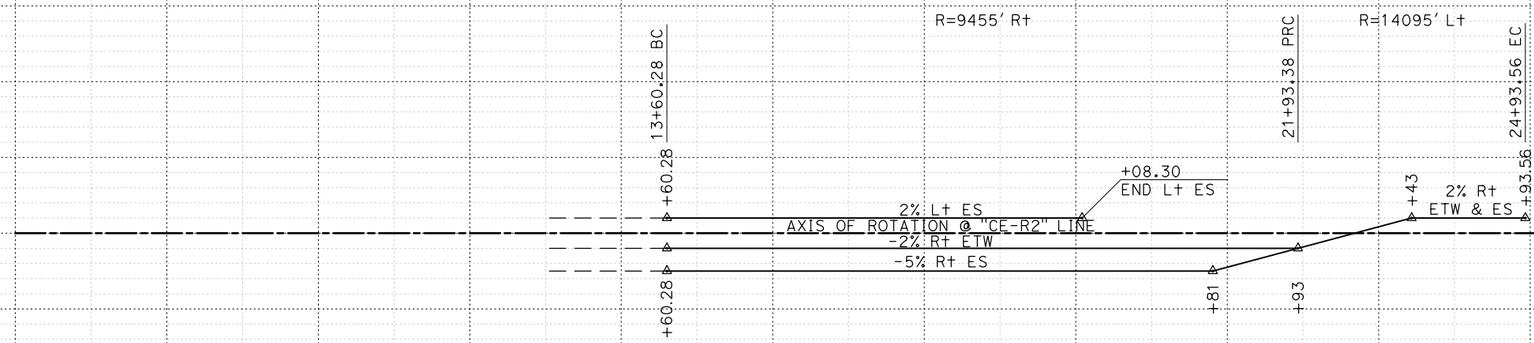

SUPERELEVATION DIAGRAM

"CE-R2" LINE
CEDAR Ave EB ON-RAMP

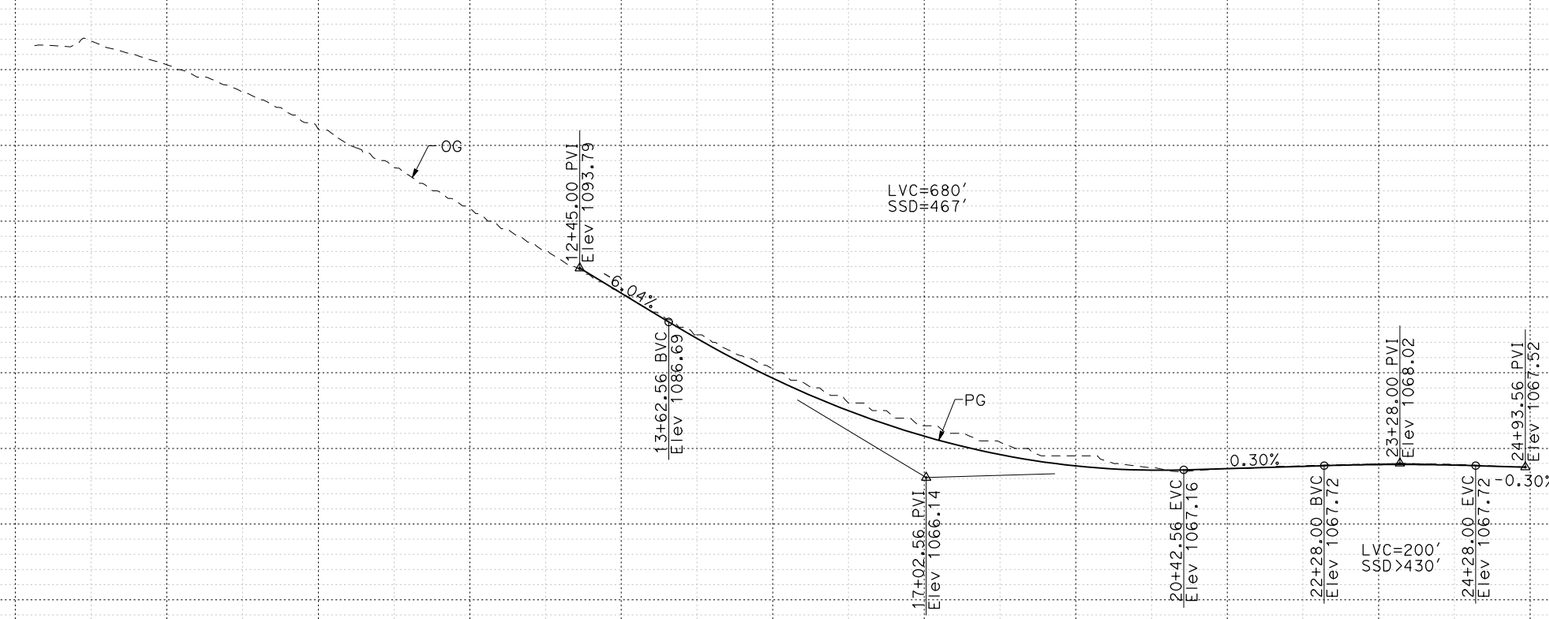

PROFILE

"CE-R2" LINE
CEDAR Ave EB ON-RAMP

I-10 CORRIDOR PROJECT
ALTERNATIVE 3 - EXPRESS LANES (LPA)
PROFILE AND SUPERELEVATION DIAGRAM

SCALE Horiz 1" = 100'
Vert 1" = 10'

CE-R2
PS-74

STATION	1	2	3	4	15	6	7	8	9	20	1	2	3	4	25	6	TOTAL
CY Exc																	
CY Emb																	

REVISED BY | DATE REVISED

CALCULATED-DESIGNED BY | CHECKED BY

CONSULTANT FUNCTIONAL SUPERVISOR

STATE OF CALIFORNIA - DEPARTMENT OF TRANSPORTATION

Caltrans

LAST REVISION | DATE PLOTTED => 12/3/2015
00-00-00 | TIME PLOTTED => 9:47:25 AM

FILE: c:\pw_working\ptgpwise\p004075a\dms54025\36_CEDAR_Profile.dgn
DATE: 12/3/2015
SCALE: 200.000 FT / in.
PLTDRV: c:\pw_working\ptgpwise\p004075a\dms11231\NEW-I10-BW-PDF.plt
PENTBL: pw:\\txpla02pwinf01.parsons.com:PTGPWISE\Documents\I-10_HOV\CAD\STANDARDS\PEN_TBL\N405.tbl

BORDER LAST REVISED 7/2/2010 | USERNAME => p004075A | DGN FILE => 36_CEDAR_Profile.dgn | RELATIVE BORDER SCALE IS IN INCHES 0 1 2 3 | UNIT 2232 | PROJECT NUMBER & PHASE 0800000040

Dist	COUNTY	ROUTE	POST MILES TOTAL PROJECT	SHEET No.	TOTAL SHEETS
07, 08	LA,SBd	10	44.9/48.3, 0.0/R37.0		

REGISTERED CIVIL ENGINEER DATE


PLANS APPROVAL DATE

REGISTERED PROFESSIONAL ENGINEER — No. Exp. CIVIL — STATE OF CALIFORNIA


THE STATE OF CALIFORNIA OR ITS OFFICERS OR AGENTS SHALL NOT BE RESPONSIBLE FOR THE ACCURACY OR COMPLETENESS OF SCANNED COPIES OF THIS PLAN SHEET.

PARSONS
2201 DUPONT DRIVE
SUITE 200
IRVINE, CA 92612

SAN BERNARDINO
ASSOCIATED GOVERNMENTS
1170 W. 3RD STREET
SAN BERNARDINO, CA 92410

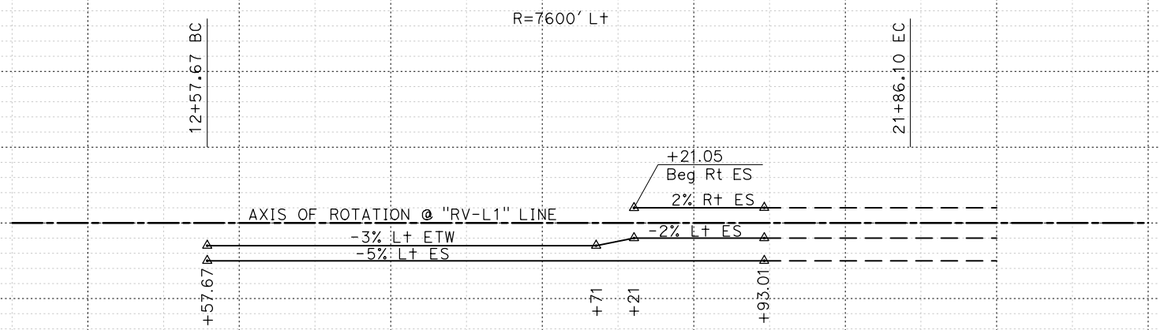

SUPERELEVATION DIAGRAM
"RV-L1" LINE
RIVERSIDE Ave WB ON-RAMP

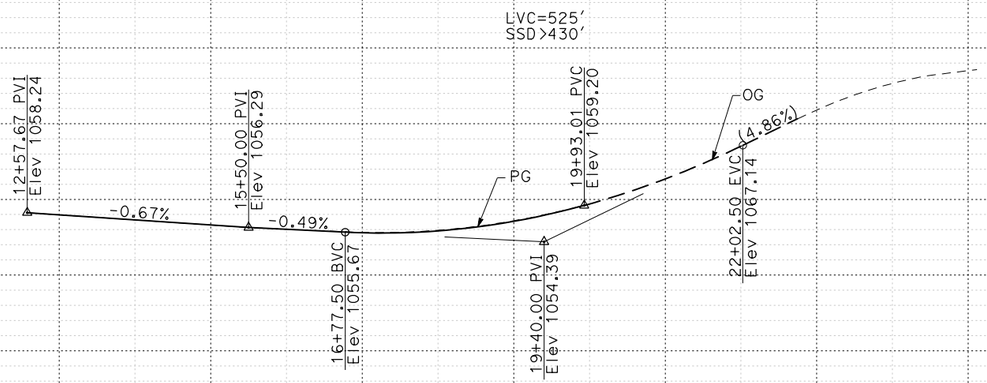

PROFILE
"RV-L1" LINE
RIVERSIDE Ave WB ON-RAMP

I-10 CORRIDOR PROJECT
ALTERNATIVE 3 - EXPRESS LANES (LPA)
PROFILE AND SUPERELEVATION DIAGRAM

SCALE Horiz 1" = 100'
Vert 1" = 10'

RV-L1
PS-75

REVISED BY | DATE REVISED
CALCULATED-DESIGNED BY | CHECKED BY
CONSULTANT FUNCTIONAL SUPERVISOR
STATE OF CALIFORNIA - DEPARTMENT OF TRANSPORTATION

STATION: 10 2 3 4 15 6 7 8 9 20 1 2 3 4 25 TOTAL
CY Exc
CY Emb

LAST REVISION | DATE PLOTTED => 12/3/2015 | TIME PLOTTED => 9:47:35 AM
00-00-00

FILE: c:\pw_working\ptgpwise\p004075a\dms54025\38_RIVERSIDE_Profile.dgn
VOLS: 1,2,3,4,5,6,7,8
SCALE: 200.000 FT / in.
PLTDRV: c:\pw_working\ptgpwise\p004075a\dms11231\NEW-I10-BW-PDF.plt
PENTBL: pw:\\vtxpla02pwinf01.parsons.com:PTGPWISE\Documents\I-10_HOV\CAD\STANDARDS\PEN_TBL\N405.tbl

BORDER LAST REVISED 7/2/2010 | USERNAME => p004075A | DGN FILE => 38_RIVERSIDE_Profile.dgn | RELATIVE BORDER SCALE IS IN INCHES 0 1 2 3 | UNIT 2232 | PROJECT NUMBER & PHASE 0800000040

Dist	COUNTY	ROUTE	POST MILES TOTAL PROJECT	SHEET No.	TOTAL SHEETS
07, 08	LA,SBd	10	44.9/48.3, 0.0/R37.0		

REGISTERED CIVIL ENGINEER DATE


PLANS APPROVAL DATE

REGISTERED PROFESSIONAL ENGINEER — No. Exp. CIVIL — STATE OF CALIFORNIA

THE STATE OF CALIFORNIA OR ITS OFFICERS OR AGENTS SHALL NOT BE RESPONSIBLE FOR THE ACCURACY OR COMPLETENESS OF SCANNED COPIES OF THIS PLAN SHEET.

PARSONS
2201 DUPONT DRIVE
SUITE 200
IRVINE, CA 92612


SAN BERNARDINO
ASSOCIATED GOVERNMENTS
1170 W. 3RD STREET
SAN BERNARDINO, CA 92410

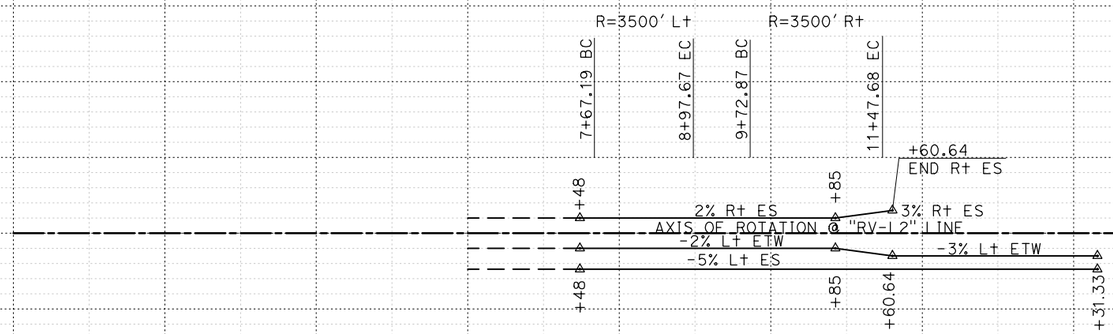

SUPERELEVATION DIAGRAM

"RV-L2" LINE

RIVERSIDE Ave WB OFF-RAMP

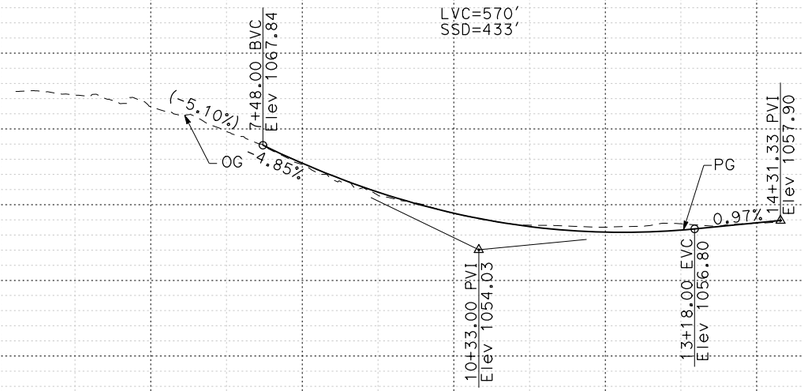

PROFILE

"RV-L2" LINE

RIVERSIDE Ave WB OFF-RAMP

I-10 CORRIDOR PROJECT
ALTERNATIVE 3 - EXPRESS LANES (LPA)
PROFILE AND SUPERELEVATION DIAGRAM

SCALE Horiz 1" = 100'
Vert 1" = 10'

RV-L2
PS-76

STATION		6	7	8	9	10	1	2	3	4	15	6	7	TOTAL
CY	Exc													
	Emb													

REVISED BY | DATE REVISED

CALCULATED-DESIGNED BY | CHECKED BY

CONSULTANT FUNCTIONAL SUPERVISOR

STATE OF CALIFORNIA - DEPARTMENT OF TRANSPORTATION

Caltrans

LAST REVISION | DATE PLOTTED => 12/3/2015
00-00-00 | TIME PLOTTED => 9:47:36 AM

FILE: c:\DW_working\ptgpwise\p004075a\dms54025\38_RIVERSIDE_Profile.dgn
DATE: 7/7/2015
SCALE: 200.000 FT / in.
PLTDRV: c:\DW_working\ptgpwise\p004075a\dms11231\NEW-I10-BW-PDF.plt
PENTBL: pw:\\vtxpia02pwinf01.parsons.com:PTGPWISE\Documents\I-10_HOV\CAD\STANDARDS\PEN_TBL\N405.tbl

BORDER LAST REVISED 7/2/2010 | USERNAME => p004075A | DGN FILE => 38_RIVERSIDE_Profile.dgn | RELATIVE BORDER SCALE IS IN INCHES 0 1 2 3 | UNIT 2232 | PROJECT NUMBER & PHASE 0800000040

Dist	COUNTY	ROUTE	POST MILES TOTAL PROJECT	SHEET No.	TOTAL SHEETS
07, 08	LA,SBd	10	44.9/48.3, 0.0/R37.0		

REGISTERED CIVIL ENGINEER DATE


PLANS APPROVAL DATE

REGISTERED PROFESSIONAL ENGINEER — No. Exp. CIVIL — STATE OF CALIFORNIA

THE STATE OF CALIFORNIA OR ITS OFFICERS OR AGENTS SHALL NOT BE RESPONSIBLE FOR THE ACCURACY OR COMPLETENESS OF SCANNED COPIES OF THIS PLAN SHEET.

PARSONS
2201 DUPONT DRIVE
SUITE 200
IRVINE, CA 92612


SAN BERNARDINO
ASSOCIATED GOVERNMENTS
1170 W. 3RD STREET
SAN BERNARDINO, CA 92410

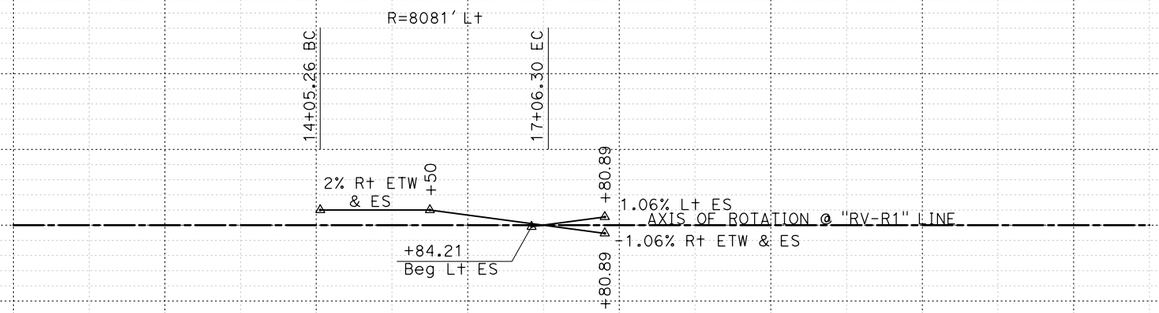

SUPERELEVATION DIAGRAM

"RV-R1" LINE

RIVERSIDE Ave EB OFF-RAMP

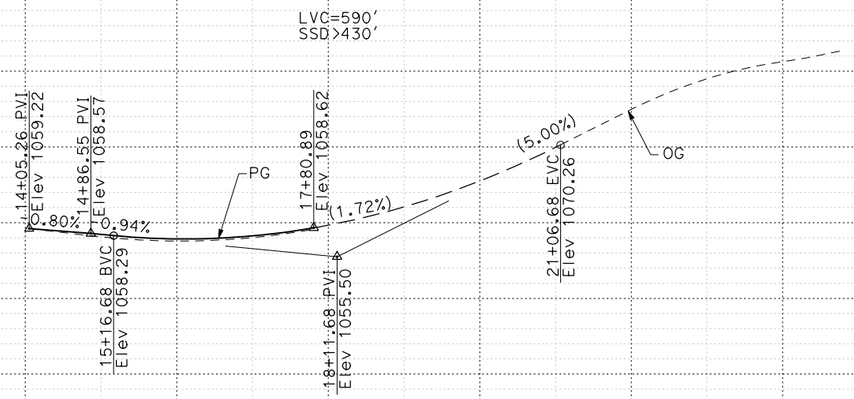

PROFILE

"RV-R1" LINE

RIVERSIDE Ave EB OFF-RAMP

I-10 CORRIDOR PROJECT
ALTERNATIVE 3 - EXPRESS LANES (LPA)
PROFILE AND SUPERELEVATION DIAGRAM

SCALE Horiz 1" = 100'
Vert 1" = 10'

RV-R1
PS-77

STATION		3	4	15	6	7	8	9	20	1	2	TOTAL
CY	Exc											
	Emb											

REVISED BY | DATE REVISED

CALCULATED-DESIGNED BY | CHECKED BY

CONSULTANT FUNCTIONAL SUPERVISOR

STATE OF CALIFORNIA - DEPARTMENT OF TRANSPORTATION

Caltrans

LAST REVISION | DATE PLOTTED => 12/3/2015
00-00-00 | TIME PLOTTED => 9:47:37 AM

FILE: c:\DW_working\ptgpwise\p004075a\dms54025\38_RIVERSIDE_Profile.dgn
VSCALE: 10.000 FT / in.
SCALE: 200.000 FT / in.
PLTDRV: c:\DW_working\ptgpwise\p004075a\dms11231\NEW-I10-BW-PDF.plt
PENTBL: pw:\\vtxpia02pwinf01.parsons.com:PTGPWISE\Documents\I-10_HOV\CAD\STANDARDS\PEN_TBL\N405.tbl

BORDER LAST REVISED 7/2/2010 | USERNAME => p004075A | DGN FILE => 38_RIVERSIDE_Profile.dgn | RELATIVE BORDER SCALE IS IN INCHES 0 1 2 3 | UNIT 2232 | PROJECT NUMBER & PHASE 0800000040

Dist	COUNTY	ROUTE	POST MILES TOTAL PROJECT	SHEET No.	TOTAL SHEETS
07, 08	LA,SBd	10	44.9/48.3, 0.0/R37.0		

REGISTERED CIVIL ENGINEER DATE


PLANS APPROVAL DATE

REGISTERED PROFESSIONAL ENGINEER — No. Exp. CIVIL — STATE OF CALIFORNIA

THE STATE OF CALIFORNIA OR ITS OFFICERS OR AGENTS SHALL NOT BE RESPONSIBLE FOR THE ACCURACY OR COMPLETENESS OF SCANNED COPIES OF THIS PLAN SHEET.


PARSONS
2201 DUPONT DRIVE
SUITE 200
IRVINE, CA 92612

SAN BERNARDINO
ASSOCIATED GOVERNMENTS
1170 W. 3RD STREET
SAN BERNARDINO, CA 92410

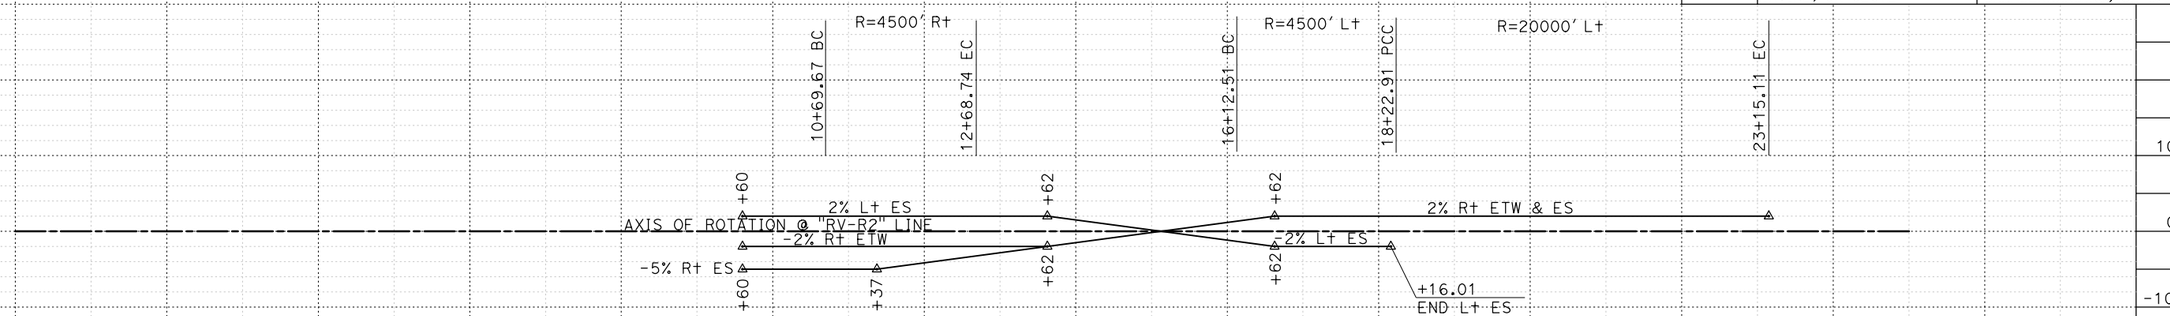

SUPERELEVATION DIAGRAM

"RV-R2" LINE
RIVERSIDE Ave EB ON-RAMP

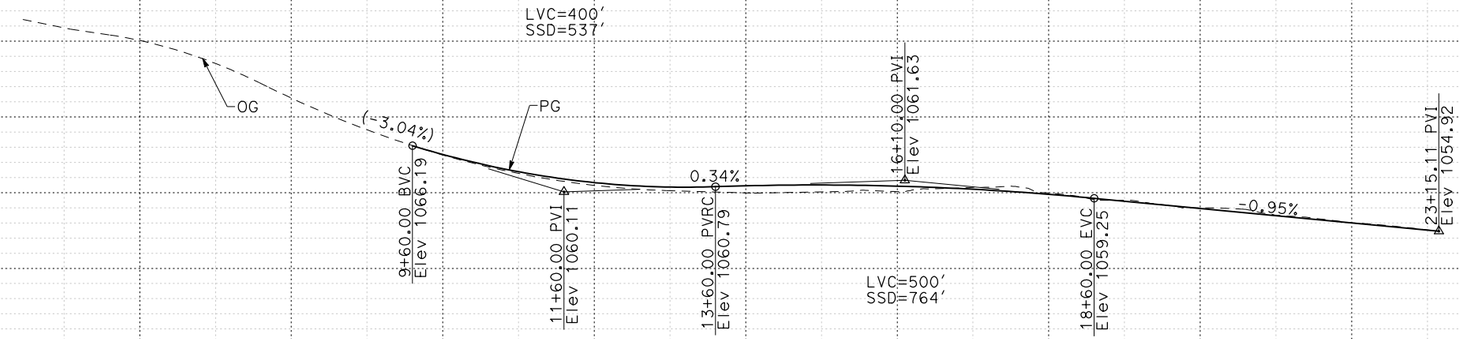

PROFILE

"RV-R2" LINE
RIVERSIDE Ave EB ON-RAMP

I-10 CORRIDOR PROJECT
ALTERNATIVE 3 - EXPRESS LANES (LPA)
PROFILE AND SUPERELEVATION DIAGRAM

SCALE Horiz 1" = 100'
Vert 1" = 10'

RV-R2
PS-78

REVISED BY | DATE REVISED
CALCULATED-DESIGNED BY | CHECKED BY
CONSULTANT FUNCTIONAL SUPERVISOR
STATE OF CALIFORNIA - DEPARTMENT OF TRANSPORTATION
Caltrans

STATION: 6 7 8 9 10 1 2 3 4 15 6 7 8 9 20 1 2 TOTAL
CY Exc
CY Emb

LAST REVISION | DATE PLOTTED => 12/3/2015 | TIME PLOTTED => 9:47:38 AM
00-00-00

FILE: c:\DW_working\pfgpwise\p004075a\dms54025\38_RIVERSIDE_Profile.dgn
VIEW: All
SCALE: 200.000 FT / in.
PLTDRV: c:\DW_working\pfgpwise\p004075a\dms11231\NEW-I10-BW-PDF.plt
PENTBL: pw:\\txpla02pwinf01.parsons.com:PTGPWISE\Documents\I-10_HOV\CAD\STANDARDS\PEN_TBL\N405.tbl

BORDER LAST REVISED 7/2/2010 | USERNAME => p004075A | DGN FILE => 38_RIVERSIDE_Profile.dgn | RELATIVE BORDER SCALE IS IN INCHES 0 1 2 3 | UNIT 2232 | PROJECT NUMBER & PHASE 0800000040

Dist	COUNTY	ROUTE	POST MILES TOTAL PROJECT	SHEET No.	TOTAL SHEETS
07, 08	LA,SBd	10	44.9/48.3, 0.0/R37.0		

REGISTERED CIVIL ENGINEER DATE


PLANS APPROVAL DATE

REGISTERED PROFESSIONAL ENGINEER No. Exp. CIVIL STATE OF CALIFORNIA

THE STATE OF CALIFORNIA OR ITS OFFICERS OR AGENTS SHALL NOT BE RESPONSIBLE FOR THE ACCURACY OR COMPLETENESS OF SCANNED COPIES OF THIS PLAN SHEET.

PARSONS
2201 DUPONT DRIVE
SUITE 200
IRVINE, CA 92612


SAN BERNARDINO
ASSOCIATED GOVERNMENTS
1170 W. 3RD STREET
SAN BERNARDINO, CA 92410

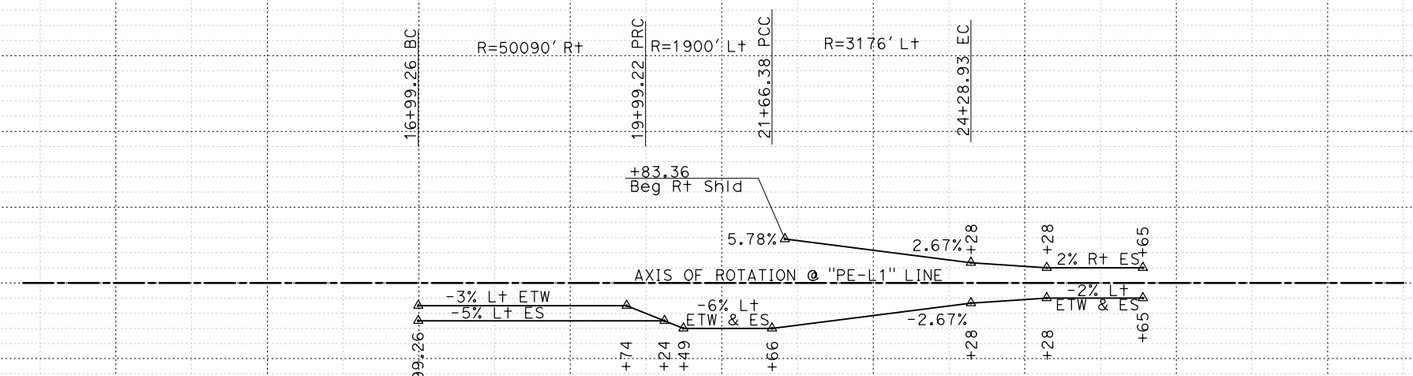

SUPERELEVATION DIAGRAM

"PE-L1" LINE

PEPPER Ave WB ON-RAMP

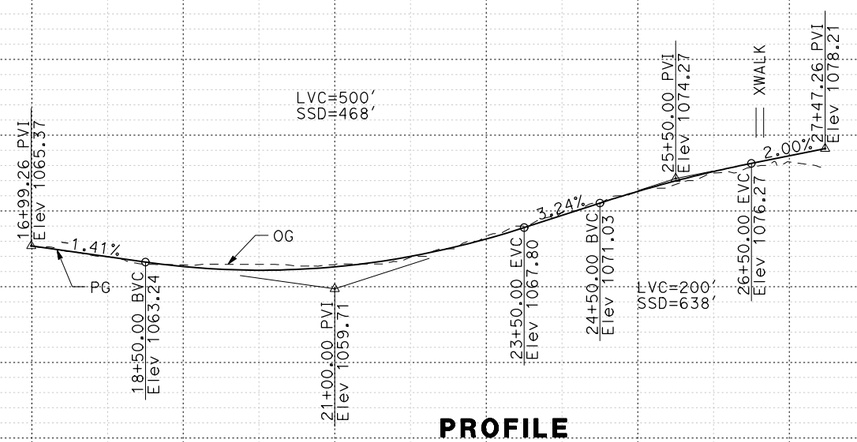

PROFILE

"PE-L1" LINE

PEPPER Ave WB ON-RAMP

I-10 CORRIDOR PROJECT
ALTERNATIVE 3 - EXPRESS LANES (LPA)
PROFILE AND SUPERELEVATION DIAGRAM

SCALE Horiz 1" = 100'
Vert 1" = 10'

PE-L1
PS-79

STATION		15	6	7	8	9	20	1	2	3	4	25	6	7	8	9	30	TOTAL
CY	Exc																	
	Emb																	

REVISED BY | DATE REVISED

CALCULATED-DESIGNED BY | CHECKED BY

CONSULTANT FUNCTIONAL SUPERVISOR

STATE OF CALIFORNIA - DEPARTMENT OF TRANSPORTATION

Caltrans

FILE: c:\pw_working\ptgpwise\p004075a\dms54025\39_PEPPER AVENUE_Profile.dgn
TIME: 7:00:01
SCALE: 200.000 FT / in.
PLTDRV: c:\pw_working\ptgpwise\p004075a\dms11231\NEW-I10-BW-PDF.plt
PENTBL: pw:\\ptpla02pwinf01.parsons.com:PTGPWISE\Documents\I-10_HOV\CAD\STANDARDS\PEN_TBL\N405.tbl

LAST REVISION | DATE PLOTTED => 12/3/2015
00-00-00 | TIME PLOTTED => 9:47:49 AM

BORDER LAST REVISED 7/2/2010 | USERNAME => p004075A | DGN FILE => 39_PEPPER AVENUE_Profile.dgn | RELATIVE BORDER SCALE IS IN INCHES 0 1 2 3 | UNIT 2232 | PROJECT NUMBER & PHASE 0800000040

Dist	COUNTY	ROUTE	POST MILES TOTAL PROJECT	SHEET No.	TOTAL SHEETS
07, 08	LA,SBd	10	44.9/48.3, 0.0/R37.0		

REGISTERED CIVIL ENGINEER DATE


PLANS APPROVAL DATE

REGISTERED PROFESSIONAL ENGINEER No. Exp. CIVIL STATE OF CALIFORNIA

THE STATE OF CALIFORNIA OR ITS OFFICERS OR AGENTS SHALL NOT BE RESPONSIBLE FOR THE ACCURACY OR COMPLETENESS OF SCANNED COPIES OF THIS PLAN SHEET.


PARSONS
2201 DUPONT DRIVE
SUITE 200
IRVINE, CA 92612

SAN BERNARDINO
ASSOCIATED GOVERNMENTS
1170 W. 3RD STREET
SAN BERNARDINO, CA 92410

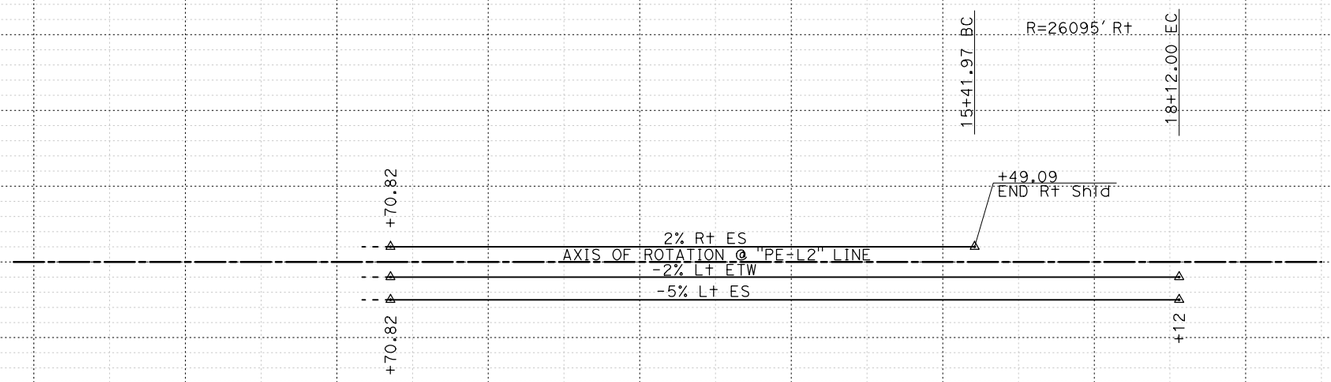

SUPERELEVATION DIAGRAM

"PE-L2" LINE
PEPPER Ave WB OFF-RAMP

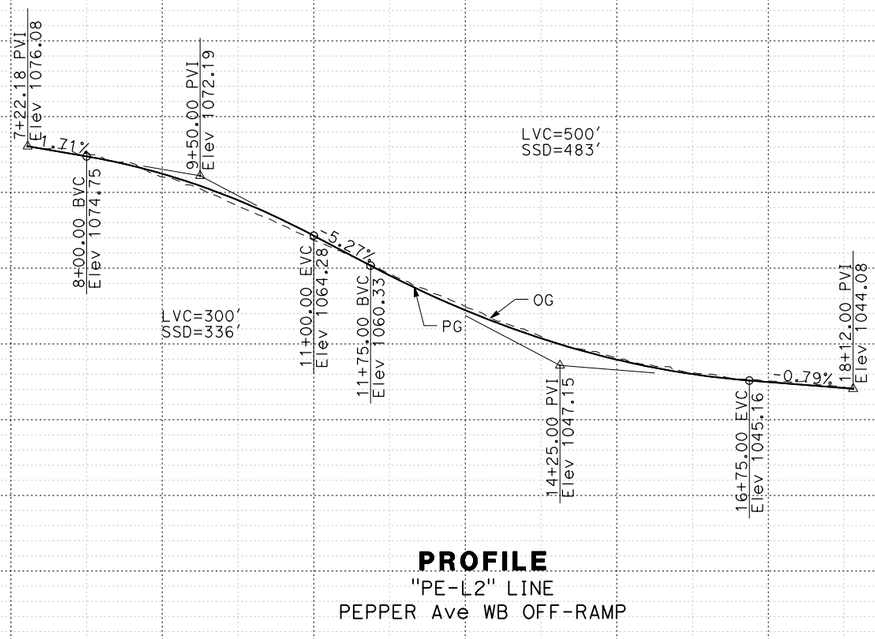

PROFILE

"PE-L2" LINE
PEPPER Ave WB OFF-RAMP

I-10 CORRIDOR PROJECT
ALTERNATIVE 3 - EXPRESS LANES (LPA)
PROFILE AND SUPERELEVATION DIAGRAM

SCALE Horiz 1" = 100'
Vert 1" = 10'

PE-L2
PS-80

STATION	5	6	7	8	9	10	1	2	3	4	15	6	7	8	9	20	TOTAL
CY Exc																	
CY Emb																	

REVISED BY | DATE REVISED

CALCULATED-DESIGNED BY
CHECKED BY

CONSULTANT FUNCTIONAL SUPERVISOR

STATE OF CALIFORNIA - DEPARTMENT OF TRANSPORTATION

Caltrans

FILE: c:\pw_working\ptgpwise\p004075a\dms54025\39_PEPPER AVENUE_Profile.dgn
USER: p004075A
SCALE: 200.000 ft / in.
PLTDRV: c:\pw_working\ptgpwise\p004075a\dms11231\NEW-I10-BW-PDF.plt
PENTBL: pw:\\txpla02pwinf01.parsons.com:PTGPWISE\Documents\I-10_HOV\CAD\STANDARDS\PEN_TBL\N405.tbl

LAST REVISION | DATE PLOTTED => 12/3/2015
00-00-00 | TIME PLOTTED => 9:47:50 AM

BORDER LAST REVISED 7/2/2010 | USERNAME => p004075A | DGN FILE => 39_PEPPER AVENUE_Profile.dgn | RELATIVE BORDER SCALE IS IN INCHES 0 1 2 3 | UNIT 2232 | PROJECT NUMBER & PHASE 0800000040

Dist	COUNTY	ROUTE	POST MILES TOTAL PROJECT	SHEET No.	TOTAL SHEETS
07, 08	LA,SBd	10	44.9/48.3, 0.0/R37.0		

REGISTERED CIVIL ENGINEER DATE


PLANS APPROVAL DATE

REGISTERED PROFESSIONAL ENGINEER No. Exp. CIVIL STATE OF CALIFORNIA

THE STATE OF CALIFORNIA OR ITS OFFICERS OR AGENTS SHALL NOT BE RESPONSIBLE FOR THE ACCURACY OR COMPLETENESS OF SCANNED COPIES OF THIS PLAN SHEET.

PARSONS
2201 DUPONT DRIVE
SUITE 200
IRVINE, CA 92612


SAN BERNARDINO
ASSOCIATED GOVERNMENTS
1170 W. 3RD STREET
SAN BERNARDINO, CA 92410

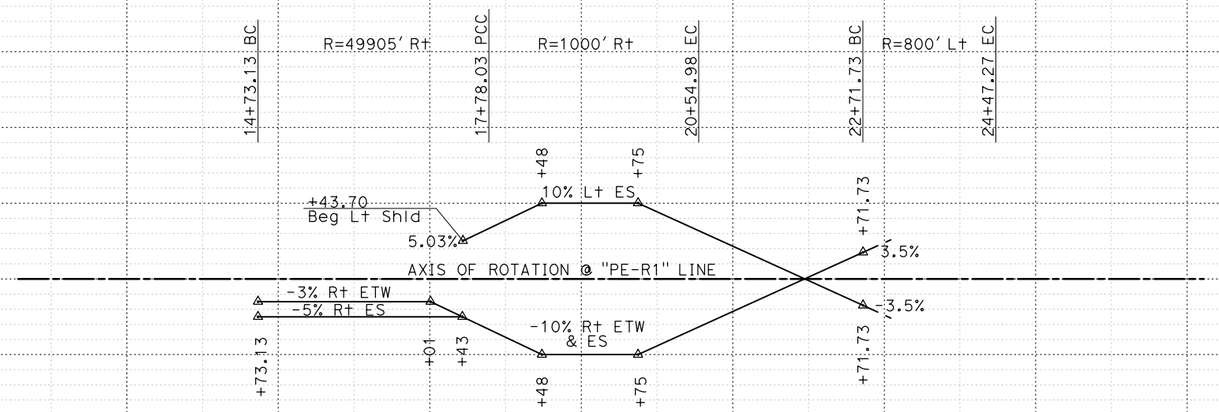

SUPERELEVATION DIAGRAM

"PE-R1" LINE

PEPPER Ave EB OFF-RAMP

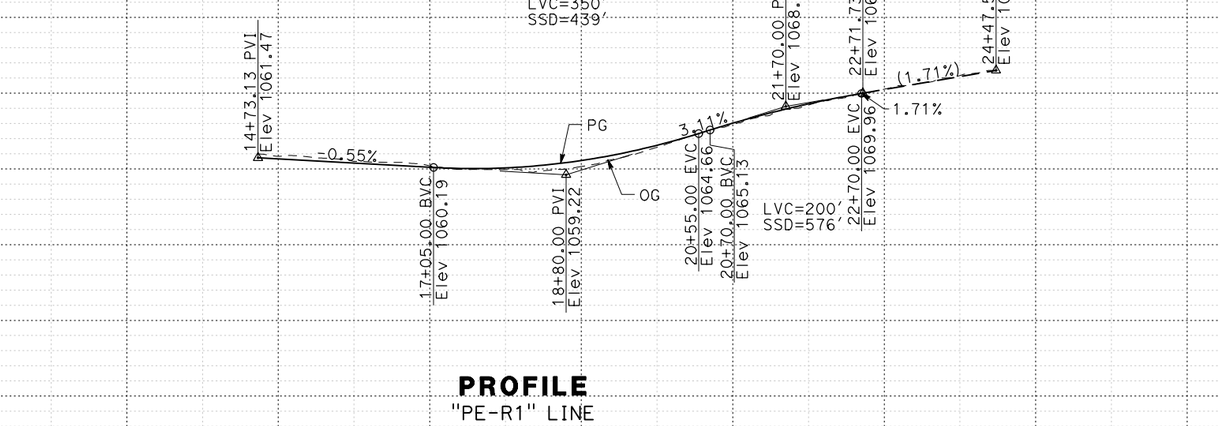

PROFILE

"PE-R1" LINE

PEPPER Ave EB OFF-RAMP

I-10 CORRIDOR PROJECT
ALTERNATIVE 3 - EXPRESS LANES (LPA)
PROFILE AND SUPERELEVATION DIAGRAM

SCALE Horiz 1" = 100'
Vert 1" = 10'

PE-R1
PS-81

STATION	10	1	2	3	4	15	6	7	8	9	20	1	2	3	4	25	TOTAL
CY Exc																	
CY Emb																	

REVISED BY | DATE REVISED

CALCULATED-DESIGNED BY | CHECKED BY

CONSULTANT FUNCTIONAL SUPERVISOR

STATE OF CALIFORNIA - DEPARTMENT OF TRANSPORTATION

Caltrans

LAST REVISION | DATE PLOTTED => 12/3/2015
00-00-00 | TIME PLOTTED => 9:47:52 AM

FILE: c:\DW_working\pfgpwise\p004075a\dms54025\39_PEPPER AVENUE_Profile.dgn
TIME: 7/7/2015
SCALE: 200.000 FT / in.
PLTDRV: c:\DW_working\pfgpwise\p004075a\dms11231\NEW-I10-BW-PDF.plt
PENTBL: pw:\\txpla02pwinf01.parsons.com:PTGPWISE\Documents\I-10_HOV\CAD\STANDARDS\PEN_TBL\N405.tbl

BORDER LAST REVISED 7/2/2010 | USERNAME => p004075A | DGN FILE => 39_PEPPER AVENUE_Profile.dgn | RELATIVE BORDER SCALE IS IN INCHES 0 1 2 3 | UNIT 2232 | PROJECT NUMBER & PHASE 0800000040

Dist	COUNTY	ROUTE	POST MILES TOTAL PROJECT	SHEET No.	TOTAL SHEETS
07, 08	LA,SBd	10	44.9/48.3, 0.0/R37.0		

REGISTERED CIVIL ENGINEER DATE


PLANS APPROVAL DATE

REGISTERED PROFESSIONAL ENGINEER — No. Exp. CIVIL — STATE OF CALIFORNIA

THE STATE OF CALIFORNIA OR ITS OFFICERS OR AGENTS SHALL NOT BE RESPONSIBLE FOR THE ACCURACY OR COMPLETENESS OF SCANNED COPIES OF THIS PLAN SHEET.

PARSONS
2201 DUPONT DRIVE
SUITE 200
IRVINE, CA 92612


SAN BERNARDINO
ASSOCIATED GOVERNMENTS
1170 W. 3RD STREET
SAN BERNARDINO, CA 92410

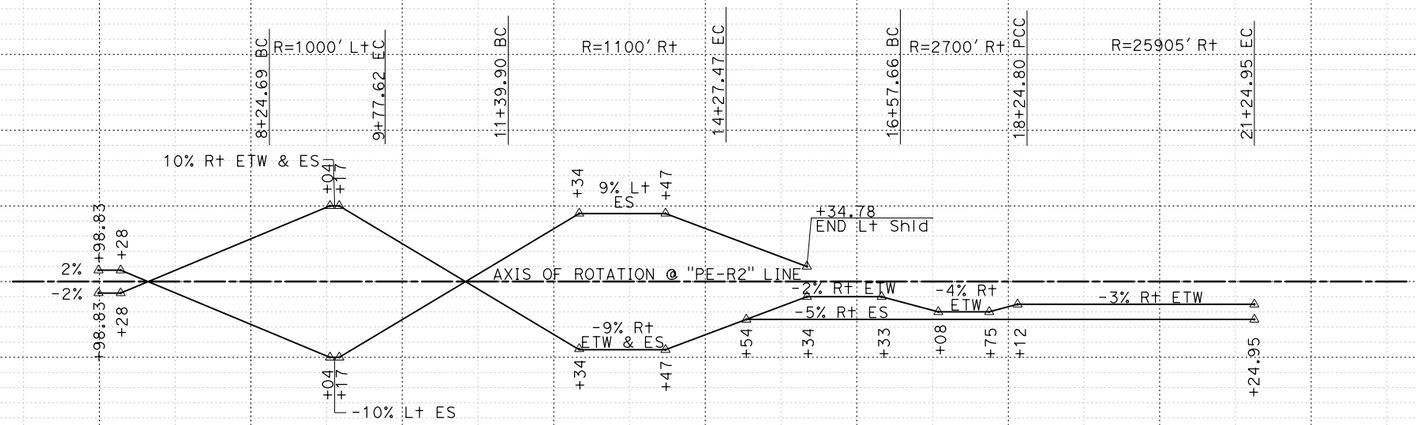

SUPERELEVATION DIAGRAM

"PE-R2" LINE

PEPPER Ave EB ON-RAMP

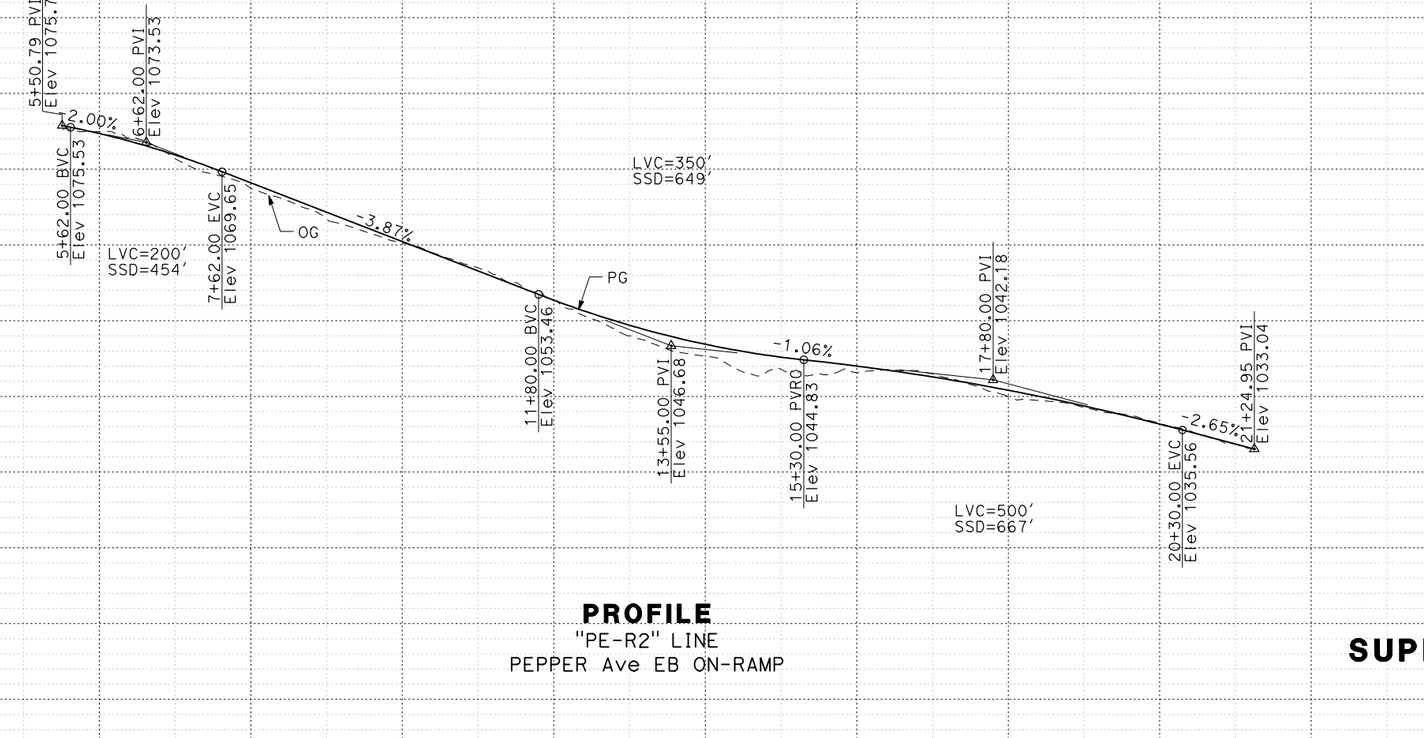

PROFILE

"PE-R2" LINE

PEPPER Ave EB ON-RAMP

I-10 CORRIDOR PROJECT
ALTERNATIVE 3 - EXPRESS LANES (LPA)
PROFILE AND SUPERELEVATION DIAGRAM

SCALE Horiz 1" = 100'
Vert 1" = 10'

PE-R2
PS-82

STATE OF CALIFORNIA - DEPARTMENT OF TRANSPORTATION

CONSULTANT FUNCTIONAL SUPERVISOR

CALCULATED-DESIGNED BY

CHECKED BY

REVISED BY

DATE REVISED

STATION 5 6 7 8 9 10 1 2 3 4 15 6 7 8 9 20 TOTAL

CY Exc

CY Emb

FILE: c:\DW_working\pfgpwise\p004075a\dms54025\39_PEPPER AVENUE_Profile.dgn
USER: p004075A
SCALE: 200.000 FT / in.
PLTDRV: c:\DW_working\pfgpwise\p004075a\dms11231\NEW-I10-BW-PDF.plt
PENTBL: pw:\\txpla02pwinf01.parsons.com:PTGPWISE\Documents\I-10_HOV\CAD\STANDARDS\PEN_TBL\N405.tbl

LAST REVISION DATE PLOTTED => 12/3/2015
TIME PLOTTED => 9:47:53 AM
00-00-00

BORDER LAST REVISED 7/2/2010 | USERNAME => p004075A | DGN FILE => 39_PEPPER AVENUE_Profile.dgn | RELATIVE BORDER SCALE IS IN INCHES 0 1 2 3 | UNIT 2232 | PROJECT NUMBER & PHASE 0800000040

Dist	COUNTY	ROUTE	POST MILES TOTAL PROJECT	SHEET No.	TOTAL SHEETS
07, 08	LA,SBd	10	44.9/48.3, 0.0/R37.0		

REGISTERED CIVIL ENGINEER DATE


PLANS APPROVAL DATE

REGISTERED PROFESSIONAL ENGINEER — No. Exp. CIVIL — STATE OF CALIFORNIA

THE STATE OF CALIFORNIA OR ITS OFFICERS OR AGENTS SHALL NOT BE RESPONSIBLE FOR THE ACCURACY OR COMPLETENESS OF SCANNED COPIES OF THIS PLAN SHEET.


PARSONS
2201 DUPONT DRIVE
SUITE 200
IRVINE, CA 92612

SAN BERNARDINO
ASSOCIATED GOVERNMENTS
1170 W. 3RD STREET
SAN BERNARDINO, CA 92410

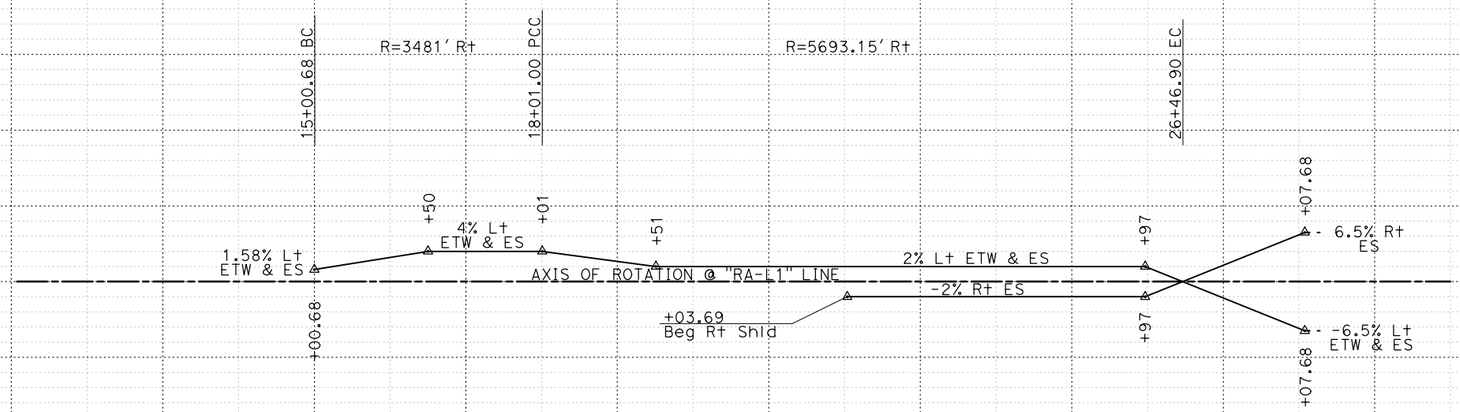

SUPERELEVATION DIAGRAM

"RA-L1" LINE
RANCHO Ave WB ON-RAMP

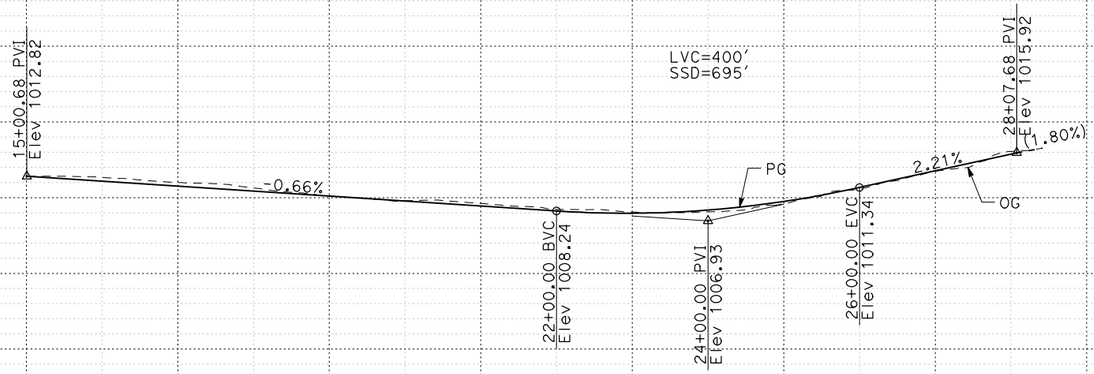

PROFILE

"RA-L1" LINE
RANCHO Ave WB ON-RAMP

I-10 CORRIDOR PROJECT
ALTERNATIVE 3 - EXPRESS LANES (LPA)
PROFILE AND SUPERELEVATION DIAGRAM

SCALE Horiz 1" = 100'
Vert 1" = 10'

RA-L1
PS-83

STATION	15	6	7	8	9	20	1	2	3	4	25	6	7	8	9	30	TOTAL
CY Exc																	
CY Emb																	

REVISED BY | DATE REVISED

CALCULATED-DESIGNED BY | CHECKED BY

CONSULTANT FUNCTIONAL SUPERVISOR

STATE OF CALIFORNIA - DEPARTMENT OF TRANSPORTATION

Caltrans

LAST REVISION | DATE PLOTTED => 12/3/2015
00-00-00 | TIME PLOTTED => 9:48:03 AM

FILE: c:\DW_working\ptgpwise\p004075a\dms540251\41_RANCHO AVENUE_Profile.dgn
USER: p004075a
SCALE: 200.000 FT / in.
PLTDRV: c:\DW_working\ptgpwise\p004075a\dms11231\NEW-110-BW-PDF.plt
PENTBL: pw:\\txpla02pwinf01.parsons.com:PTGPWISE\Documents\I-10_HOV\CAD\STANDARDS\PEN_TBL\1405.tbl

BORDER LAST REVISED 7/2/2010 | USERNAME => p004075A | DGN FILE => 41_RANCHO AVENUE_Profile.dgn | RELATIVE BORDER SCALE IS IN INCHES 0 1 2 3 | UNIT 2232 | PROJECT NUMBER & PHASE 0800000040

Dist	COUNTY	ROUTE	POST MILES TOTAL PROJECT	SHEET No.	TOTAL SHEETS
07, 08	LA,SBd	10	44.9/48.3, 0.0/R37.0		

REGISTERED CIVIL ENGINEER DATE


PLANS APPROVAL DATE

REGISTERED PROFESSIONAL ENGINEER — No. Exp. CIVIL — STATE OF CALIFORNIA

THE STATE OF CALIFORNIA OR ITS OFFICERS OR AGENTS SHALL NOT BE RESPONSIBLE FOR THE ACCURACY OR COMPLETENESS OF SCANNED COPIES OF THIS PLAN SHEET.


PARSONS
2201 DUPONT DRIVE
SUITE 200
IRVINE, CA 92612

SAN BERNARDINO
ASSOCIATED GOVERNMENTS
1170 W. 3RD STREET
SAN BERNARDINO, CA 92410

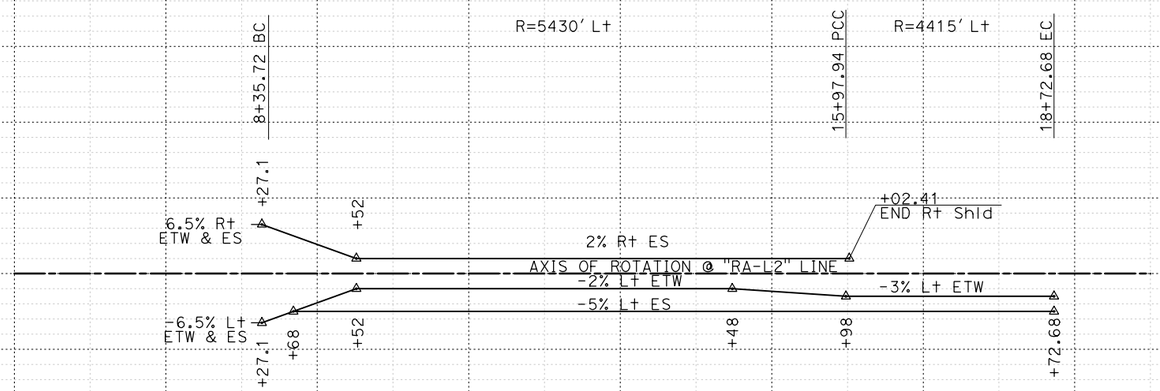

SUPERELEVATION DIAGRAM

"RA-L2" LINE
RANCHO Ave WB OFF-RAMP

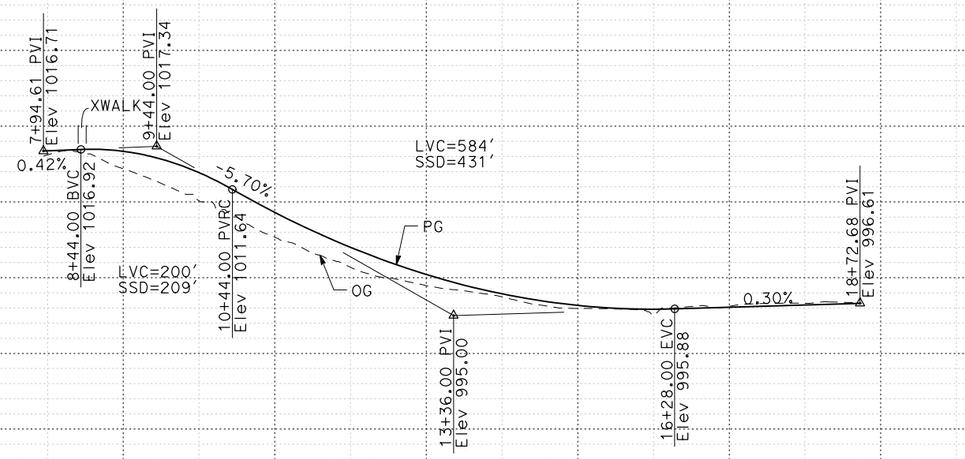

PROFILE

"RA-L2" LINE
RANCHO Ave WB OFF-RAMP

I-10 CORRIDOR PROJECT
ALTERNATIVE 3 - EXPRESS LANES (LPA)
PROFILE AND SUPERELEVATION DIAGRAM

SCALE Horiz 1" = 100'
Vert 1" = 10'

RA-L2
PS-84

STATE OF CALIFORNIA - DEPARTMENT OF TRANSPORTATION
CONSULTANT FUNCTIONAL SUPERVISOR
CALCULATED-DESIGNED BY
CHECKED BY
REVISED BY
DATE REVISED

STATION 5 6 7 8 9 10 1 2 3 4 15 6 7 8 9 20 TOTAL
CY Exc
CY Emb

LAST REVISION
DATE PLOTTED => 12/3/2015
TIME PLOTTED => 9:48:04 AM
00-00-00

FILE: c:\pw_working\ptgpwise\p004075a\dms540251\41_RANCHO AVENUE_Profile.dgn
USER: p004075a
SCALE: 200.000 FT / in.
PLTDRV: c:\pw_working\ptgpwise\p004075a\dms11231\NEW-I10-BW-PDF.plt
PENTBL: pw:\\txpla02pwinf01.parsons.com:PTGPWISE\Documents\I-10_HOV\CAD\STANDARDS\PEN_TBL\1405.tbl

BORDER LAST REVISED 7/2/2010 | USERNAME => p004075A | DGN FILE => 41_RANCHO AVENUE_Profile.dgn | RELATIVE BORDER SCALE IS IN INCHES 0 1 2 3 | UNIT 2232 | PROJECT NUMBER & PHASE 0800000040

Dist	COUNTY	ROUTE	POST MILES TOTAL PROJECT	SHEET No.	TOTAL SHEETS
07, 08	LA,SBd	10	44.9/48.3, 0.0/R37.0		

REGISTERED CIVIL ENGINEER DATE


PLANS APPROVAL DATE

REGISTERED PROFESSIONAL ENGINEER — No. Exp. CIVIL — STATE OF CALIFORNIA

THE STATE OF CALIFORNIA OR ITS OFFICERS OR AGENTS SHALL NOT BE RESPONSIBLE FOR THE ACCURACY OR COMPLETENESS OF SCANNED COPIES OF THIS PLAN SHEET.


PARSONS
2201 DUPONT DRIVE
SUITE 200
IRVINE, CA 92612

SAN BERNARDINO
ASSOCIATED GOVERNMENTS
1170 W. 3RD STREET
SAN BERNARDINO, CA 92410

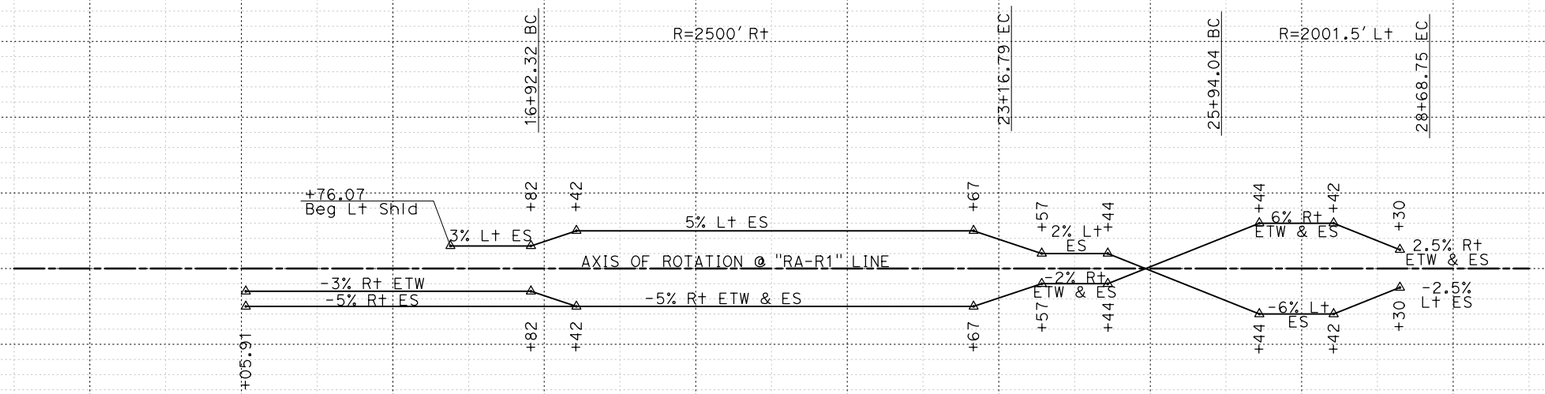

SUPERELEVATION DIAGRAM

"RA-R1" LINE
RANCHO Ave EB OFF-RAMP

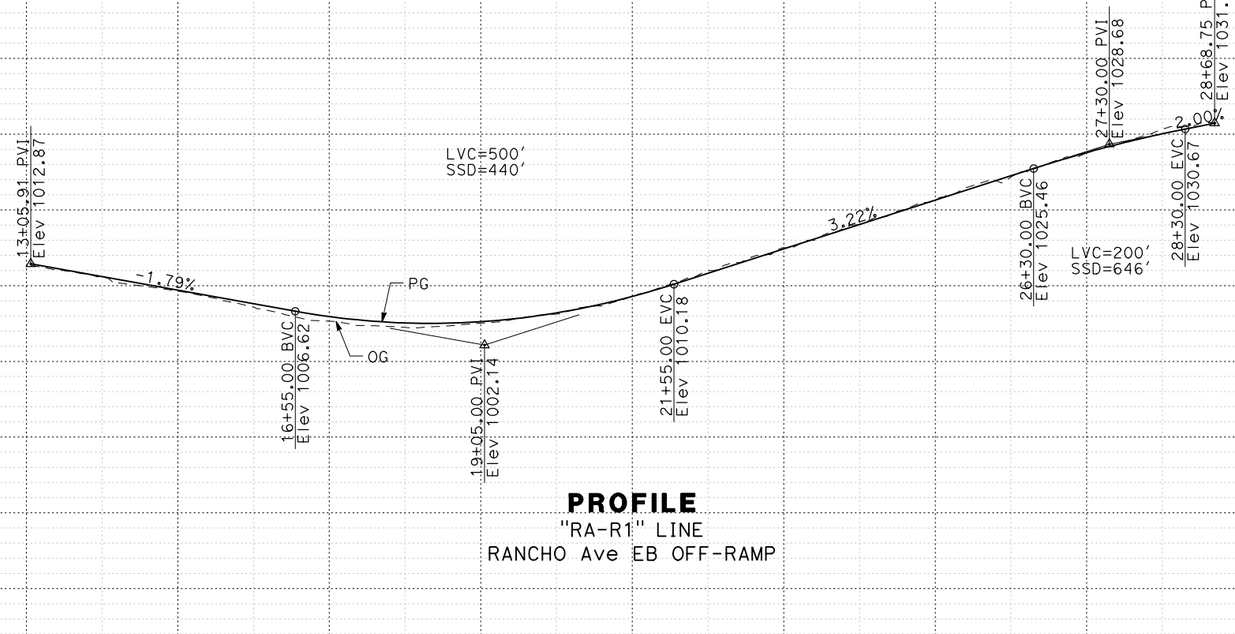

PROFILE

"RA-R1" LINE
RANCHO Ave EB OFF-RAMP

STATION	10	1	2	3	4	15	6	7	8	9	20	1	2	3	4	25	6	7	8	9	30	TOTAL
CY Exc																						
CY Emb																						

I-10 CORRIDOR PROJECT
ALTERNATIVE 3 - EXPRESS LANES (LPA)
PROFILE AND SUPERELEVATION DIAGRAM

SCALE Horiz 1" = 100'
Vert 1" = 10'

RA-R1
PS-85

REVISED BY | DATE REVISED
CALCULATED-DESIGNED BY | CHECKED BY
CONSULTANT FUNCTIONAL SUPERVISOR
STATE OF CALIFORNIA - DEPARTMENT OF TRANSPORTATION
Caltrans

FILE: c:\pw_working\rptgpwise\p004075a\dms54025\41_RANCHO AVENUE_Profile.dgn
USER: p004075a
SCALE: 200.000 ft / in.
PLTDRV: c:\pw_working\rptgpwise\p004075a\dms11231\NEW-I10-BW-PDF.plt
PENTBL: pw:\\txplo02pwinf01.parsons.com:PTGPWISE\Documents\I-10_HOV\CAD\STANDARDS\PEN_TBL\1405.tbl

LAST REVISION | DATE PLOTTED => 12/3/2015
00-00-00 | TIME PLOTTED => 9:48:05 AM

BORDER LAST REVISED 7/2/2010 | USERNAME => p004075A | DGN FILE => 41_RANCHO AVENUE_Profile.dgn | RELATIVE BORDER SCALE IS IN INCHES 0 1 2 3 | UNIT 2232 | PROJECT NUMBER & PHASE 0800000040

Dist	COUNTY	ROUTE	POST MILES TOTAL PROJECT	SHEET No.	TOTAL SHEETS
07, 08	LA,SBd	10	44.9/48.3, 0.0/R37.0		

REGISTERED CIVIL ENGINEER DATE


PLANS APPROVAL DATE

REGISTERED PROFESSIONAL ENGINEER — No. Exp. CIVIL — STATE OF CALIFORNIA

THE STATE OF CALIFORNIA OR ITS OFFICERS OR AGENTS SHALL NOT BE RESPONSIBLE FOR THE ACCURACY OR COMPLETENESS OF SCANNED COPIES OF THIS PLAN SHEET.


PARSONS
2201 DUPONT DRIVE
SUITE 200
IRVINE, CA 92612

SAN BERNARDINO
ASSOCIATED GOVERNMENTS
1170 W. 3RD STREET
SAN BERNARDINO, CA 92410

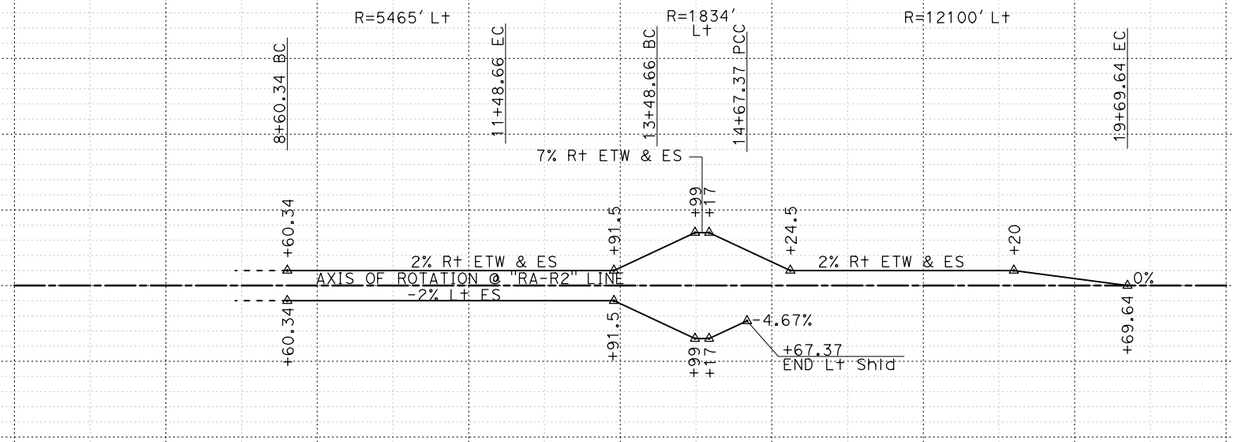

SUPERELEVATION DIAGRAM

"RA-R2" LINE
RANCHO Ave EB ON-RAMP

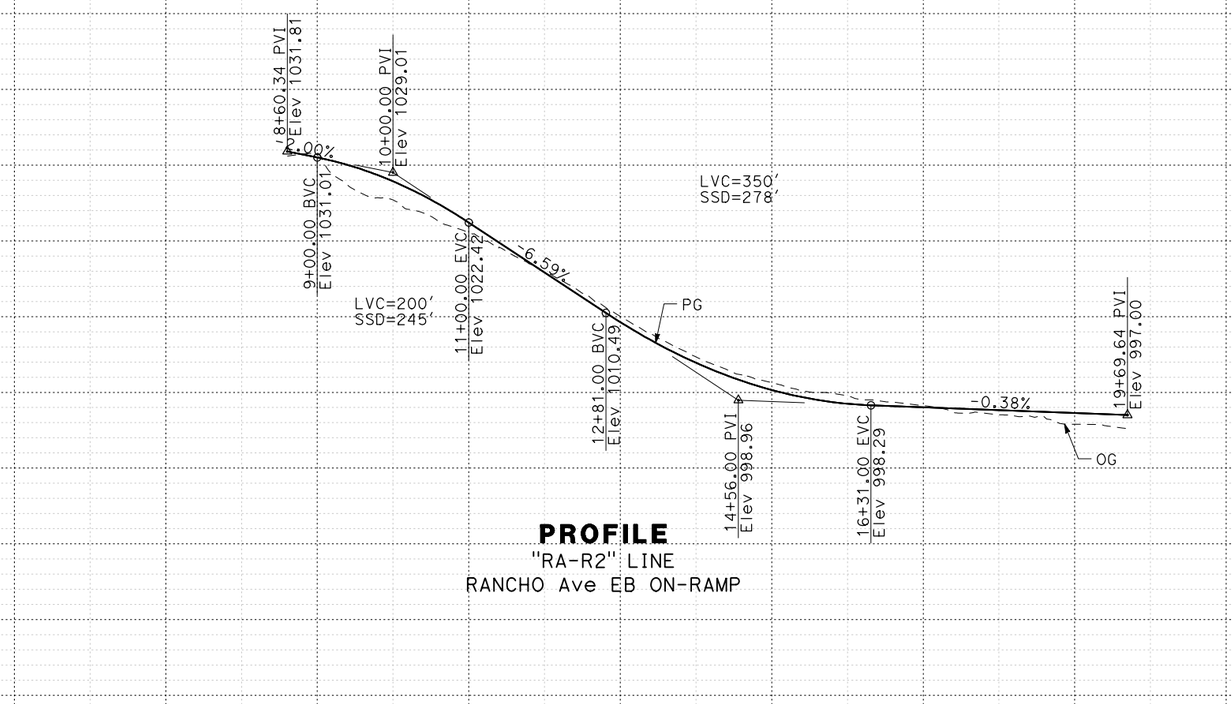

PROFILE

"RA-R2" LINE
RANCHO Ave EB ON-RAMP

I-10 CORRIDOR PROJECT
ALTERNATIVE 3 - EXPRESS LANES (LPA)
PROFILE AND SUPERELEVATION DIAGRAM

SCALE Horiz 1" = 100'
Vert 1" = 10'

RA-R2
PS-86

REVISED BY | DATE REVISED

CALCULATED-DESIGNED BY | CHECKED BY

CONSULTANT FUNCTIONAL SUPERVISOR

STATE OF CALIFORNIA - DEPARTMENT OF TRANSPORTATION

STATION: 5 6 7 8 9 10 1 2 3 4 15 6 7 8 9 20 TOTAL

CY Exc / Emb

LAST REVISION | DATE PLOTTED => 12/3/2015 | TIME PLOTTED => 9:48:06 AM

FILE: c:\DM_working\pfgpwise\p004075a\dms54025\41_RANCHO AVENUE_Profile.dgn
USER: p004075A
SCALE: 200.000 FT / in.
PLTDRV: c:\DM_working\pfgpwise\p004075a\dms11231\NEW-I10-BW-PDF.plt
PENTBL: pw:\\txplo02pwinf01.parsons.com:PTGPWISE\Documents\I-10_HOV\CAD\STANDARDS\PEN_TBL\1405.tbl

BORDER LAST REVISED 7/2/2010 | USERNAME => p004075A | DGN FILE => 41_RANCHO AVENUE_Profile.dgn | RELATIVE BORDER SCALE IS IN INCHES 0 1 2 3 | UNIT 2232 | PROJECT NUMBER & PHASE 0800000040

Dist	COUNTY	ROUTE	POST MILES TOTAL PROJECT	SHEET No.	TOTAL SHEETS
07, 08	LA,SBd	10	44.9/48.3, 0.0/R37.0		

REGISTERED CIVIL ENGINEER DATE


PLANS APPROVAL DATE

REGISTERED PROFESSIONAL ENGINEER — No. Exp. CIVIL — STATE OF CALIFORNIA

THE STATE OF CALIFORNIA OR ITS OFFICERS OR AGENTS SHALL NOT BE RESPONSIBLE FOR THE ACCURACY OR COMPLETENESS OF SCANNED COPIES OF THIS PLAN SHEET.

PARSONS
2201 DUPONT DRIVE
SUITE 200
IRVINE, CA 92612


SAN BERNARDINO
ASSOCIATED GOVERNMENTS
1170 W. 3RD STREET
SAN BERNARDINO, CA 92410

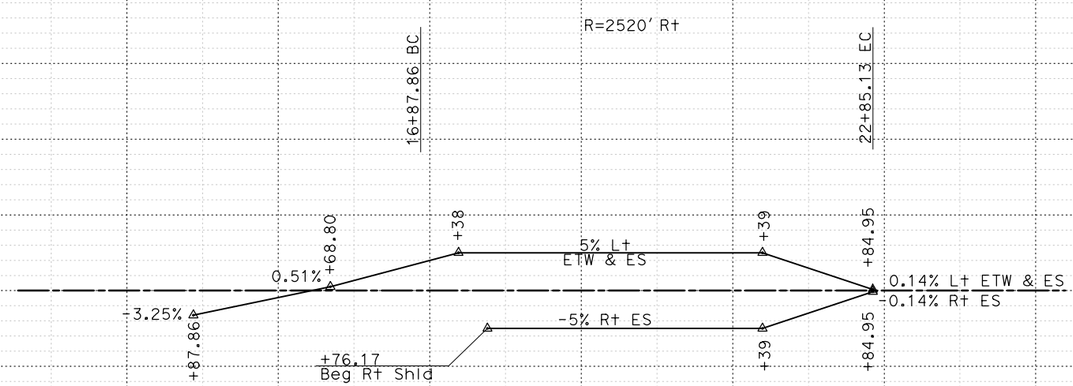

SUPERELEVATION DIAGRAM

"9TH-L1" LINE

LA CADENA Dr WB ON-RAMP

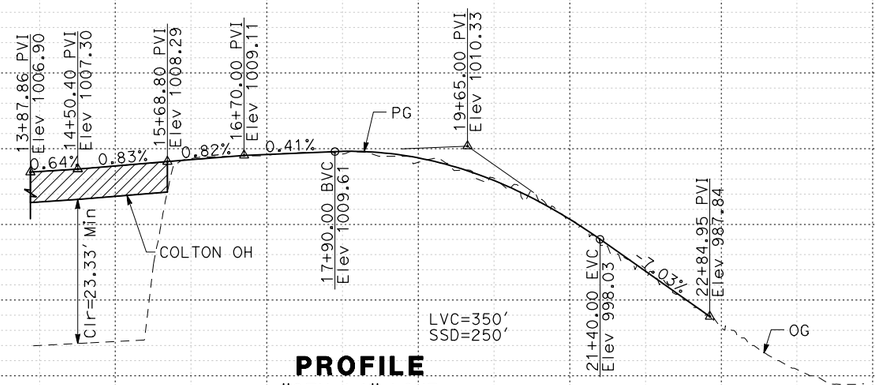

PROFILE

"9TH-L1" LINE

LA CADENA Dr WB ON-RAMP

I-10 CORRIDOR PROJECT
ALTERNATIVE 3 - EXPRESS LANES (LPA)
PROFILE AND SUPERELEVATION DIAGRAM

SCALE Horiz 1" = 100'
Vert 1" = 10'

9TH-L1
PS-87

REVISED BY | DATE REVISED

CALCULATED-DESIGNED BY | CHECKED BY

CONSULTANT FUNCTIONAL SUPERVISOR

STATE OF CALIFORNIA - DEPARTMENT OF TRANSPORTATION

Caltrans

10% 0% -10%

1050 1040 1030 1020 1010 1000 990 980

STATION 10 1 2 3 4 15 6 7 8 9 20 1 2 3 4 TOTAL

CY Exc

CY Emb

LAST REVISION | DATE PLOTTED => 12/3/2015 | TIME PLOTTED => 9:48:16 AM 00-00-00

FILE: c:\DW_working\ptgpwise\p004075a\dms54025v44_9TH STREET_Profile.dgn
USER: p004075a
SCALE: 200.000 FT / in.
PLTDRV: c:\DW_working\ptgpwise\p004075a\dms11231\NEW-I10-BW-PDF.plt
PENTBL: pw:\\ytxpia02pwinf01.parsons.com:PTGPWISE\Documents\I-10_HOV\CAD\STANDARDS\PEN_TBL\N405.tbl

BORDER LAST REVISED 7/2/2010 | USERNAME => p004075A | DGN FILE => 44_9TH STREET_Profile.dgn | RELATIVE BORDER SCALE IS IN INCHES 0 1 2 3 | UNIT 2232 | PROJECT NUMBER & PHASE 0800000040

Dist	COUNTY	ROUTE	POST MILES TOTAL PROJECT	SHEET No.	TOTAL SHEETS
07, 08	LA,SBd	10	44.9/48.3, 0.0/R37.0		

REGISTERED CIVIL ENGINEER DATE


PLANS APPROVAL DATE

REGISTERED PROFESSIONAL ENGINEER — No. Exp. CIVIL — STATE OF CALIFORNIA


THE STATE OF CALIFORNIA OR ITS OFFICERS OR AGENTS SHALL NOT BE RESPONSIBLE FOR THE ACCURACY OR COMPLETENESS OF SCANNED COPIES OF THIS PLAN SHEET.

PARSONS
2201 DUPONT DRIVE
SUITE 200
IRVINE, CA 92612

SAN BERNARDINO
ASSOCIATED GOVERNMENTS
1170 W. 3RD STREET
SAN BERNARDINO, CA 92410

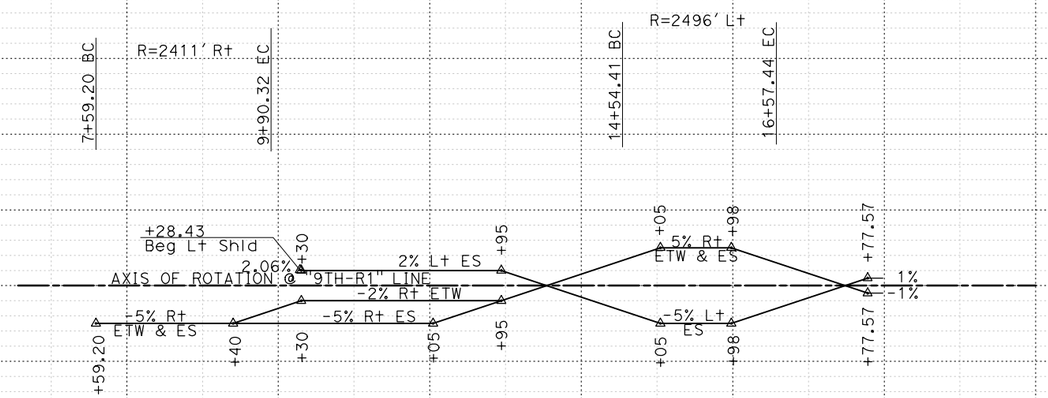

SUPERELEVATION DIAGRAM
"9TH-R1" LINE
9TH St EB OFF-RAMP

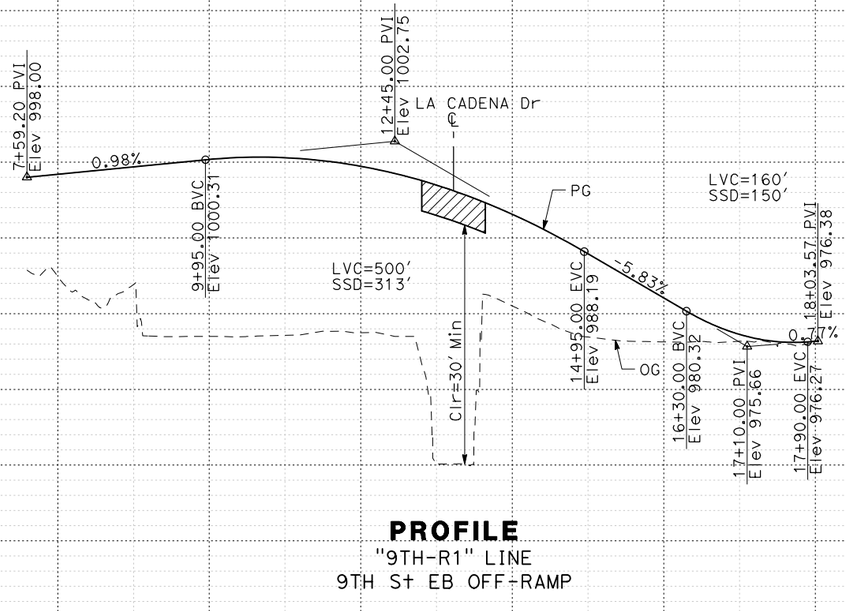

PROFILE
"9TH-R1" LINE
9TH St EB OFF-RAMP

I-10 CORRIDOR PROJECT
ALTERNATIVE 3 - EXPRESS LANES (LPA)
PROFILE AND SUPERELEVATION DIAGRAM

SCALE Horiz 1" = 100'
Vert 1" = 10'

9TH-R1
PS-88

STATION 5 6 7 8 9 10 1 2 3 4 15 6 7 8 9 20 TOTAL

CY Exc
Emb

STATE OF CALIFORNIA - DEPARTMENT OF TRANSPORTATION

CALCULATED-DESIGNED BY
CHECKED BY
CONSULTANT FUNCTIONAL SUPERVISOR
REVISED BY
DATE REVISED

FILE: c:\DW_working\pTgpwise\p004075a\dms54025x44_9TH STREET_Profile.dgn
DATE: 7/2/2015
SCALE: 200.000 FT / in.
PLTDRV: c:\DW_working\pTgpwise\p004075a\dms11231\NEW-I10-BW-PDF.plt
PENTBL: pw:\\txpla02pwinf01.parsons.com:PTGPWISE\Documents\I-10_HOV\CAD\STANDARDS\PEN_TBL\N405.tbl

LAST REVISION DATE PLOTTED => 12/3/2015
00-00-00 TIME PLOTTED => 9:48:18 AM

BORDER LAST REVISED 7/2/2010 | USERNAME => p004075A | DGN FILE => 44_9TH STREET_Profile.dgn | RELATIVE BORDER SCALE IS IN INCHES 0 1 2 3 | UNIT 2232 | PROJECT NUMBER & PHASE 0800000040

Dist	COUNTY	ROUTE	POST MILES TOTAL PROJECT	SHEET No.	TOTAL SHEETS
07, 08	LA,SBd	10	44.9/48.3, 0.0/R37.0		

REGISTERED CIVIL ENGINEER DATE


PLANS APPROVAL DATE

REGISTERED PROFESSIONAL ENGINEER No. Exp. CIVIL STATE OF CALIFORNIA

THE STATE OF CALIFORNIA OR ITS OFFICERS OR AGENTS SHALL NOT BE RESPONSIBLE FOR THE ACCURACY OR COMPLETENESS OF SCANNED COPIES OF THIS PLAN SHEET.

PARSONS
2201 DUPONT DRIVE
SUITE 200
IRVINE, CA 92612


SAN BERNARDINO
ASSOCIATED GOVERNMENTS
1170 W. 3RD STREET
SAN BERNARDINO, CA 92410

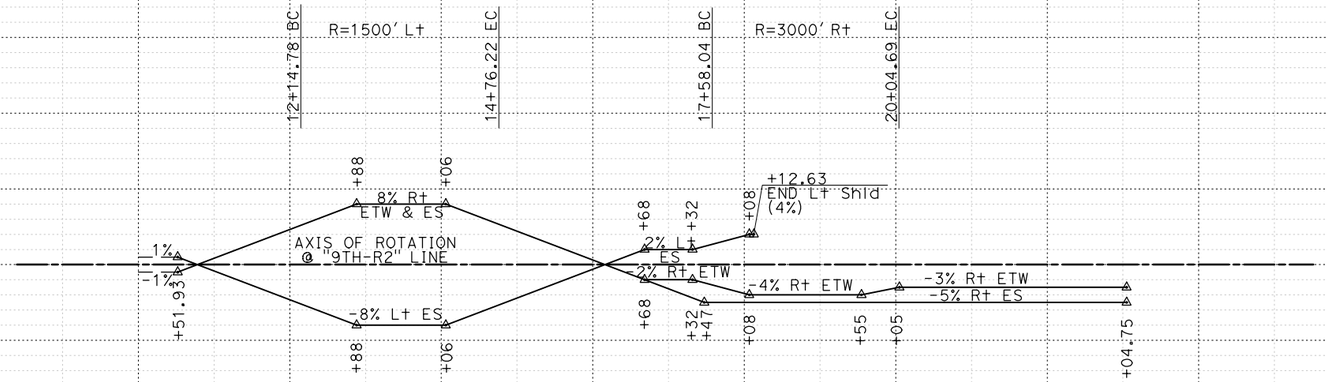

SUPERELEVATION DIAGRAM

"9TH-R2" LINE

9TH St EB ON-RAMP

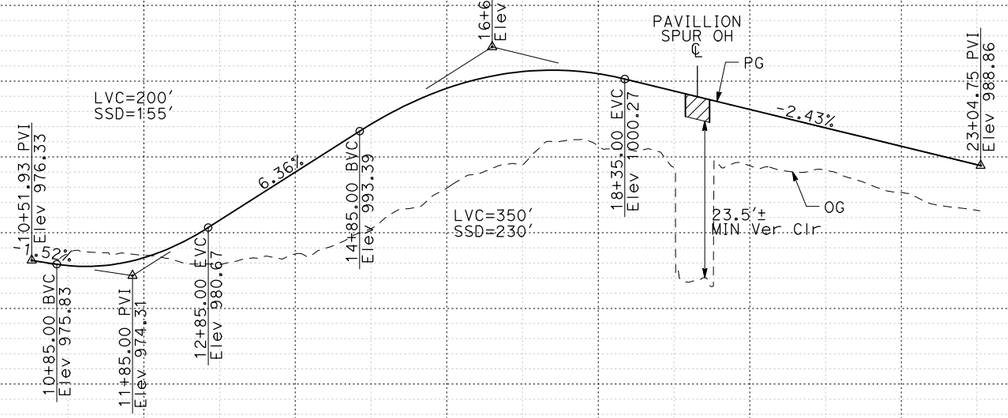

PROFILE

"9TH-R2" LINE

9TH St EB ON-RAMP

I-10 CORRIDOR PROJECT
ALTERNATIVE 3 - EXPRESS LANES (LPA)
PROFILE AND SUPERELEVATION DIAGRAM

SCALE Horiz 1" = 100'
Vert 1" = 10'

9TH-R2
PS-89

STATION	10	1	2	3	4	15	6	7	8	9	20	1	2	3	4	25	TOTAL
CY Exc																	
CY Emb																	

STATE OF CALIFORNIA - DEPARTMENT OF TRANSPORTATION
CONSULTANT FUNCTIONAL SUPERVISOR
CALCULATED-DESIGNED BY
CHECKED BY
REVISED BY
DATE REVISED

FILE: c:\pw_working\prtgpwise\p004075q\dms541025\44_9TH STREET_Profile.dgn
DATE: 7/2/2015
SCALE: 200/400 FT / in.
PLTDRV: c:\pw_working\prtgpwise\p004075q\dms11231\NEW-I10-BW-PDF.plt
PENTBL: pw:\\rxpla02pwint01.parsons.com:PTGPWISE\Documents\I-IO_HOV\CAD\STANDARDS\PEN_TBL\1405.tbl

LAST REVISION DATE PLOTTED => 12/3/2015
00-00-00 TIME PLOTTED => 9:48:19 AM

BORDER LAST REVISED 7/2/2010 | USERNAME => p004075A | DGN FILE => 44_9TH STREET_Profile.dgn | RELATIVE BORDER SCALE IS IN INCHES 0 1 2 3 | UNIT 2232 | PROJECT NUMBER & PHASE 0800000040

Dist	COUNTY	ROUTE	POST MILES TOTAL PROJECT	SHEET No.	TOTAL SHEETS
07, 08	LA,SBd	10	44.9/48.3, 0.0/R37.0		

REGISTERED CIVIL ENGINEER DATE


PLANS APPROVAL DATE

REGISTERED PROFESSIONAL ENGINEER — No. Exp. CIVIL — STATE OF CALIFORNIA


THE STATE OF CALIFORNIA OR ITS OFFICERS OR AGENTS SHALL NOT BE RESPONSIBLE FOR THE ACCURACY OR COMPLETENESS OF SCANNED COPIES OF THIS PLAN SHEET.

PARSONS
2201 DUPONT DRIVE
SUITE 200
IRVINE, CA 92612

SAN BERNARDINO
ASSOCIATED GOVERNMENTS
1170 W. 3RD STREET
SAN BERNARDINO, CA 92410

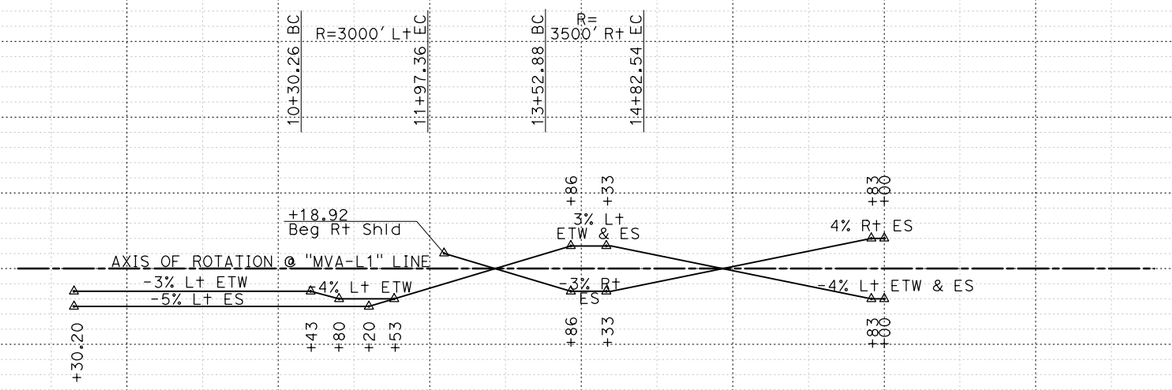

SUPERELEVATION DIAGRAM
"MVA-L1" LINE
MOUNT VERNON Ave WB ON-RAMP

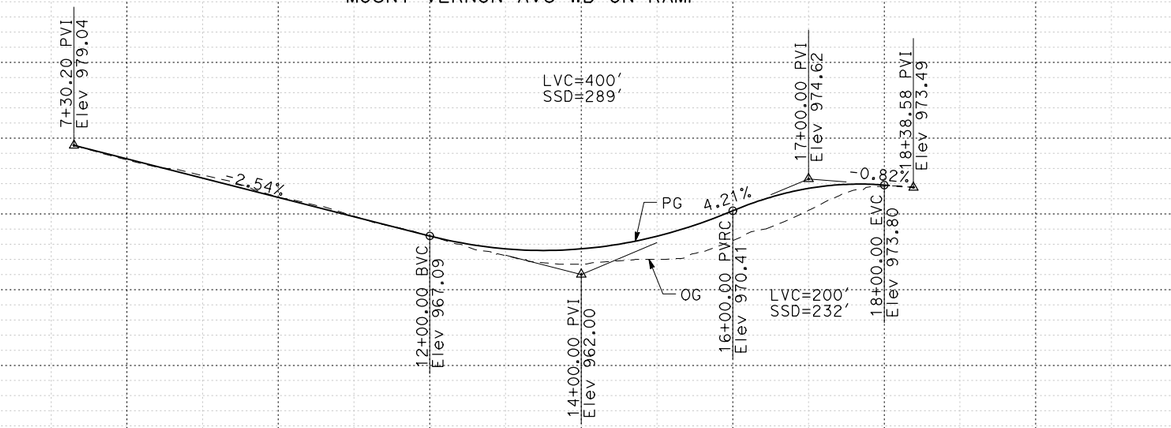

PROFILE
"MVA-L1" LINE
MOUNT VERNON Ave WB ON-RAMP

I-10 CORRIDOR PROJECT
ALTERNATIVE 3 - EXPRESS LANES (LPA)
PROFILE AND SUPERELEVATION DIAGRAM

SCALE Horiz 1" = 100'
Vert 1" = 10'

MVA-L1
PS-90

REVISED BY | DATE REVISED
CALCULATED-DESIGNED BY | CHECKED BY
CONSULTANT FUNCTIONAL SUPERVISOR
STATE OF CALIFORNIA - DEPARTMENT OF TRANSPORTATION
Caltrans

STATION: 5 6 7 8 9 10 1 2 3 4 15 6 7 8 9 20 TOTAL
CY Exc
CY Emb

FILE: c:\pw_working\ptgwise\p004075a\dms54025\47_MOUNT VERNON_Profile.dgn
DATE: 7/2/2015
SCALE: 200/200 FT / in.
PLTDRV: c:\pw_working\ptgwise\p004075a\dms11231\NEW-I10-BW-PDF.plt
PENTBL: pw:\\txpia02pwfnt01.parsons.com:PTGPWISE\Documents\I-10_HOV\CAD\STANDARDS\PEN_TBL\1405.tbl

LAST REVISION | DATE PLOTTED => 12/3/2015
00-00-00 | TIME PLOTTED => 9:48:29 AM

BORDER LAST REVISED 7/2/2010 | USERNAME => p004075A | DGN FILE => 47_MOUNT VERNON_Profile.dgn | RELATIVE BORDER SCALE IS IN INCHES 0 1 2 3 | UNIT 2232 | PROJECT NUMBER & PHASE 0800000040

Dist	COUNTY	ROUTE	POST MILES TOTAL PROJECT	SHEET No.	TOTAL SHEETS
07, 08	LA,SBd	10	44.9/48.3, 0.0/R37.0		

REGISTERED CIVIL ENGINEER DATE


PLANS APPROVAL DATE

REGISTERED PROFESSIONAL ENGINEER — No. Exp. CIVIL — STATE OF CALIFORNIA

THE STATE OF CALIFORNIA OR ITS OFFICERS OR AGENTS SHALL NOT BE RESPONSIBLE FOR THE ACCURACY OR COMPLETENESS OF SCANNED COPIES OF THIS PLAN SHEET.


PARSONS
2201 DUPONT DRIVE
SUITE 200
IRVINE, CA 92612

SAN BERNARDINO
ASSOCIATED GOVERNMENTS
1170 W. 3RD STREET
SAN BERNARDINO, CA 92410

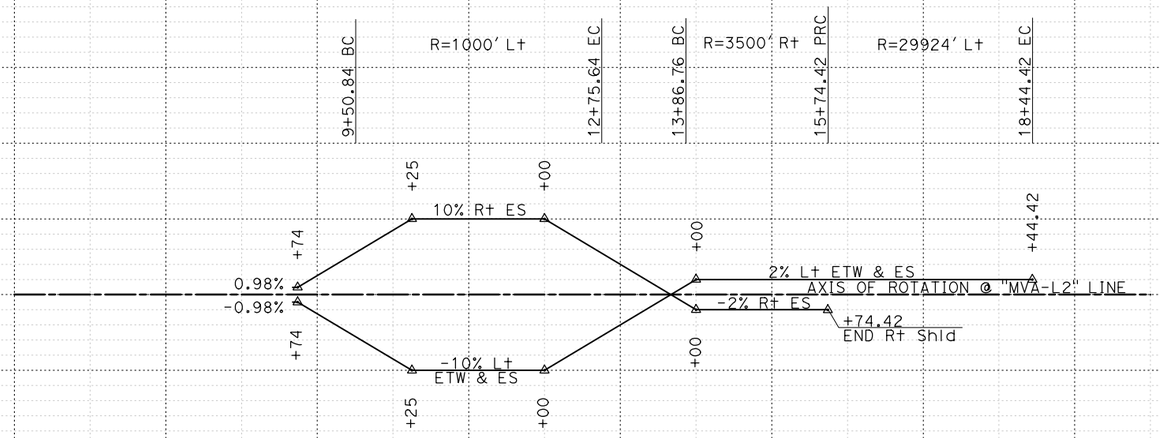

SUPERELEVATION DIAGRAM

"MVA-L2" LINE
SPERRY Dr WB OFF-RAMP

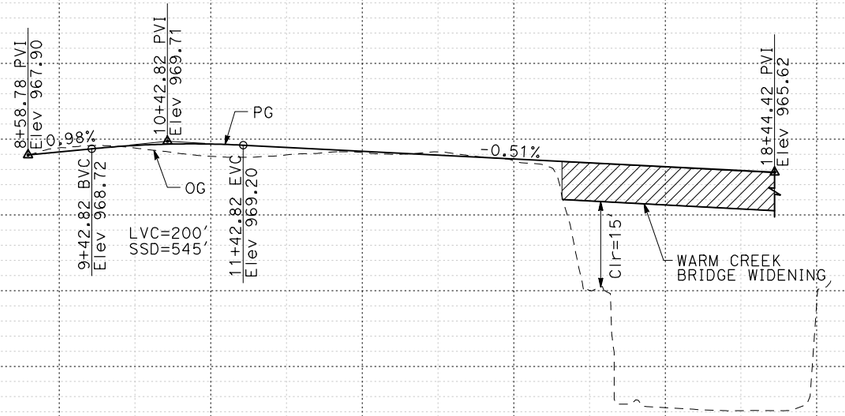

PROFILE

"MVA-L2" LINE
SPERRY Dr WB OFF-RAMP

I-10 CORRIDOR PROJECT
ALTERNATIVE 3 - EXPRESS LANES (LPA)
PROFILE AND SUPERELEVATION DIAGRAM

SCALE Horiz 1" = 100'
Vert 1" = 10'

MVA-L2
PS-91

REVISED BY | DATE REVISED

CALCULATED-DESIGNED BY | CHECKED BY

CONSULTANT FUNCTIONAL SUPERVISOR

STATE OF CALIFORNIA - DEPARTMENT OF TRANSPORTATION

STATION 6 7 8 9 10 1 2 3 4 15 6 7 8 9 20 TOTAL

CY Exc

CY Emb

LAST REVISION | DATE PLOTTED => 12/3/2015 | TIME PLOTTED => 9:48:31 AM | 00-00-00

FILE: c:\DW_working\ptgpwise\p004075a\dms540254\47_MOUNT VERNON_Profile.dgn
VSCALE: 10.000 FT / in.
SCALE: 200.000 FT / in.
PLTDRV: c:\DW_working\ptgpwise\p004075a\dms11231\NEW-I10-BW-PDF.plt
PENTBL: pw:\\txpla02pwinf01.parsons.com:PTGPWISEDocuments\I-10_HOV\CAD\STANDARDS\PEN_TBL\N405.tbl

BORDER LAST REVISED 7/2/2010 | USERNAME => p004075A | DGN FILE => 47_MOUNT VERNON_Profile.dgn | RELATIVE BORDER SCALE IS IN INCHES 0 1 2 3 | UNIT 2232 | PROJECT NUMBER & PHASE 0800000040

Dist	COUNTY	ROUTE	POST MILES TOTAL PROJECT	SHEET No.	TOTAL SHEETS
07, 08	LA,SBd	10	44.9/48.3, 0.0/R37.0		

REGISTERED CIVIL ENGINEER DATE


PLANS APPROVAL DATE

REGISTERED PROFESSIONAL ENGINEER — No. Exp. CIVIL — STATE OF CALIFORNIA


THE STATE OF CALIFORNIA OR ITS OFFICERS OR AGENTS SHALL NOT BE RESPONSIBLE FOR THE ACCURACY OR COMPLETENESS OF SCANNED COPIES OF THIS PLAN SHEET.

PARSONS
2201 DUPONT DRIVE
SUITE 200
IRVINE, CA 92612

SAN BERNARDINO
ASSOCIATED GOVERNMENTS
1170 W. 3RD STREET
SAN BERNARDINO, CA 92410

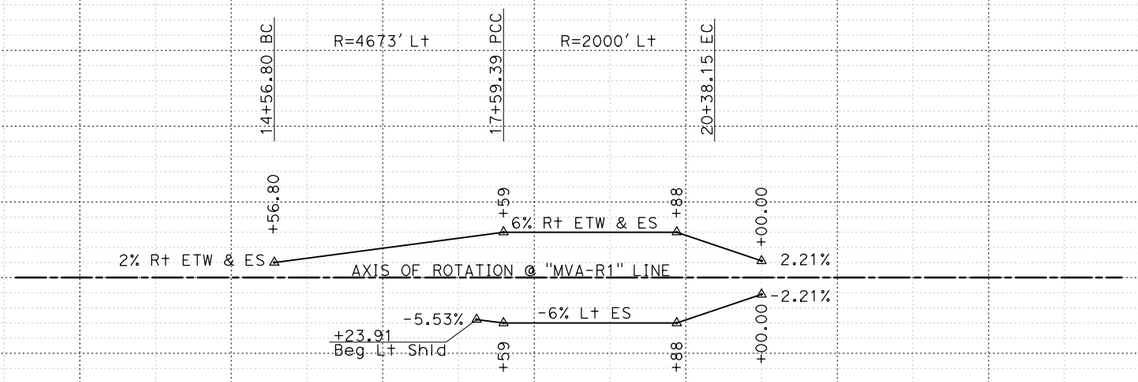

SUPERELEVATION DIAGRAM
"MVA-R1" LINE
MOUNT VERNON Ave EB OFF-RAMP

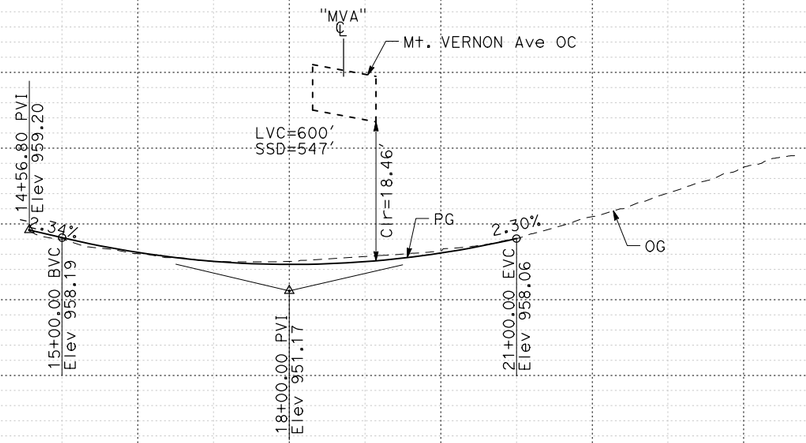

PROFILE
"MVA-R1" LINE
MOUNT VERNON Ave EB OFF-RAMP

I-10 CORRIDOR PROJECT
ALTERNATIVE 3 - EXPRESS LANES (LPA)
PROFILE AND SUPERELEVATION DIAGRAM

SCALE Horiz 1" = 100'
Vert 1" = 10'

MVA-R1
PS-92

STATE OF CALIFORNIA - DEPARTMENT OF TRANSPORTATION

CONSULTANT FUNCTIONAL SUPERVISOR

CALCULATED-DESIGNED BY | CHECKED BY

REVISED BY | DATE REVISED

STATION | 10 | 1 | 2 | 3 | 4 | 15 | 6 | 7 | 8 | 9 | 20 | 1 | 2 | 3 | 4 | 25 | TOTAL

CY Exc | Emb

LAST REVISION | DATE PLOTTED => 12/3/2015
00-00-00 | TIME PLOTTED => 9:48:32 AM

FILE: c:\pw_working\ptgpwise\p004075o\dms54025\47_MOUNT VERNON_Profile.dgn
DATE: 12/3/2015
SCALE: 200.000 Ft / in.
PLTDRV: c:\pw_working\ptgpwise\p004075o\dms11231\NEW-110-BW-PDF.plt
PENTBL: pw:\\txploo2pwinf01.parsons.com:PTGPWISE\Documents\I-10_HOV\CAD\STANDARDS\PEN_TBL\1405.tbl

BORDER LAST REVISED 7/2/2010 | USERNAME => p004075A | DGN FILE => 47_MOUNT VERNON_Profile.dgn | RELATIVE BORDER SCALE IS IN INCHES 0 1 2 3 | UNIT 2232 | PROJECT NUMBER & PHASE 0800000040

Dist	COUNTY	ROUTE	POST MILES TOTAL PROJECT	SHEET No.	TOTAL SHEETS
07, 08	LA,SBd	10	44.9/48.3, 0.0/R37.0		

REGISTERED CIVIL ENGINEER DATE


PLANS APPROVAL DATE

REGISTERED PROFESSIONAL ENGINEER — No. Exp. CIVIL — STATE OF CALIFORNIA

THE STATE OF CALIFORNIA OR ITS OFFICERS OR AGENTS SHALL NOT BE RESPONSIBLE FOR THE ACCURACY OR COMPLETENESS OF SCANNED COPIES OF THIS PLAN SHEET.

PARSONS
2201 DUPONT DRIVE
SUITE 200
IRVINE, CA 92612


SAN BERNARDINO
ASSOCIATED GOVERNMENTS
1170 W. 3RD STREET
SAN BERNARDINO, CA 92410

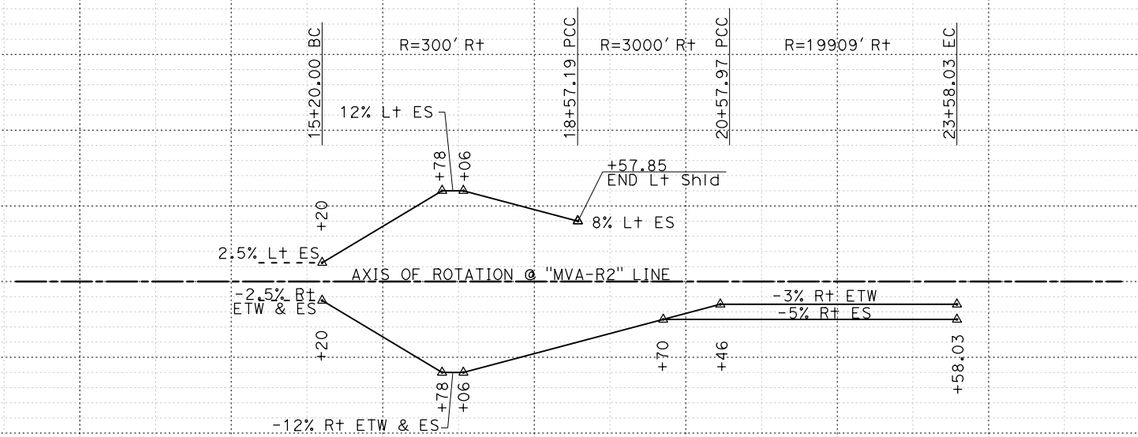

SUPERELEVATION DIAGRAM

"MVA-R2" LINE

MOUNT VERNON Ave EB ON-RAMP

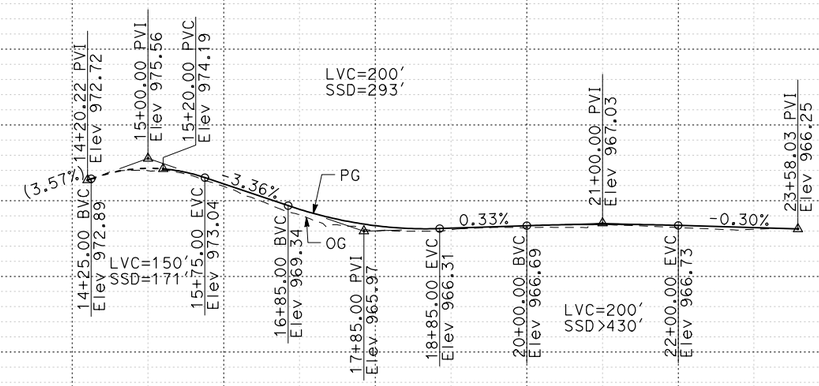

PROFILE

"MVA-R2" LINE

MOUNT VERNON Ave EB ON-RAMP

I-10 CORRIDOR PROJECT
ALTERNATIVE 3 - EXPRESS LANES (LPA)
PROFILE AND SUPERELEVATION DIAGRAM

SCALE Horiz 1" = 100'
Vert 1" = 10'

MVA-R2
PS-93

STATION		10	1	2	3	4	15	6	7	8	9	20	1	2	3	4	25	TOTAL
CY	Exc																	
	Emb																	

REVISED BY | DATE REVISED

CALCULATED-DESIGNED BY | CHECKED BY

CONSULTANT FUNCTIONAL SUPERVISOR

STATE OF CALIFORNIA - DEPARTMENT OF TRANSPORTATION

Caltrans

LAST REVISION | DATE PLOTTED => 12/3/2015
00-00-00 | TIME PLOTTED => 9:48:33 AM

FILE: c:\DW_working\ptgpwise\p004075a\dms540254\47_MOUNT VERNON_Profile.dgn
VIEW: ALL
SCALE: 200.000 FT / in.
PLTDRV: c:\DW_working\ptgpwise\p004075a\dms11231\NEW-110-BW-PDF.plt
PENTBL: pw:\\txpla02pwinf01.parsons.com:PTGPWISE\Documents\I-10_HOV\CAD\STANDARDS\PEN_TBL\1405.tbl

BORDER LAST REVISED 7/2/2010 | USERNAME => p004075A | DGN FILE => 47_MOUNT VERNON_Profile.dgn | RELATIVE BORDER SCALE IS IN INCHES 0 1 2 3 | UNIT 2232 | PROJECT NUMBER & PHASE 0800000040

Dist	COUNTY	ROUTE	POST MILES TOTAL PROJECT	SHEET No.	TOTAL SHEETS
07, 08	LA,SBd	10	44.9/48.3, 0.0/R37.0		

REGISTERED CIVIL ENGINEER DATE

PLANS APPROVAL DATE

REGISTERED PROFESSIONAL ENGINEER No. Exp. CIVIL STATE OF CALIFORNIA

THE STATE OF CALIFORNIA OR ITS OFFICERS OR AGENTS SHALL NOT BE RESPONSIBLE FOR THE ACCURACY OR COMPLETENESS OF SCANNED COPIES OF THIS PLAN SHEET.

PARSONS
2201 DUPONT DRIVE
SUITE 200
IRVINE, CA 92612

SAN BERNARDINO
ASSOCIATED GOVERNMENTS
1170 W. 3RD STREET
SAN BERNARDINO, CA 92410


REVISED BY | DATE REVISED

CALCULATED-DESIGNED BY | CHECKED BY

CONSULTANT FUNCTIONAL SUPERVISOR

STATE OF CALIFORNIA - DEPARTMENT OF TRANSPORTATION

Caltrans

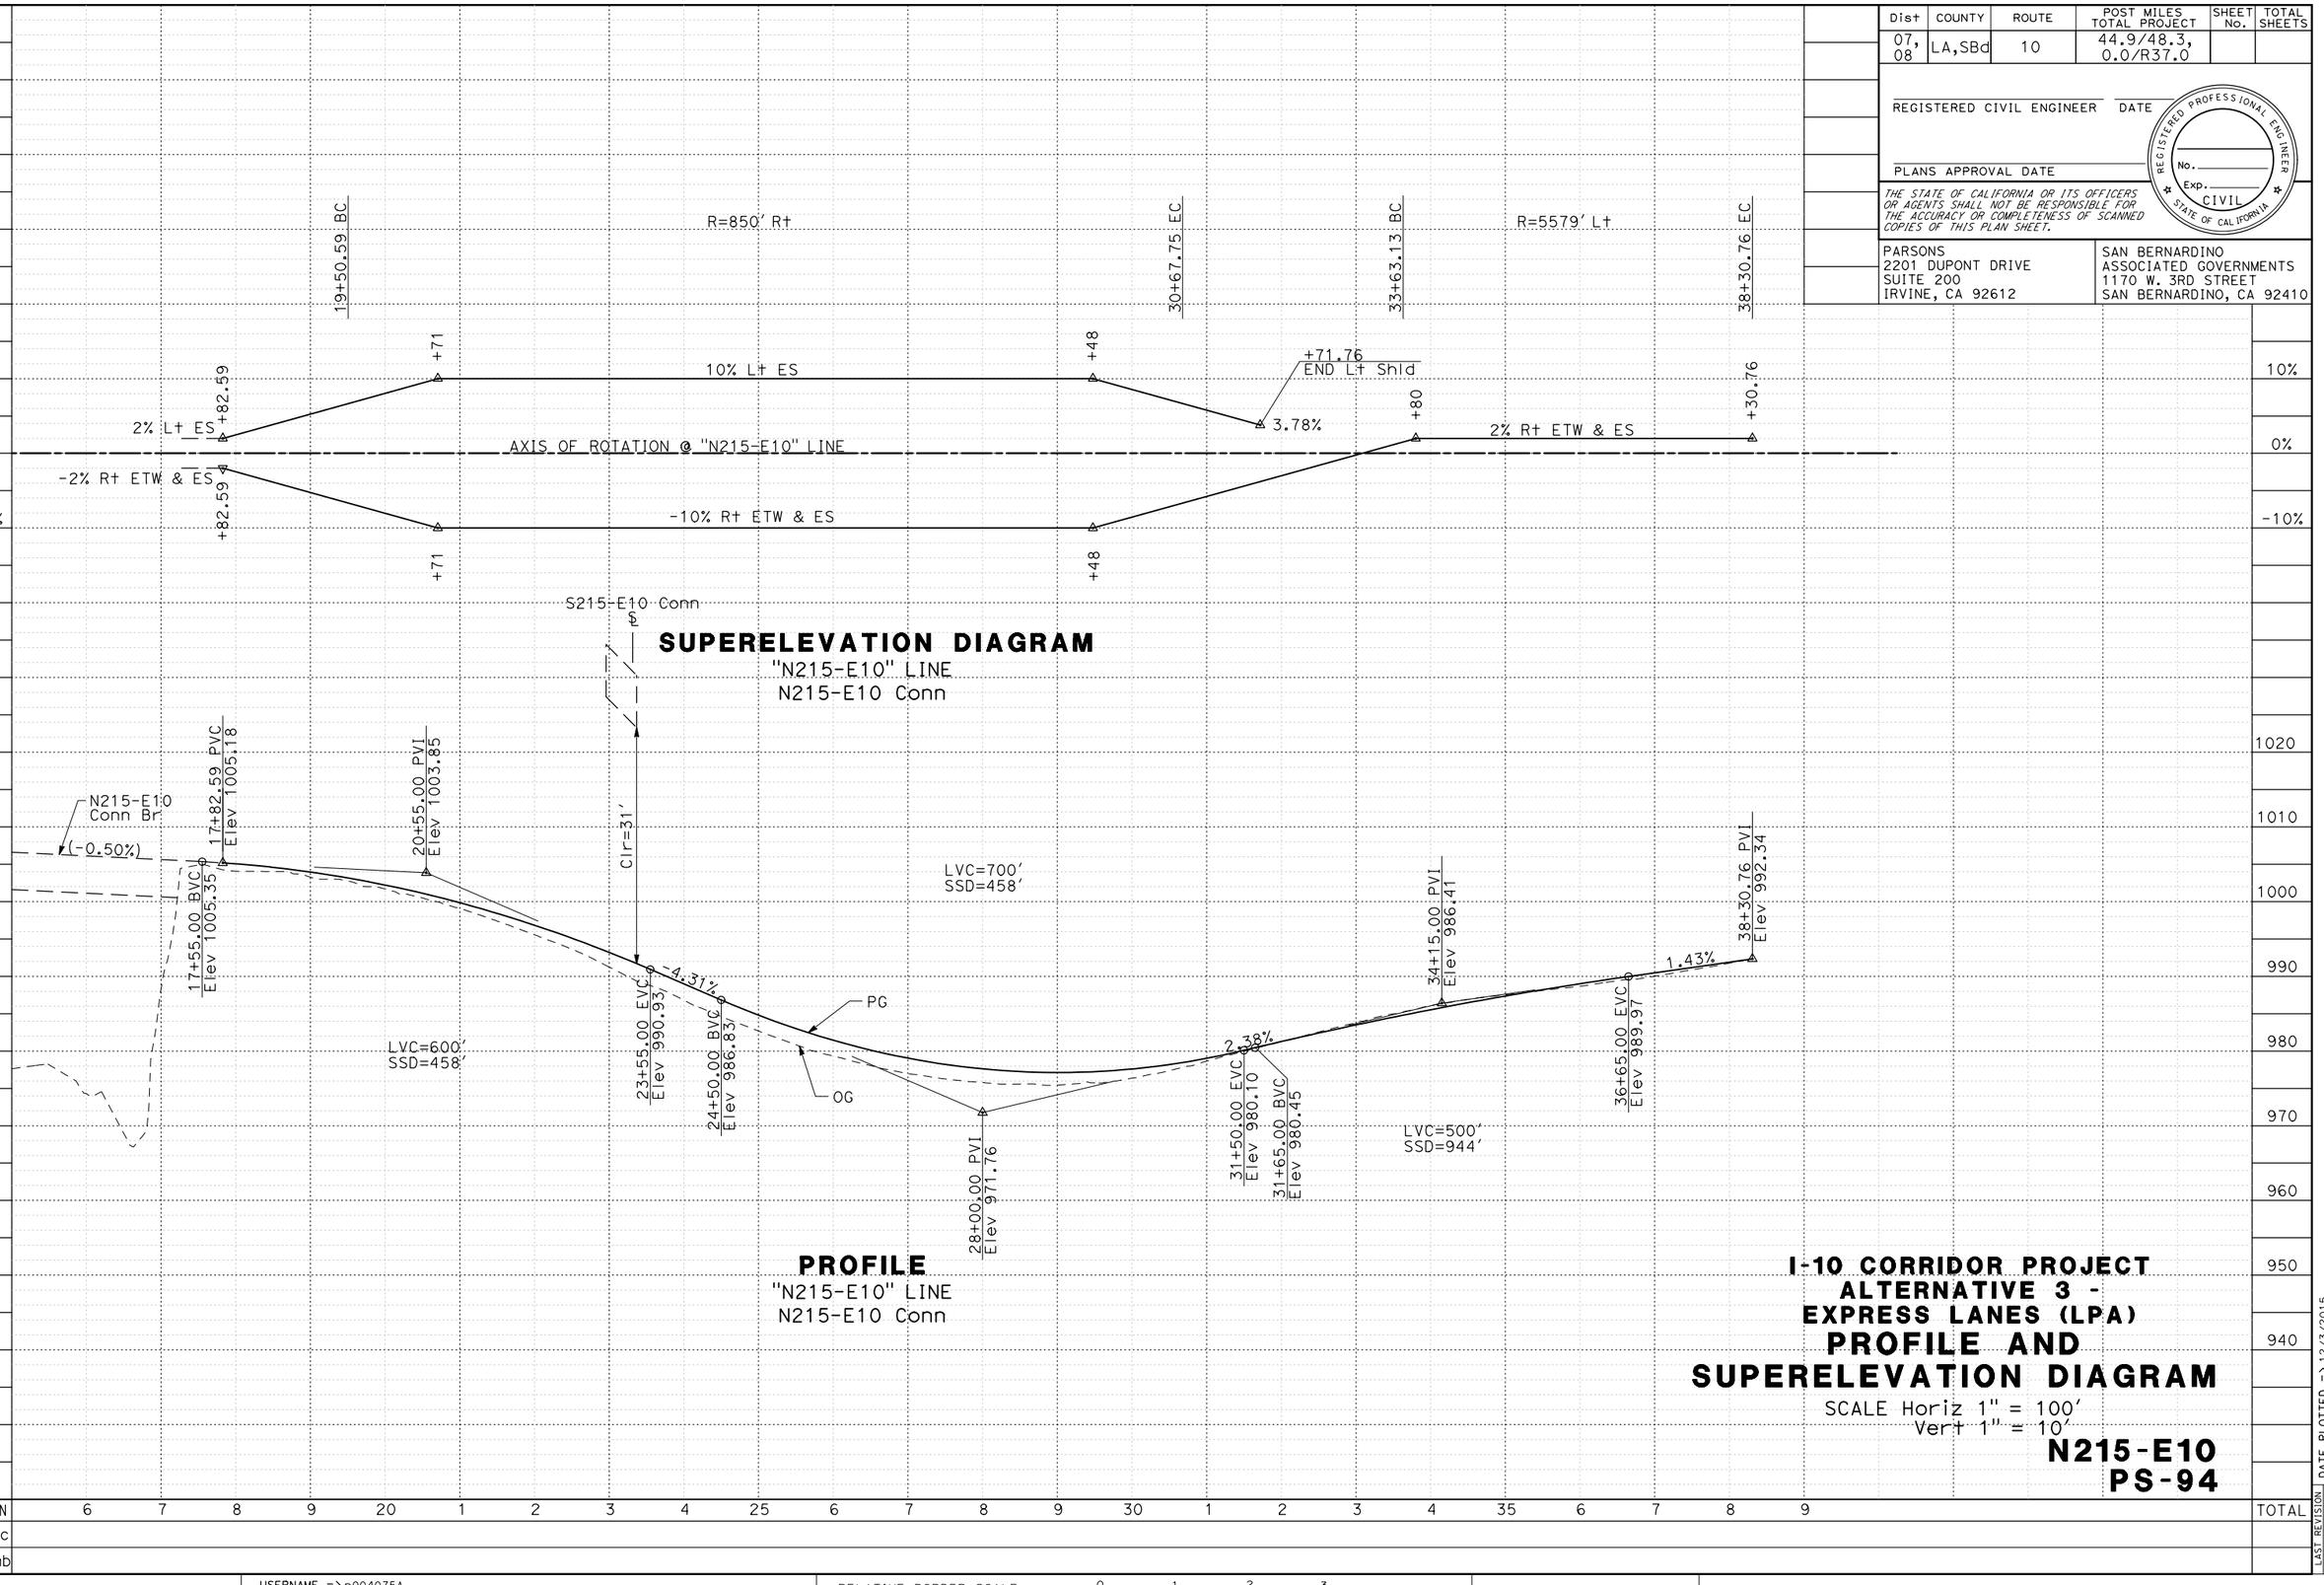

STATION	6	7	8	9	20	1	2	3	4	25	6	7	8	9	30	1	2	3	4	35	6	7	8	9	TOTAL
CY Exc																									
CY Emb																									

I-10 CORRIDOR PROJECT
ALTERNATIVE 3 - EXPRESS LANES (LPA)
PROFILE AND SUPERELEVATION DIAGRAM

SCALE Horiz 1" = 100'
Ver+ 1" = 10'

N215-E10
PS-94

LAST REVISION | DATE PLOTTED => 12/3/2015
00-00-00 | TIME PLOTTED => 9:48:43 AM

FILE: c:\pw_working\ptgpwise\p004075o\vms54025\50_I215-INTERCHANGE_Profile.dgn
DATE: 12/3/2015
SCALE: 200.000 FT / in.
PLTDRV: c:\pw_working\ptgpwise\p004075o\vms11231\NEW-I10-BW-PDF.plt
PENTBL: pw:\\xpio02pwinf01.parsons.com:PTGPWISE\Documents\SI-10_HOV\CAD\STAND4RDS\PEN_TBL\1405.tbl

BORDER LAST REVISED 7/2/2010 | USERNAME => p004075A | DGN FILE => 50_I215-INTERCHANGE_Profile.dgn | RELATIVE BORDER SCALE IS IN INCHES 0 1 2 3 | UNIT 2232 | PROJECT NUMBER & PHASE 0800000040

Dist	COUNTY	ROUTE	POST MILES TOTAL PROJECT	SHEET No.	TOTAL SHEETS
07, 08	LA,SBd	10	44.9/48.3, 0.0/R37.0		

REGISTERED CIVIL ENGINEER DATE


PLANS APPROVAL DATE

REGISTERED PROFESSIONAL ENGINEER — No. Exp. CIVIL — STATE OF CALIFORNIA

THE STATE OF CALIFORNIA OR ITS OFFICERS OR AGENTS SHALL NOT BE RESPONSIBLE FOR THE ACCURACY OR COMPLETENESS OF SCANNED COPIES OF THIS PLAN SHEET.


PARSONS
2201 DUPONT DRIVE
SUITE 200
IRVINE, CA 92612

SAN BERNARDINO
ASSOCIATED GOVERNMENTS
1170 W. 3RD STREET
SAN BERNARDINO, CA 92410

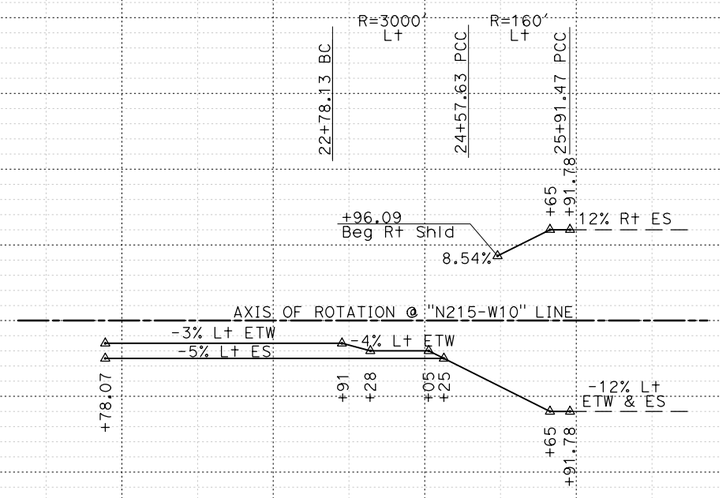

SUPERELEVATION DIAGRAM

"N215-W10" LINE
N215-W10 Conn

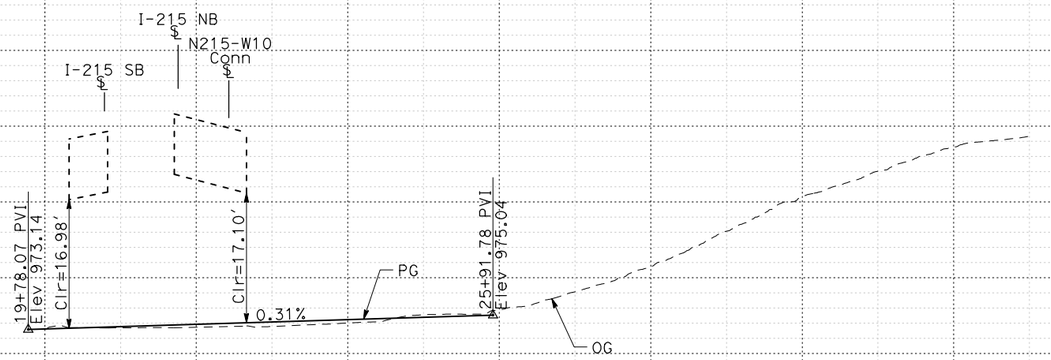

PROFILE

"N215-W10" LINE
N215-W10 Conn

I-10 CORRIDOR PROJECT
ALTERNATIVE 3 - EXPRESS LANES (LPA)
PROFILE AND SUPERELEVATION DIAGRAM

SCALE Horiz 1" = 100'
Vert 1" = 10'

N215-W10
PS-95

REVISED BY	DATE REVISED

CALCULATED-DESIGNED BY
CHECKED BY
CONSULTANT FUNCTIONAL SUPERVISOR

STATE OF CALIFORNIA - DEPARTMENT OF TRANSPORTATION
Caltrans

	STATION	15	6	7	8	9	20	1	2	3	4	25	6	7	8	9	30	1	2	3	4	35	TOTAL
CY	Exc																						
	Emb																						

LAST REVISION	DATE PLOTTED => 12/3/2015
00-00-00	TIME PLOTTED => 9:48:44 AM

FILE: c:\pw_working\ptgpwise\p004075a\dms54025\50_I215-INTERCHANGE_Profile.dgn
DATE: 12/3/2015
SCALE: 200.000 FT / in.
PLTDRV: c:\pw_working\ptgpwise\p004075a\dms11231\NEW-I10-BW-PDF.plt
PENTBL: pw:\\ptxplo2pwinf01.parsons.com:PTGPWISE\Documents\I-10_HOV\CAD\STANDARDS\PEN_TBL\I405.tbl

BORDER LAST REVISED 7/2/2010 | USERNAME => p004075A | DGN FILE => 50_I215-INTERCHANGE_Profile.dgn | RELATIVE BORDER SCALE IS IN INCHES 0 1 2 3 | UNIT 2232 | PROJECT NUMBER & PHASE 0800000040

Dist	COUNTY	ROUTE	POST MILES TOTAL PROJECT	SHEET No.	TOTAL SHEETS
07, 08	LA,SBd	10	44.9/48.3, 0.0/R37.0		

REGISTERED CIVIL ENGINEER DATE


PLANS APPROVAL DATE

REGISTERED PROFESSIONAL ENGINEER — No. Exp. CIVIL — STATE OF CALIFORNIA

THE STATE OF CALIFORNIA OR ITS OFFICERS OR AGENTS SHALL NOT BE RESPONSIBLE FOR THE ACCURACY OR COMPLETENESS OF SCANNED COPIES OF THIS PLAN SHEET.

PARSONS
2201 DUPONT DRIVE
SUITE 200
IRVINE, CA 92612

SAN BERNARDINO
ASSOCIATED GOVERNMENTS
1170 W. 3RD STREET
SAN BERNARDINO, CA 92410

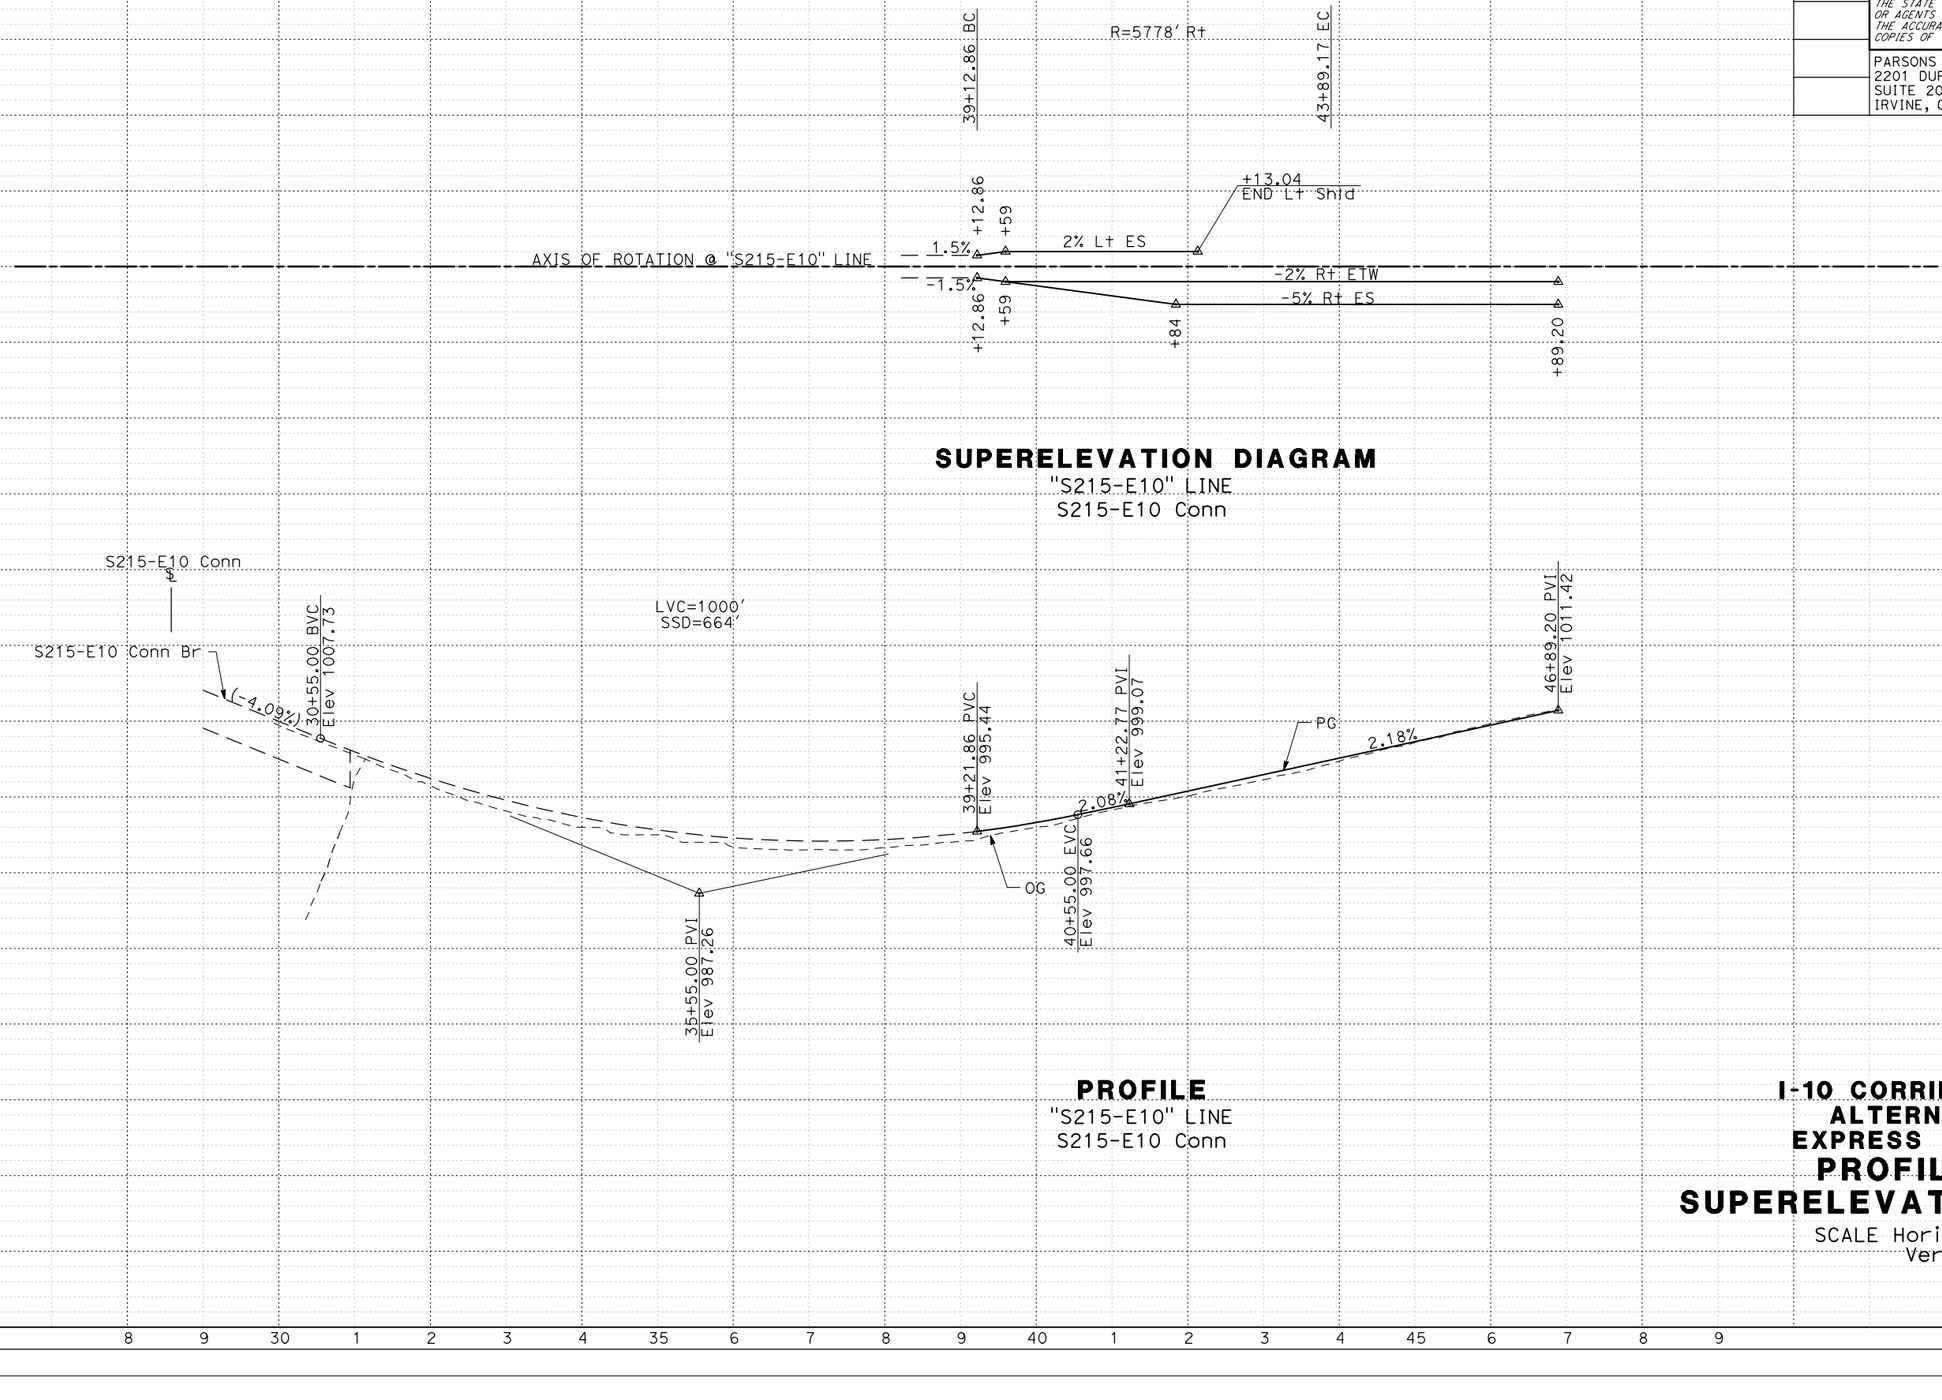

SUPERELEVATION DIAGRAM
"S215-E10" LINE
S215-E10 Conn

PROFILE
"S215-E10" LINE
S215-E10 Conn

STATION	8	9	30	1	2	3	4	35	6	7	8	9	40	1	2	3	4	45	6	7	8	9	TOTAL
CY Exc																							
CY Emb																							

I-10 CORRIDOR PROJECT
ALTERNATIVE 3 - EXPRESS LANES (LPA)
PROFILE AND SUPERELEVATION DIAGRAM

SCALE Horiz 1" = 100'
Vert 1" = 10'

S215-E10
PS-96

REVISED BY | DATE REVISED

CALCULATED-DESIGNED BY | CHECKED BY

CONSULTANT FUNCTIONAL SUPERVISOR

STATE OF CALIFORNIA - DEPARTMENT OF TRANSPORTATION
Caltrans

FILE: c:\pw_working\pgpwise\p004075a\dms54025\50_I215-INTERCHANGE_Profile.dgn
TIME: 7:20:05
SCALE: 200.000 FT / in.
PLTDRV: c:\pw_working\pgpwise\p004075a\dms11231\NEW-I10-BW-PDF.plt
PENTBL: pw:\\txplo02pwinf01.parsons.com:PTGPWISE\Documents\I-10_HOV\CAD\STANDARDS\PEN_TBL\N405.tbl

LAST REVISION | DATE PLOTTED => 12/3/2015
00-00-00 | TIME PLOTTED => 9:48:45 AM

BORDER LAST REVISED 7/2/2010 | USERNAME => p004075A | DGN FILE => 50_I215-INTERCHANGE_Profile.dgn | RELATIVE BORDER SCALE IS IN INCHES 0 1 2 3 | UNIT 2232 | PROJECT NUMBER & PHASE 0800000040

Dist	COUNTY	ROUTE	POST MILES TOTAL PROJECT	SHEET No.	TOTAL SHEETS
07, 08	LA,SBd	10	44.9/48.3, 0.0/R37.0		

REGISTERED CIVIL ENGINEER DATE


PLANS APPROVAL DATE

REGISTERED PROFESSIONAL ENGINEER — No. Exp. CIVIL — STATE OF CALIFORNIA

THE STATE OF CALIFORNIA OR ITS OFFICERS OR AGENTS SHALL NOT BE RESPONSIBLE FOR THE ACCURACY OR COMPLETENESS OF SCANNED COPIES OF THIS PLAN SHEET.


PARSONS
2201 DUPONT DRIVE
SUITE 200
IRVINE, CA 92612

SAN BERNARDINO
ASSOCIATED GOVERNMENTS
1170 W. 3RD STREET
SAN BERNARDINO, CA 92410

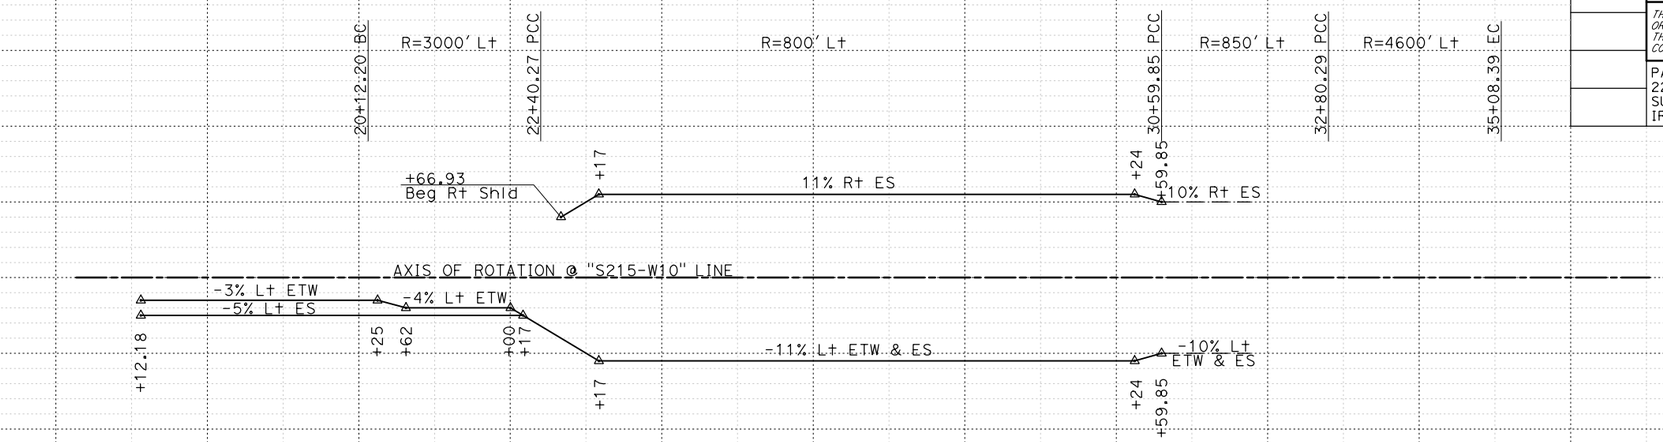

SUPERELEVATION DIAGRAM

"S215-W10" LINE
S215-W10 Conn

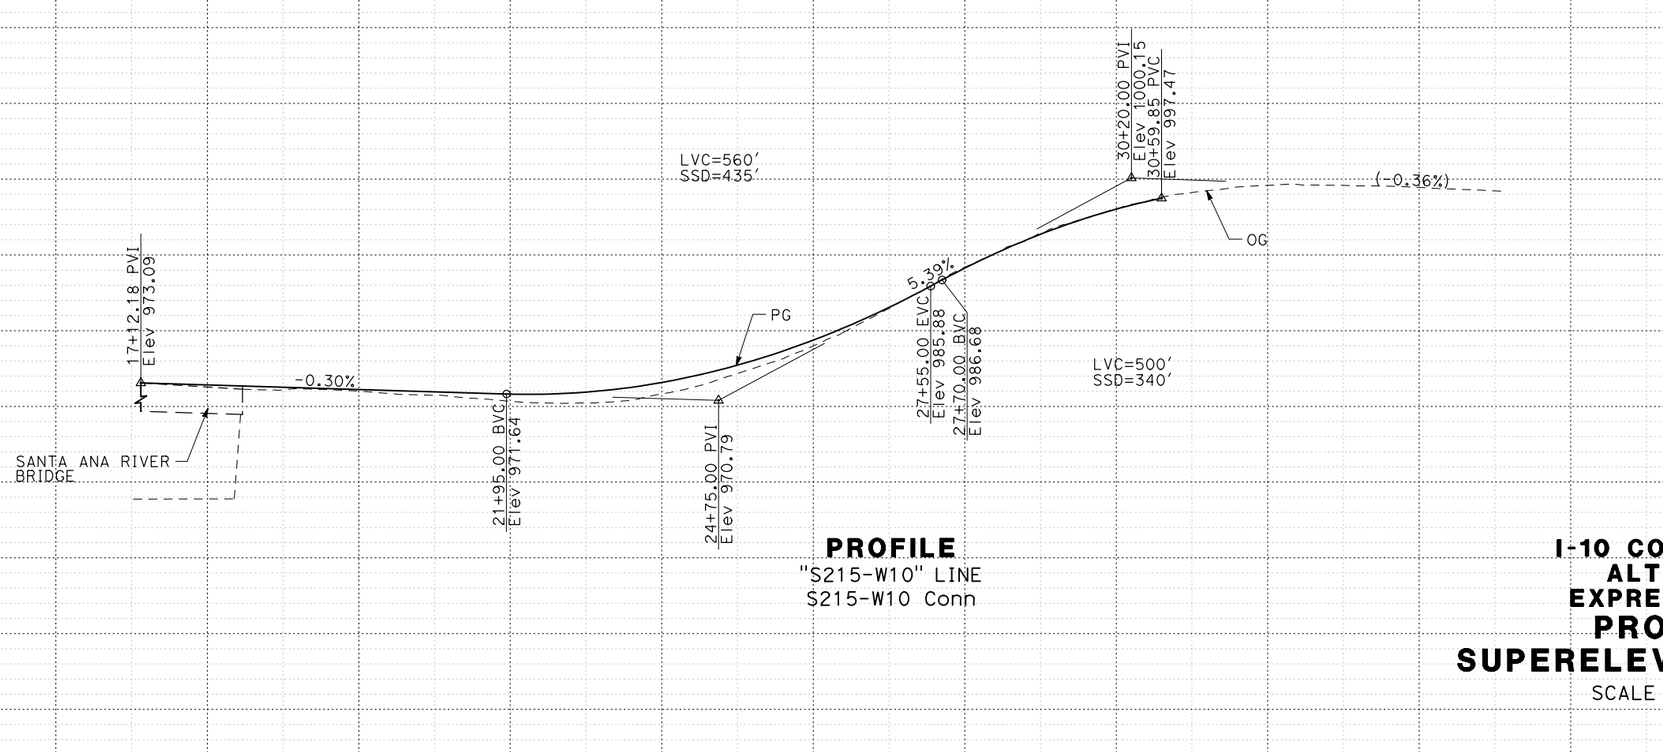

PROFILE

"S215-W10" LINE
S215-W10 Conn

I-10 CORRIDOR PROJECT
ALTERNATIVE 3 - EXPRESS LANES (LPA)
PROFILE AND SUPERELEVATION DIAGRAM

SCALE Horiz 1" = 100'
Vert 1" = 10'

S215-W10
PS-97

REVISED BY | DATE REVISED
CALCULATED-DESIGNED BY | CHECKED BY
CONSULTANT FUNCTIONAL SUPERVISOR
STATE OF CALIFORNIA - DEPARTMENT OF TRANSPORTATION

STATION: 15 | 6 | 7 | 8 | 9 | 20 | 1 | 2 | 3 | 4 | 25 | 6 | 7 | 8 | 9 | 30 | 1 | 2 | 3 | 4 | 35 | TOTAL

CY Exc
CY Emb

FILE: c:\pw_working\ptgpwise\p004075o\dms54025\50_I215-INTERCHANGE_Profile.dgn
DATE: 7/2/2015
SCALE: 200.000 Ft / in.
PLTDRV: c:\pw_working\ptgpwise\p004075o\dms11231\NEW-110-BW-PDF.plt
PENTBL: pw:\\txploi02pwinf01.parsons.com:PTGPWISE\Documents\I-10_HOV\CAD\STANDARDS\PEN_TBL\1405.tbl

LAST REVISION => DATE PLOTTED => 12/3/2015
00-00-00 TIME PLOTTED => 9:48:47 AM

BORDER LAST REVISED 7/2/2010 | USERNAME => p004075A | DGN FILE => 50_I215-INTERCHANGE_Profile.dgn | RELATIVE BORDER SCALE IS IN INCHES 0 1 2 3 | UNIT 2232 | PROJECT NUMBER & PHASE 0800000040

Dist	COUNTY	ROUTE	POST MILES TOTAL PROJECT	SHEET No.	TOTAL SHEETS
07, 08	LA,SBd	10	44.9/48.3, 0.0/R37.0		

REGISTERED CIVIL ENGINEER DATE


PLANS APPROVAL DATE

REGISTERED PROFESSIONAL ENGINEER No. Exp. CIVIL STATE OF CALIFORNIA

THE STATE OF CALIFORNIA OR ITS OFFICERS OR AGENTS SHALL NOT BE RESPONSIBLE FOR THE ACCURACY OR COMPLETENESS OF SCANNED COPIES OF THIS PLAN SHEET.

PARSONS
2201 DUPONT DRIVE
SUITE 200
IRVINE, CA 92612


SAN BERNARDINO
ASSOCIATED GOVERNMENTS
1170 W. 3RD STREET
SAN BERNARDINO, CA 92410

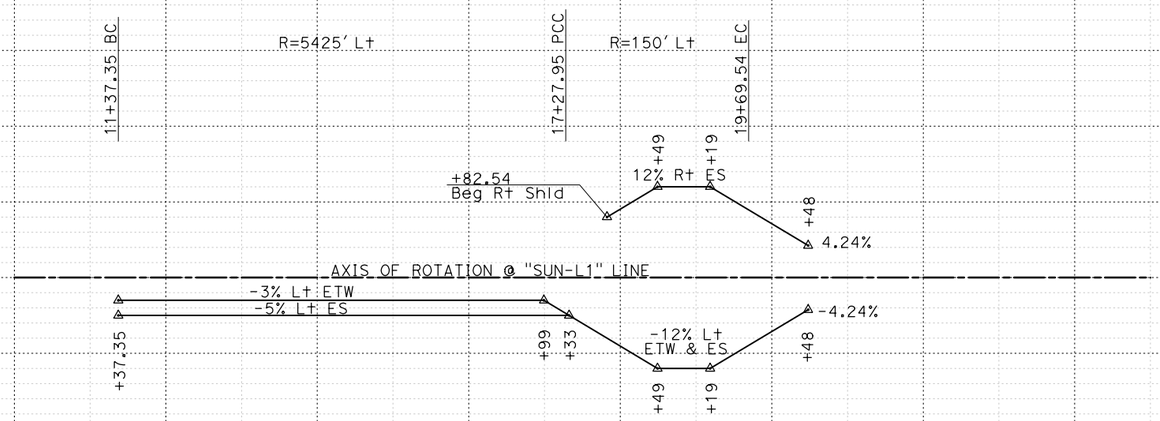

SUPERELEVATION DIAGRAM

"SUN-L1" LINE

E St/SUNWEST Ln WB ON-RAMP

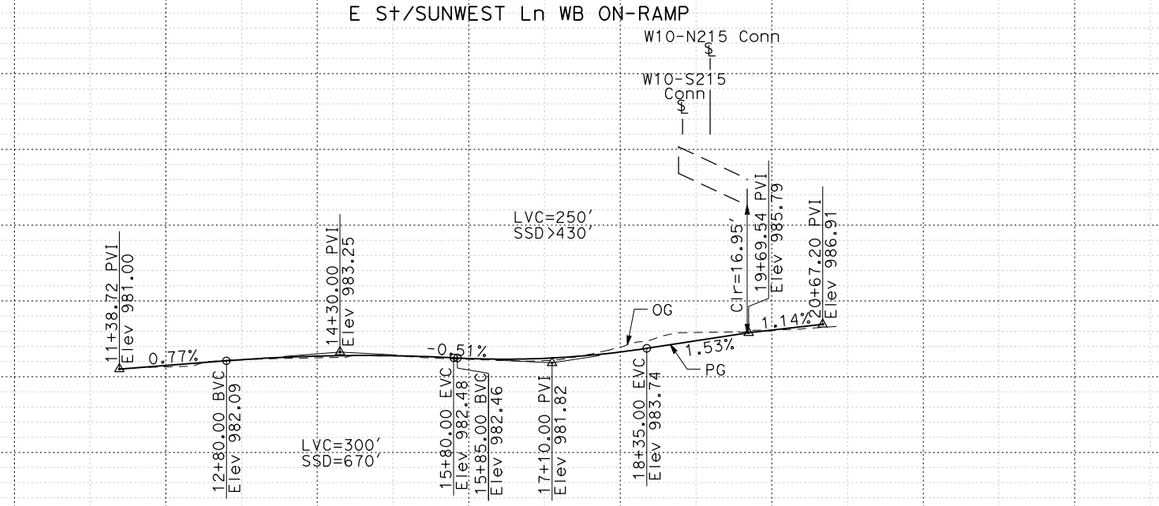

PROFILE

"SUN-L1" LINE

E St/SUNWEST Ln WB ON-RAMP

I-10 CORRIDOR PROJECT
ALTERNATIVE 3 - EXPRESS LANES (LPA)
PROFILE AND SUPERELEVATION DIAGRAM

SCALE Horiz 1" = 100'
Vert 1" = 10'

SUN-L1
PS-98

STATION	10	1	2	3	4	15	6	7	8	9	20	1	2	3	4	25	TOTAL
CY Exc																	
CY Emb																	

REVISED BY | DATE REVISED

CALCULATED-DESIGNED BY | CHECKED BY

CONSULTANT FUNCTIONAL SUPERVISOR

STATE OF CALIFORNIA - DEPARTMENT OF TRANSPORTATION

Caltrans

LAST REVISION 00-00-00 | DATE PLOTTED => 12/3/2015 | TIME PLOTTED => 9:48:48 AM

FILE: c:\pw_working\ptgpwise\p004075o\vms54025\50_I215-INTERCHANGE_Profile.dgn
DATE: 7/7/2005
SCALE: 200.000 FT / in.
PLTDRV: c:\pw_working\ptgpwise\p004075o\vms11231\NEW-I10-BW-PDF.plt
PENTBL: pw:\\txpio02pwinfo1.parsons.com:PTGPWISE\Documents\I-10_HOV\CAD\STAND4R05\PEN_TBL\1405.tbl

BORDER LAST REVISED 7/2/2010 | USERNAME => p004075A | DGN FILE => 50_I215-INTERCHANGE_Profile.dgn | RELATIVE BORDER SCALE IS IN INCHES 0 1 2 3 | UNIT 2232 | PROJECT NUMBER & PHASE 0800000040

Dist	COUNTY	ROUTE	POST MILES TOTAL PROJECT	SHEET No.	TOTAL SHEETS
07, 08	LA,SBd	10	44.9/48.3, 0.0/R37.0		

REGISTERED CIVIL ENGINEER DATE


PLANS APPROVAL DATE

REGISTERED PROFESSIONAL ENGINEER — No. Exp. CIVIL — STATE OF CALIFORNIA


THE STATE OF CALIFORNIA OR ITS OFFICERS OR AGENTS SHALL NOT BE RESPONSIBLE FOR THE ACCURACY OR COMPLETENESS OF SCANNED COPIES OF THIS PLAN SHEET.

PARSONS
2201 DUPONT DRIVE
SUITE 200
IRVINE, CA 92612

SAN BERNARDINO
ASSOCIATED GOVERNMENTS
1170 W. 3RD STREET
SAN BERNARDINO, CA 92410

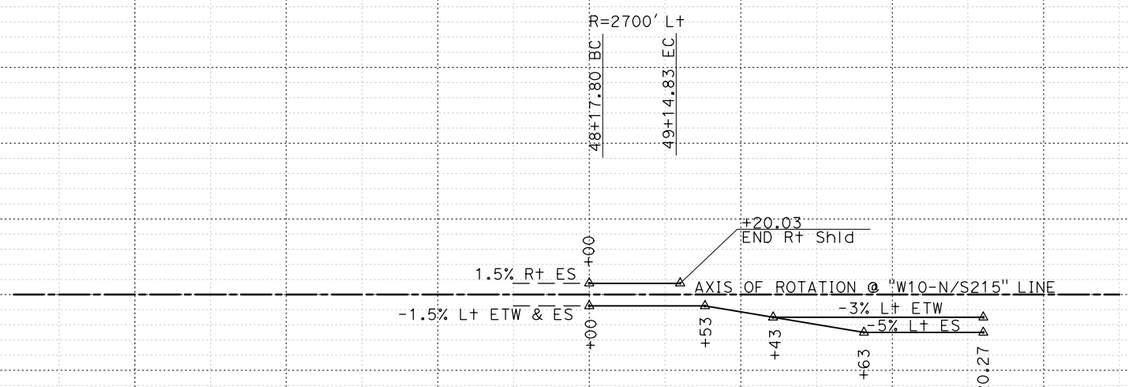

SUPERELEVATION DIAGRAM
"W10-N/S215" LINE
W10-N/S215 Conn

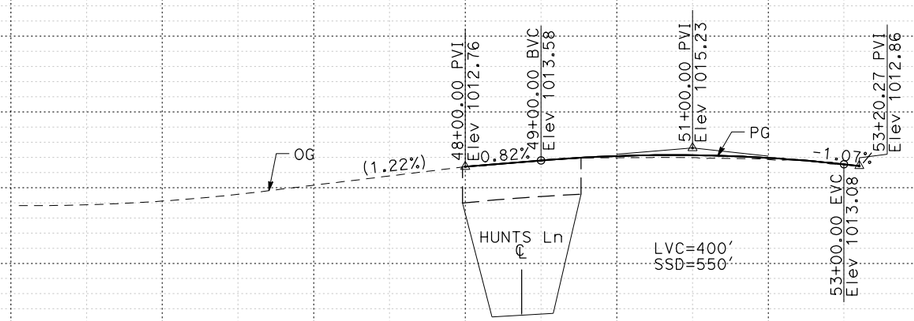

PROFILE
"W10-N/S215" LINE
W10-N/S215 Conn

I-10 CORRIDOR PROJECT
ALTERNATIVE 3 - EXPRESS LANES (LPA)
PROFILE AND SUPERELEVATION DIAGRAM

SCALE Horiz 1" = 100'
Vert 1" = 10'

W10-N/S215
PS-99

REVISED BY | DATE REVISED
CALCULATED-DESIGNED BY | CHECKED BY
CONSULTANT FUNCTIONAL SUPERVISOR
STATE OF CALIFORNIA - DEPARTMENT OF TRANSPORTATION
Caltrans

STATION | TOTAL
CY Exc: 40 1 2 3 4 45 6 7 8 9 50 1 2 3 4 55
CY Emb:

FILE: c:\pw_working\ptgpwise\p004075a\dms54025\50_I215-INTERCHANGE_Profile.dgn
VIEW: ALL
SCALE: 200.000 FT / in.
PLTDRV: c:\pw_working\ptgpwise\p004075a\dms11231\NEW-I10-BW-PDF.plt
PENTBL: pw:\\txpla02pwinf01.parsons.com:PTGPWISE\Documents\I-10_HOV\CAD\STANDARDS\PEN_TBL\N405.tbl

LAST REVISION | DATE PLOTTED => 12/3/2015
00-00-00 | TIME PLOTTED => 9:48:53 AM

BORDER LAST REVISED 7/2/2010 | USERNAME => p004075A | DGN FILE => 50_I215-INTERCHANGE_Profile.dgn | RELATIVE BORDER SCALE IS IN INCHES 0 1 2 3 | UNIT 2232 | PROJECT NUMBER & PHASE 0800000040

Dist	COUNTY	ROUTE	POST MILES TOTAL PROJECT	SHEET No.	TOTAL SHEETS
07, 08	LA,SBd	10	44.9/48.3, 0.0/R37.0		

REGISTERED CIVIL ENGINEER DATE


PLANS APPROVAL DATE

REGISTERED PROFESSIONAL ENGINEER No. Exp. CIVIL STATE OF CALIFORNIA

THE STATE OF CALIFORNIA OR ITS OFFICERS OR AGENTS SHALL NOT BE RESPONSIBLE FOR THE ACCURACY OR COMPLETENESS OF SCANNED COPIES OF THIS PLAN SHEET.

PARSONS
2201 DUPONT DRIVE
SUITE 200
IRVINE, CA 92612


SAN BERNARDINO
ASSOCIATED GOVERNMENTS
1170 W. 3RD STREET
SAN BERNARDINO, CA 92410

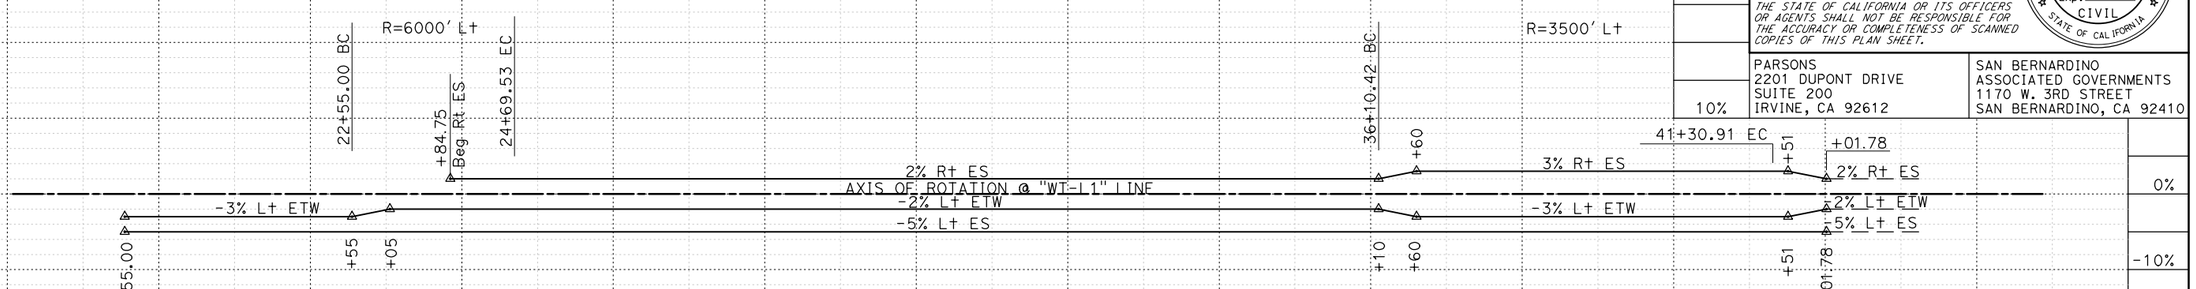

SUPERELEVATION DIAGRAM

"WT-L1" LINE

WATERMAN Ave WB ON-RAMP TO I-215

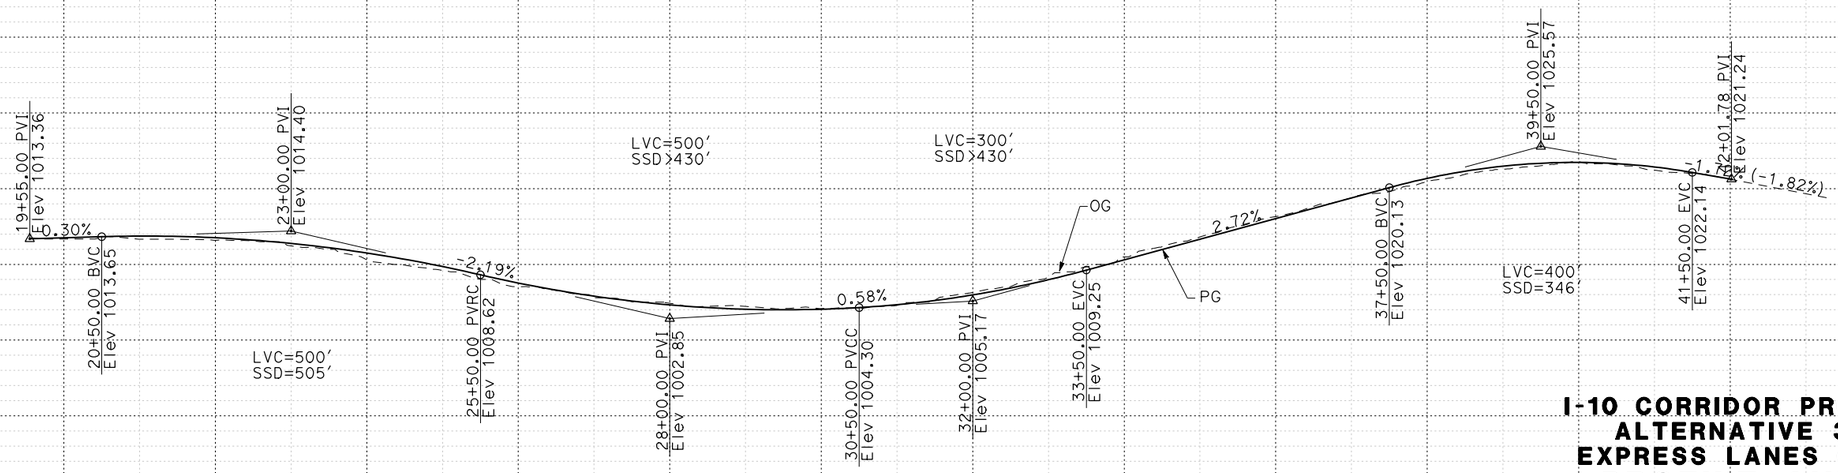

PROFILE

"WT-L1" LINE

WATERMAN Ave WB ON-RAMP TO I-215

I-10 CORRIDOR PROJECT
ALTERNATIVE 3 - EXPRESS LANES (LPA)
PROFILE AND SUPERELEVATION DIAGRAM

SCALE Horiz 1" = 100'
Vert 1" = 10'

WT-L1
PS-100

STATION	9	20	1	2	3	4	25	6	7	8	9	30	1	2	3	4	35	6	7	8	9	40	1	2	TOTAL
CY Exc																									
CY Emb																									

REVISED BY | DATE REVISED

CALCULATED-DESIGNED BY | CHECKED BY

CONSULTANT FUNCTIONAL SUPERVISOR

STATE OF CALIFORNIA - DEPARTMENT OF TRANSPORTATION

Caltrans

LAST REVISION | DATE PLOTTED => 12/3/2015
00-00-00 | TIME PLOTTED => 9:49:06 AM

FILE: c:\DW_working\ptgpwise\p004075a\dms54025\52_WATERMAN_Profile.dgn
VIEW: ALL
SCALE: 200.000 FT / in.
PLTDRV: c:\DW_working\ptgpwise\p004075a\dms11231\NEW-110-BW-PDF.plt
PENTBL: pw:\\txpla02pwinf01.parsons.com:PTGPWISE\Documents\I-10_HOV\CAD\STANDARDS\PEN_TBL\1405.tbl

BORDER LAST REVISED 7/2/2010 | USERNAME => p004075A | DGN FILE => 52_WATERMAN_Profile.dgn | RELATIVE BORDER SCALE IS IN INCHES 0 1 2 3 | UNIT 2232 | PROJECT NUMBER & PHASE 0800000040

Dist	COUNTY	ROUTE	POST MILES TOTAL PROJECT	SHEET No.	TOTAL SHEETS
07, 08	LA,SBd	10	44.9/48.3, 0.0/R37.0		

REGISTERED CIVIL ENGINEER DATE


PLANS APPROVAL DATE

REGISTERED PROFESSIONAL ENGINEER No. Exp. CIVIL STATE OF CALIFORNIA

THE STATE OF CALIFORNIA OR ITS OFFICERS OR AGENTS SHALL NOT BE RESPONSIBLE FOR THE ACCURACY OR COMPLETENESS OF SCANNED COPIES OF THIS PLAN SHEET.

PARSONS
2201 DUPONT DRIVE
SUITE 200
IRVINE, CA 92612


SAN BERNARDINO
ASSOCIATED GOVERNMENTS
1170 W. 3RD STREET
SAN BERNARDINO, CA 92410

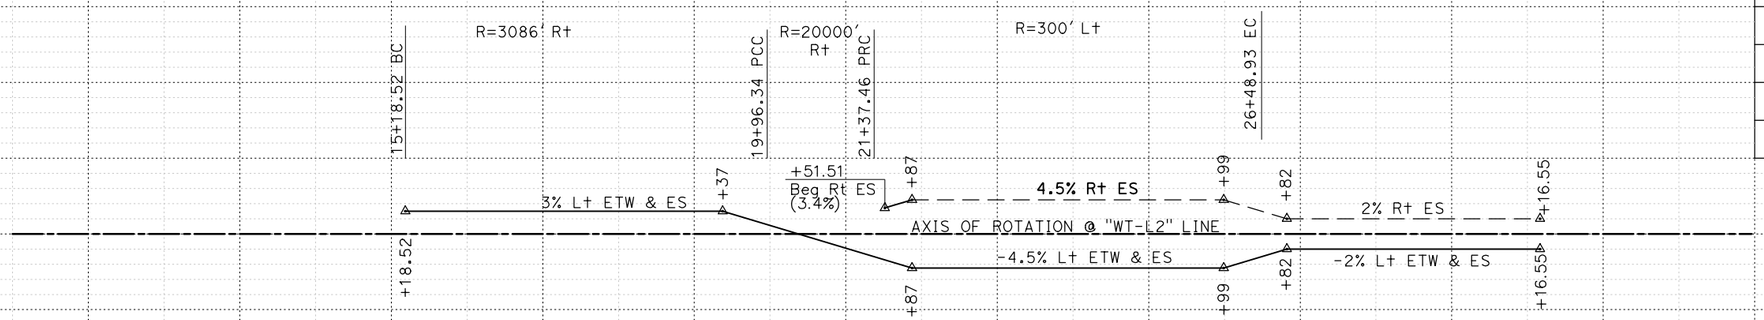

SUPERELEVATION DIAGRAM

"WT-L2" LINE

CARNEGIE Dr WB HOOK ON-RAMP

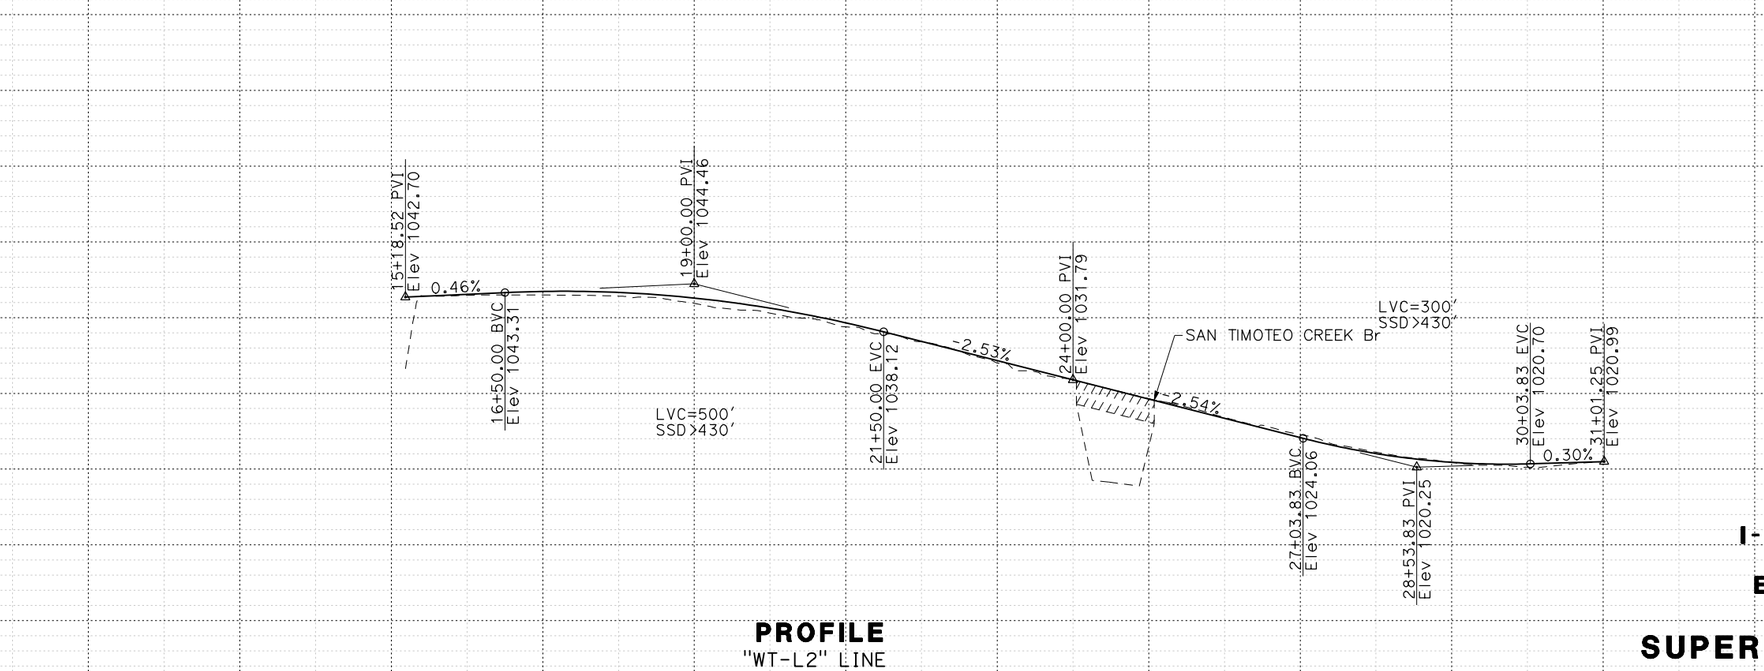

PROFILE

"WT-L2" LINE

CARNEGIE Dr WB HOOK ON-RAMP

I-10 CORRIDOR PROJECT
ALTERNATIVE 3 - EXPRESS LANES (LPA)
PROFILE AND SUPERELEVATION DIAGRAM

SCALE Horiz 1" = 100'
Vert 1" = 10'

WT-L2
PS-101

STATION	2	3	4	15	6	7	8	9	20	1	2	3	4	25	6	7	8	9	30	1	2	TOTAL
CY Exc																						
CY Emb																						

REVISED BY | DATE REVISED

CALCULATED-DESIGNED BY | CHECKED BY

CONSULTANT FUNCTIONAL SUPERVISOR

STATE OF CALIFORNIA - DEPARTMENT OF TRANSPORTATION

Caltrans

LAST REVISION => DATE PLOTTED => 12/3/2015
00-00-00 TIME PLOTTED => 9:49:32 AM

FILE: c:\DW_working\ptgpwise\p004075a\dms54025\52_WATERMAN_Profile.dgn
VIEW: ALL
SCALE: 200.000 FT / in.
PLTDRV: c:\DW_working\ptgpwise\p004075a\dms11231\NEW-I10-BW-PDF.plt
PENTBL: pw:\\ptxplo2pwinfo1.parsons.com:PTGPWISE\Documents\I-10_HOV\CAD\STANDARDS\PEN_TBL\N405.tbl

BORDER LAST REVISED 7/2/2010 | USERNAME => p004075A | DGN FILE => 52_WATERMAN_Profile.dgn | RELATIVE BORDER SCALE IS IN INCHES 0 1 2 3 | UNIT 2232 | PROJECT NUMBER & PHASE 0800000040

Dist	COUNTY	ROUTE	POST MILES TOTAL PROJECT	SHEET No.	TOTAL SHEETS
07, 08	LA,SBd	10	44.9/48.3, 0.0/R37.0		

REGISTERED CIVIL ENGINEER DATE


PLANS APPROVAL DATE

REGISTERED PROFESSIONAL ENGINEER No. Exp. CIVIL STATE OF CALIFORNIA

THE STATE OF CALIFORNIA OR ITS OFFICERS OR AGENTS SHALL NOT BE RESPONSIBLE FOR THE ACCURACY OR COMPLETENESS OF SCANNED COPIES OF THIS PLAN SHEET.

PARSONS
2201 DUPONT DRIVE
SUITE 200
IRVINE, CA 92612


SAN BERNARDINO
ASSOCIATED GOVERNMENTS
1170 W. 3RD STREET
SAN BERNARDINO, CA 92410

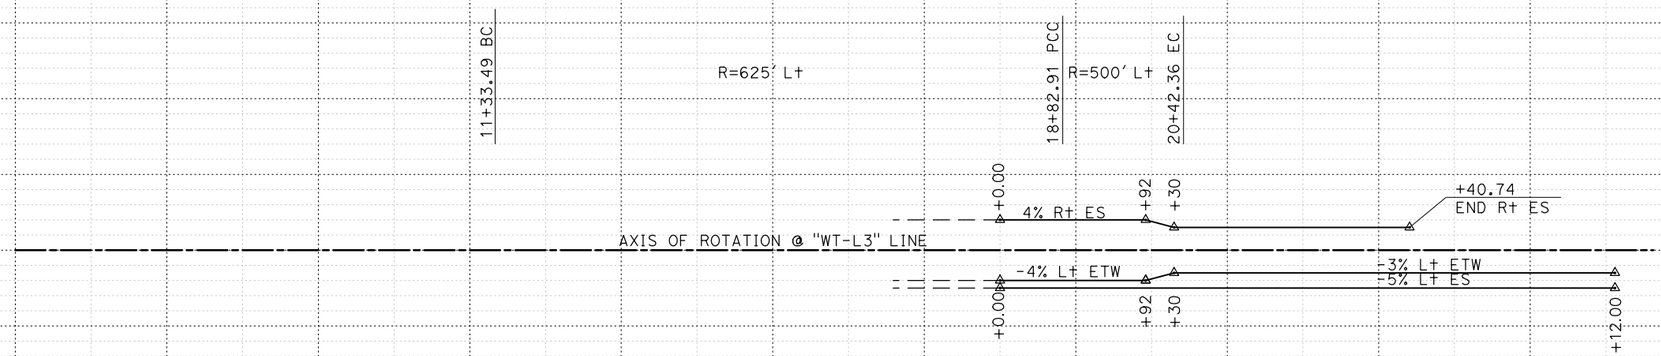

SUPERELEVATION DIAGRAM

"WT-L3" LINE

CARNEGIE Dr WB HOOK OFF-RAMP

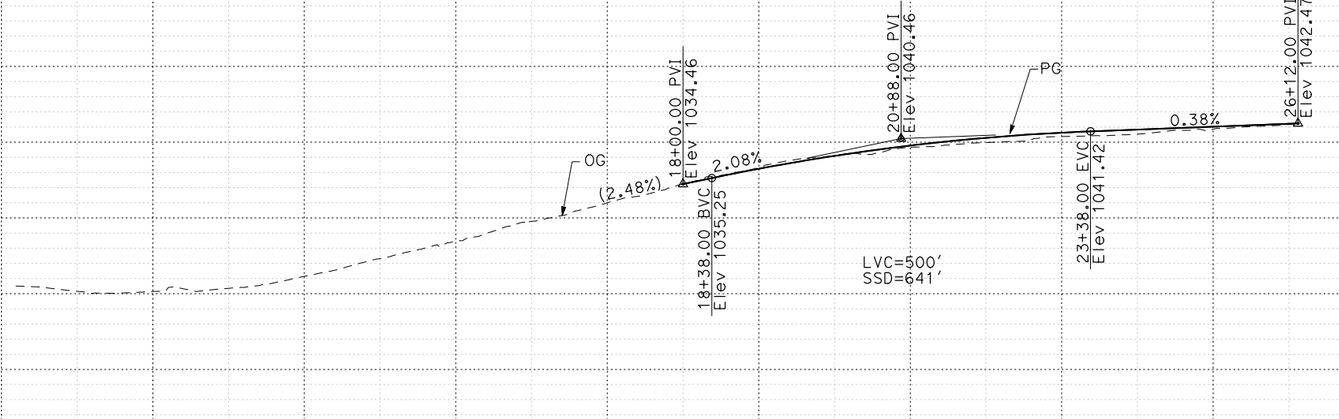

PROFILE

"WT-L3" LINE

CARNEGIE Dr WB HOOK OFF-RAMP

I-10 CORRIDOR PROJECT
ALTERNATIVE 3 - EXPRESS LANES (LPA)
PROFILE AND SUPERELEVATION DIAGRAM

SCALE Horiz 1" = 100'
Vert 1" = 10'

WT-L3
PS-102

STATION	15	6	7	8	9	20	1	2	3	4	25	6	7	8	9	TOTAL
CY Exc																
CY Emb																

REVISED BY | DATE REVISED

CALCULATED-DESIGNED BY | CHECKED BY

CONSULTANT FUNCTIONAL SUPERVISOR

STATE OF CALIFORNIA - DEPARTMENT OF TRANSPORTATION

Caltrans

LAST REVISION | DATE PLOTTED => 12/3/2015
00-00-00 | TIME PLOTTED => 9:49:34 AM

FILE: c:\pw_working\pdtgpwise\p004075a\dms54025\52_WATERMAN_Profile.dgn
DATE: 7/7/2015
SCALE: 200.000 FT / in.
PLTDRV: c:\pw_working\pdtgpwise\p004075a\dms11231\NEW-I10-BW-PDF.plt
PENTBL: pw:\\txplo02pwinf01.parsons.com:PTGPWISE\Documents\I-10_HOV\CAD\STANDARDS\PEN_TBL\1405.tbl

BORDER LAST REVISED 7/2/2010 | USERNAME => p004075A | DGN FILE => 52_WATERMAN_Profile.dgn | RELATIVE BORDER SCALE IS IN INCHES 0 1 2 3 | UNIT 2232 | PROJECT NUMBER & PHASE 0800000040

Dist	COUNTY	ROUTE	POST MILES TOTAL PROJECT	SHEET No.	TOTAL SHEETS
07, 08	LA,SBd	10	44.9/48.3, 0.0/R37.0		

REGISTERED CIVIL ENGINEER DATE


PLANS APPROVAL DATE

REGISTERED PROFESSIONAL ENGINEER No. Exp. CIVIL STATE OF CALIFORNIA

THE STATE OF CALIFORNIA OR ITS OFFICERS OR AGENTS SHALL NOT BE RESPONSIBLE FOR THE ACCURACY OR COMPLETENESS OF SCANNED COPIES OF THIS PLAN SHEET.


PARSONS
2201 DUPONT DRIVE
SUITE 200
IRVINE, CA 92612

SAN BERNARDINO
ASSOCIATED GOVERNMENTS
1170 W. 3RD STREET
SAN BERNARDINO, CA 92410

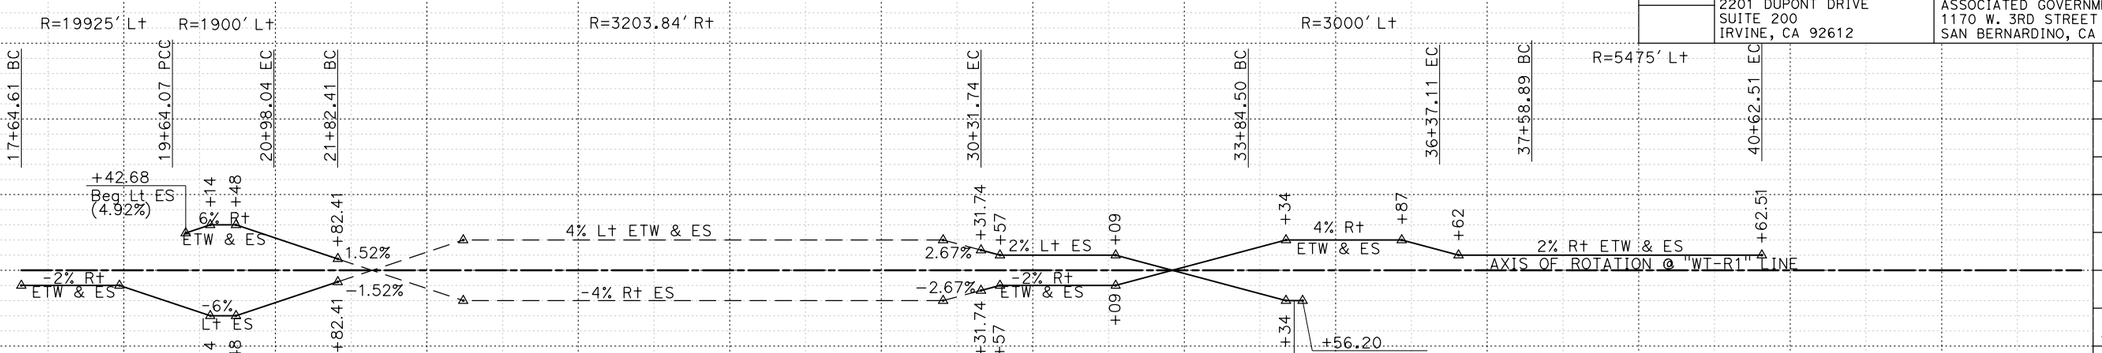

SUPERELEVATION DIAGRAM

"WT-R1" LINE
WATERMAN Ave EB C-D ROAD

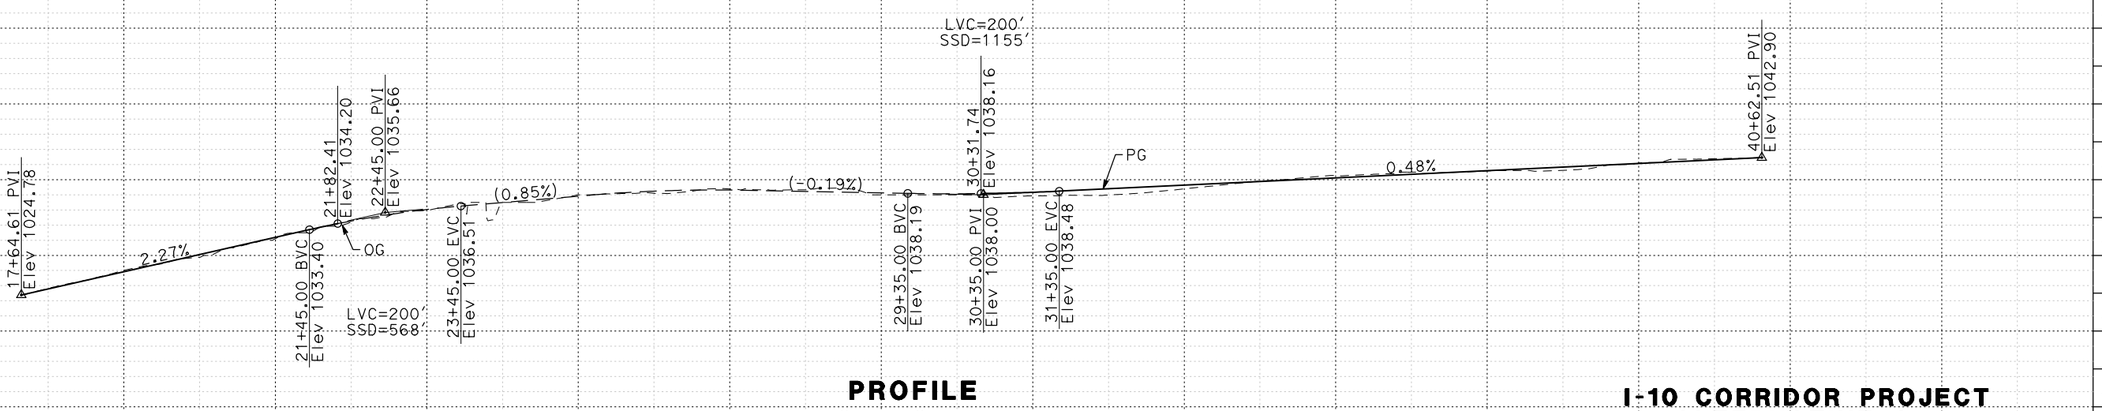

PROFILE

"WT-R1" LINE
WATERMAN Ave EB C-D ROAD

I-10 CORRIDOR PROJECT
ALTERNATIVE 3 - EXPRESS LANES (LPA)
PROFILE AND SUPERELEVATION DIAGRAM

SCALE Horiz 1" = 100'
Vert 1" = 10'

WT-R1
PS-103

STATION	6	7	8	9	20	1	2	3	4	25	6	7	8	9	30	1	2	3	4	35	6	7	8	9	40	1	2	3	TOTAL
CY Exc																													
CY Emb																													

REVISED BY | DATE REVISED

CALCULATED-DESIGNED BY | CHECKED BY

CONSULTANT FUNCTIONAL SUPERVISOR

STATE OF CALIFORNIA - DEPARTMENT OF TRANSPORTATION
Caltrans

LAST REVISION | DATE PLOTTED => 12/3/2015
00-00-00 | TIME PLOTTED => 9:49:35 AM

FILE: c:\DW_working\ptgpwise\p004075a\dms54025\52_WATERMAN_Profile.dgn
TIME: 9:49:35 AM
SCALE: 200.000 FT / in.
PLTDRV: c:\DW_working\ptgpwise\p004075a\dms11231\NEW-I10-BW-PDF.plt
PENTBL: pw:\\ptgpwinf01.parsons.com:PTGPWISE\Documents\I-10_HOV\CAD\STANDARDS\PEN_TBL\N405.tbl

BORDER LAST REVISED 7/2/2010 | USERNAME => p004075A | DGN FILE => 52_WATERMAN_Profile.dgn | RELATIVE BORDER SCALE IS IN INCHES 0 1 2 3 | UNIT 2232 | PROJECT NUMBER & PHASE 0800000040

Dist	COUNTY	ROUTE	POST MILES TOTAL PROJECT	SHEET No.	TOTAL SHEETS
07, 08	LA,SBd	10	44.9/48.3, 0.0/R37.0		

REGISTERED CIVIL ENGINEER DATE


PLANS APPROVAL DATE

REGISTERED PROFESSIONAL ENGINEER — No. Exp. CIVIL — STATE OF CALIFORNIA

THE STATE OF CALIFORNIA OR ITS OFFICERS OR AGENTS SHALL NOT BE RESPONSIBLE FOR THE ACCURACY OR COMPLETENESS OF SCANNED COPIES OF THIS PLAN SHEET.


PARSONS
2201 DUPONT DRIVE
SUITE 200
IRVINE, CA 92612

SAN BERNARDINO
ASSOCIATED GOVERNMENTS
1170 W. 3RD STREET
SAN BERNARDINO, CA 92410

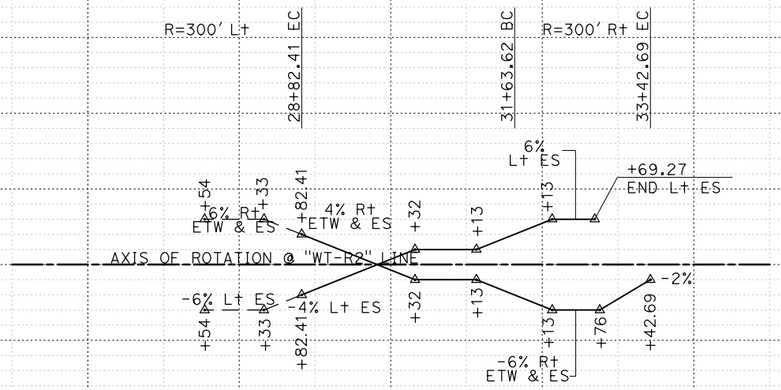

SUPERELEVATION DIAGRAM

"WT-R2" LINE
WATERMAN Ave EB ON-RAMP

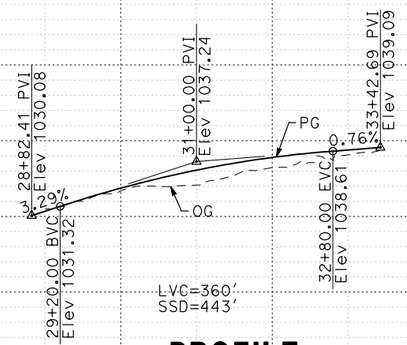

PROFILE

"WT-R2" LINE
WATERMAN Ave EB ON-RAMP

I-10 CORRIDOR PROJECT
ALTERNATIVE 3 - EXPRESS LANES (LPA)
PROFILE AND SUPERELEVATION DIAGRAM

SCALE Horiz 1" = 100'
Vert 1" = 10'

WT-R2
PS-104

STATION		5	6	7	8	9	30	1	2	3	4	35	TOTAL
CY	Exc												
	Emb												

REVISED BY | DATE REVISED
CALCULATED-DESIGNED BY | CHECKED BY
CONSULTANT FUNCTIONAL SUPERVISOR
STATE OF CALIFORNIA - DEPARTMENT OF TRANSPORTATION
Caltrans

LAST REVISION | DATE PLOTTED => 12/3/2015
00-00-00 | TIME PLOTTED => 9:49:37 AM

FILE: c:\DW_working\ptgpwise\p004075a\dms54025\52_WATERMAN_Profile.dgn
TIME: 7:00:01
SCALE: 200.000 FT / in.
PLTDRV: c:\DW_working\ptgpwise\p004075a\dms11231\NEW-110-BW-PDF.plt
PENTBL: pw:\\vtxpia02pwinf01.parsons.com:PTGPWISE\Documents\I-10_HOV\CAD\STANDARDS\PEN_TBL\1405.tbl

BORDER LAST REVISED 7/2/2010 | USERNAME => p004075A | DGN FILE => 52_WATERMAN_Profile.dgn | RELATIVE BORDER SCALE IS IN INCHES 0 1 2 3 | UNIT 2232 | PROJECT NUMBER & PHASE 0800000040

Dist	COUNTY	ROUTE	POST MILES TOTAL PROJECT	SHEET No.	TOTAL SHEETS
07, 08	LA,SBd	10	44.9/48.3, 0.0/R37.0		

REGISTERED CIVIL ENGINEER DATE


PLANS APPROVAL DATE

REGISTERED PROFESSIONAL ENGINEER No. Exp. CIVIL STATE OF CALIFORNIA

THE STATE OF CALIFORNIA OR ITS OFFICERS OR AGENTS SHALL NOT BE RESPONSIBLE FOR THE ACCURACY OR COMPLETENESS OF SCANNED COPIES OF THIS PLAN SHEET.

PARSONS
2201 DUPONT DRIVE
SUITE 200
IRVINE, CA 92612


SAN BERNARDINO
ASSOCIATED GOVERNMENTS
1170 W. 3RD STREET
SAN BERNARDINO, CA 92410

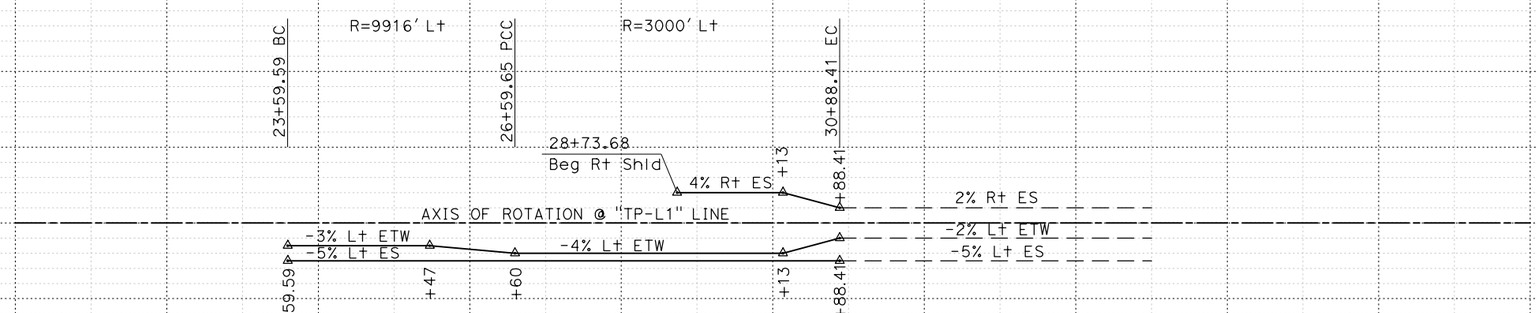

SUPERELEVATION DIAGRAM

"TP-L1" LINE

TIPPECANOE Ave WB ON-RAMP

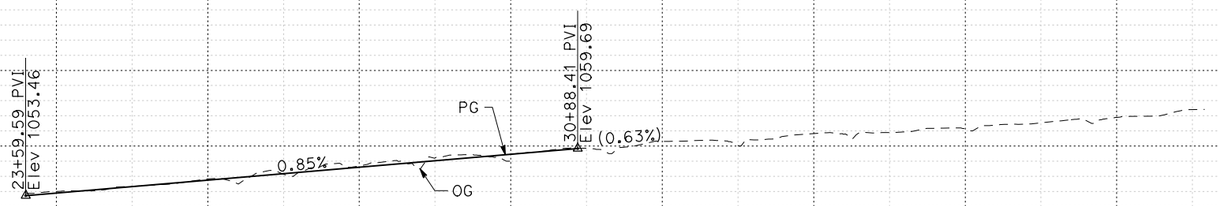

PROFILE

"TP-L1" LINE

TIPPECANOE Ave WB ON-RAMP

I-10 CORRIDOR PROJECT
ALTERNATIVE 3 - EXPRESS LANES (LPA)
PROFILE AND SUPERELEVATION DIAGRAM

SCALE Horiz 1" = 100'
Vert 1" = 10'

TP-L1
PS-105

10% 0% -10%

1070 1060 1050

STATION 3 4 25 6 7 8 9 30 1 2 3 4 35 6 7 8 9 40 TOTAL

CY Exc

CY Emb

REVISED BY | DATE REVISED

CALCULATED-DESIGNED BY | CHECKED BY

CONSULTANT FUNCTIONAL SUPERVISOR

STATE OF CALIFORNIA - DEPARTMENT OF TRANSPORTATION

Caltrans

LAST REVISION | DATE PLOTTED => 12/3/2015 | TIME PLOTTED => 9:49:45 AM | 00-00-00

FILE: c:\DW_working\ptgpwise\p004075a\dms54025\55_TIPPECANOE_profile.dgn
VGRID: 1 / 10 ft
SCALE: 200.000 FT / in.
PLTDRV: c:\DW_working\ptgpwise\p004075a\dms11231\NEW-110-BW-PDF.plt
PENTBL: pw:\\txpla02pwinf01.parsons.com:PTGPWISE\Documents\I-10_HOV\CAD\STANDARDS\PEN_TBL\N405.tbl

BORDER LAST REVISED 7/2/2010 | USERNAME => p004075A | DGN FILE => 55_TIPPECANOE_profile.dgn | RELATIVE BORDER SCALE IS IN INCHES 0 1 2 3 | UNIT 2232 | PROJECT NUMBER & PHASE 0800000040

Dist	COUNTY	ROUTE	POST MILES TOTAL PROJECT	SHEET No.	TOTAL SHEETS
07, 08	LA,SBd	10	44.9/48.3, 0.0/R37.0		

REGISTERED CIVIL ENGINEER DATE


PLANS APPROVAL DATE

REGISTERED PROFESSIONAL ENGINEER No. Exp. CIVIL STATE OF CALIFORNIA

THE STATE OF CALIFORNIA OR ITS OFFICERS OR AGENTS SHALL NOT BE RESPONSIBLE FOR THE ACCURACY OR COMPLETENESS OF SCANNED COPIES OF THIS PLAN SHEET.


PARSONS
2201 DUPONT DRIVE
SUITE 200
IRVINE, CA 92612

SAN BERNARDINO
ASSOCIATED GOVERNMENTS
1170 W. 3RD STREET
SAN BERNARDINO, CA 92410

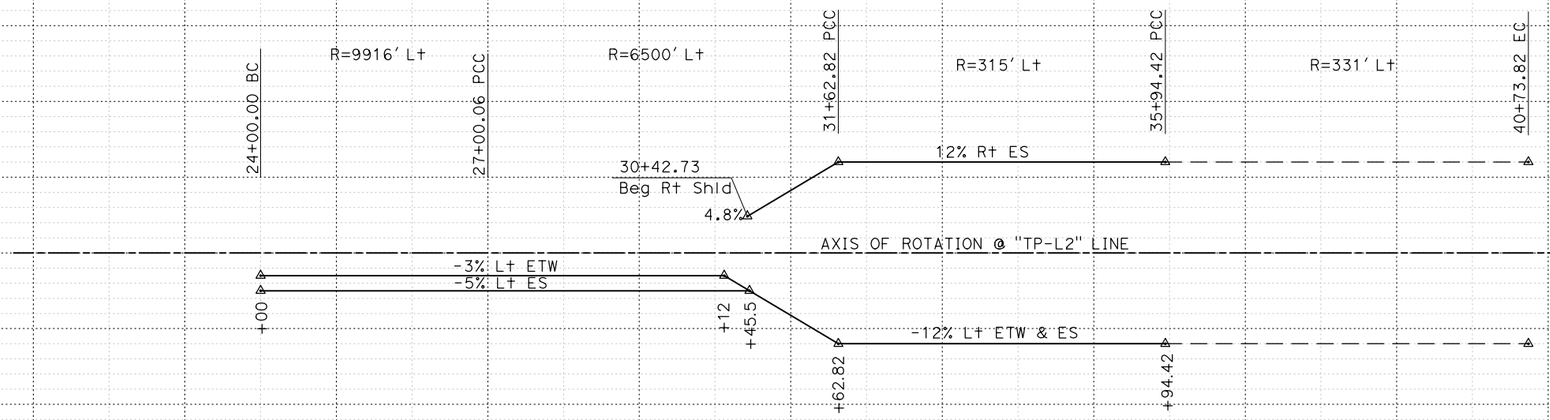

SUPERELEVATION DIAGRAM

"TP-L2" LINE
TIPPECANOE Ave WB LOOP ON-RAMP

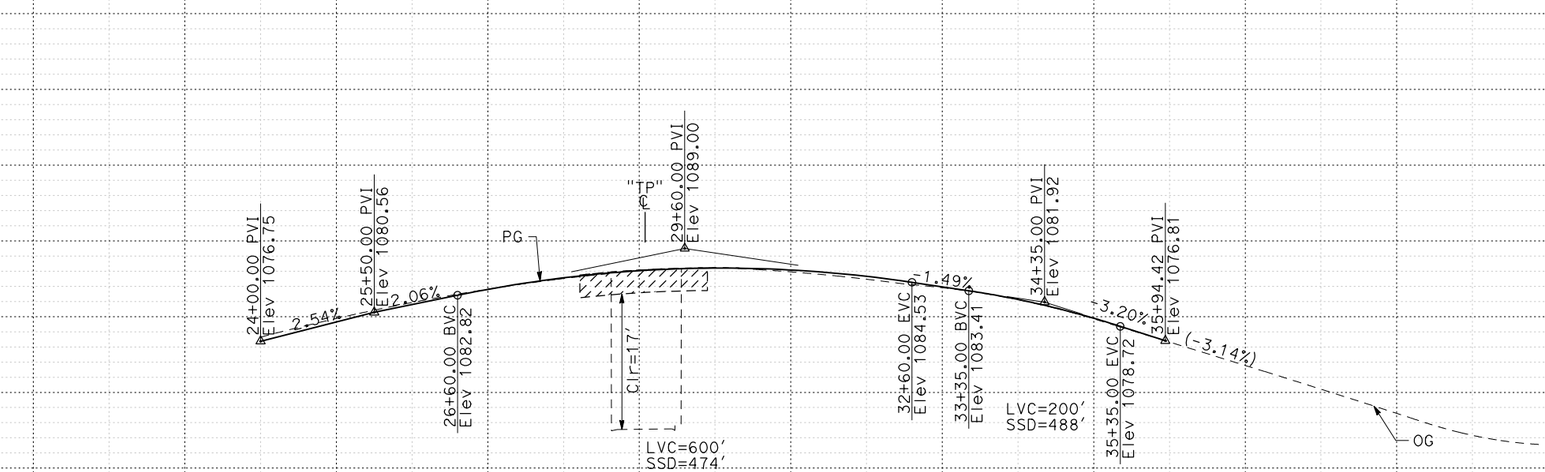

PROFILE

"TP-L2" LINE
TIPPECANOE Ave WB LOOP ON-RAMP

I-10 CORRIDOR PROJECT
ALTERNATIVE 3 - EXPRESS LANES (LPA)
PROFILE AND SUPERELEVATION DIAGRAM

SCALE Horiz 1" = 100'
Vert 1" = 10'

TP-L2
PS-106

STATION	3	4	25	6	7	8	9	30	1	2	3	4	35	6	7	8	9	40	1	TOTAL
CY Exc																				
CY Emb																				

REVISED BY | DATE REVISED
CALCULATED-DESIGNED BY | CHECKED BY
CONSULTANT FUNCTIONAL SUPERVISOR
STATE OF CALIFORNIA - DEPARTMENT OF TRANSPORTATION

LAST REVISION | DATE PLOTTED => 12/3/2015 | TIME PLOTTED => 9:49:46 AM | 00-00-00

FILE: c:\pw_working\ptgpwise\p004075a\dms54025\55_TIPPECANOE_profile.dgn
VIEW:
SCALE: 200.000 FT / in.
PLTDRV: c:\pw_working\ptgpwise\p004075a\dms11231\NEW-I10-BW-PDF.plt
PENTBL: pw:\\ptxplo02pwinf01.parsons.com:PTGPWISE\Documents\I-10_HOV\CAD\STANDARDS\PEN_TBL\1405.tbl

BORDER LAST REVISED 7/2/2010 | USERNAME => p004075A | DGN FILE => 55_TIPPECANOE_profile.dgn | RELATIVE BORDER SCALE IS IN INCHES 0 1 2 3 | UNIT 2232 | PROJECT NUMBER & PHASE 0800000040

Dist	COUNTY	ROUTE	POST MILES TOTAL PROJECT	SHEET No.	TOTAL SHEETS
07, 08	LA,SBd	10	44.9/48.3, 0.0/R37.0		

REGISTERED CIVIL ENGINEER DATE


PLANS APPROVAL DATE

REGISTERED PROFESSIONAL ENGINEER — No. Exp. CIVIL — STATE OF CALIFORNIA

THE STATE OF CALIFORNIA OR ITS OFFICERS OR AGENTS SHALL NOT BE RESPONSIBLE FOR THE ACCURACY OR COMPLETENESS OF SCANNED COPIES OF THIS PLAN SHEET.

PARSONS
2201 DUPONT DRIVE
SUITE 200
IRVINE, CA 92612


SAN BERNARDINO
ASSOCIATED GOVERNMENTS
1170 W. 3RD STREET
SAN BERNARDINO, CA 92410

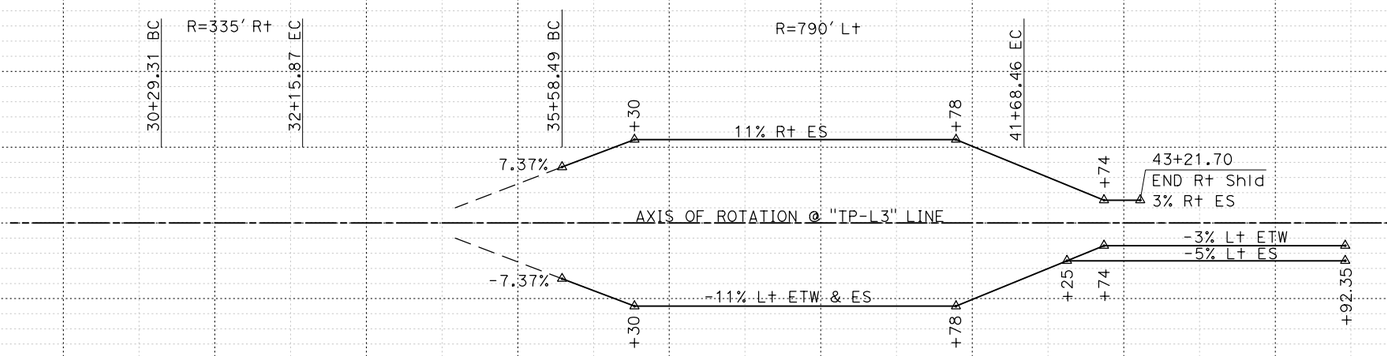

SUPERELEVATION DIAGRAM

"TP-L3" LINE

TIPPECANOE Ave WB OFF-RAMP

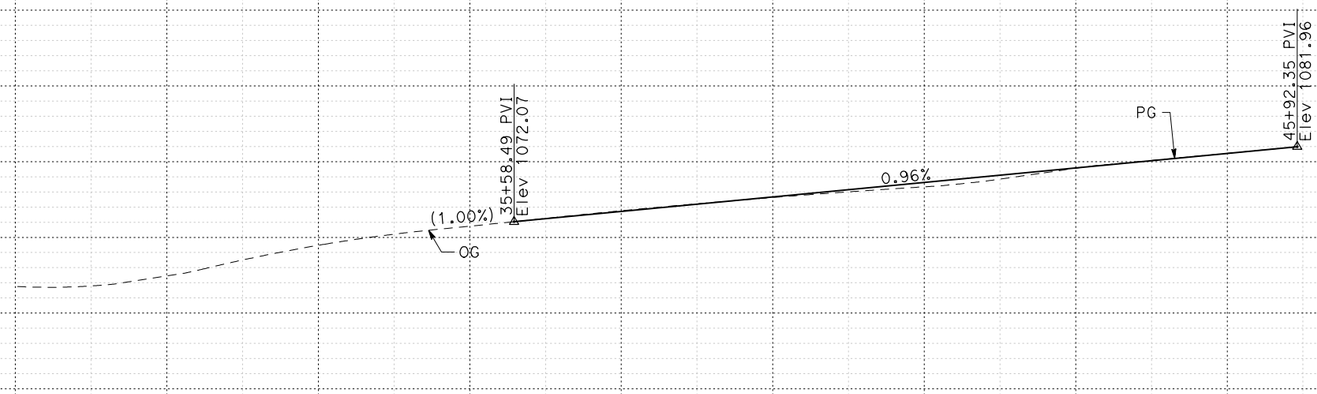

PROFILE

"TP-L3" LINE

TIPPECANOE Ave WB OFF-RAMP

I-10 CORRIDOR PROJECT
ALTERNATIVE 3 - EXPRESS LANES (LPA)
PROFILE AND SUPERELEVATION DIAGRAM

SCALE Horiz 1" = 100'
Vert 1" = 10'

TP-L3
PS-107

STATION	30	1	2	3	4	35	6	7	8	9	40	1	2	3	4	45	6	7	TOTAL
CY Exc																			
CY Emb																			

REVISED BY | DATE REVISED

CALCULATED-DESIGNED BY | CHECKED BY

CONSULTANT FUNCTIONAL SUPERVISOR

STATE OF CALIFORNIA - DEPARTMENT OF TRANSPORTATION

Caltrans

LAST REVISION | DATE PLOTTED => 12/3/2015
00-00-00 | TIME PLOTTED => 9:49:48 AM

FILE: c:\DW_working\pfgpwise\p004075a\dms54025\55_TIPPECANOE_profile.dgn
USER: p004075a
SCALE: 200.000 FT / in.
PLTDRV: c:\DW_working\pfgpwise\p004075a\dms11231\NEW-I10-BW-PDF.plt
PENTBL: pw:\\txpla02pwinf01.parsons.com:PTGPWISEDocuments\I-10_HOV\CAD\STANDARDS\PEN_TBL\N405.tbl

BORDER LAST REVISED 7/2/2010 | USERNAME => p004075A | DGN FILE => 55_TIPPECANOE_profile.dgn | RELATIVE BORDER SCALE IS IN INCHES 0 1 2 3 | UNIT 2232 | PROJECT NUMBER & PHASE 0800000040

Dist	COUNTY	ROUTE	POST MILES TOTAL PROJECT	SHEET No.	TOTAL SHEETS
07, 08	LA,SBd	10	44.9/48.3, 0.0/R37.0		

REGISTERED CIVIL ENGINEER DATE


PLANS APPROVAL DATE

REGISTERED PROFESSIONAL ENGINEER — No. Exp. CIVIL — STATE OF CALIFORNIA

THE STATE OF CALIFORNIA OR ITS OFFICERS OR AGENTS SHALL NOT BE RESPONSIBLE FOR THE ACCURACY OR COMPLETENESS OF SCANNED COPIES OF THIS PLAN SHEET.

PARSONS
2201 DUPONT DRIVE
SUITE 200
IRVINE, CA 92612


SAN BERNARDINO
ASSOCIATED GOVERNMENTS
1170 W. 3RD STREET
SAN BERNARDINO, CA 92410

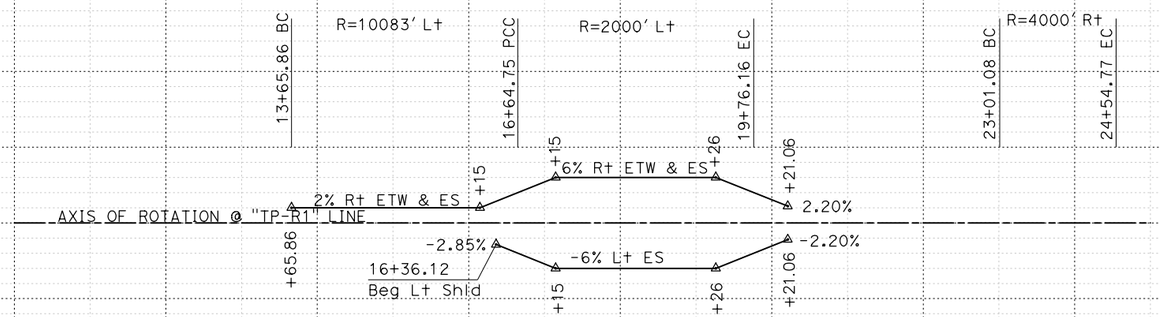

SUPERELEVATION DIAGRAM

"TP-R1" LINE

TIPPECANOE Ave EB OFF-RAMP

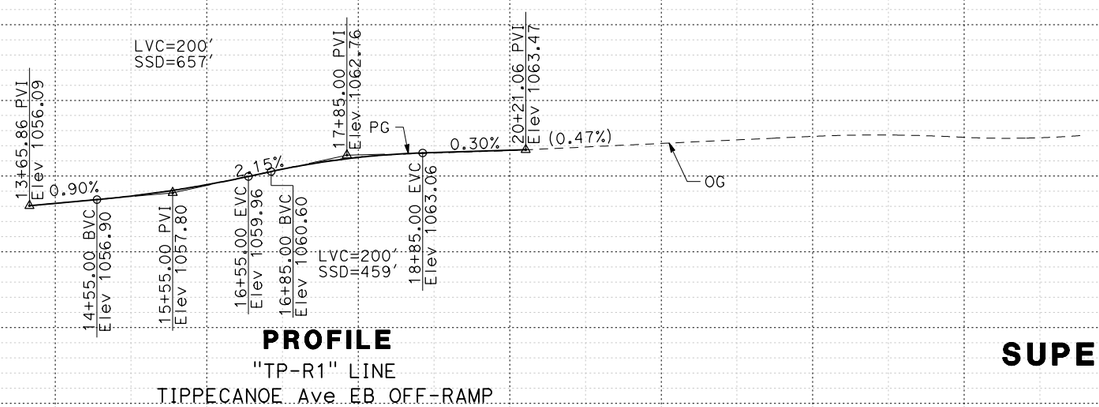

PROFILE

"TP-R1" LINE

TIPPECANOE Ave EB OFF-RAMP

I-10 CORRIDOR PROJECT
ALTERNATIVE 3 - EXPRESS LANES (LPA)
PROFILE AND SUPERELEVATION DIAGRAM

SCALE Horiz 1" = 100'
Vert 1" = 10'

TP-R1
PS-108

STATION		3	4	15	6	7	8	9	20	1	TOTAL
CY	Exc										
	Emb										

REVISED BY | DATE REVISED

CALCULATED-DESIGNED BY | CHECKED BY

CONSULTANT FUNCTIONAL SUPERVISOR

STATE OF CALIFORNIA - DEPARTMENT OF TRANSPORTATION

Caltrans

LAST REVISION | DATE PLOTTED => 12/3/2015
00-00-00 | TIME PLOTTED => 9:49:49 AM

FILE: c:\DW_working\ptgpwise\p004075a\dms54025\55_TIPPECANOE_profile.dgn
DATE: 7/7/2015
SCALE: 200.000 FT / in.
PLTDRV: c:\DW_working\ptgpwise\p004075a\dms11231\NEW-I10-BW-PDF.plt
PENTBL: pw:\\vtxpia02pwinf01.parsons.com:PTGPWISE\Documents\I-10_HOV\CAD\STANDARDS\PEN_TBL\I405.tbl

BORDER LAST REVISED 7/2/2010 | USERNAME => p004075A | DGN FILE => 55_TIPPECANOE_profile.dgn | RELATIVE BORDER SCALE IS IN INCHES 0 1 2 3 | UNIT 2232 | PROJECT NUMBER & PHASE 0800000040

Dist	COUNTY	ROUTE	POST MILES TOTAL PROJECT	SHEET No.	TOTAL SHEETS
07, 08	LA,SBd	10	44.9/48.3, 0.0/R37.0		

REGISTERED CIVIL ENGINEER DATE


PLANS APPROVAL DATE

REGISTERED PROFESSIONAL ENGINEER No. Exp. CIVIL STATE OF CALIFORNIA

THE STATE OF CALIFORNIA OR ITS OFFICERS OR AGENTS SHALL NOT BE RESPONSIBLE FOR THE ACCURACY OR COMPLETENESS OF SCANNED COPIES OF THIS PLAN SHEET.


PARSONS
2201 DUPONT DRIVE
SUITE 200
IRVINE, CA 92612

SAN BERNARDINO
ASSOCIATED GOVERNMENTS
1170 W. 3RD STREET
SAN BERNARDINO, CA 92410

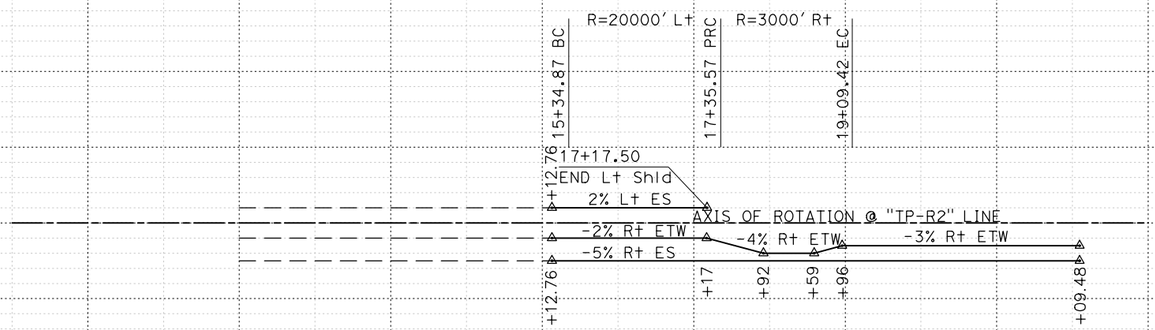

SUPERELEVATION DIAGRAM

"TP-R2" LINE
TIPPECANOE Ave EB ON-RAMP

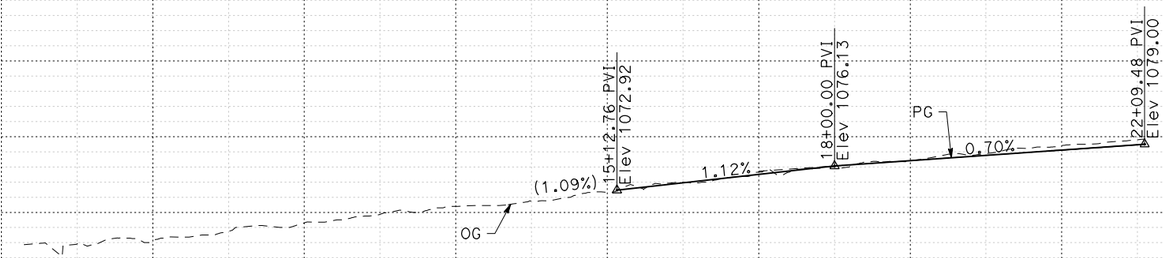

PROFILE

"TP-R2" LINE
TIPPECANOE Ave EB ON-RAMP

I-10 CORRIDOR PROJECT
ALTERNATIVE 3 - EXPRESS LANES (LPA)
PROFILE AND SUPERELEVATION DIAGRAM

SCALE Horiz 1" = 100'
Vert 1" = 10'

TP-R2
PS-109

STATION 8 9 10 1 2 3 4 15 6 7 8 9 20 1 2 3 TOTAL

CY Exc

CY Emb

REVISED BY | DATE REVISED | CALCULATED-DESIGNED BY | CHECKED BY

CONSULTANT FUNCTIONAL SUPERVISOR

STATE OF CALIFORNIA - DEPARTMENT OF TRANSPORTATION

Caltrans

FILE: c:\pw_working\ptgpwise\p004075a\dms54025\55_TIPPECANOE_profile.dgn
VERT: 1 in. / 10.001 FT
SCALE: 200.000 FT / in.
PLTDRV: c:\pw_working\ptgpwise\p004075a\dms11231\NEW-I10-BW-PDF.plt
PENTBL: pw:\\ptpla02pwinf01.parsons.com:PTGPWISE\Documents\I-10_HOV\CAD\STANDARDS\PEN_TBL\N405.tbl

LAST REVISION | DATE PLOTTED => 12/3/2015
00-00-00 | TIME PLOTTED => 9:49:50 AM

BORDER LAST REVISED 7/2/2010 | USERNAME => p004075A | DGN FILE => 55_TIPPECANOE_profile.dgn | RELATIVE BORDER SCALE IS IN INCHES 0 1 2 3 | UNIT 2232 | PROJECT NUMBER & PHASE 0800000040

Dist	COUNTY	ROUTE	POST MILES TOTAL PROJECT	SHEET No.	TOTAL SHEETS
07, 08	LA,SBd	10	44.9/48.3, 0.0/R37.0		

REGISTERED CIVIL ENGINEER DATE

PLANS APPROVAL DATE

REGISTERED PROFESSIONAL ENGINEER — No. Exp. CIVIL — STATE OF CALIFORNIA

THE STATE OF CALIFORNIA OR ITS OFFICERS OR AGENTS SHALL NOT BE RESPONSIBLE FOR THE ACCURACY OR COMPLETENESS OF SCANNED COPIES OF THIS PLAN SHEET.

PARSONS
2201 DUPONT DRIVE
SUITE 200
IRVINE, CA 92612


SAN BERNARDINO
ASSOCIATED GOVERNMENTS
1170 W. 3RD STREET
SAN BERNARDINO, CA 92410

AXIS OF ROTATION @ "RC" LINE
-2% Lt & Rt ETW & ES

+00 +00

SUPERELEVATION DIAGRAM

"RC" LINE
RICHARDSON St

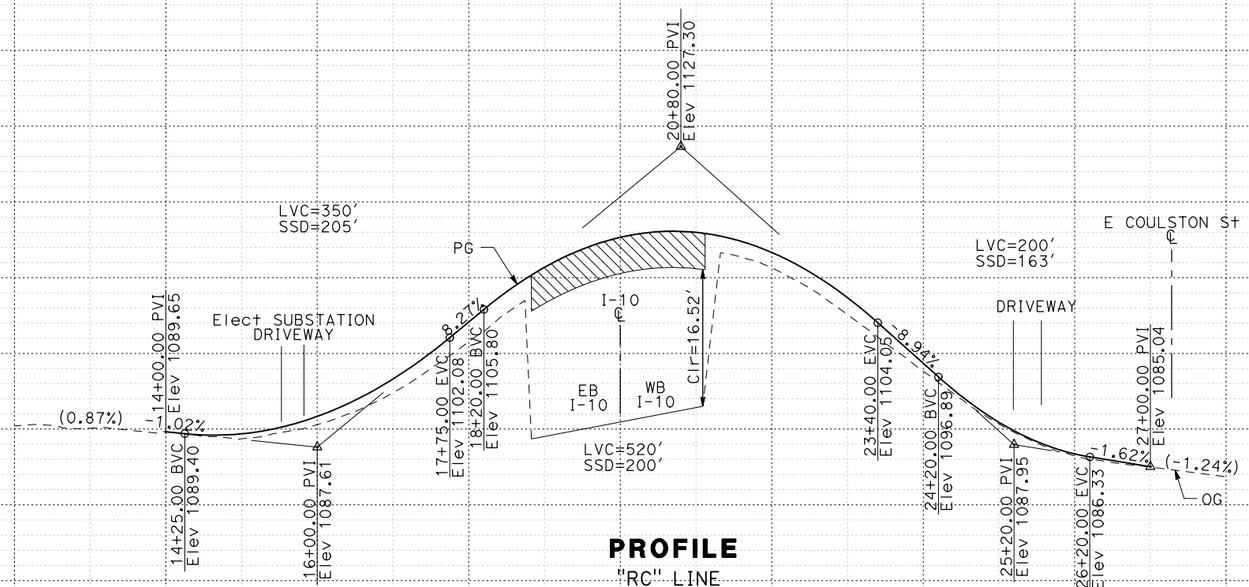

PROFILE

"RC" LINE
RICHARDSON St

I-10 CORRIDOR PROJECT
ALTERNATIVE 3 - EXPRESS LANES (LPA)
PROFILE AND SUPERELEVATION DIAGRAM

SCALE Horiz 1" = 100'
Vert 1" = 10'

RC-PC
PS-110

STATION	3	4	15	6	7	8	9	20	1	2	3	4	25	6	7	8	9	30	TOTAL
CY Exc																			
CY Emb																			

REVISED BY | DATE REVISED
CALCULATED-DESIGNED BY | CHECKED BY
CONSULTANT FUNCTIONAL SUPERVISOR

STATE OF CALIFORNIA - DEPARTMENT OF TRANSPORTATION
Caltrans

LAST REVISION | DATE PLOTTED => 12/3/2015
00-00-00 | TIME PLOTTED => 9:49:58 AM

FILE: c:\DW_working\pfgpwise\p004075a\dms54025\56_RICHARDSON_profile.dgn
VIEW: ALL
SCALE: 200.000 FT / in.
PLTDRV: c:\DW_working\pfgpwise\p004075a\dms11231\NEW-I10-BW-PDF.plt
PENTBL: pw:\\txpla02pwinf01.parsons.com:PTGPWISE\Documents\I-10_HOV\CADD\STANDARDS\PEN_TBL\N405.tbl

BORDER LAST REVISED 7/2/2010 | USERNAME => p004075A | DGN FILE => 56_RICHARDSON_profile.dgn | RELATIVE BORDER SCALE IS IN INCHES 0 1 2 3 | UNIT 2232 | PROJECT NUMBER & PHASE 0800000040

Dist	COUNTY	ROUTE	POST MILES TOTAL PROJECT	SHEET No.	TOTAL SHEETS
07, 08	LA,SBd	10	44.9/48.3, 0.0/R37.0		

REGISTERED CIVIL ENGINEER DATE


PLANS APPROVAL DATE

REGISTERED PROFESSIONAL ENGINEER No. Exp. CIVIL STATE OF CALIFORNIA

THE STATE OF CALIFORNIA OR ITS OFFICERS OR AGENTS SHALL NOT BE RESPONSIBLE FOR THE ACCURACY OR COMPLETENESS OF SCANNED COPIES OF THIS PLAN SHEET.


PARSONS
2201 DUPONT DRIVE
SUITE 200
IRVINE, CA 92612

SAN BERNARDINO
ASSOCIATED GOVERNMENTS
1170 W. 3RD STREET
SAN BERNARDINO, CA 92410

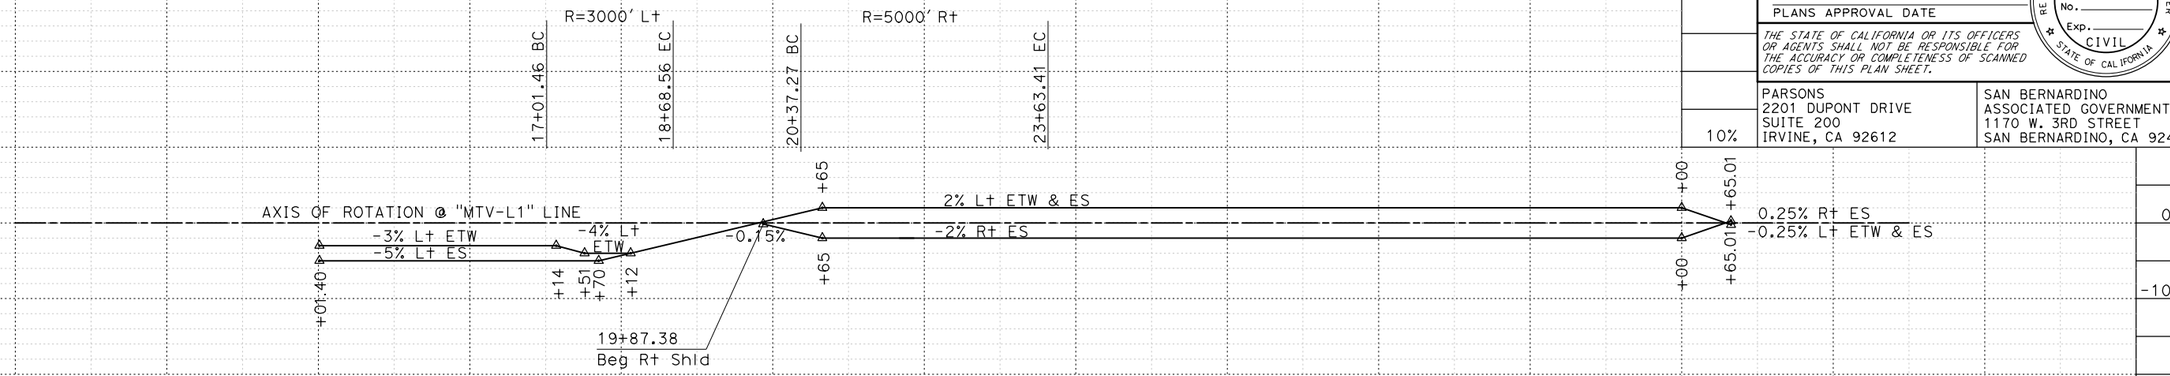

SUPERELEVATION DIAGRAM

"MTV-L1" LINE
MOUNTAIN VIEW Ave WB ON-RAMP

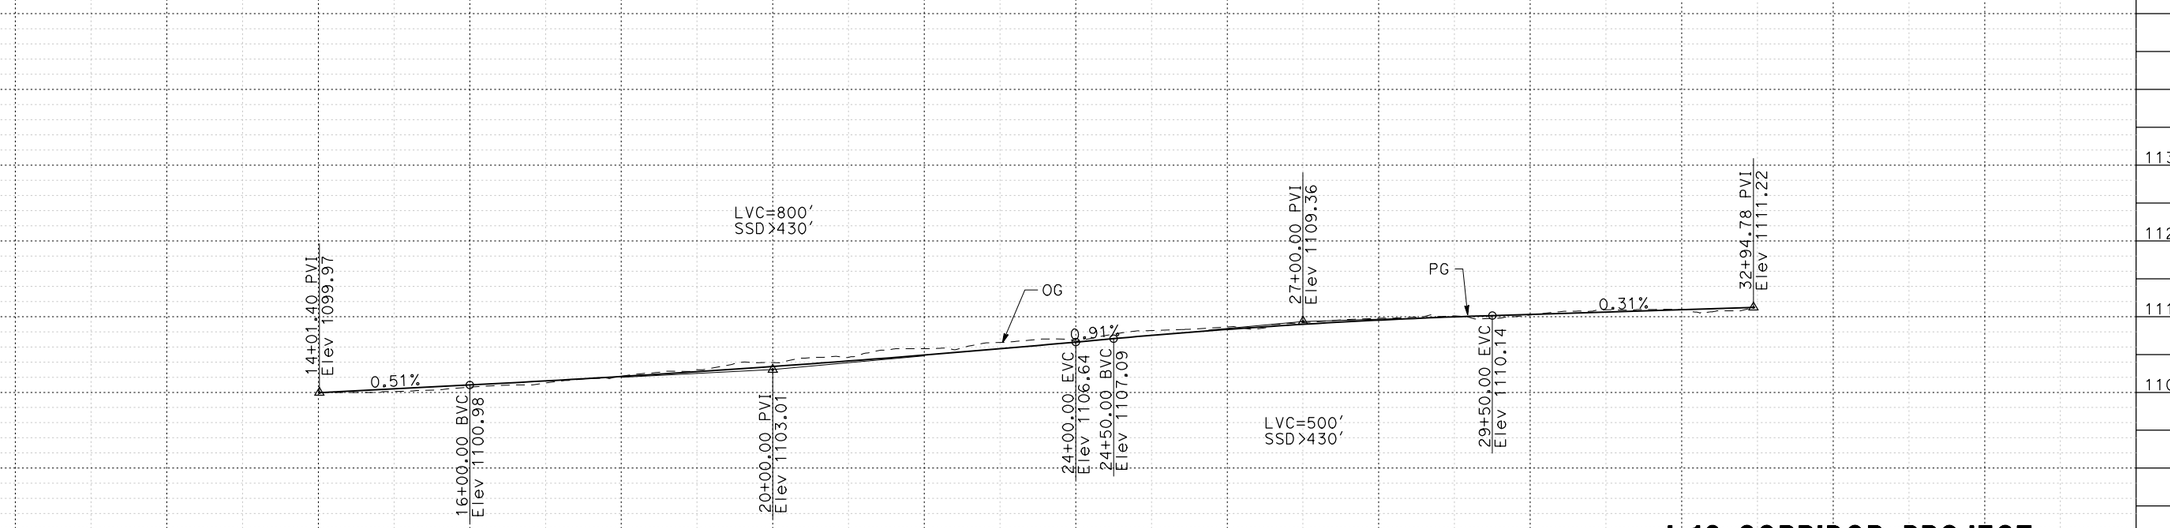

PROFILE

"MTV-L1" LINE
MOUNTAIN VIEW Ave WB ON-RAMP

I-10 CORRIDOR PROJECT
ALTERNATIVE 3 - EXPRESS LANES (LPA)
PROFILE AND SUPERELEVATION DIAGRAM

SCALE Horiz 1" = 100'
Vert 1" = 10'

MTV-L1
PS-111

STATION	3	4	15	6	7	8	9	20	1	2	3	4	25	6	7	8	9	30	1	2	3	TOTAL
CY Exc																						
CY Emb																						

REVISED BY | DATE REVISED
CALCULATED-DESIGNED BY | CHECKED BY
CONSULTANT FUNCTIONAL SUPERVISOR
STATE OF CALIFORNIA - DEPARTMENT OF TRANSPORTATION
Caltrans

LAST REVISION | DATE PLOTTED => 12/3/2015
00-00-00 | TIME PLOTTED => 9:50:07 AM

FILE: c:\pw_working\ptgpwise\p004075a\dms54025\57_MOUNTAIN VIEW_profile.dgn
VIEW: V-Default
SCALE: 200.000 FT / in.
PLTDRV: c:\pw_working\ptgpwise\p004075a\dms11231\NEW-I10-BW-PDF.plt
PENTBL: pw:\\ptxplo02pwinfo1.parsons.com:PTGPWISE\Documents\I-10_HOV\CAD\STANDARDS\PEN_TBL\1405.tbl

BORDER LAST REVISED 7/2/2010 | USERNAME => p004075A | DGN FILE => 57_MOUNTAIN VIEW_profile.dgn | RELATIVE BORDER SCALE IS IN INCHES 0 1 2 3 | UNIT 2232 | PROJECT NUMBER & PHASE 0800000040

Dist	COUNTY	ROUTE	POST MILES TOTAL PROJECT	SHEET No.	TOTAL SHEETS
07, 08	LA,SBd	10	44.9/48.3, 0.0/R37.0		

REGISTERED CIVIL ENGINEER DATE


PLANS APPROVAL DATE

REGISTERED PROFESSIONAL ENGINEER No. Exp. CIVIL STATE OF CALIFORNIA

THE STATE OF CALIFORNIA OR ITS OFFICERS OR AGENTS SHALL NOT BE RESPONSIBLE FOR THE ACCURACY OR COMPLETENESS OF SCANNED COPIES OF THIS PLAN SHEET.


PARSONS
2201 DUPONT DRIVE
SUITE 200
IRVINE, CA 92612

SAN BERNARDINO
ASSOCIATED GOVERNMENTS
1170 W. 3RD STREET
SAN BERNARDINO, CA 92410

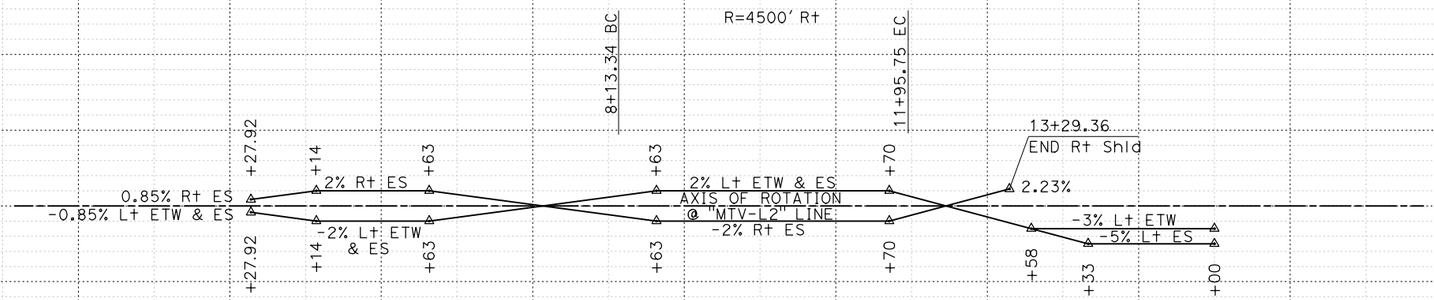

SUPERELEVATION DIAGRAM

"MTV-L2" LINE
MOUNTAIN VIEW Ave WB OFF-RAMP

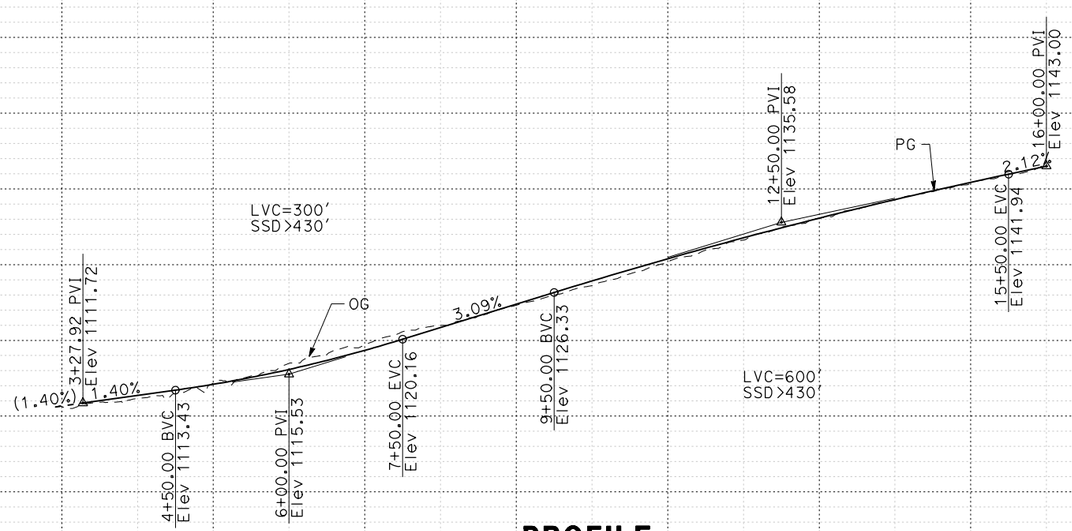

PROFILE

"MTV-L2" LINE
MOUNTAIN VIEW Ave WB OFF-RAMP

I-10 CORRIDOR PROJECT
ALTERNATIVE 3 - EXPRESS LANES (LPA)
PROFILE AND SUPERELEVATION DIAGRAM

SCALE Horiz 1" = 100'
Vert 1" = 10'

MTV-L2
PS-112

STATION	3	4	5	6	7	8	9	10	1	2	3	4	15	6	TOTAL
CY Exc															
CY Emb															

REVISED BY | DATE REVISED
CALCULATED-DESIGNED BY | CHECKED BY
CONSULTANT FUNCTIONAL SUPERVISOR
STATE OF CALIFORNIA - DEPARTMENT OF TRANSPORTATION
Caltrans

LAST REVISION | DATE PLOTTED => 12/3/2015
00-00-00 | TIME PLOTTED => 9:50:08 AM

FILE: c:\DW_working\ptgpwise\p004075a\dms54025\57_MOUNTAIN VIEW_profile.dgn
LEVEL: 2,20,61
SCALE: 200.000 FT / in.
PLTDRV: c:\DW_working\ptgpwise\p004075a\dms11231\NEW-I10-BW-PDF.plt
PENTBL: pw:\\txpla02pwinf01.parsons.com:PTGPWISE\Documents\I-10_HOV\CAD\STANDARDS\PEN_TBL\N405.tbl

BORDER LAST REVISED 7/2/2010 | USERNAME => p004075A | DGN FILE => 57_MOUNTAIN VIEW_profile.dgn | RELATIVE BORDER SCALE IS IN INCHES 0 1 2 3 | UNIT 2232 | PROJECT NUMBER & PHASE 0800000040

Dist	COUNTY	ROUTE	POST MILES TOTAL PROJECT	SHEET No.	TOTAL SHEETS
07, 08	LA,SBd	10	44.9/48.3, 0.0/R37.0		

REGISTERED CIVIL ENGINEER DATE


PLANS APPROVAL DATE

REGISTERED PROFESSIONAL ENGINEER — No. Exp. CIVIL — STATE OF CALIFORNIA

THE STATE OF CALIFORNIA OR ITS OFFICERS OR AGENTS SHALL NOT BE RESPONSIBLE FOR THE ACCURACY OR COMPLETENESS OF SCANNED COPIES OF THIS PLAN SHEET.


PARSONS
2201 DUPONT DRIVE
SUITE 200
IRVINE, CA 92612

SAN BERNARDINO
ASSOCIATED GOVERNMENTS
1170 W. 3RD STREET
SAN BERNARDINO, CA 92410

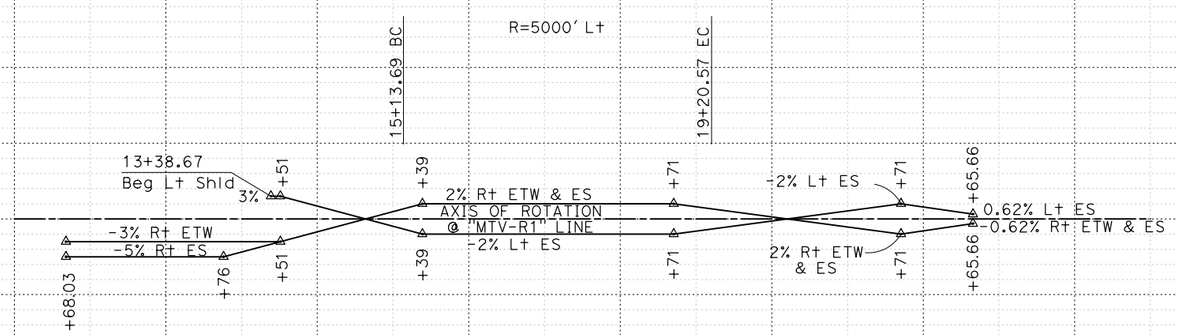

SUPERELEVATION DIAGRAM

"MTV-R1" LINE
MOUNTAIN VIEW Ave EB OFF-RAMP

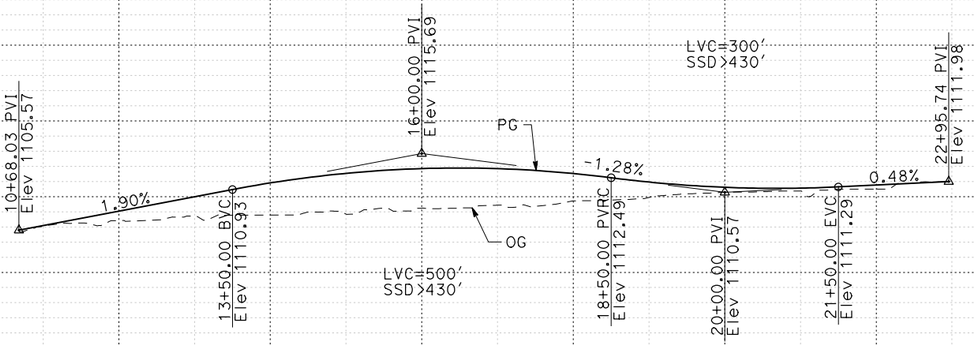

PROFILE

"MTV-R1" LINE
MOUNTAIN VIEW Ave EB OFF-RAMP

I-10 CORRIDOR PROJECT
ALTERNATIVE 3 - EXPRESS LANES (LPA)
PROFILE AND SUPERELEVATION DIAGRAM

SCALE Horiz 1" = 100'
Vert 1" = 10'

MTV-R1
PS-113

STATION	10	1	2	3	4	15	6	7	8	9	20	1	2	3	TOTAL
CY Exc															
CY Emb															

REVISED BY | DATE REVISED
CALCULATED-DESIGNED BY | CHECKED BY
CONSULTANT FUNCTIONAL SUPERVISOR
STATE OF CALIFORNIA - DEPARTMENT OF TRANSPORTATION
Caltrans

LAST REVISION | DATE PLOTTED => 12/3/2015
00-00-00 | TIME PLOTTED => 9:50:09 AM

FILE: c:\pw_working\ptgpwise\p004075a\dms54025\57_MOUNTAIN VIEW_profile.dgn
VIEW:
SCALE: 200.000 FT / in.
PLTDRV: c:\pw_working\ptgpwise\p004075a\dms11231\NEW-I10-BW-PDF.plt
PENTBL: pw:\\txpla02pwinf01.parsons.com:PTGPWISE\Documents\I-10_HOV\CAD\STANDARDS\PEN_TBL\N405.tbl

BORDER LAST REVISED 7/2/2010 | USERNAME => p004075A | DGN FILE => 57_MOUNTAIN VIEW_profile.dgn | RELATIVE BORDER SCALE IS IN INCHES 0 1 2 3 | UNIT 2232 | PROJECT NUMBER & PHASE 0800000040

Dist	COUNTY	ROUTE	POST MILES TOTAL PROJECT	SHEET No.	TOTAL SHEETS
07, 08	LA,SBd	10	44.9/48.3, 0.0/R37.0		

REGISTERED CIVIL ENGINEER DATE


PLANS APPROVAL DATE

REGISTERED PROFESSIONAL ENGINEER — No. Exp. CIVIL — STATE OF CALIFORNIA

THE STATE OF CALIFORNIA OR ITS OFFICERS OR AGENTS SHALL NOT BE RESPONSIBLE FOR THE ACCURACY OR COMPLETENESS OF SCANNED COPIES OF THIS PLAN SHEET.

PARSONS
2201 DUPONT DRIVE
SUITE 200
IRVINE, CA 92612


SAN BERNARDINO
ASSOCIATED GOVERNMENTS
1170 W. 3RD STREET
SAN BERNARDINO, CA 92410

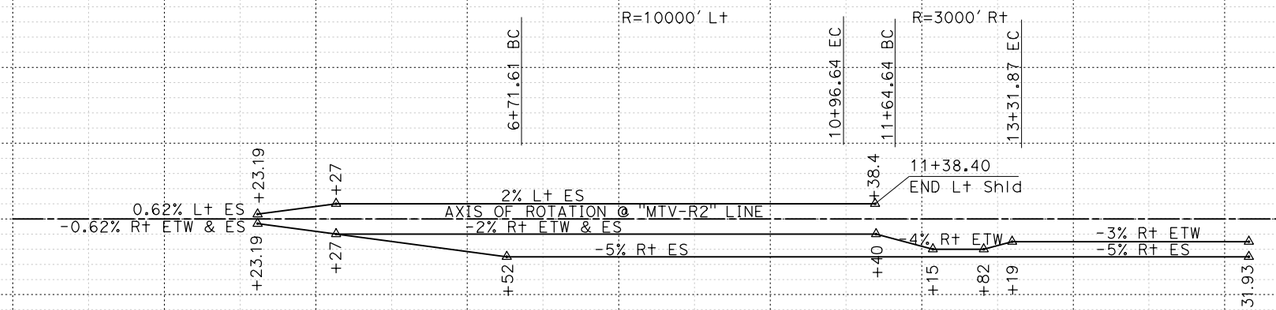

SUPERELEVATION DIAGRAM

"MTV-R2" LINE

MOUNTAIN VIEW Ave EB ON-RAMP

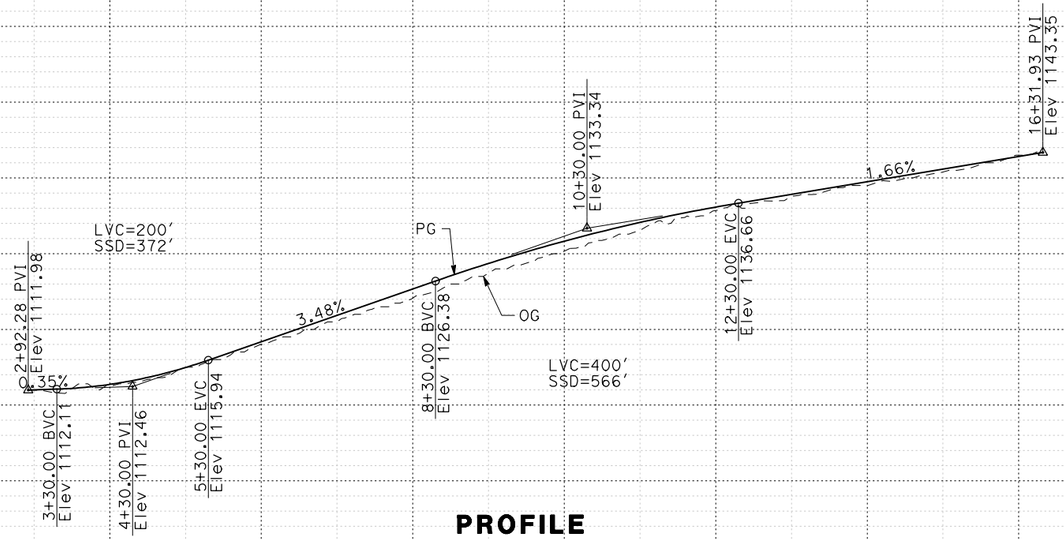

PROFILE

"MTV-R2" LINE

MOUNTAIN VIEW Ave EB ON-RAMP

I-10 CORRIDOR PROJECT
ALTERNATIVE 3 - EXPRESS LANES (LPA)
PROFILE AND SUPERELEVATION DIAGRAM

SCALE Horiz 1" = 100'
Vert 1" = 10'

MTV-R2
PS-114

STATION	3	4	5	6	7	8	9	10	1	2	3	4	15	6	7	8	9	TOTAL
CY Exc																		
CY Emb																		

REVISED BY | DATE REVISED

CALCULATED-DESIGNED BY | CHECKED BY

CONSULTANT FUNCTIONAL SUPERVISOR

STATE OF CALIFORNIA - DEPARTMENT OF TRANSPORTATION

Caltrans

LAST REVISION 00-00-00 | DATE PLOTTED => 12/3/2015 | TIME PLOTTED => 9:50:11 AM

FILE: c:\pw_working\ptgpwise\p004075a\dms54025\57_MOUNTAIN VIEW_profile.dgn
TIME: 7/7/2015
SCALE: 200.000 FT / in.
PLTDRV: c:\pw_working\ptgpwise\p004075a\dms11231\NEW-I10-BW-PDF.plt
PENTBL: pw:\\txpla02pwinf01.parsons.com:PTGPWISEDocuments\I-10_HOV\CAD\STANDARDS\PEN_TBL\N405.tbl

BORDER LAST REVISED 7/2/2010 | USERNAME => p004075A | DGN FILE => 57_MOUNTAIN VIEW_profile.dgn | RELATIVE BORDER SCALE IS IN INCHES 0 1 2 3 | UNIT 2232 | PROJECT NUMBER & PHASE 0800000040

Dist	COUNTY	ROUTE	POST MILES TOTAL PROJECT	SHEET No.	TOTAL SHEETS
07, 08	LA,SBd	10	44.9/48.3, 0.0/R37.0		

REGISTERED CIVIL ENGINEER DATE


PLANS APPROVAL DATE

REGISTERED PROFESSIONAL ENGINEER No. Exp. CIVIL STATE OF CALIFORNIA

THE STATE OF CALIFORNIA OR ITS OFFICERS OR AGENTS SHALL NOT BE RESPONSIBLE FOR THE ACCURACY OR COMPLETENESS OF SCANNED COPIES OF THIS PLAN SHEET.


PARSONS
2201 DUPONT DRIVE
SUITE 200
IRVINE, CA 92612

SAN BERNARDINO
ASSOCIATED GOVERNMENTS
1170 W. 3RD STREET
SAN BERNARDINO, CA 92410

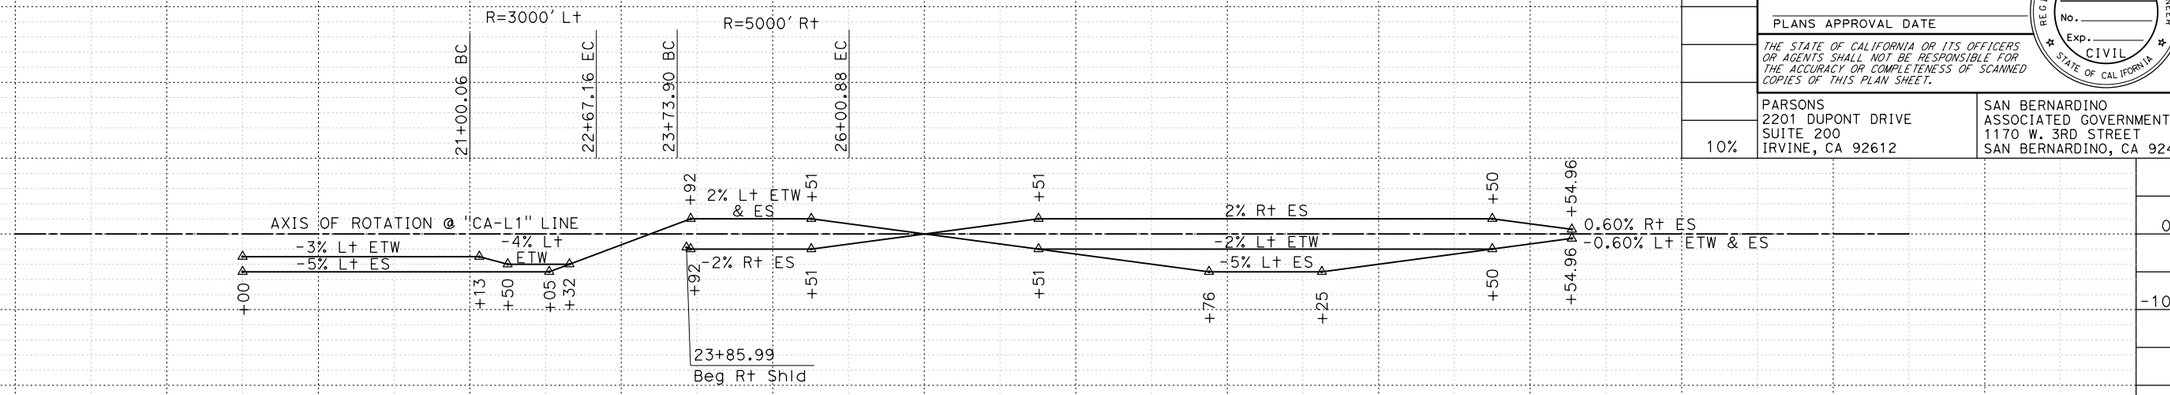

SUPERELEVATION DIAGRAM

"CA-L1" LINE
CALIFORNIA St WB ON-RAMP

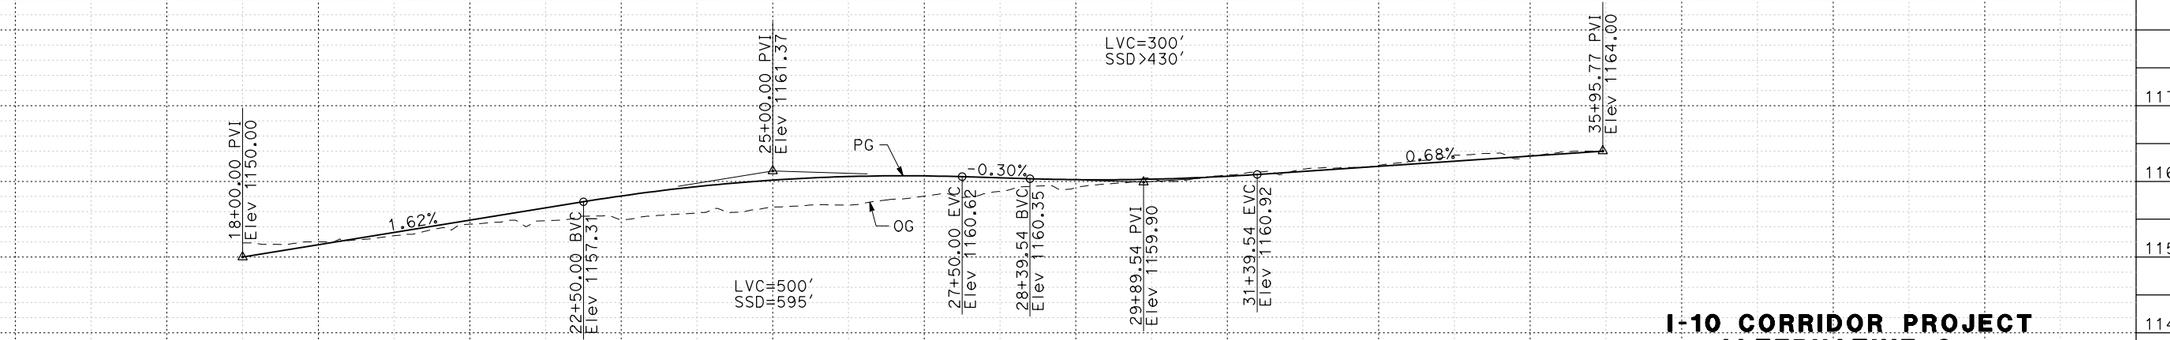

PROFILE

"CA-L1" LINE
CALIFORNIA St WB ON-RAMP

I-10 CORRIDOR PROJECT
ALTERNATIVE 3 - EXPRESS LANES (LPA)
PROFILE AND SUPERELEVATION DIAGRAM

SCALE Horiz 1" = 100'
Vert 1" = 10'

CA-L1
PS-115

STATION	8	9	20	1	2	3	4	25	6	7	8	9	30	1	2	3	4	35	6	TOTAL
CY Exc																				
CY Emb																				

REVISED BY | DATE REVISED
CALCULATED-DESIGNED BY | CHECKED BY
CONSULTANT FUNCTIONAL SUPERVISOR
STATE OF CALIFORNIA - DEPARTMENT OF TRANSPORTATION
Caltrans

LAST REVISION | DATE PLOTTED => 12/3/2015
00-00-00 | TIME PLOTTED => 9:50:19 AM

FILE: c:\DW_working\pfgpwise\p004075a\dms54025\58_CALIFORNIA_profile.dgn
VIEW: (VIEW1)
SCALE: 200.000 FT / in.
PLTDRV: c:\DW_working\pfgpwise\p004075a\dms11231\NEW-I10-BW-PDF.plt
PENTBL: pw:\\txpla02pwinf01.parsons.com:PTGPWISE\Documents\I-10_HOV\CAD\STANDARDS\PEN_TBL\N405.tbl

BORDER LAST REVISED 7/2/2010 | USERNAME => p004075A | DGN FILE => 58_CALIFORNIA_profile.dgn | RELATIVE BORDER SCALE IS IN INCHES 0 1 2 3 | UNIT 2232 | PROJECT NUMBER & PHASE 0800000040

Dist	COUNTY	ROUTE	POST MILES TOTAL PROJECT	SHEET No.	TOTAL SHEETS
07, 08	LA,SBd	10	44.9/48.3, 0.0/R37.0		

REGISTERED CIVIL ENGINEER DATE


PLANS APPROVAL DATE

REGISTERED PROFESSIONAL ENGINEER — No. Exp. CIVIL — STATE OF CALIFORNIA

THE STATE OF CALIFORNIA OR ITS OFFICERS OR AGENTS SHALL NOT BE RESPONSIBLE FOR THE ACCURACY OR COMPLETENESS OF SCANNED COPIES OF THIS PLAN SHEET.


PARSONS
2201 DUPONT DRIVE
SUITE 200
IRVINE, CA 92612

SAN BERNARDINO
ASSOCIATED GOVERNMENTS
1170 W. 3RD STREET
SAN BERNARDINO, CA 92410

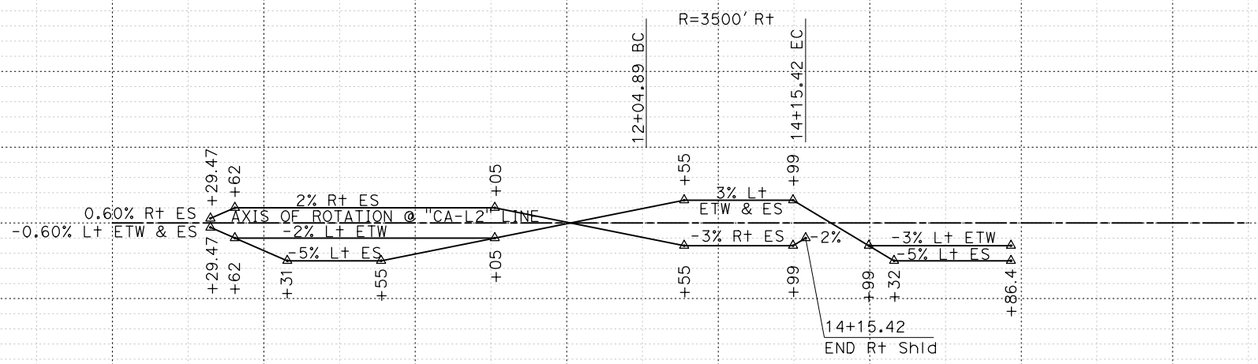

SUPERELEVATION DIAGRAM

"CA-L2" LINE
CALIFORNIA St WB OFF-RAMP

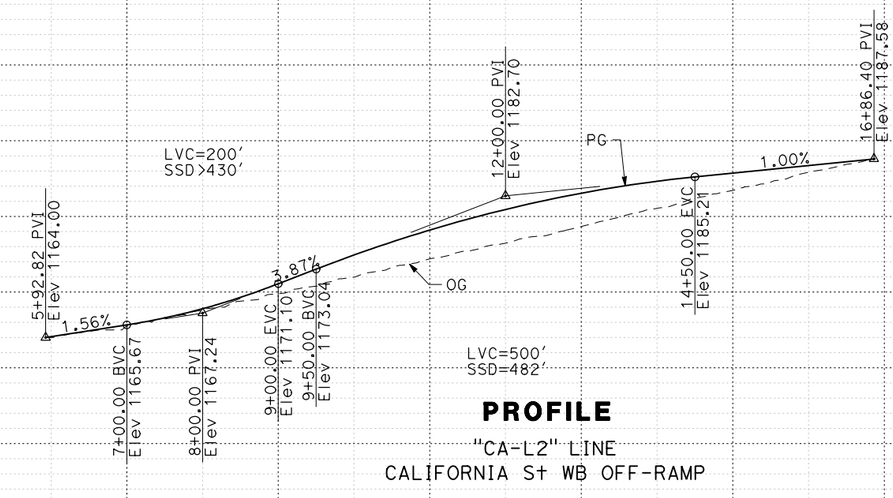

PROFILE

"CA-L2" LINE
CALIFORNIA St WB OFF-RAMP

I-10 CORRIDOR PROJECT
ALTERNATIVE 3 - EXPRESS LANES (LPA)
PROFILE AND SUPERELEVATION DIAGRAM

SCALE Horiz 1" = 100'
Vert 1" = 10'

CA-L2
PS-116

STATION	5	6	7	8	9	10	1	2	3	4	15	6	7	TOTAL
CY Exc														
CY Emb														

REVISED BY | DATE REVISED
CALCULATED-DESIGNED BY | CHECKED BY
CONSULTANT FUNCTIONAL SUPERVISOR
STATE OF CALIFORNIA - DEPARTMENT OF TRANSPORTATION
Caltrans

LAST REVISION 00-00-00 | DATE PLOTTED => 12/3/2015 | TIME PLOTTED => 9:50:20 AM

FILE: c:\pw_working\ptgpwise\p004075a\dms54025\58_CALIFORNIA_profile.dgn
VIEW: ALL
SCALE: 200.000 FT / in.
PLTDRV: c:\pw_working\ptgpwise\p004075a\dms11231\NEW-I10-BW-PDF.plt
PENTBL: pw:\\txpla02pwinf01.parsons.com:PTGPWISE\Documents\I-10_HOV\CAD\STANDARDS\PEN_TBL\N405.tbl

BORDER LAST REVISED 7/2/2010 | USERNAME => p004075A | DGN FILE => 58_CALIFORNIA_profile.dgn | RELATIVE BORDER SCALE IS IN INCHES 0 1 2 3 | UNIT 2232 | PROJECT NUMBER & PHASE 0800000040

Dist	COUNTY	ROUTE	POST MILES TOTAL PROJECT	SHEET No.	TOTAL SHEETS
07, 08	LA,SBd	10	44.9/48.3, 0.0/R37.0		

REGISTERED CIVIL ENGINEER DATE


PLANS APPROVAL DATE

REGISTERED PROFESSIONAL ENGINEER No. Exp. CIVIL STATE OF CALIFORNIA

THE STATE OF CALIFORNIA OR ITS OFFICERS OR AGENTS SHALL NOT BE RESPONSIBLE FOR THE ACCURACY OR COMPLETENESS OF SCANNED COPIES OF THIS PLAN SHEET.


PARSONS
2201 DUPONT DRIVE
SUITE 200
IRVINE, CA 92612

SAN BERNARDINO
ASSOCIATED GOVERNMENTS
1170 W. 3RD STREET
SAN BERNARDINO, CA 92410

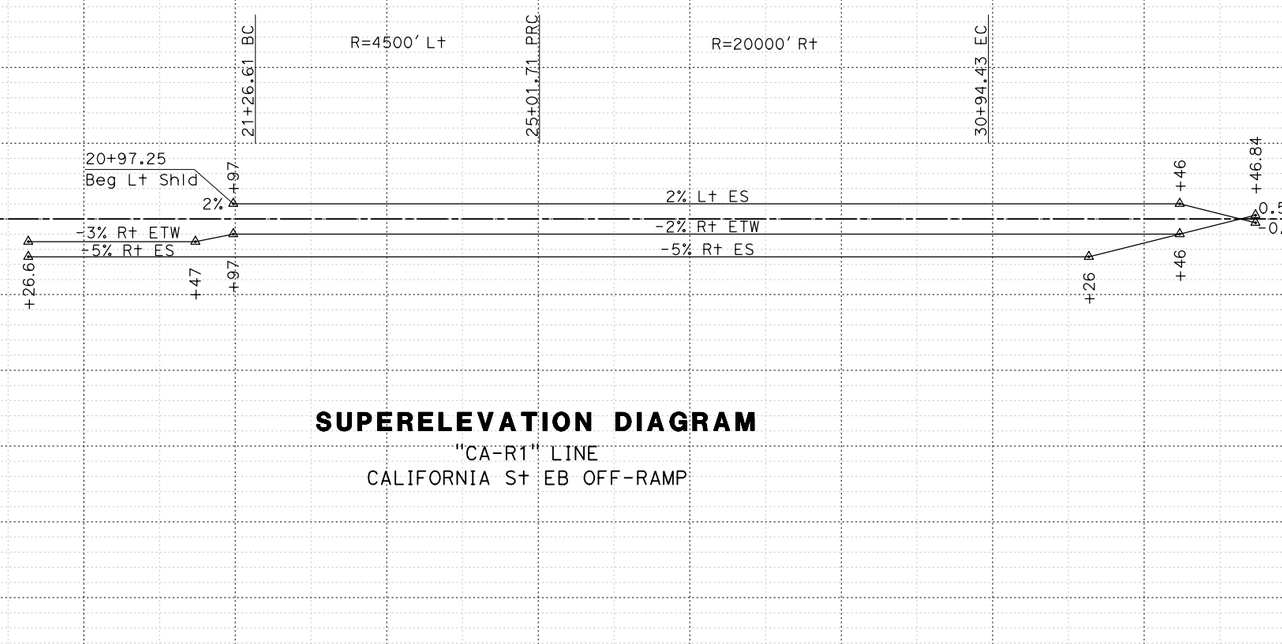

SUPERELEVATION DIAGRAM

"CA-R1" LINE
CALIFORNIA St EB OFF-RAMP

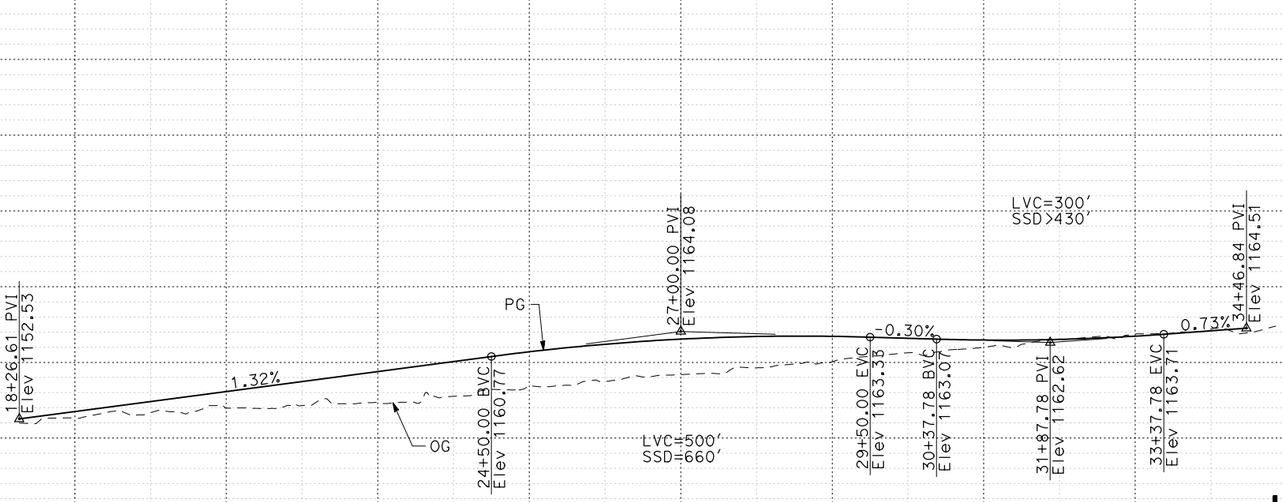

PROFILE

"CA-R1" LINE
CALIFORNIA St EB OFF-RAMP

I-10 CORRIDOR PROJECT
ALTERNATIVE 3 - EXPRESS LANES (LPA)
PROFILE AND SUPERELEVATION DIAGRAM

SCALE Horiz 1" = 100'
Vert 1" = 10'

CA-R1
PS-117

STATION	6	7	8	9	20	1	2	3	4	25	6	7	8	9	30	1	2	3	4	35	TOTAL
CY Exc																					
CY Emb																					

REVISED BY | DATE REVISED
CALCULATED-DESIGNED BY | CHECKED BY
CONSULTANT FUNCTIONAL SUPERVISOR
STATE OF CALIFORNIA - DEPARTMENT OF TRANSPORTATION
Caltrans

FILE: c:\pw_working\ptgpwise\p004075a\dms54025\58_CALIFORNIA_profile.dgn
USER: p004075a
SCALE: 200.000 FT / in.
PLTDRV: c:\pw_working\ptgpwise\p004075a\dms11231\NEW-I10-BW-PDF.plt
PENTBL: pw:\\txpla02pwinf01.parsons.com:PTGPWISE\Documents\I-10_HOV\CAD\STANDARDS\PEN_TBL\N405.tbl

LAST REVISION | DATE PLOTTED => 12/3/2015
00-00-00 | TIME PLOTTED => 9:50:22 AM

BORDER LAST REVISED 7/2/2010 | USERNAME => p004075A | DGN FILE => 58_CALIFORNIA_profile.dgn | RELATIVE BORDER SCALE IS IN INCHES 0 1 2 3 | UNIT 2232 | PROJECT NUMBER & PHASE 0800000040

Dist	COUNTY	ROUTE	POST MILES TOTAL PROJECT	SHEET No.	TOTAL SHEETS
07, 08	LA,SBd	10	44.9/48.3, 0.0/R37.0		

REGISTERED CIVIL ENGINEER DATE


PLANS APPROVAL DATE

REGISTERED PROFESSIONAL ENGINEER — No. Exp. CIVIL — STATE OF CALIFORNIA

THE STATE OF CALIFORNIA OR ITS OFFICERS OR AGENTS SHALL NOT BE RESPONSIBLE FOR THE ACCURACY OR COMPLETENESS OF SCANNED COPIES OF THIS PLAN SHEET.


PARSONS
2201 DUPONT DRIVE
SUITE 200
IRVINE, CA 92612

SAN BERNARDINO
ASSOCIATED GOVERNMENTS
1170 W. 3RD STREET
SAN BERNARDINO, CA 92410

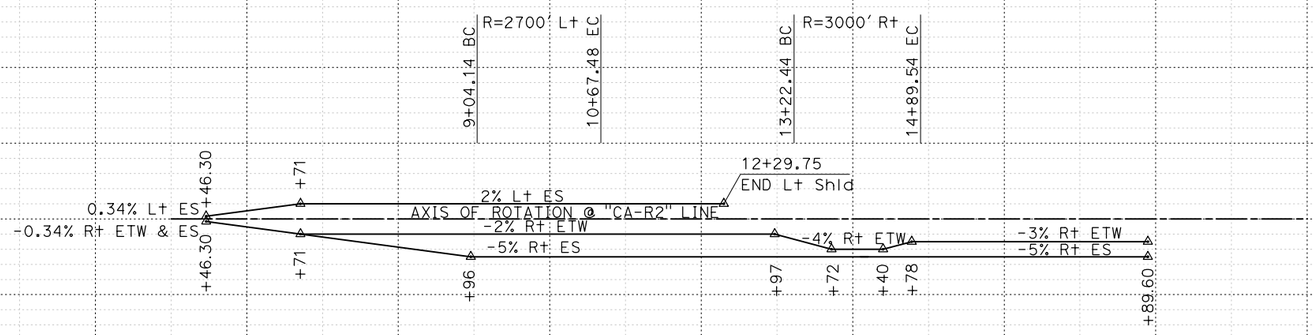

SUPERELEVATION DIAGRAM

"CA-R2" LINE
CALIFORNIA St EB ON-RAMP

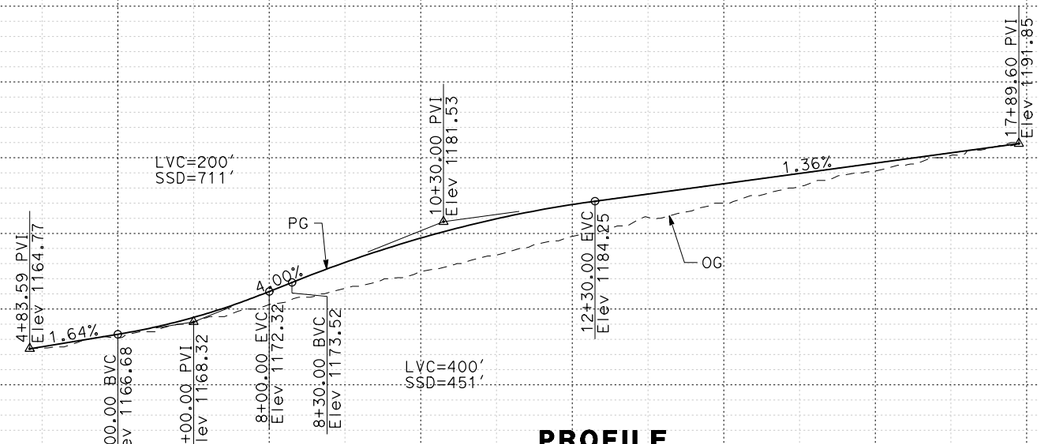

PROFILE

"CA-R2" LINE
CALIFORNIA St EB ON-RAMP

I-10 CORRIDOR PROJECT
ALTERNATIVE 3 - EXPRESS LANES (LPA)
PROFILE AND SUPERELEVATION DIAGRAM

SCALE Horiz 1" = 100'
Vert 1" = 10'

CA-R2
PS-118

STATION 5 6 7 8 9 10 1 2 3 4 15 6 7 8 9 TOTAL

CY Exc

CY Emb

STATE OF CALIFORNIA - DEPARTMENT OF TRANSPORTATION — Caltrans

CONSULTANT FUNCTIONAL SUPERVISOR

CALCULATED-DESIGNED BY

CHECKED BY

REVISED BY | DATE REVISED

LAST REVISION | DATE PLOTTED => 12/3/2015 | TIME PLOTTED => 9:50:23 AM | 00-00-00

FILE: c:\pw_working\ptgpwise\p004075a\dms54025\58_CALIFORNIA_profile.dgn
USER: p004075a
SCALE: 200.000 FT / in.
PLTDRV: c:\pw_working\ptgpwise\p004075a\dms11231\NEW-110-BW-PDF.plt
PENTBL: pw:\\txpla02pwinf01.parsons.com:PTGPWISEDocuments\I-10_HOV\CAD\STANDARDS\PEN_TBL\N405.tbl

BORDER LAST REVISED 7/2/2010 | USERNAME => p004075A, DGN FILE => 58_CALIFORNIA_profile.dgn | RELATIVE BORDER SCALE IS IN INCHES 0 1 2 3 | UNIT 2232 | PROJECT NUMBER & PHASE 0800000040

Dist	COUNTY	ROUTE	POST MILES TOTAL PROJECT	SHEET No.	TOTAL SHEETS
07, 08	LA,SBd	10	44.9/48.3, 0.0/R37.0		

REGISTERED CIVIL ENGINEER DATE


PLANS APPROVAL DATE

REGISTERED PROFESSIONAL ENGINEER No. Exp. CIVIL STATE OF CALIFORNIA

THE STATE OF CALIFORNIA OR ITS OFFICERS OR AGENTS SHALL NOT BE RESPONSIBLE FOR THE ACCURACY OR COMPLETENESS OF SCANNED COPIES OF THIS PLAN SHEET.


PARSONS
2201 DUPONT DRIVE
SUITE 200
IRVINE, CA 92612

SAN BERNARDINO
ASSOCIATED GOVERNMENTS
1170 W. 3RD STREET
SAN BERNARDINO, CA 92410

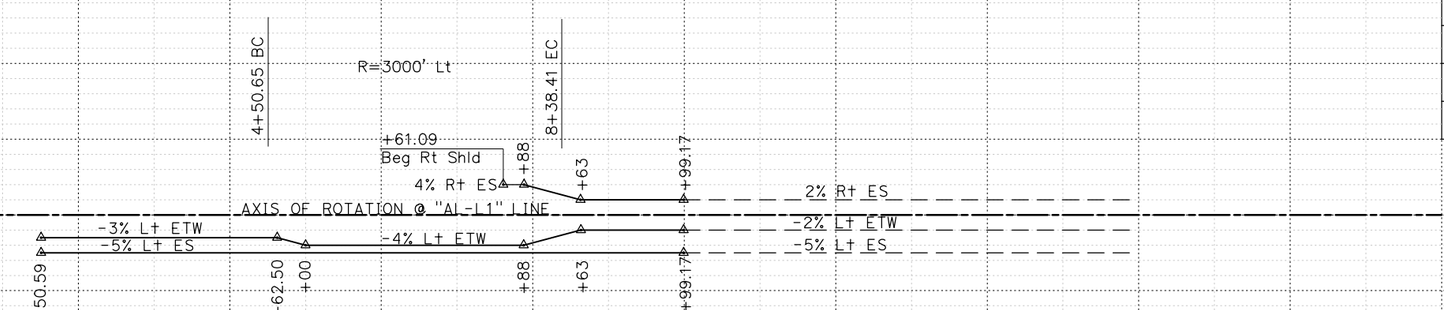

SUPERELEVATION DIAGRAM

"AL-L1" LINE
ALABAMA ST WB ON-RAMP

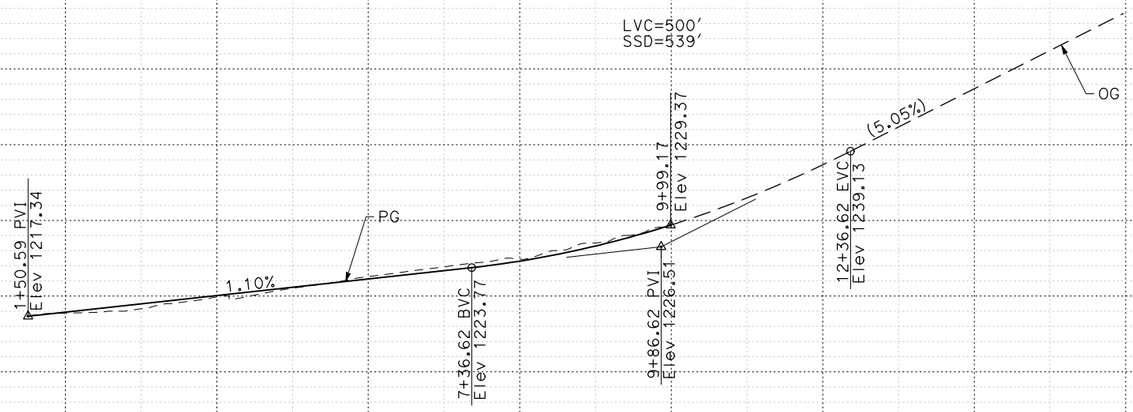

PROFILE

"AL-L1" LINE
ALABAMA St WB ON-RAMP

I-10 CORRIDOR PROJECT
ALTERNATIVE 3 - EXPRESS LANES (LPA)
PROFILE AND SUPERELEVATION DIAGRAM

SCALE Horiz 1" = 100'
Vert 1" = 10'

AL-L1
PS-119

STATE OF CALIFORNIA - DEPARTMENT OF TRANSPORTATION
CONSULTANT FUNCTIONAL SUPERVISOR
CALCULATED-DESIGNED BY
CHECKED BY
REVISED BY
DATE REVISED

STATION 2 3 4 5 6 7 8 9 10 1 2 3 4 15 6 7 8 9 20 TOTAL
CY Exc
Emb

LAST REVISION
DATE PLOTTED => 12/3/2015
TIME PLOTTED => 9:50:33 AM
00-00-00

FILE: c:\pw_working\ptgpwise\p004075a\dms54025\62_ALABAMA_Profile.dgn
VSCALE: 1.000000 FT / in.
SCALE: 200.000 FT / in.
PLTDRV: c:\pw_working\ptgpwise\p004075a\dms11231\NEW-110-BW-PDF.plt
PENTBL: pw:\\ptpla02pwinf01.parsons.com:PTGPWISE\Documents\I-10_HOV\CAD\STANDARDS\PEN_TBL\N405.tbl

BORDER LAST REVISED 7/2/2010 | USERNAME => p004075A | DGN FILE => 62_ALABAMA_Profile.dgn | RELATIVE BORDER SCALE IS IN INCHES 0 1 2 3 | UNIT 2232 | PROJECT NUMBER & PHASE 0800000040

Dist	COUNTY	ROUTE	POST MILES TOTAL PROJECT	SHEET No.	TOTAL SHEETS
07, 08	LA,SBd	10	44.9/48.3, 0.0/R37.0		

REGISTERED CIVIL ENGINEER DATE


PLANS APPROVAL DATE

REGISTERED PROFESSIONAL ENGINEER — No. Exp. CIVIL — STATE OF CALIFORNIA

THE STATE OF CALIFORNIA OR ITS OFFICERS OR AGENTS SHALL NOT BE RESPONSIBLE FOR THE ACCURACY OR COMPLETENESS OF SCANNED COPIES OF THIS PLAN SHEET.


PARSONS
2201 DUPONT DRIVE
SUITE 200
IRVINE, CA 92612

SAN BERNARDINO
ASSOCIATED GOVERNMENTS
1170 W. 3RD STREET
SAN BERNARDINO, CA 92410

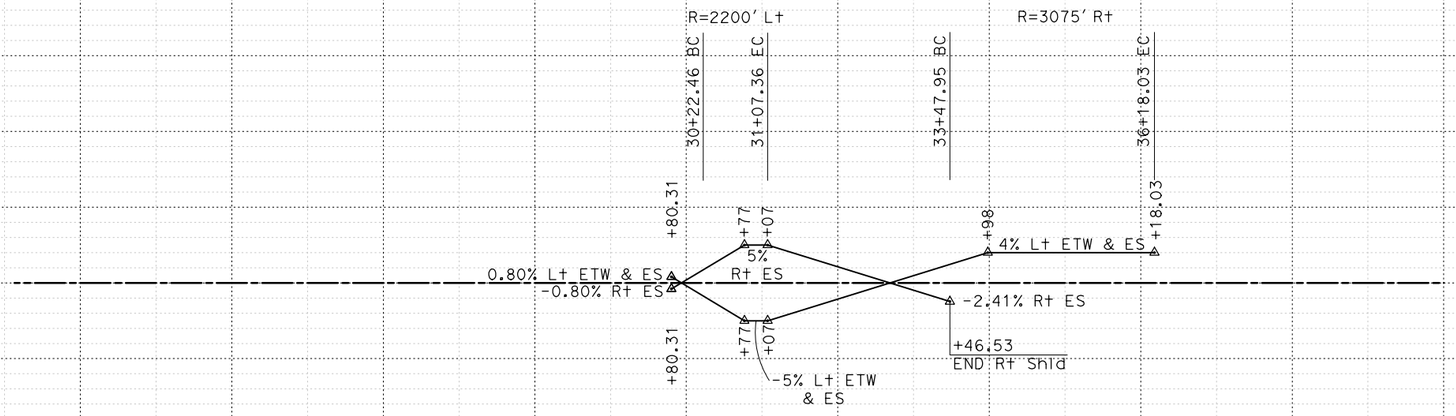

SUPERELEVATION DIAGRAM

"AL-L2" LINE
ALABAMA St WB OFF-RAMP

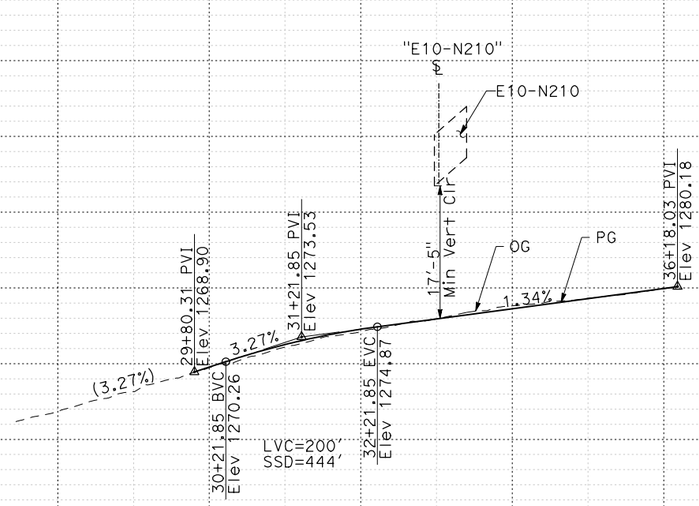

PROFILE

"AL-L2" LINE
ALABAMA St WB OFF-RAMP

I-10 CORRIDOR PROJECT
ALTERNATIVE 3 - EXPRESS LANES (LPA)
PROFILE AND SUPERELEVATION DIAGRAM

SCALE Horiz 1" = 100'
Vert 1" = 10'

AL-L2
PS-120

10% 0% -10% 1290 1280 1270 1260 1250 1240

STATION 25 6 7 8 9 30 1 2 3 4 35 6 7 TOTAL

CY Exc

CY Emb

REVISED BY | DATE REVISED | CALCULATED-DESIGNED BY | CHECKED BY | CONSULTANT FUNCTIONAL SUPERVISOR

STATE OF CALIFORNIA - DEPARTMENT OF TRANSPORTATION

Caltrans

LAST REVISION 00-00-00 | DATE PLOTTED => 12/3/2015 | TIME PLOTTED => 9:50:34 AM

FILE: c:\DW_working\pfgpwise\p004075a\dms54025\62_ALABAMA_Profile.dgn
VIEW: ALL
SCALE: 200.000 FT / in.
PLTDRV: c:\DW_working\pfgpwise\p004075a\dms11231\NEW-I10-BW-PDF.plt
PENTBL: pw:\\txpla02pwinf01.parsons.com:PTGPWISE\Documents\I-10_HOV\CAD\STANDARDS\PEN_TBL\N405.tbl

BORDER LAST REVISED 7/2/2010 | USERNAME => p004075A | DGN FILE => 62_ALABAMA_Profile.dgn | RELATIVE BORDER SCALE IS IN INCHES 0 1 2 3 | UNIT 2232 | PROJECT NUMBER & PHASE 0800000040

Dist	COUNTY	ROUTE	POST MILES TOTAL PROJECT	SHEET No.	TOTAL SHEETS
07, 08	LA,SBd	10	44.9/48.3, 0.0/R37.0		

REGISTERED CIVIL ENGINEER DATE


PLANS APPROVAL DATE

REGISTERED PROFESSIONAL ENGINEER — No. Exp. CIVIL — STATE OF CALIFORNIA

THE STATE OF CALIFORNIA OR ITS OFFICERS OR AGENTS SHALL NOT BE RESPONSIBLE FOR THE ACCURACY OR COMPLETENESS OF SCANNED COPIES OF THIS PLAN SHEET.


PARSONS
2201 DUPONT DRIVE
SUITE 200
IRVINE, CA 92612

SAN BERNARDINO
ASSOCIATED GOVERNMENTS
1170 W. 3RD STREET
SAN BERNARDINO, CA 92410

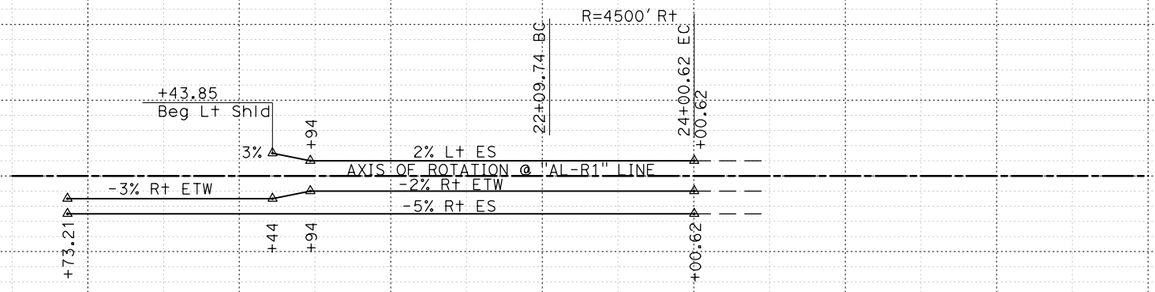

SUPERELEVATION DIAGRAM

"AL-R1" LINE
ALABAMA St EB OFF-RAMP

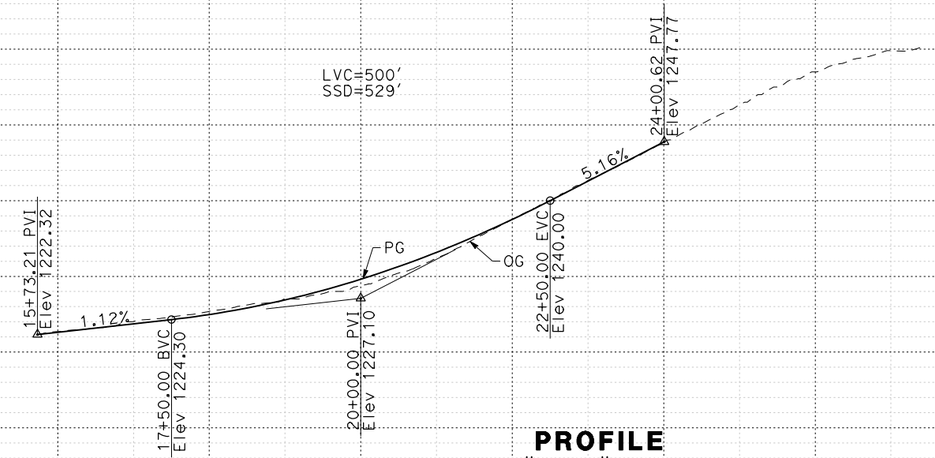

PROFILE

"AL-R1" LINE
ALABAMA St EB OFF-RAMP

I-10 CORRIDOR PROJECT
ALTERNATIVE 3 - EXPRESS LANES (LPA)
PROFILE AND SUPERELEVATION DIAGRAM

SCALE Horiz 1" = 100'
Vert 1" = 10'

AL-R1
PS-121

STATION		15	6	7	8	9	20	1	2	3	4	25	6	7	8	TOTAL
CY	Exc															
	Emb															

10% 0% -10% 1270 1260 1250 1240 1230 1220

REVISED BY | DATE REVISED
CALCULATED-DESIGNED BY | CHECKED BY
CONSULTANT FUNCTIONAL SUPERVISOR
STATE OF CALIFORNIA - DEPARTMENT OF TRANSPORTATION
Caltrans

LAST REVISION | DATE PLOTTED => 12/3/2015
00-00-00 | TIME PLOTTED => 9:50:35 AM

FILE: c:\pw_working\ptgpwise\p004075a\dms54025\62_ALABAMA_Profile.dgn
VIEW: ALL
SCALE: 200.000 FT / in.
PLTDRV: c:\pw_working\ptgpwise\p004075a\dms11231\NEW-110-BW-PDF.plt
PENTBL: pw:\\ttxpla02pwinf01.parsons.com:PTGPWISE\Documents\I-10_HOV\CAD\STANDARDS\PEN_TBL\N405.tbl

BORDER LAST REVISED 7/2/2010 | USERNAME => p004075A | DGN FILE => 62_ALABAMA_Profile.dgn | RELATIVE BORDER SCALE IS IN INCHES 0 1 2 3 | UNIT 2232 | PROJECT NUMBER & PHASE 0800000040

Dist	COUNTY	ROUTE	POST MILES TOTAL PROJECT	SHEET No.	TOTAL SHEETS
07, 08	LA,SBd	10	44.9/48.3, 0.0/R37.0		

REGISTERED CIVIL ENGINEER DATE


PLANS APPROVAL DATE

REGISTERED PROFESSIONAL ENGINEER No. Exp. CIVIL STATE OF CALIFORNIA

THE STATE OF CALIFORNIA OR ITS OFFICERS OR AGENTS SHALL NOT BE RESPONSIBLE FOR THE ACCURACY OR COMPLETENESS OF SCANNED COPIES OF THIS PLAN SHEET.


PARSONS
2201 DUPONT DRIVE
SUITE 200
IRVINE, CA 92612

SAN BERNARDINO
ASSOCIATED GOVERNMENTS
1170 W. 3RD STREET
SAN BERNARDINO, CA 92410

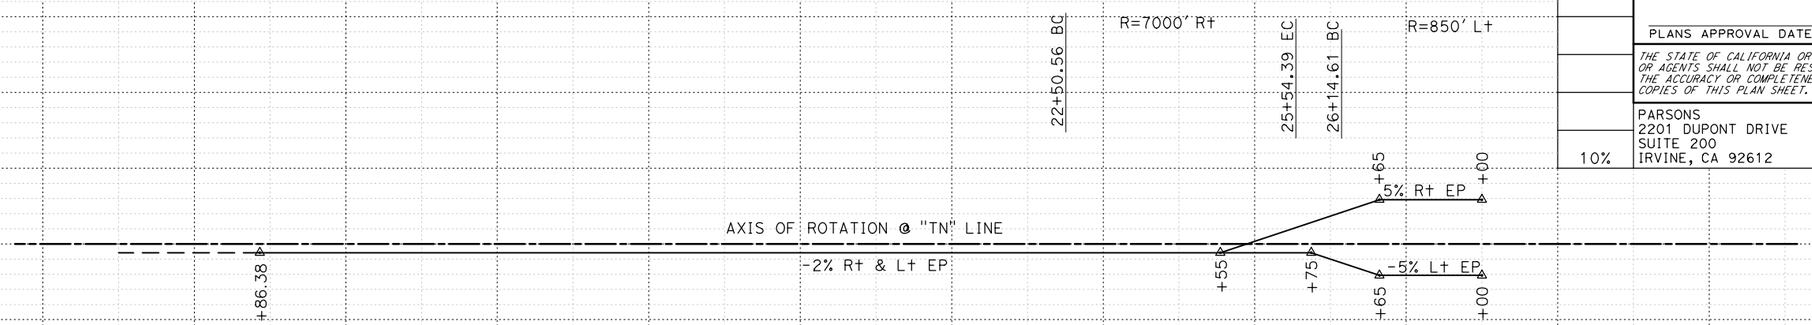

SUPERELEVATION DIAGRAM

"TN" LINE
TENNESSEE St

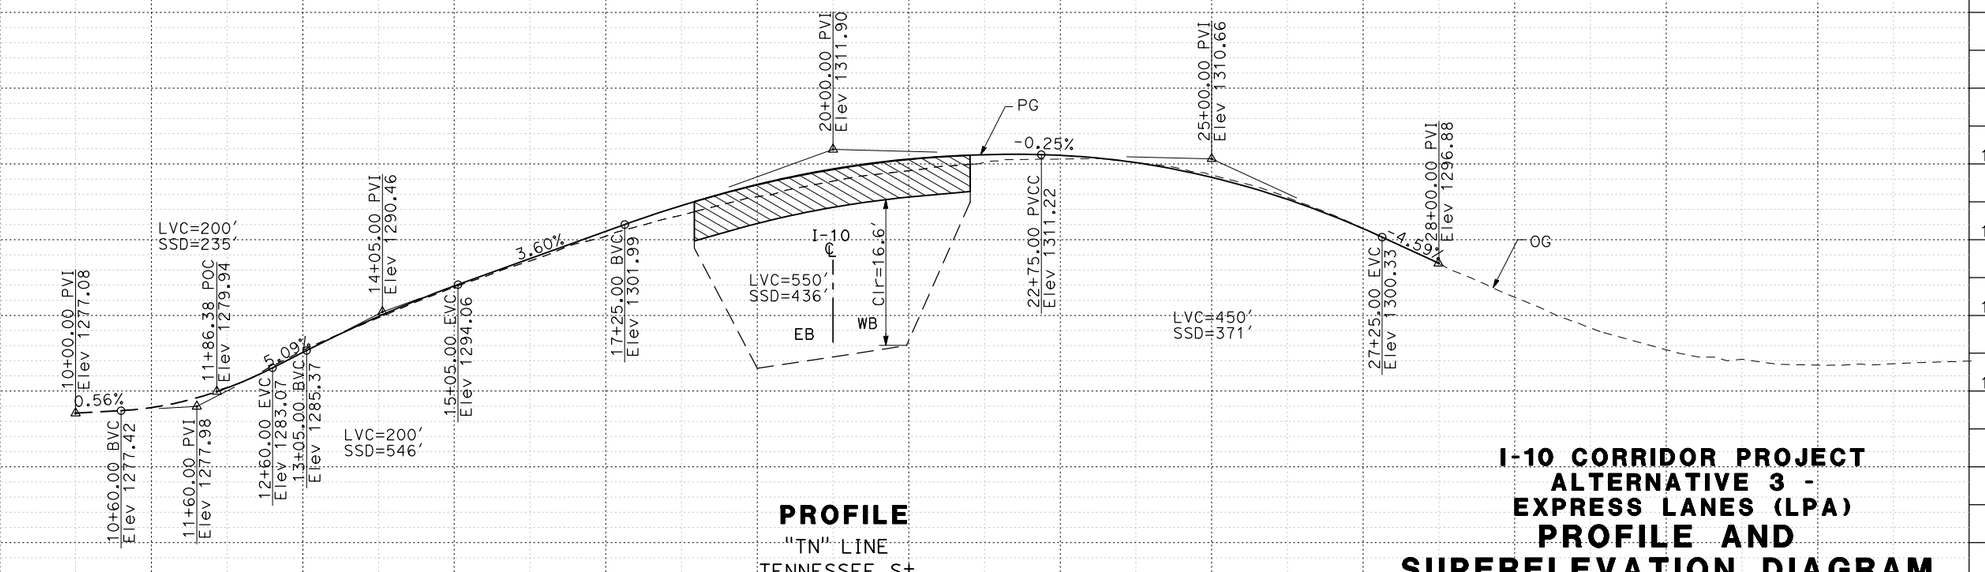

PROFILE

"TN" LINE
TENNESSEE St

I-10 CORRIDOR PROJECT
ALTERNATIVE 3 - EXPRESS LANES (LPA)
PROFILE AND SUPERELEVATION DIAGRAM

SCALE Horiz 1" = 100'
Vert 1" = 10'

TN
PS-122

STATION	3	4	15	6	7	8	9	20	1	2	3	4	25	6	7	8	9	30	1	TOTAL
CY Exc																				
CY Emb																				

REVISED BY | DATE REVISED
CALCULATED-DESIGNED BY | CHECKED BY
CONSULTANT FUNCTIONAL SUPERVISOR
STATE OF CALIFORNIA - DEPARTMENT OF TRANSPORTATION
Caltrans

LAST REVISION | DATE PLOTTED => 12/3/2015
00-00-00 | TIME PLOTTED => 9:50:44 AM

FILE: c:\pw_working\pwtgpwise\p004075a\dms54025\63_TENNESSEE_Profile.dgn
VSCALE: 1.000000
SCALE: 200.000 FT / in.
PLTDRV: c:\pw_working\pwtgpwise\p004075a\dms11231\NEW-I10-BW-PDF.plt
PENTBL: pw:\\txpla02pwinf01.parsons.com:PTGPWISE\Documents\I-10_HOV\CAD\STANDARDS\PEN_TBL\I405.tbl

BORDER LAST REVISED 7/2/2010 | USERNAME => p004075A | DGN FILE => 63_TENNESSE_Profile.dgn | RELATIVE BORDER SCALE IS IN INCHES 0 1 2 3 | UNIT 2232 | PROJECT NUMBER & PHASE 0800000040

Dist	COUNTY	ROUTE	POST MILES TOTAL PROJECT	SHEET No.	TOTAL SHEETS
07, 08	LA,SBd	10	44.9/48.3, 0.0/R37.0		

REGISTERED CIVIL ENGINEER DATE


PLANS APPROVAL DATE

REGISTERED PROFESSIONAL ENGINEER — No. Exp. CIVIL — STATE OF CALIFORNIA


THE STATE OF CALIFORNIA OR ITS OFFICERS OR AGENTS SHALL NOT BE RESPONSIBLE FOR THE ACCURACY OR COMPLETENESS OF SCANNED COPIES OF THIS PLAN SHEET.

PARSONS
2201 DUPONT DRIVE
SUITE 200
IRVINE, CA 92612

SAN BERNARDINO
ASSOCIATED GOVERNMENTS
1170 W. 3RD STREET
SAN BERNARDINO, CA 92410

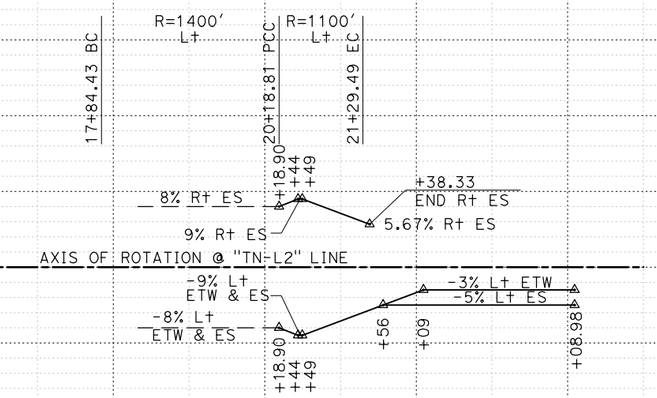

SUPERELEVATION
"TN-L2" LINE
TENNESSEE St WB OFF-RAMP

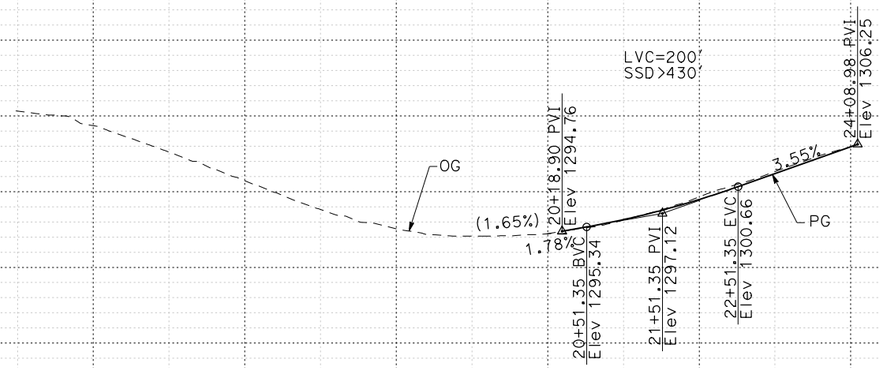

PROFILE
"TN-L2" LINE
TENNESSEE St WB OFF-RAMP

I-10 CORRIDOR PROJECT
ALTERNATIVE 3 - EXPRESS LANES (LPA)
PROFILE AND SUPERELEVATION DIAGRAM

SCALE Horiz 1" = 100'
Vert 1" = 10'

TN-L2
PS-123

STATION		2	3	4	15	6	7	8	9	20	1	2	3	4	25	TOTAL
CY	Exc															
	Emb															

REVISED BY | DATE REVISED

CALCULATED-DESIGNED BY | CHECKED BY

CONSULTANT FUNCTIONAL SUPERVISOR

STATE OF CALIFORNIA - DEPARTMENT OF TRANSPORTATION

Caltrans

FILE: c:\pw_working\ptgpwise\p004075a\dms54025\63_TENNESSEE_Profile.dgn
DATE: 7/7/2015
SCALE: 200.000 FT / in.
PLTDRV: c:\pw_working\ptgpwise\p004075a\dms11231\NEW-I10-BW-PDF.plt
PENTBL: pw:\\ptpla02pwinf01.parsons.com:PTGPWISE\Documents\I-10_HOV\CAD\STANDARDS\PEN_TBL\N405.tbl

LAST REVISION | DATE PLOTTED => 12/3/2015
00-00-00 | TIME PLOTTED => 9:50:45 AM

BORDER LAST REVISED 7/2/2010 | USERNAME => p004075A | DGN FILE => 63_TENNESSE_Profile.dgn | RELATIVE BORDER SCALE IS IN INCHES 0 1 2 3 | UNIT 2232 | PROJECT NUMBER & PHASE 0800000040

Dist	COUNTY	ROUTE	POST MILES TOTAL PROJECT	SHEET No.	TOTAL SHEETS
07, 08	LA,SBd	10	44.9/48.3, 0.0/R37.0		

REGISTERED CIVIL ENGINEER DATE


PLANS APPROVAL DATE

REGISTERED PROFESSIONAL ENGINEER No. Exp. CIVIL STATE OF CALIFORNIA


THE STATE OF CALIFORNIA OR ITS OFFICERS OR AGENTS SHALL NOT BE RESPONSIBLE FOR THE ACCURACY OR COMPLETENESS OF SCANNED COPIES OF THIS PLAN SHEET.

PARSONS
2201 DUPONT DRIVE
SUITE 200
IRVINE, CA 92612

SAN BERNARDINO
ASSOCIATED GOVERNMENTS
1170 W. 3RD STREET
SAN BERNARDINO, CA 92410

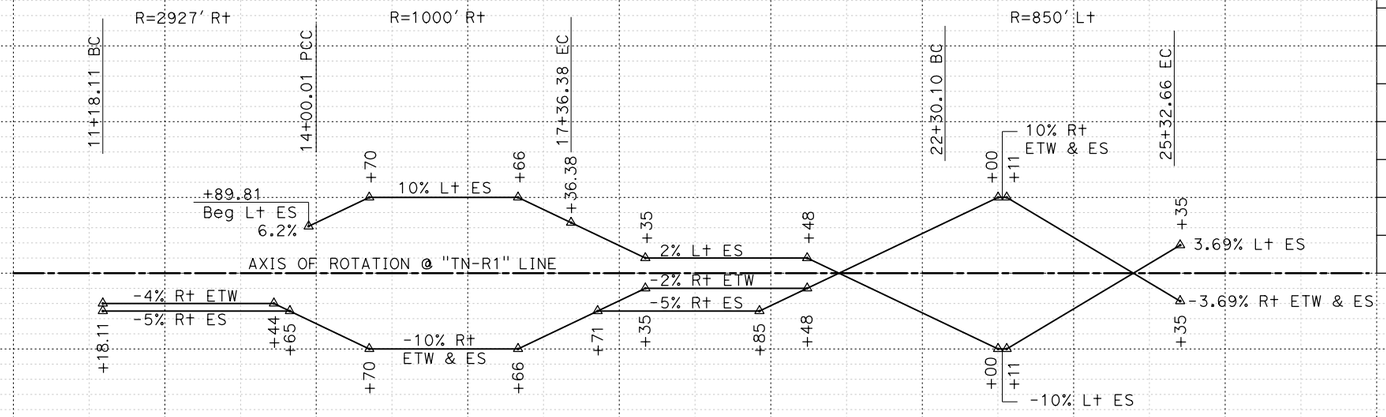

SUPERELEVATION
"TN-R1" LINE
TENNESSEE St EB OFF-RAMP

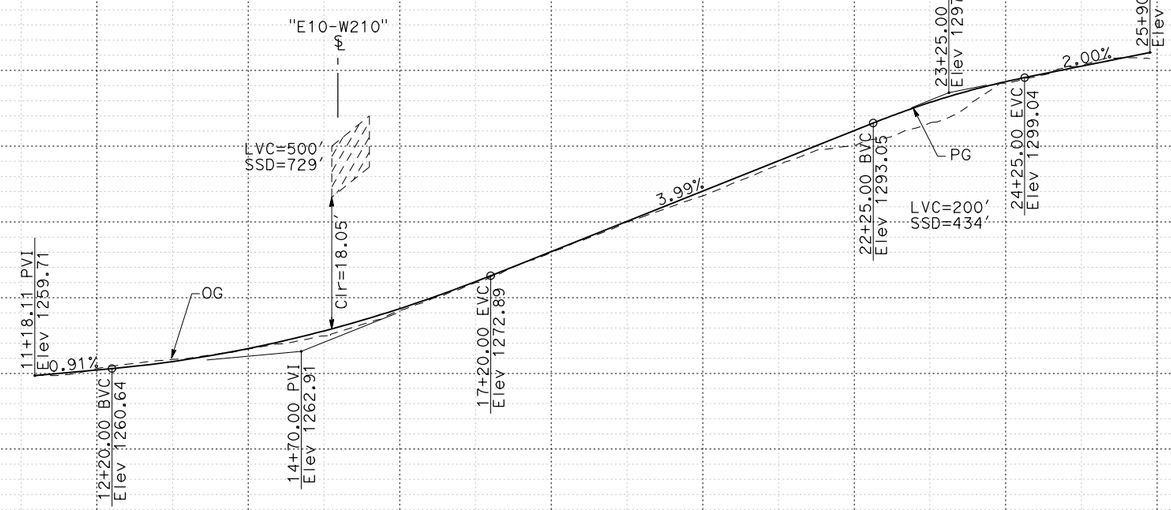

PROFILE
"TN-R1" LINE
TENNESSEE St EB OFF-RAMP

I-10 CORRIDOR PROJECT
ALTERNATIVE 3 - EXPRESS LANES (LPA)
PROFILE AND SUPERELEVATION DIAGRAM

SCALE Horiz 1" = 100'
Vert 1" = 10'

TN-R1
PS-124

STATION	1	2	3	4	15	6	7	8	9	20	1	2	3	4	25	6	7	TOTAL
CY Exc																		
CY Emb																		

REVISED BY | DATE REVISED
CALCULATED-DESIGNED BY | CHECKED BY
CONSULTANT FUNCTIONAL SUPERVISOR
STATE OF CALIFORNIA - DEPARTMENT OF TRANSPORTATION
Caltrans

LAST REVISION 00-00-00 | DATE PLOTTED => 12/3/2015 | TIME PLOTTED => 9:50:47 AM

FILE: c:\pw_working\ptgpwise\p004075a\dms54025\63_TENNESSEE_Profile.dgn
DATE: 7/2/2015
SCALE: 200.000 Ft / in.
PLTDRV: c:\pw_working\ptgpwise\p004075a\dms11231\NEW-110-BW-PDF.plt
PENTBL: pw:\\txplo02pwinf01.parsons.com:PTGPWISE\Documents\I-10_HOV\CADSTANDARDS\PEN_TBL\1405.tbl

BORDER LAST REVISED 7/2/2010 | USERNAME => p004075A | DGN FILE => 63_TENNESSE_Profile.dgn | RELATIVE BORDER SCALE IS IN INCHES 0 1 2 3 | UNIT 2232 | PROJECT NUMBER & PHASE 0800000040

Dist	COUNTY	ROUTE	POST MILES TOTAL PROJECT	SHEET No.	TOTAL SHEETS
07, 08	LA,SBd	10	44.9/48.3, 0.0/R37.0		

REGISTERED CIVIL ENGINEER DATE


PLANS APPROVAL DATE

REGISTERED PROFESSIONAL ENGINEER No. Exp. CIVIL STATE OF CALIFORNIA


THE STATE OF CALIFORNIA OR ITS OFFICERS OR AGENTS SHALL NOT BE RESPONSIBLE FOR THE ACCURACY OR COMPLETENESS OF SCANNED COPIES OF THIS PLAN SHEET.

PARSONS
2201 DUPONT DRIVE
SUITE 200
IRVINE, CA 92612

SAN BERNARDINO
ASSOCIATED GOVERNMENTS
1170 W. 3RD STREET
SAN BERNARDINO, CA 92410

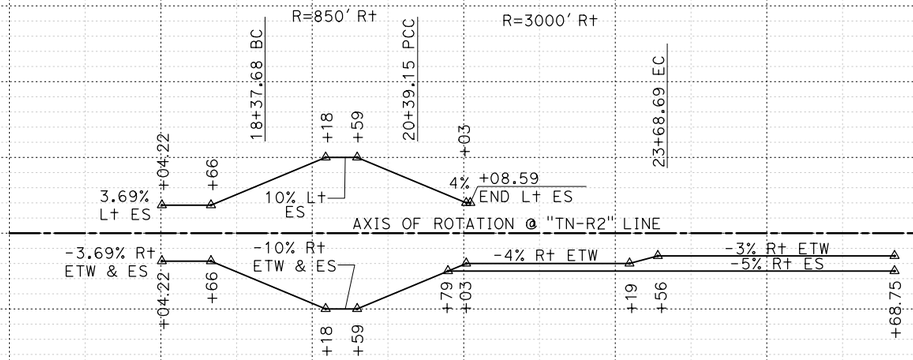

SUPERELEVATION
"TN-R2" LINE
TENNESSEE St EB ON-RAMP

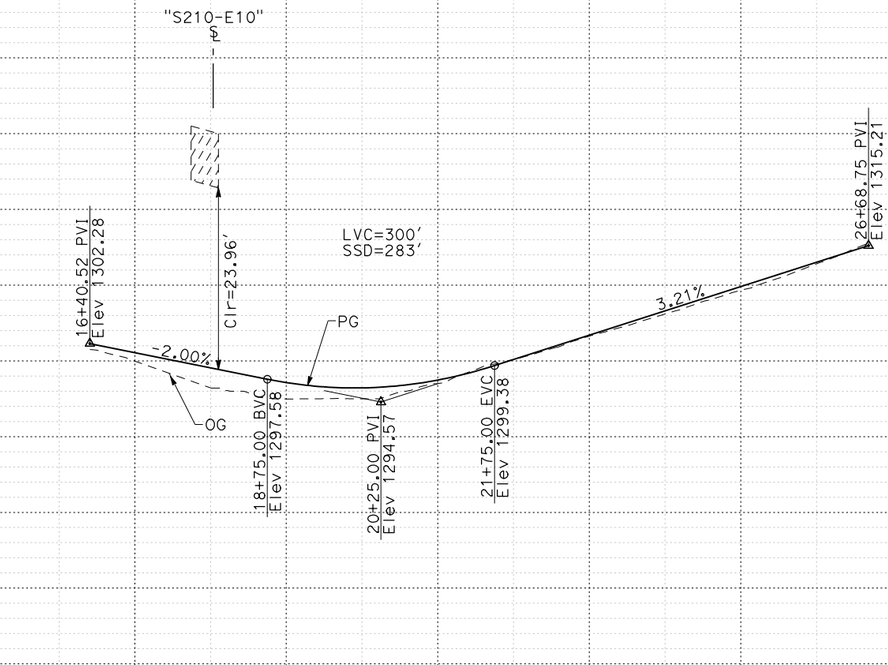

PROFILE
"TN-R2" LINE
TENNESSEE St EB ON-RAMP

I-10 CORRIDOR PROJECT
ALTERNATIVE 3 -
EXPRESS LANES (LPA)
PROFILE AND
SUPERELEVATION DIAGRAM

SCALE Horiz 1" = 100'
Vert 1" = 10'

TN-R2
PS-125

STATION	6	7	8	9	20	1	2	3	4	25	6	7	TOTAL
CY Exc													
CY Emb													

REVISED BY | DATE REVISED

CALCULATED-DESIGNED BY | CHECKED BY

CONSULTANT FUNCTIONAL SUPERVISOR

STATE OF CALIFORNIA - DEPARTMENT OF TRANSPORTATION

Caltrans

FILE: c:\pw_working\ptgpwise\p004075a\dms54025\63_TENNESSEE_Profile.dgn
DATE: 7/7/2015
SCALE: 200.000 ft / in.
PLTDRV: c:\pw_working\ptgpwise\p004075a\dms11231\NEW-I10-BW-PDF.plt
PENTBL: pw:\\txplo02pwinf01.parsons.com:PTGPWISE\Documents\I-10_HOV\CAD\STANDARDS\PEN_TBL\N405.tbl

LAST REVISION | DATE PLOTTED => 12/3/2015
00-00-00 | TIME PLOTTED => 9:50:48 AM

BORDER LAST REVISED 7/2/2010 | USERNAME => p004075A | DGN FILE => 63_TENNESSE_Profile.dgn | RELATIVE BORDER SCALE IS IN INCHES 0 1 2 3 | UNIT 2232 | PROJECT NUMBER & PHASE 0800000040

Dist	COUNTY	ROUTE	POST MILES TOTAL PROJECT	SHEET No.	TOTAL SHEETS
07, 08	LA,SBd	10	44.9/48.3, 0.0/R37.0		

REGISTERED CIVIL ENGINEER DATE


PLANS APPROVAL DATE

REGISTERED PROFESSIONAL ENGINEER No. Exp. CIVIL STATE OF CALIFORNIA


THE STATE OF CALIFORNIA OR ITS OFFICERS OR AGENTS SHALL NOT BE RESPONSIBLE FOR THE ACCURACY OR COMPLETENESS OF SCANNED COPIES OF THIS PLAN SHEET.

PARSONS
2201 DUPONT DRIVE
SUITE 200
IRVINE, CA 92612

SAN BERNARDINO
ASSOCIATED GOVERNMENTS
1170 W. 3RD STREET
SAN BERNARDINO, CA 92410

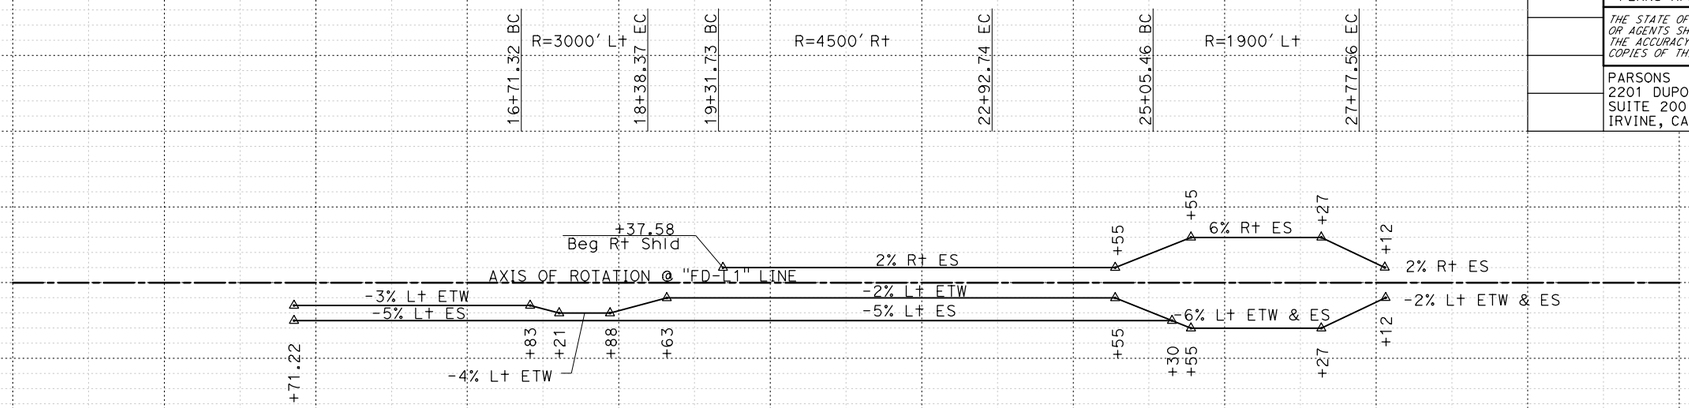

SUPERELEVATION DIAGRAM
"FD-L1" LINE

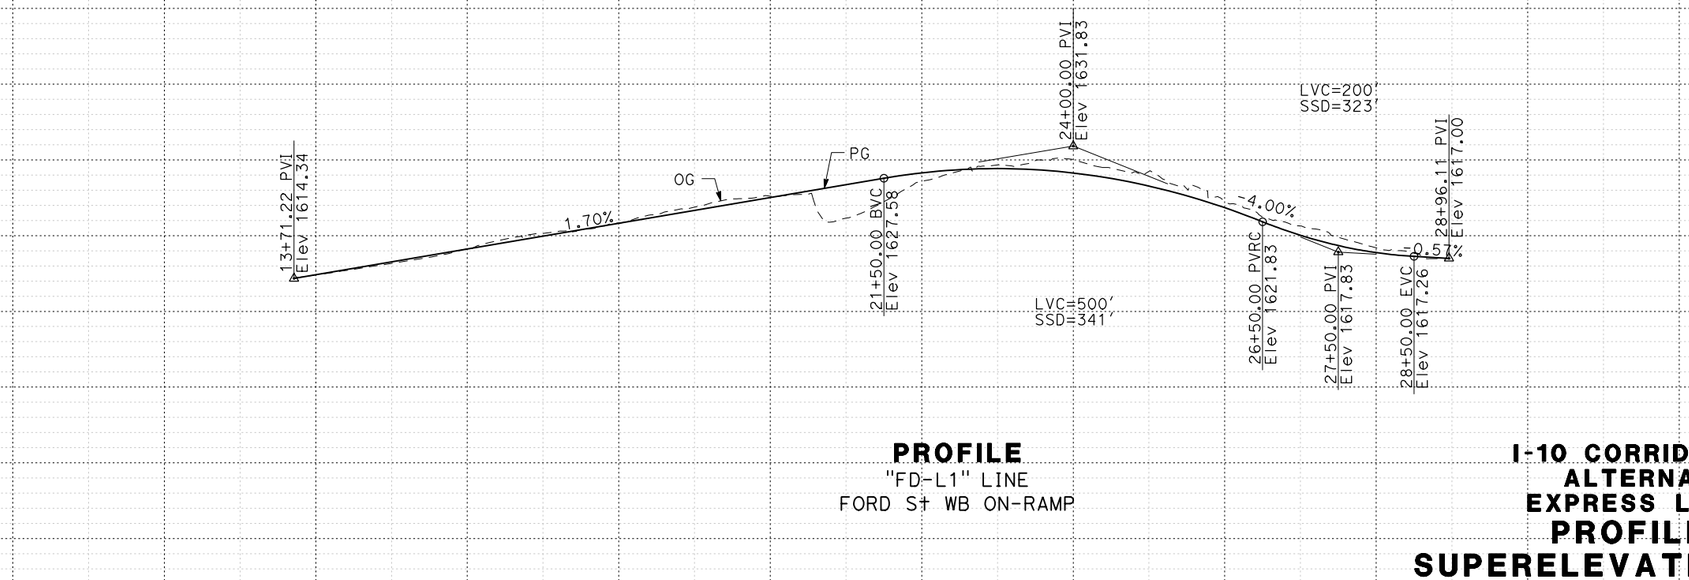

PROFILE
"FD-L1" LINE
FORD St WB ON-RAMP

I-10 CORRIDOR PROJECT
ALTERNATIVE 3 - EXPRESS LANES (LPA)
PROFILE AND SUPERELEVATION DIAGRAM

SCALE Horiz 1" = 100'
Vert 1" = 10'

FD-L1
PS-126

STATION	3	4	15	6	7	8	9	20	1	2	3	4	25	6	7	8	9	30	TOTAL
CY Exc																			
CY Emb																			

REVISED BY | DATE REVISED
CALCULATED-DESIGNED BY | CHECKED BY
CONSULTANT FUNCTIONAL SUPERVISOR
STATE OF CALIFORNIA - DEPARTMENT OF TRANSPORTATION
Caltrans

LAST REVISION | DATE PLOTTED => 12/3/2015
00-00-00 | TIME PLOTTED => 9:50:58 AM

FILE: c:\pw_working\ptgpwise\p004075a\dms54025\77_FORD_Profile.dgn
USER: p004075a
SCALE: 200.000 FT / in.
PLTDRV: c:\pw_working\ptgpwise\p004075a\dms11231\NEW-I10-BW-PDF.plt
PENTBL: pw:\\ptgpia02pwinf01.parsons.com:PTGPWISE\Documents\I-10_HOV\CAD\STANDARDS\PEN_TBL\N405.tbl

BORDER LAST REVISED 7/2/2010 | USERNAME => p004075A, DGN FILE => 77_FORD_Profile.dgn | RELATIVE BORDER SCALE IS IN INCHES 0 1 2 3 | UNIT 2232 | PROJECT NUMBER & PHASE 0800000040

Dist	COUNTY	ROUTE	POST MILES TOTAL PROJECT	SHEET No.	TOTAL SHEETS
07, 08	LA,SBd	10	44.9/48.3, 0.0/R37.0		

REGISTERED CIVIL ENGINEER DATE


PLANS APPROVAL DATE

REGISTERED PROFESSIONAL ENGINEER — No. Exp. CIVIL — STATE OF CALIFORNIA

THE STATE OF CALIFORNIA OR ITS OFFICERS OR AGENTS SHALL NOT BE RESPONSIBLE FOR THE ACCURACY OR COMPLETENESS OF SCANNED COPIES OF THIS PLAN SHEET.


PARSONS
2201 DUPONT DRIVE
SUITE 200
IRVINE, CA 92612

SAN BERNARDINO
ASSOCIATED GOVERNMENTS
1170 W. 3RD STREET
SAN BERNARDINO, CA 92410

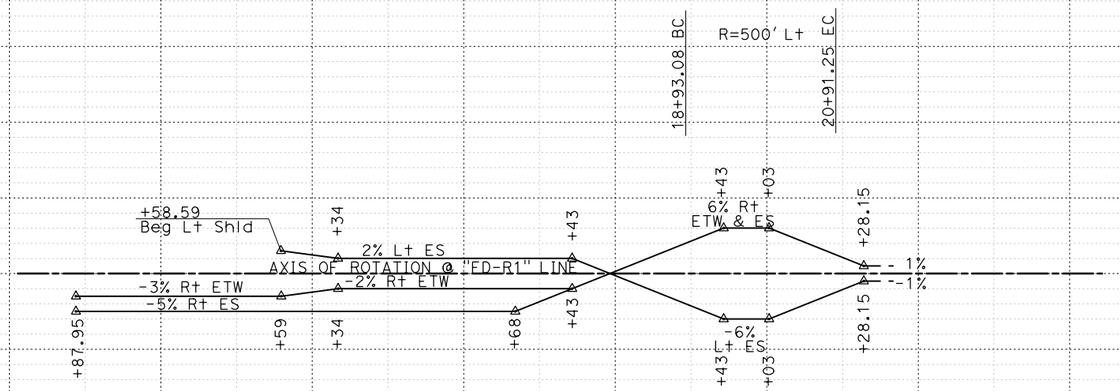

SUPERELEVATION DIAGRAM

"FD-R1" LINE
FORD St EB OFF-RAMP

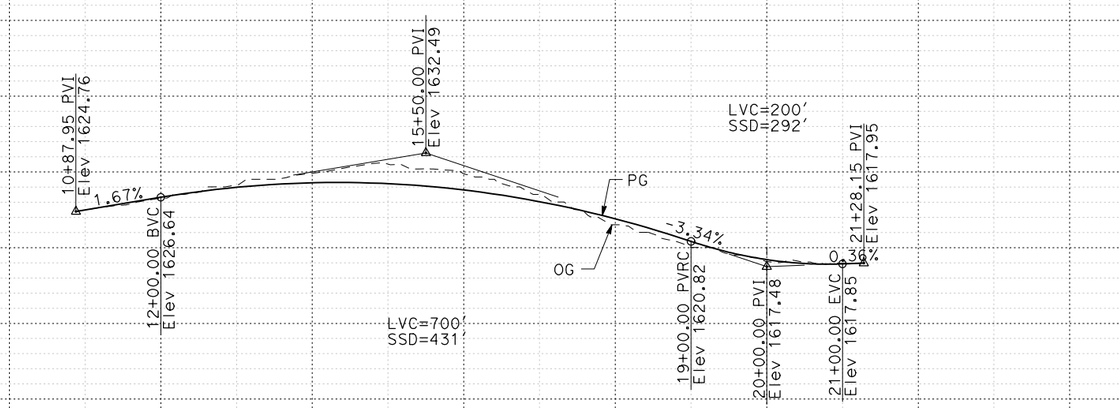

PROFILE

"FD-R1" LINE
FORD St EB OFF-RAMP

I-10 CORRIDOR PROJECT
ALTERNATIVE 3 - EXPRESS LANES (LPA)
PROFILE AND SUPERELEVATION DIAGRAM

SCALE Horiz 1" = 100'
Vert 1" = 10'

FD-R1
PS-127

STATION	10	1	2	3	4	15	6	7	8	9	20	1	2	3	4	25	TOTAL
CY Exc																	
CY Emb																	

10% 0% -10% 1660 1650 1640 1630 1620 1610 1600 1590 1580

REVISED BY | DATE REVISED | CALCULATED-DESIGNED BY | CHECKED BY | CONSULTANT FUNCTIONAL SUPERVISOR

STATE OF CALIFORNIA - DEPARTMENT OF TRANSPORTATION

LAST REVISION | DATE PLOTTED => 12/3/2015 | TIME PLOTTED => 9:51:00 AM | 00-00-00

FILE: c:\DW_working\ptgpwise\p004075a\dms54025\77_FORD_Profile.dgn
VERSION:
SCALE: 200.000 FT / in.
PLTDRV: c:\DW_working\ptgpwise\p004075a\dms11231\NEW-110-BW-PDF.plt
PENTBL: pw:\\ptgp02pwinf01.parsons.com:PTGPWISE\Documents\I-10_HOV\CAD\STANDARDS\PEN_TBL\N405.tbl

BORDER LAST REVISED 7/2/2010 | USERNAME => p004075A | DGN FILE => 77_FORD_Profile.dgn | RELATIVE BORDER SCALE IS IN INCHES 0 1 2 3 | UNIT 2232 | PROJECT NUMBER & PHASE 0800000040

Dist	COUNTY	ROUTE	POST MILES TOTAL PROJECT	SHEET No.	TOTAL SHEETS
07, 08	LA,SBd	10	44.9/48.3, 0.0/R37.0		

REGISTERED CIVIL ENGINEER DATE


PLANS APPROVAL DATE

REGISTERED PROFESSIONAL ENGINEER — No. Exp. CIVIL — STATE OF CALIFORNIA

THE STATE OF CALIFORNIA OR ITS OFFICERS OR AGENTS SHALL NOT BE RESPONSIBLE FOR THE ACCURACY OR COMPLETENESS OF SCANNED COPIES OF THIS PLAN SHEET.


PARSONS
2201 DUPONT DRIVE
SUITE 200
IRVINE, CA 92612

SAN BERNARDINO
ASSOCIATED GOVERNMENTS
1170 W. 3RD STREET
SAN BERNARDINO, CA 92410

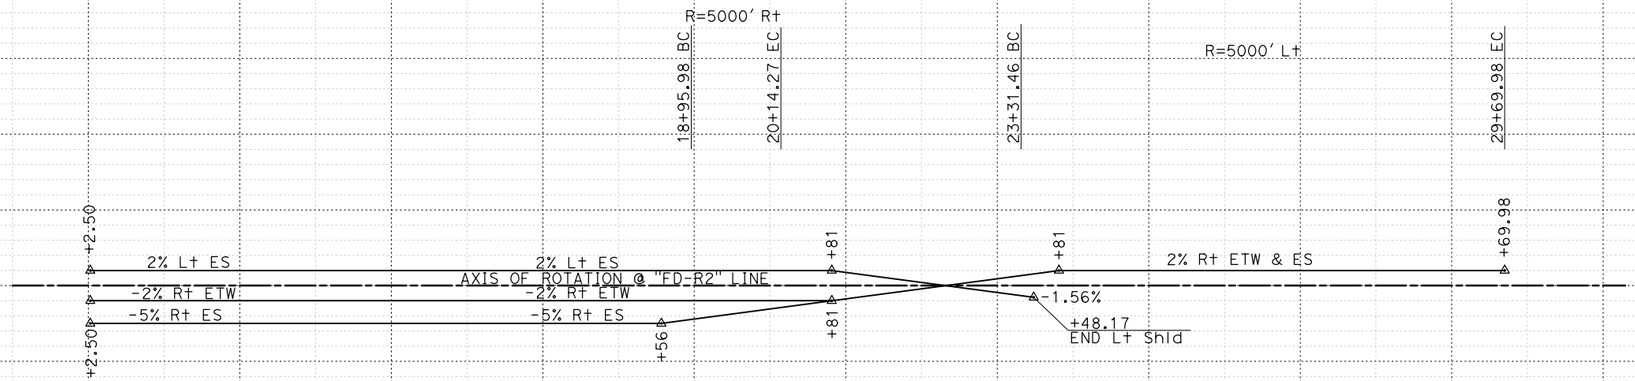

SUPERELEVATION DIAGRAM

"FD-R2" LINE
FORD St EB ON-RAMP

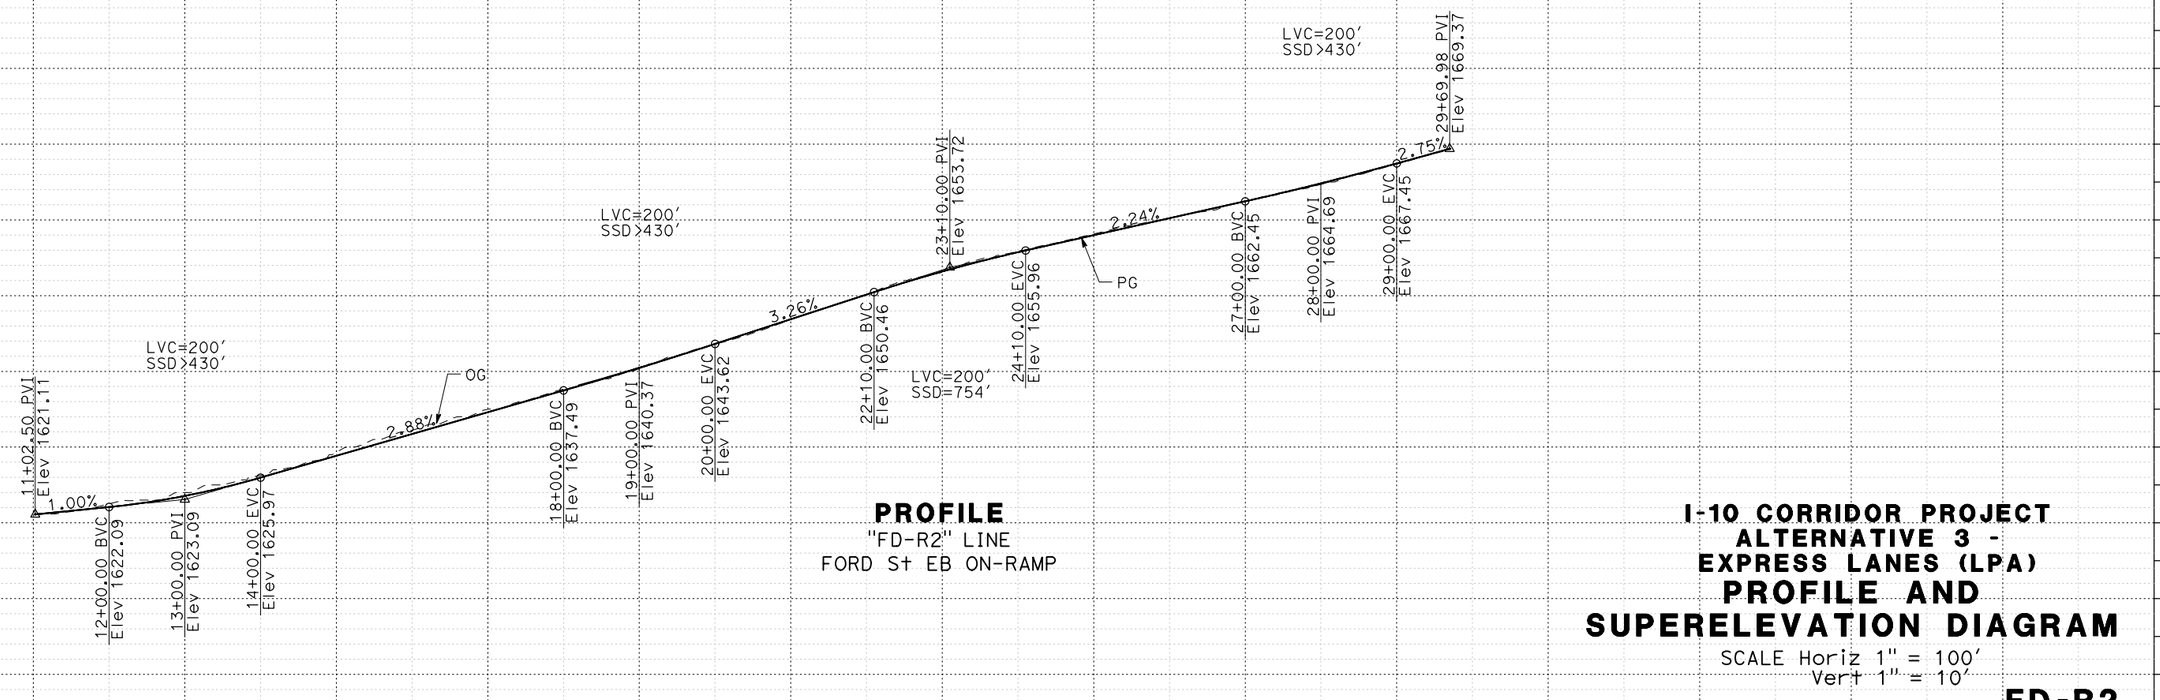

PROFILE

"FD-R2" LINE
FORD St EB ON-RAMP

I-10 CORRIDOR PROJECT
ALTERNATIVE 3 - EXPRESS LANES (LPA)
PROFILE AND SUPERELEVATION DIAGRAM

SCALE Horiz 1" = 100'
Vert 1" = 10'

FD-R2
PS-128

STATION	1	2	3	4	15	6	7	8	9	20	1	2	3	4	25	6	7	8	9	30	TOTAL
CY Exc																					
CY Emb																					

REVISED BY | DATE REVISED

CALCULATED-DESIGNED BY | CHECKED BY

CONSULTANT FUNCTIONAL SUPERVISOR

STATE OF CALIFORNIA - DEPARTMENT OF TRANSPORTATION

Caltrans

LAST REVISION => | DATE PLOTTED => 12/3/2015
00-00-00 | TIME PLOTTED => 9151:02 AM

FILE: c:\pw_working\prtgwise\p004075a\dms54025\77_FORD_Profile.dgn
DATE: 7/2/2015
SCALE: 200.000 FT. / in.
PLTDRV: c:\pw_working\prtgwise\p004075a\dms11231\NEW-I10-BW-PDF.plt
PENTBL: pw:\\xpia02pwint01.parsons.com:PTGPWISE\Documents\I-10_HOV\CAD\STANDARDS\PEN_TBL\1405.tbl

BORDER LAST REVISED 7/2/2010 | USERNAME => p004075A | DGN FILE => 77_FORD_Profile.dgn | RELATIVE BORDER SCALE IS IN INCHES 0 1 2 3 | UNIT 2232 | PROJECT NUMBER & PHASE 0800000040