




United States Department of Agriculture  
Forest Service

R5 PACIFIC SOUTHWEST REGION  
SAN BERNARDINO NATIONAL FOREST


SAN BERNARDINO COUNTY  
CALIFORNIA

LYTLE CREEK RECREATION AREA  
(CONCEPT SUBMITTAL)

PROJECT DESCRIPTION:  
THIS PROJECT INCLUDES THE RECONSTRUCTION OF EXISTING RECREATION FACILITIES IN THE LYTLE CREEK RECREATION AREA. WORK INCLUDES CONSTRUCTION OF ASPHALT AND AGGREGATE SURFACED ROADS AND PARKING AREAS, PATHS, SIGNAGE, RESTROOMS, INFORMATION KIOSKS, PICNIC PAVILIONS, TABLES AND DUMPSTER PADS.

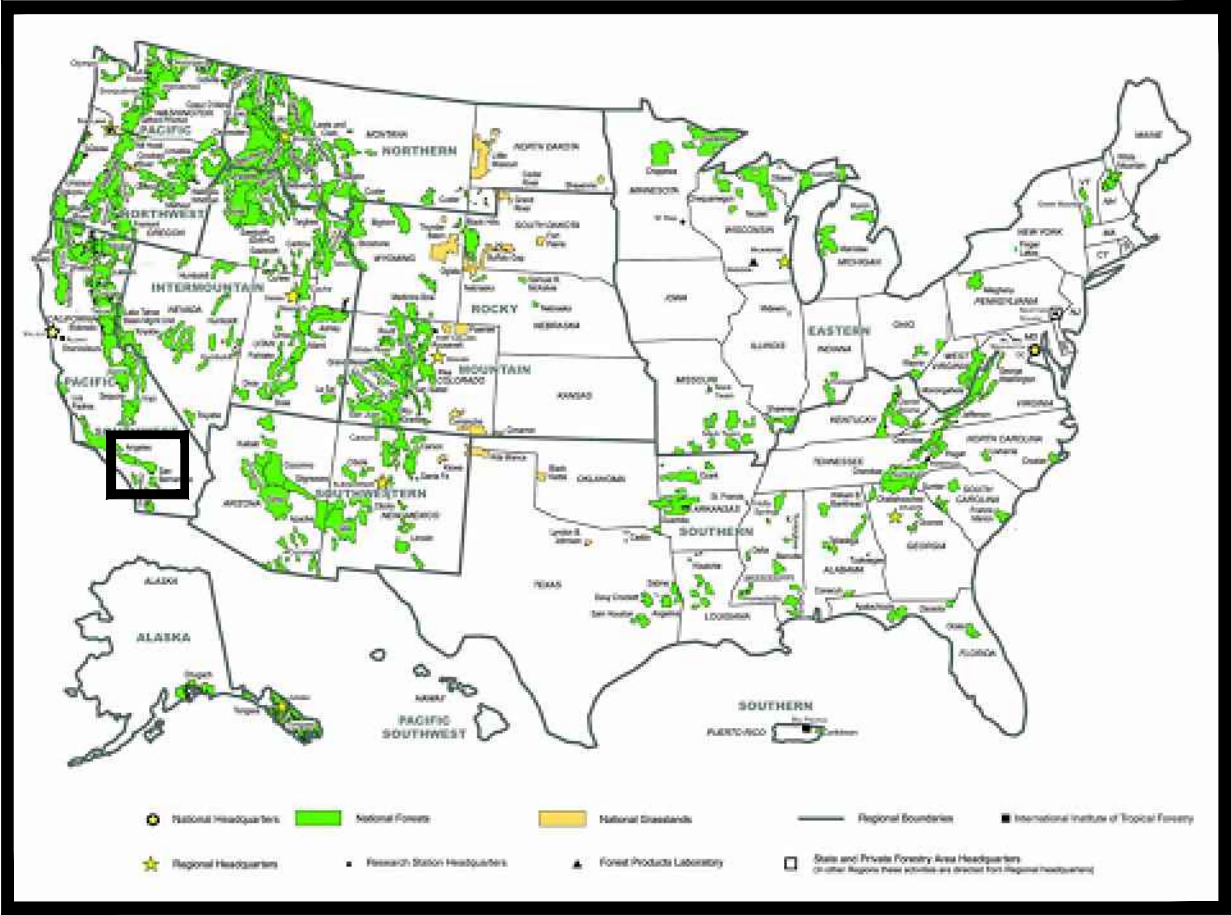

PROJECT LOCATION

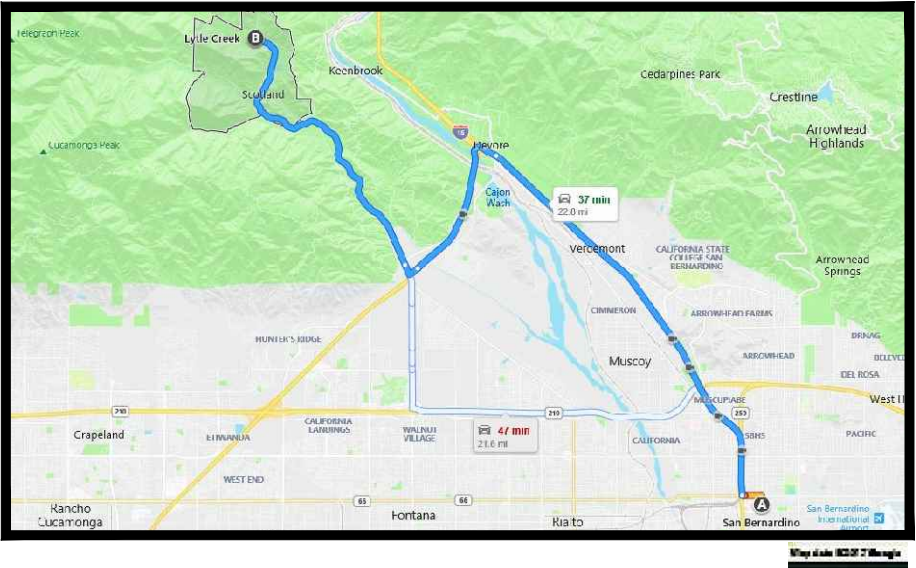

VICINITY MAP

TRAVEL DIRECTIONS:  
FROM SAN BERNARDINO HEAD NORTH ON I-215. AT EXIT 54B TAKE RAMP RIGHT AND FOLLOW SIGNS FOR 1-15 SOUTH. AT EXIT 119 TAKE RAMP RIGHT FOR SIERRA AVENUE TOWARD FONTANA/RIALTO. TURN RIGHT ONTO SIERRA AVE. KEEP STRAIGHT ONTO LYTLE CREEK ROAD TO ENTER LYTLE CREEK RECREATION AREA. 34°15'33.02"N 117°30'00.18"W

| INDEX OF SHEETS |                                     |           |
|-----------------|-------------------------------------|-----------|
| SHEET           | SHEET TITLE                         | DATE      |
| S1              | INFORMATION STATION                 | 9/22/2020 |
| S2              | THE ALDERS                          | 9/22/2020 |
| S3              | MILLER NARROWS (ALT. 1)             | 9/22/2020 |
| S4              | MILLER NARROWS (ALT. 2)             | 9/22/2020 |
| S5              | HIDDEN ACRES LOWER                  | 9/22/2020 |
| S6              | HIDDEN ACRES OVERFLOW               | 9/22/2020 |
| S7              | HIDDEN ACRES (ALT. 1)               | 9/22/2020 |
| S8              | HIDDEN ACRES (ALT. 2)               | 9/22/2020 |
| S9              | SOUTH FORK (ALT. 1)                 | 9/22/2020 |
| S10             | SOUTH FORK (ALT. 2)                 | 9/22/2020 |
| S11             | SOUTH FORK (ALT. 3)                 | 9/22/2020 |
| S12             | MIDDLE FORK ROAD                    | 9/22/2020 |
| S13             | LOWER MIDDLE FORK DAY USE           | 9/22/2020 |
| S14             | UPPER MIDDLE FORK DAY USE           | 9/22/2020 |
| S15             | MIDDLE FORK TRAILHEAD (ALT. 1)      | 9/22/2020 |
| S16             | MIDDLE FORK TRAILHEAD (ALT. 2)      | 9/22/2020 |
| S17             | APPLEWHITE PICNIC AREA PAVILLIONS   | 9/22/2020 |
| S18             | APPLEWHITE CAMPGROUND ROAD CROSSING | 9/22/2020 |

RECOMMENDED BY:

FOREST ENGINEER

DATE

DISTRICT RANGER


DATE

APPROVED:

FOREST SUPERVISOR

DATE

9/30/20 11:52 SRBINGHAM C:\USERS\SRBINGHAM\BOX\EP\_ONESTOP\SHOP\EP WORKORDERS\REC-19-0512-001\LYTLE CREEK RECREATION MANAGEMENT PLAN SUPPORT\WORKINGPROJECTFILES\DRAWINGS\ UPDATED\ 02\_LYTLE CREEK SITE PLAN\_UPDATED.DWG

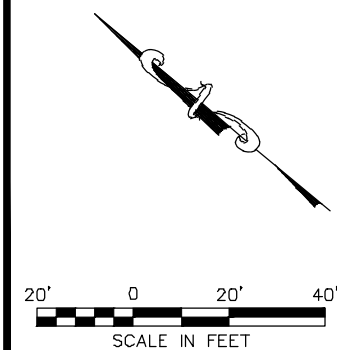

|   |                                |
|---|--------------------------------|
| <br>United States Department of Agriculture<br>Forest Service<br><br><b>R5</b><br><b>PACIFIC SOUTHWEST REGION</b> |                                |
| PROJECT NAME<br><br><b>LYTLE CREEK<br/>RECONSTRUCTION<br/>PROJECT</b><br><br><b>SAN BERNARDINO<br/>NATIONAL FOREST</b><br><br><b>FRONT COUNTRY RANGER<br/>DISTRICT</b>                               |                                |
| DRAWING TITLE<br><br><b>INFORMATION<br/>STATION<br/>CONCEPT</b>   |                                |
| DATE<br><b>9/22/2020</b>   |                                |
| ARCHIVE NO.   |                                |
| DESIGNER<br><b>S.BINGHAM/A.FARGO</b>   | DWG SHEET NO.<br><br><b>S1</b> |
| DRAWN<br><b>S.BINGHAM/A.FARGO</b>   |                                |
| CHECKED   |                                |
| PROJECT NO.   | SHEET <b>02</b> OF <b>019</b>  |

9/30/20 11:52 SRBINGHAM C:\USERS\SRBINGHAM\BOX\EP\_ONESTOP\SHOP\EP\_WORKORDERS\REC-19-0512-001\REC-19-0512-001-LYTL CREEK RECREATION MANAGEMENT PLAN SUPPORT\WORKINGPROJECTFILES\DRAWINGS\ UPDATED\_02\_LYTL CREEK\SITEPLAN\_UPDATED.DWG;



United States Department of Agriculture  
Forest Service

**R5**  
**PACIFIC SOUTHWEST REGION**

PROJECT NAME

**LYTLE CREEK  
RECONSTRUCTION  
PROJECT**

**SAN BERNARDINO  
NATIONAL FOREST**

**FRONT COUNTRY RANGER  
DISTRICT**

DRAWING TITLE

**THE ALDERS  
CONCEPT**

DATE

**9/22/2020**

ARCHIVE NO.

DESIGNER

**S.BINGHAM/A.FARGO**

DRAWN

**S.BINGHAM/A.FARGO**

CHECKED

PROJECT NO.


DWG SHEET NO.

**S2**


SHEET **03** OF **019**



9/30/20 11:52 SRBINGHAM C:\USERS\SRBINGHAM\BOXEP\_ONESTOP\SHOP\EP\_WORKORDERS\REC-19-0512-001\REC-19-0512-001-LYTL CREEK RECREATION MANAGEMENT PLAN SUPPORT\WORKINGPROJECTFILES\DRAWINGS\ UPDATED\_02\_LYTL CREEK\SITEPLAN\_UPDATED.DWG;

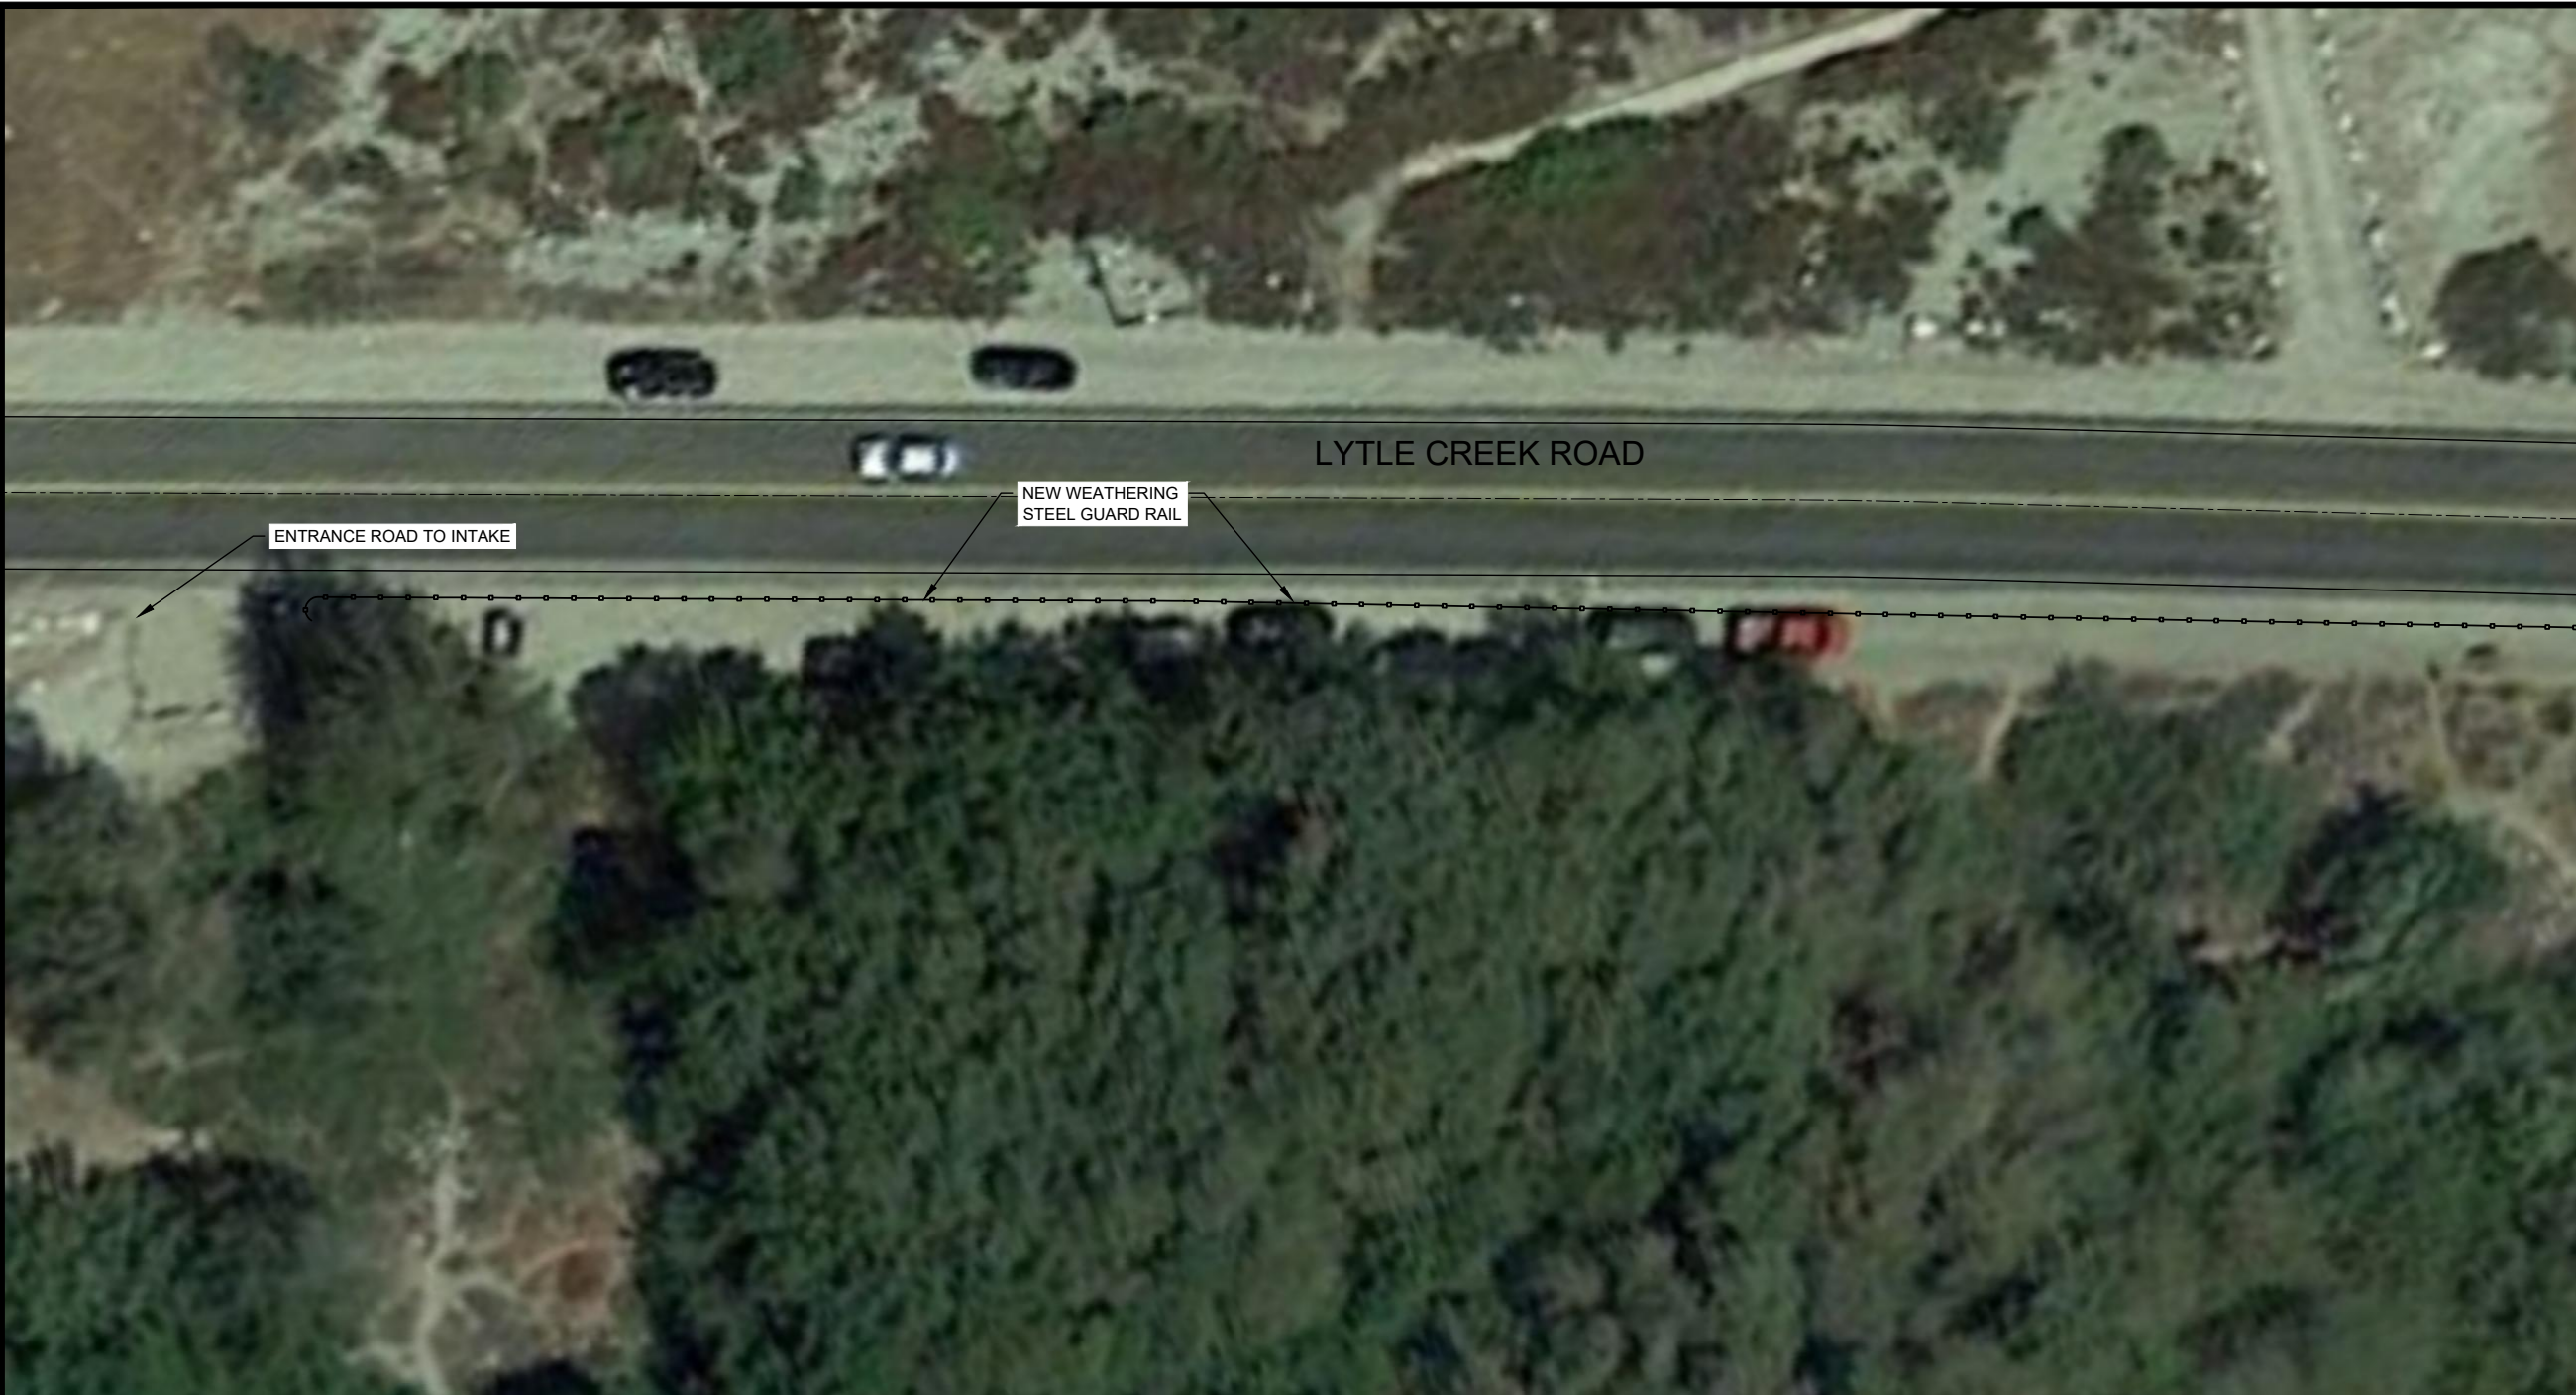

- NOTES:
1. REMOVE ALL EXISTING FOREST SERVICE AMENITIES AND SITE FEATURES.
  2. EXTEND GUARDRAIL BARRIER ACROSS SITE TO ENTRANCE OF INTAKE DRIVE.
  3. RESTORE THE STREAM AND RIPARIAN AREA ACROSS THE SITE THROUGH EROSION CONTROL MEASURES, SOIL DE-COMPACTION AND PLANTING/SEEDING.

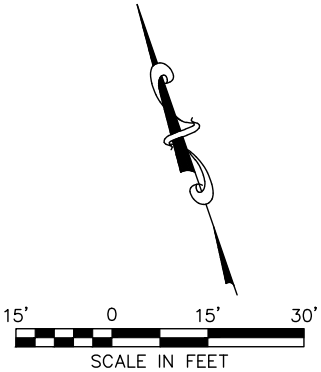



United States Department of Agriculture  
Forest Service

R5  
PACIFIC SOUTHWEST REGION

PROJECT NAME

**LYTL CREEK  
RECONSTRUCTION  
PROJECT**

**SAN BERNARDINO  
NATIONAL FOREST**

FRONT COUNTRY RANGER  
DISTRICT

DRAWING TITLE

**MILLER NARROWS  
(ALT. 1)  
CONCEPT**

DATE

9/22/2020

ARCHIVE NO.

|                   |                               |
|-------------------|-------------------------------|
| DESIGNER          | DWG SHEET NO.                 |
| S.BINGHAM/A.FARGO | <b>S3</b>                     |
| DRAWN             |                               |
| S.BINGHAM/A.FARGO |                               |
| CHECKED           |                               |
| PROJECT NO.       | SHEET <b>04</b> OF <b>019</b> |

9/30/20 11:52 SRBINGHAM C:\USERS\SRBINGHAM\BOXEP\_ONESTOP\SHOIEP WORKORDERS\REC-19-0512-001\REC-19-0512-001-LYTL CREEK RECREATION MANAGEMENT PLAN SUPPORT\WORKINGPROJECTFILES\DRAWINGS\ UPDATED\_02\_LYTL CREEK\SITEPLAN\_UPDATED.DWG;



United States Department of Agriculture  
Forest Service

R5  
PACIFIC SOUTHWEST REGION

PROJECT NAME

LYTLE CREEK  
RECONSTRUCTION  
PROJECT

SAN BERNARDINO  
NATIONAL FOREST

FRONT COUNTRY RANGER  
DISTRICT

DRAWING TITLE

MILLER NARROWS  
(ALT. 2)  
CONCEPT

DATE

9/22/2020

ARCHIVE NO.

DESIGNER

S.BINGHAM/A.FARGO

DRAWN

S.BINGHAM/A.FARGO


CHECKED


PROJECT NO.

DWG SHEET NO.

S4

SHEET 05 OF 019

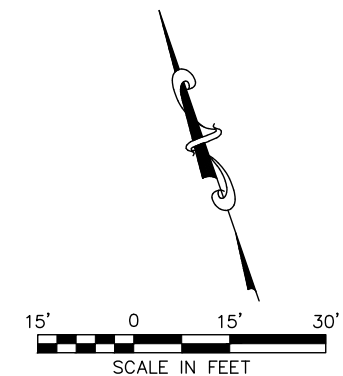

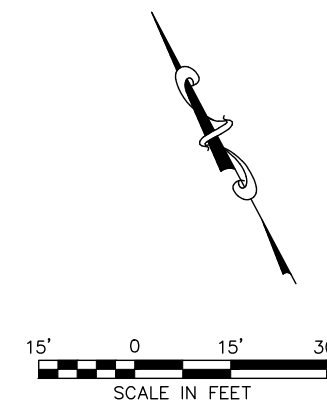




25' 0 25' 50'

SCALE IN FEET

9/30/20 11:52 SRBINGHAM C:\USERS\SRBINGHAM\BOX\EP\_ONESTOP\SHOP\EP\_WORKORDERS\REC-19-0512-001\REC-19-0512-001-LYTL CREEK RECREATION MANAGEMENT PLAN SUPPORT\WORKINGPROJECT\FILES\DRAWINGS\ UPDATED\_02 LYTL CREEK\SITEPLAN\_UPDATED.DWG;

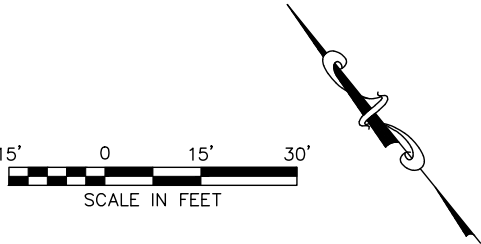



United States Department of Agriculture  
Forest Service

**R5**  
**PACIFIC SOUTHWEST REGION**

PROJECT NAME

**LYTLE CREEK  
RECONSTRUCTION  
PROJECT**

**SAN BERNARDINO  
NATIONAL FOREST**

**FRONT COUNTRY RANGER  
DISTRICT**

DRAWING TITLE

**HIDDEN ACRES  
(ALT. 1)  
CONCEPT**

DATE

**9/22/2020**

ARCHIVE NO.

DESIGNER

**S.BINGHAM/A.FARGO**

DWG SHEET NO.

**S7**

DRAWN


**S.BINGHAM/A.FARGO**

CHECKED

PROJECT NO.

SHEET **08** OF **019**

9/30/20 11:52 SRBINGHAM C:\USERS\SRBINGHAM\BOXEP\_ONESTOP\SHOP\EP WORKORDERS\REC-19-0512-001\REC-19-0512-001-LYTL CREEK RECREATION MANAGEMENT PLAN SUPPORT\WORKINGPROJECTFILES\DRAWINGS\ UPDATED\_02 LYTL CREEK\SITEPLAN\_UPDATED.DWG;

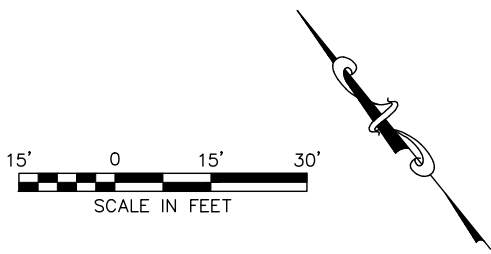

NOTES:  
1.



United States Department of Agriculture  
Forest Service

**R5**  
**PACIFIC SOUTHWEST REGION**

PROJECT NAME

**LYTLE CREEK  
RECONSTRUCTION  
PROJECT**

**SAN BERNARDINO  
NATIONAL FOREST**

**FRONT COUNTRY RANGER  
DISTRICT**

DRAWING TITLE

**HIDDEN ACRES  
(ALT. 2)  
CONCEPT**


DATE

**9/22/2020**

ARCHIVE NO.

|                          |                               |
|--------------------------|-------------------------------|
| DESIGNER                 | DWG SHEET NO.                 |
| <b>S.BINGHAM/A.FARGO</b> | <b>S8</b>                     |
| DRAWN                    |                               |
| <b>S.BINGHAM/A.FARGO</b> |                               |
| CHECKED                  |                               |
| PROJECT NO.              | SHEET <b>09</b> OF <b>019</b> |

9/30/20 11:52 SRBINGHAM C:\USERS\SRBINGHAM\BOXEP\_ONESTOP\SHOPIEP WORKORDERS\REC-19-0512-001\REC-19-0512-001-LYTLE CREEK RECREATION MANAGEMENT PLAN SUPPORT\WORKINGPROJECTFILES\DRAWINGS\ UPDATED\_02\_LYTLE CREEK\SITEPLAN\_UPDATED.DWG;

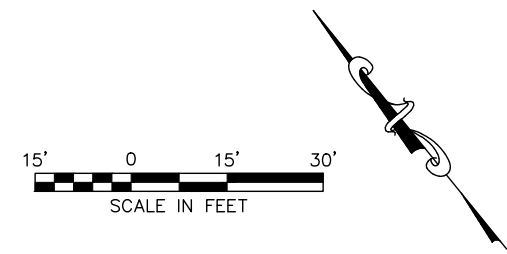



United States Department of Agriculture  
Forest Service

**R5**  
**PACIFIC SOUTHWEST REGION**

PROJECT NAME

**LYTLE CREEK  
RECONSTRUCTION  
PROJECT**

**SAN BERNARDINO  
NATIONAL FOREST**

**FRONT COUNTRY RANGER  
DISTRICT**

DRAWING TITLE

**SOUTH FORK  
(ALT. 1)  
CONCEPT**


DATE

**9/22/2020**

ARCHIVE NO.

|                          |                               |
|--------------------------|-------------------------------|
| DESIGNER                 | DWG SHEET NO.                 |
| <b>S.BINGHAM/A.FARGO</b> | <b>S9</b>                     |
| DRAWN                    |                               |
| <b>S.BINGHAM/A.FARGO</b> |                               |
| CHECKED                  |                               |
| PROJECT NO.              | SHEET <b>10</b> OF <b>019</b> |

9/30/20 11:52 SRBINGHAM C:\USERS\SRBINGHAM\BOX\EP\_ONESTOP\SHO\IEP\_WORKORDERS\REC-19-0512-001\REC-19-0512-001-LYTL CREEK RECREATION MANAGEMENT PLAN SUPPORT\WORKINGPROJECTFILES\DRAWINGS\ UPDATED\_02 LYTL CREEK\SITEPLAN\_UPDATED.DWG;

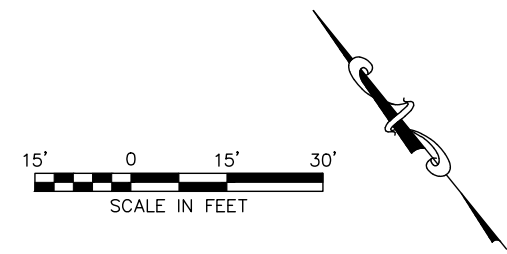



United States Department of Agriculture  
Forest Service

R5  
PACIFIC SOUTHWEST REGION

PROJECT NAME

**LYTLE CREEK  
RECONSTRUCTION  
PROJECT**

**SAN BERNARDINO  
NATIONAL FOREST**

FRONT COUNTRY RANGER  
DISTRICT

DRAWING TITLE



**SOUTH FORK  
(ALT.3)  
CONCEPT**

DATE


**9/22/2020**

ARCHIVE NO.

|                          |                               |
|--------------------------|-------------------------------|
| DESIGNER                 | DWG SHEET NO.                 |
| <b>S.BINGHAM/A.FARGO</b> | <b>S10</b>                    |
| DRAWN                    |                               |
| <b>S.BINGHAM/A.FARGO</b> |                               |
| CHECKED                  |                               |
| PROJECT NO.              | SHEET <b>11</b> OF <b>019</b> |

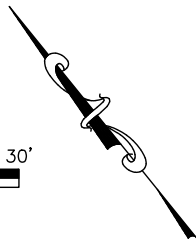 

9/30/20 11:52 SRBINGHAM C:\USERS\SRBINGHAM\EP\_ONESTOP\SHOP\EP\_WORKORDERS\REC-19-0512-001\REC-19-0512-001-LYtle Creek Recreation Management Plan Support\WorkingProjectFiles\Drawings\ UPDATED\_02 LYtleCreekSitePlan\_UPDATED.DWG;

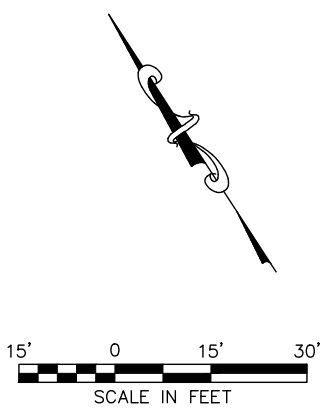



United States Department of Agriculture  
Forest Service

**R5**  
**PACIFIC SOUTHWEST REGION**

PROJECT NAME

**LYTLE CREEK  
RECONSTRUCTION  
PROJECT**

**SAN BERNARDINO  
NATIONAL FOREST**

FRONT COUNTRY RANGER  
DISTRICT

DRAWING TITLE

**MIDDLE FORK ROAD  
CONCEPT**

|                                      |                               |
|--------------------------------------|-------------------------------|
| DATE<br><b>9/22/2020</b>             |                               |
| ARCHIVE NO.                          |                               |
| DESIGNER<br><b>S.BINGHAM/A.FARGO</b> | DWG SHEET NO.<br><b>S12</b>   |
| DRAWN<br><b>S.BINGHAM/A.FARGO</b>    |                               |
| CHECKED                              |                               |
| PROJECT NO.                          | SHEET <b>13</b> OF <b>019</b> |

9/30/20 11:52 SRBINGHAM C:\USERS\SRBINGHAM\BOXEP\_ONESTOP\SHOP\EP WORKORDERS\REC-19-0512-001\REC-19-0512-001-LYTL CREEK RECREATION MANAGEMENT PLAN SUPPORT\WORKINGPROJECTFILES\DRAWINGS\ UPDATED\_02\_LYTL CREEK\STEP\PLAN\_UPDATED.DWG;



- NOTES:
- ARROWS AND LINE STRIPING ARE FOR REFERENCE ONLY AND WILL NOT BE INSTALLED IN AGGREGATE PARKING.
  - UTILIZE FILL FROM OBLITERATED PULLOUT TO CONSTRUCT NEW PARKING AREA.



United States Department of Agriculture  
Forest Service

R5  
PACIFIC SOUTHWEST REGION

PROJECT NAME

LYTLE CREEK  
RECONSTRUCTION  
PROJECT

SAN BERNARDINO  
NATIONAL FOREST

FRONT COUNTRY RANGER  
DISTRICT

DRAWING TITLE

LOWER MIDDLE FORK  
DAY USE  
CONCEPT

DATE

9/22/2020

ARCHIVE NO.

DESIGNER

S.BINGHAM/A.FARGO

DRAWN

S.BINGHAM/A.FARGO

CHECKED

PROJECT NO.

DWG SHEET NO.

S13

SHEET 14 OF 019

9/30/20 11:52 SRBINGHAM C:\USERS\SRBINGHAM\BOX\EP\_ONESTOP\SHOP\EP WORKORDERS\REC-19-0512-001\REC-19-0512-001-LYTLE CREEK RECREATION MANAGEMENT PLAN SUPPORT\WORKINGPROJECT\FILES\DRAWINGS\ UPDATED\_02\_LYTLE CREEK\SITEPLAN\_UPDATED.DWG;



United States Department of Agriculture  
Forest Service

R5  
PACIFIC SOUTHWEST REGION

PROJECT NAME

LYTLE CREEK  
RECONSTRUCTION  
PROJECT

SAN BERNARDINO  
NATIONAL FOREST

FRONT COUNTRY RANGER  
DISTRICT

DRAWING TITLE

UPPER MIDDLE FORK  
DAY USE  
CONCEPT

DATE

9/22/2020

ARCHIVE NO.

DESIGNER

S.BINGHAM/A. FARGO

DRAWN

S.BINGHAM/A.FARGO

CHECKED

PROJECT NO.

DWG SHEET NO.


S14

SHEET 15 OF 019

NOTES:  
1. ARROWS AND LINE STRIPING ARE FOR REFERENCE ONLY AND WILL NOT BE  
INSTALLED IN AGGREGATE PARKING



9/30/20 11:52 SRBINGHAM C:\USERS\SRBINGHAM\BOXEP\_ONESTOPSHOP\EP WORKORDERS\REC-19-0512-001\REC-19-0512-001-LYTL CREEK RECREATION MANAGEMENT PLAN SUPPORT\WORKINGPROJECTFILES\DRAWINGS\ UPDATED\_02\_LYTL CREEK\SITEPLAN\_UPDATED.DWG;

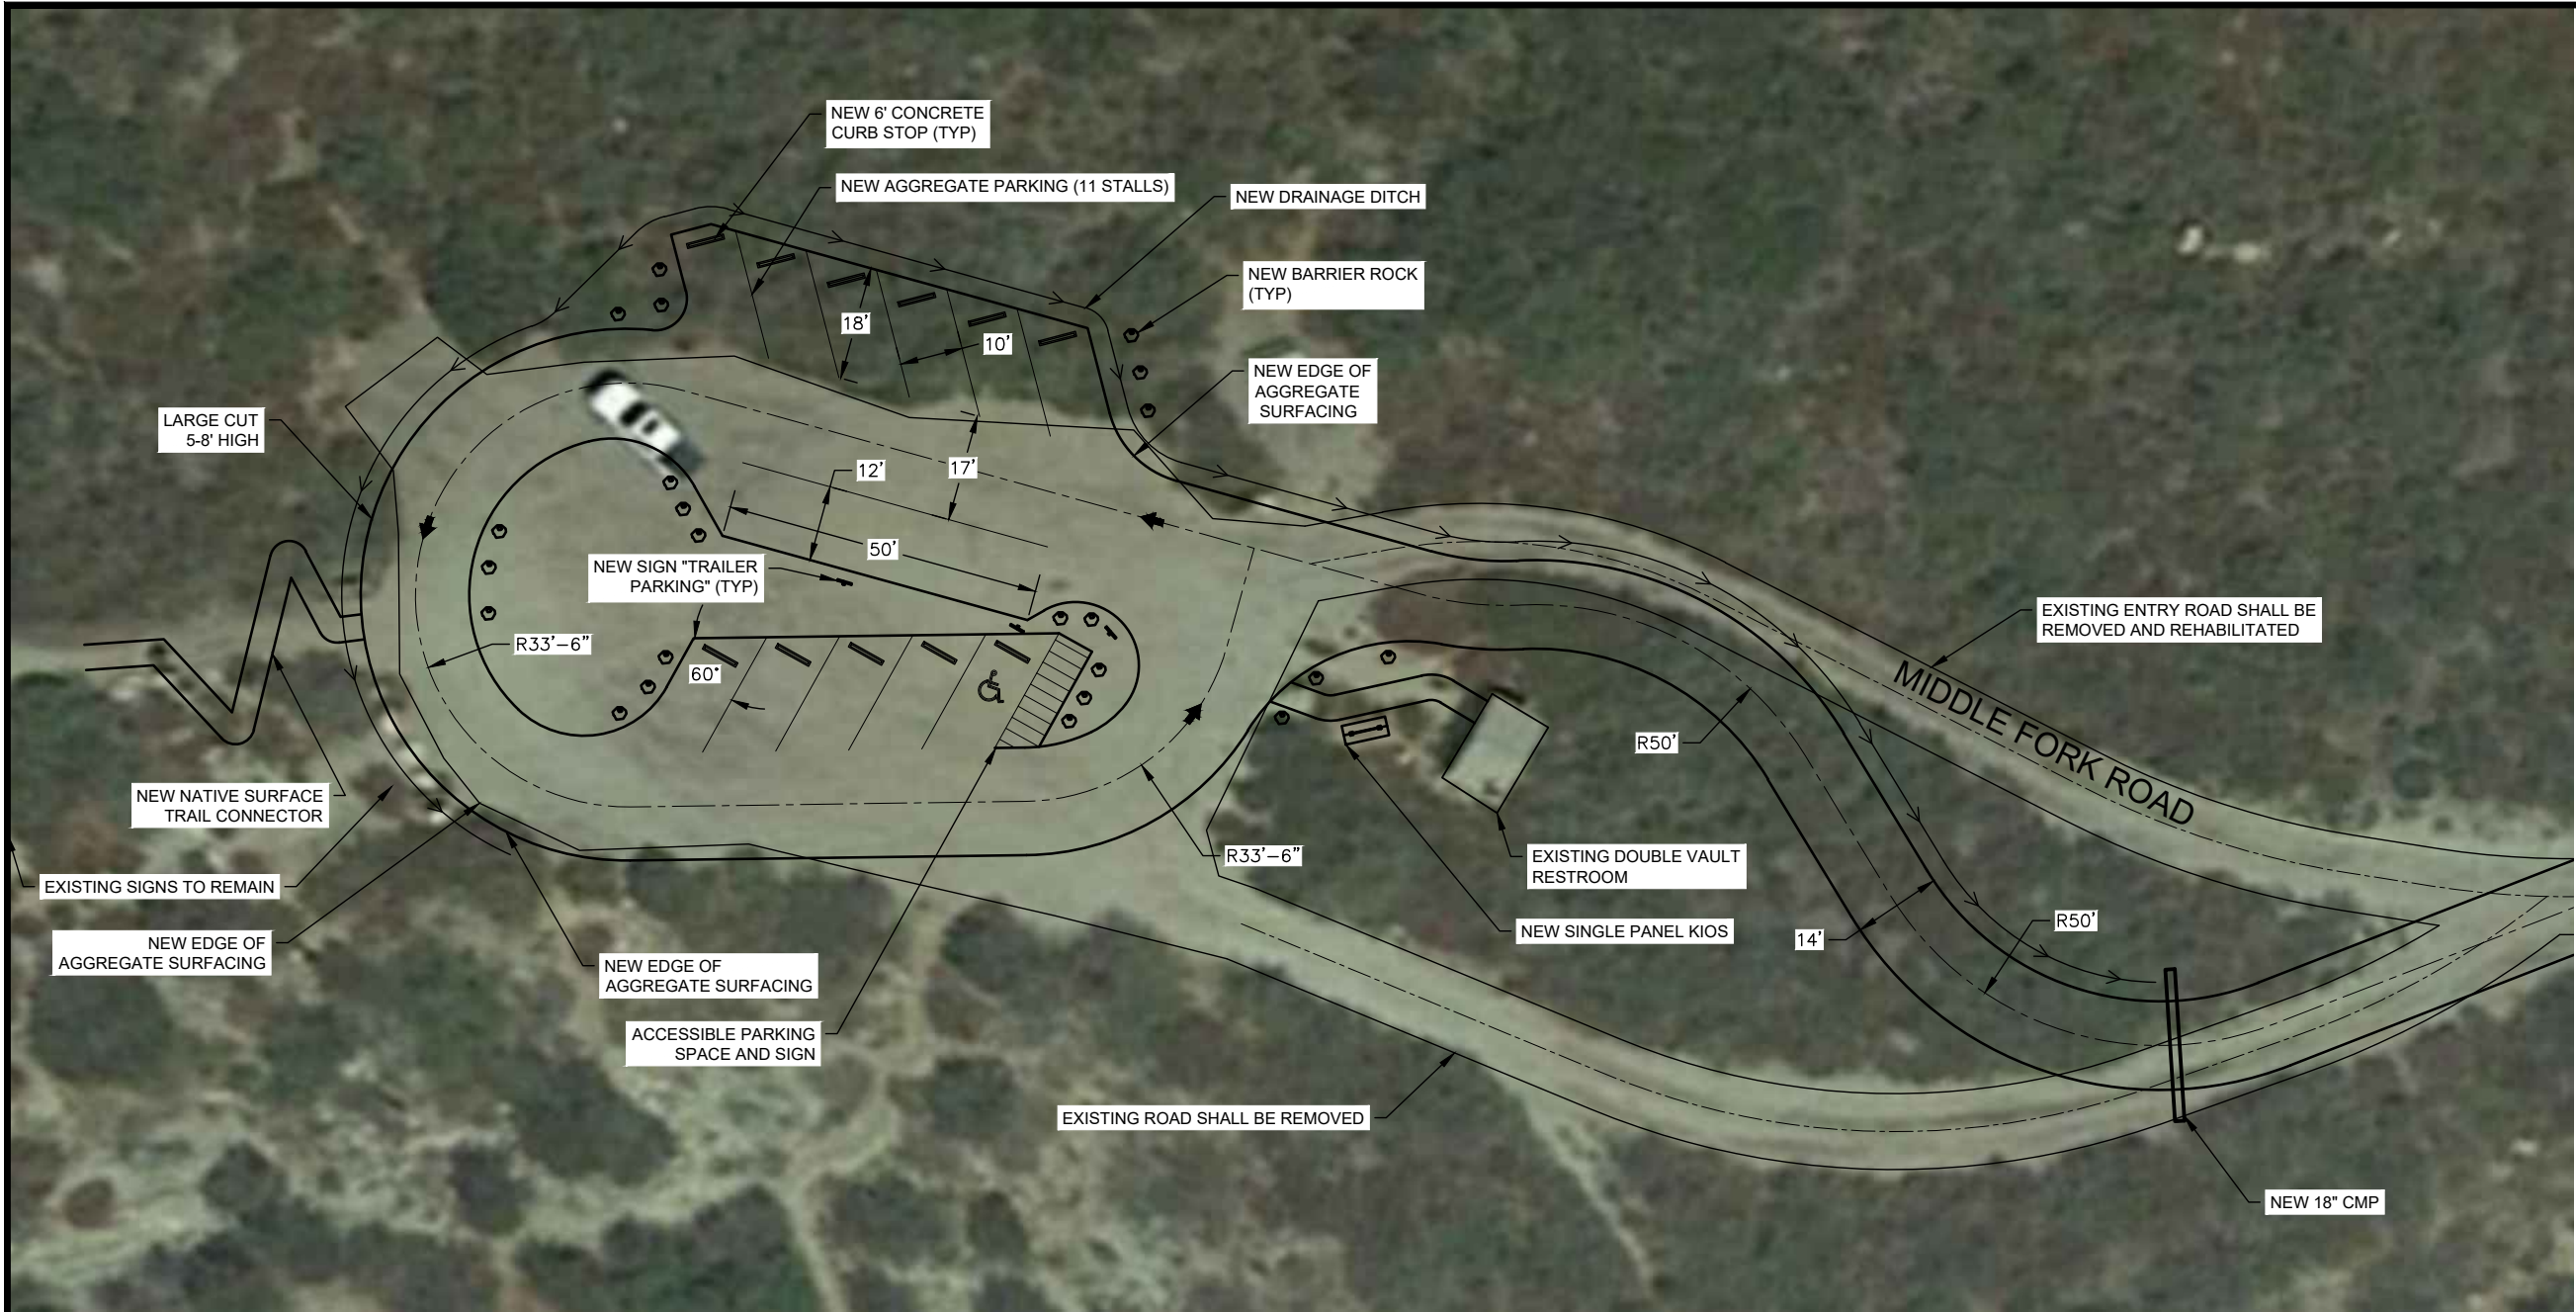

- NOTES:
1. ARROWS AND LINE STRIPING ARE FOR REFERENCE ONLY AND WILL NOT BE INSTALLED IN AGGREGATE PARKING.
  2. EXISTING SLOPE ACROSS PARKING IS 13%. IN ORDER TO GET TO A N ACCEPTABLE GRADE OF 5% APPROXIMATELY 8' OF CUT WOULD BE NEEDED ON THE UPHILL SIDE OF THE PARKING AREA (WEST). ALTERNATIVELY 5' OF CUT UPHILL AND 3' OF FILL DOWNHILL. HOWEVER, THE ROAD UP TO THE PARKING WOULD NEED TO BE SIGNIFICANTLY LENGTHENED WITH CURVES TO MAKE UP THE FILL SLOPE.



United States Department of Agriculture  
Forest Service

R5  
PACIFIC SOUTHWEST REGION

PROJECT NAME

LYTLE CREEK  
RECONSTRUCTION  
PROJECT

SAN BERNARDINO  
NATIONAL FOREST

FRONT COUNTRY RANGER  
DISTRICT

DRAWING TITLE

MIDDLE FORK TH  
(ALT. 1)  
CONCEPT

DATE

9/22/2020

ARCHIVE NO.

DESIGNER

S.BINGHAM/A.FARGO

DRAWN

S.BINGHAM/A.FARGO

CHECKED



PROJECT NO.

DWG SHEET NO.

S15

SHEET 16 OF 019

9/30/20 11:52 SRBINGHAM C:\USERS\SRBINGHAM\BOX\EP\_ONESTOP\SHOP\EP\_WORKORDERS\REC-19-0512-001\REC-19-0512-001-LYTL CREEK RECREATION MANAGEMENT PLAN SUPPORT\WORKINGPROJECTFILES\DRAWINGS\ UPDATED\_02\_LYTL CREEK\SITEPLAN\_UPDATED.DWG;

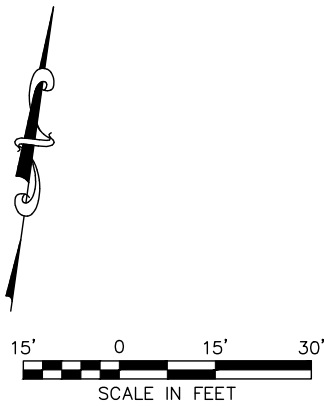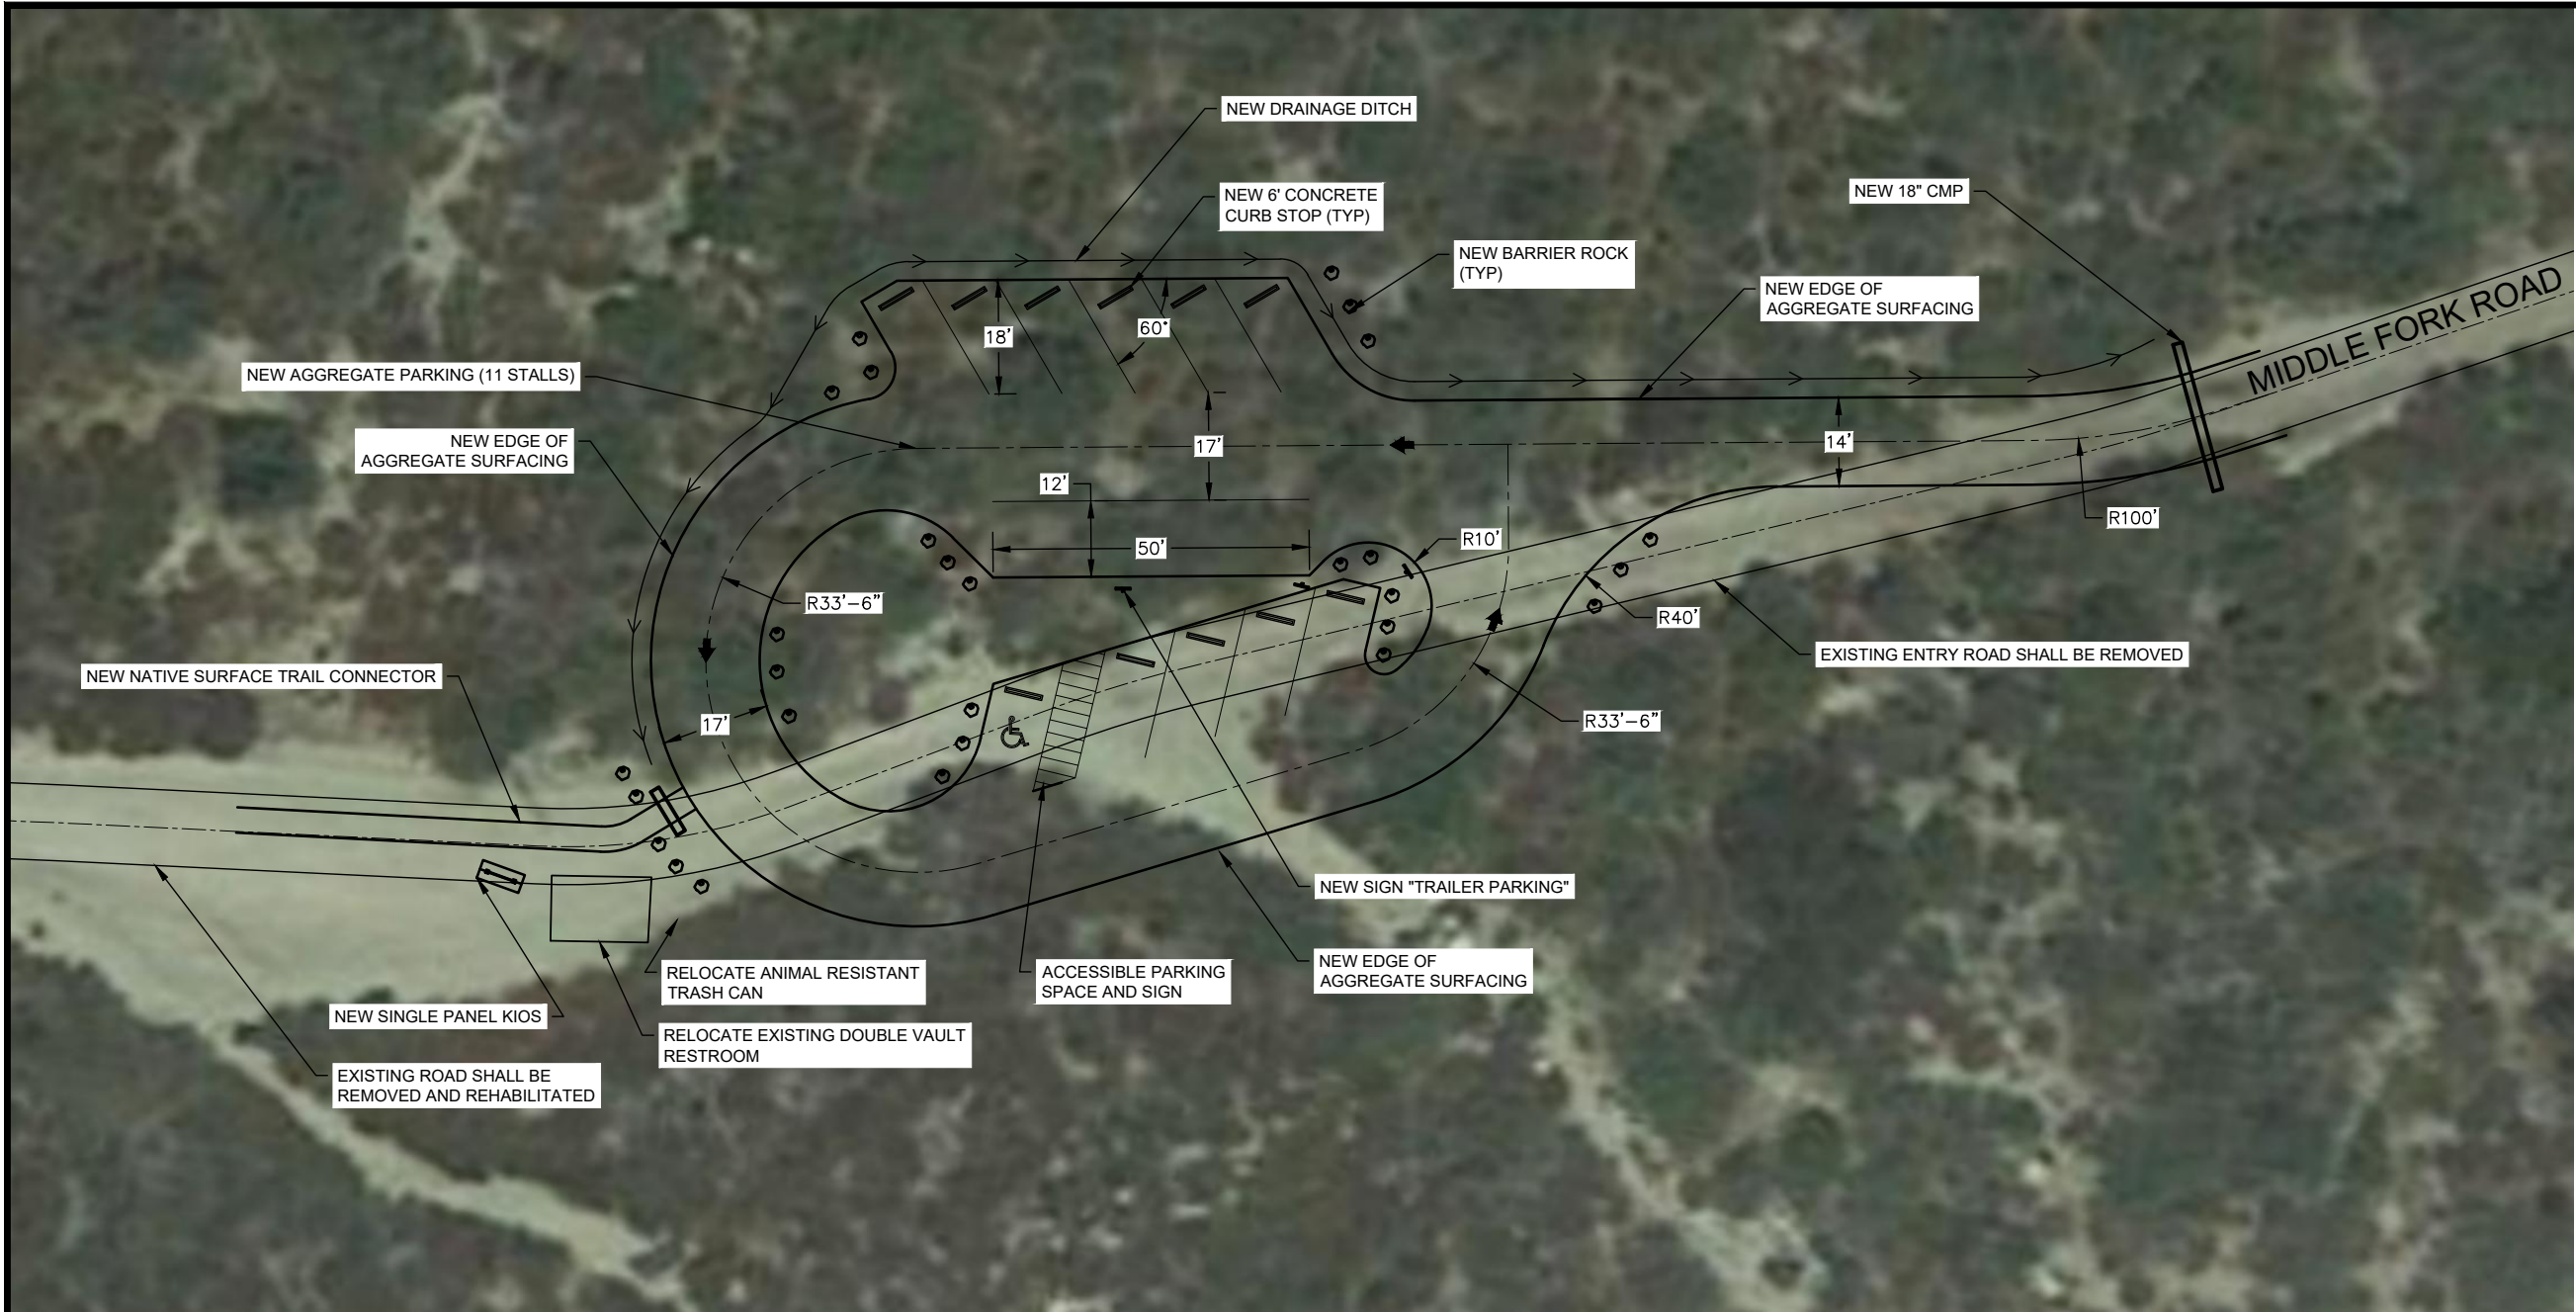

NOTES:  
1. ARROWS AND LINE STRIPING ARE FOR REFERENCE ONLY AND WILL NOT BE  
INSTALLED IN AGGREGATE PARKING



United States Department of Agriculture  
Forest Service

**R5**  
**PACIFIC SOUTHWEST REGION**

PROJECT NAME

**LYTLE CREEK  
RECONSTRUCTION  
PROJECT**

**SAN BERNARDINO  
NATIONAL FOREST**

**FRONT COUNTRY RANGER  
DISTRICT**

DRAWING TITLE

**MIDDLE FORK TH  
(ALT. 2)  
CONCEPT**

|                               |                             |
|-------------------------------|-----------------------------|
| DATE<br>9/22/2020             |                             |
| ARCHIVE NO.                   |                             |
| DESIGNER<br>S.BINGHAM/A.FARGO | DWG SHEET NO.<br><b>S16</b> |
| DRAWN<br>S.BINGHAM/A.FARGO    |                             |
| CHECKED                       | SHEET 17 OF 019             |
| PROJECT NO.                   |                             |



A graphic scale bar with alternating black and white segments. It is marked with '30'', '0', '30'', and '60'' from left to right. Below the bar is the text 'SCALE IN FEET'.


1. NEW PAVILIONS SHALL INCLUDE SIX CONCRETE PICNIC TABLES, TWO GRILLS AND TWO UTILITY TABLES ON A CONCRETE PAD.



**S17**

SHEET 18 OF 019

9/30/20 11:52 SRBINGHAM C:\USERS\SRBINGHAM\BOX\EP\_ONESTOP\SHOP\EP\_WORKORDERS\REC-19-0512-001\REC-19-0512-001-LYTL CREEK RECREATION MANAGEMENT PLAN SUPPORT\WORKINGPROJECT\FILES\DRAWINGS\ UPDATED\_02\_LYTL CREEK\SITEPLAN\_UPDATED.DWG;

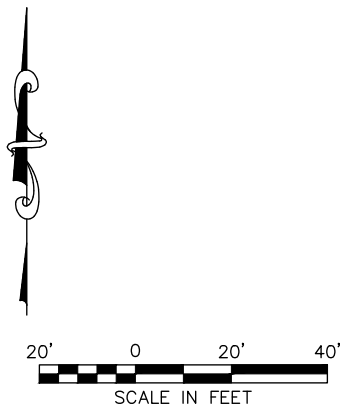

United States Department of Agriculture  
Forest Service

**R5**  
**PACIFIC SOUTHWEST REGION**

PROJECT NAME

**LYTLE CREEK  
RECONSTRUCTION  
PROJECT**

**SAN BERNARDINO  
NATIONAL FOREST**

**FRONT COUNTRY RANGER  
DISTRICT**

DRAWING TITLE

**APPLEWHITE  
CAMPGROUND ROAD  
CROSSING CONCEPT**

DATE

**9/22/2020**

ARCHIVE NO.

DESIGNER

**S.BINGHAM/A.FARGO**

DRAWN

**S.BINGHAM/A.FARGO**

CHECKED

PROJECT NO.

DWG SHEET NO.

**S18**

SHEET **19** OF **019**